


MATERIALS



TRADITIONAL BRICK AND STONE;
HAMMERSMITH LONDON STOCK

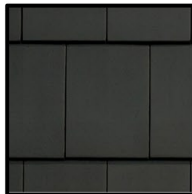

SANDTOFT KORAMIC ACTUA ROOF TILES
COLOUR; SLATE ENGOBE



THROUGH COLOUR RENDER,
COLOUR; OFF WHITE/CREAM



ETERNIT ETEX EXTERIORS
CEDRAL WEATHERBOARDING,
COLOUR; WOOD C18 - DARK GREY

WINDOWS; ALUMINIUM,
COLOUR; GREY
STYLE AS INDICATED ON DRAWINGS

GREY SOFFITS AND FASCIAS


BLACK PVC-U RAINWATER GOODS




North West Elevation
Plot 1




North East Elevation
Plot 1

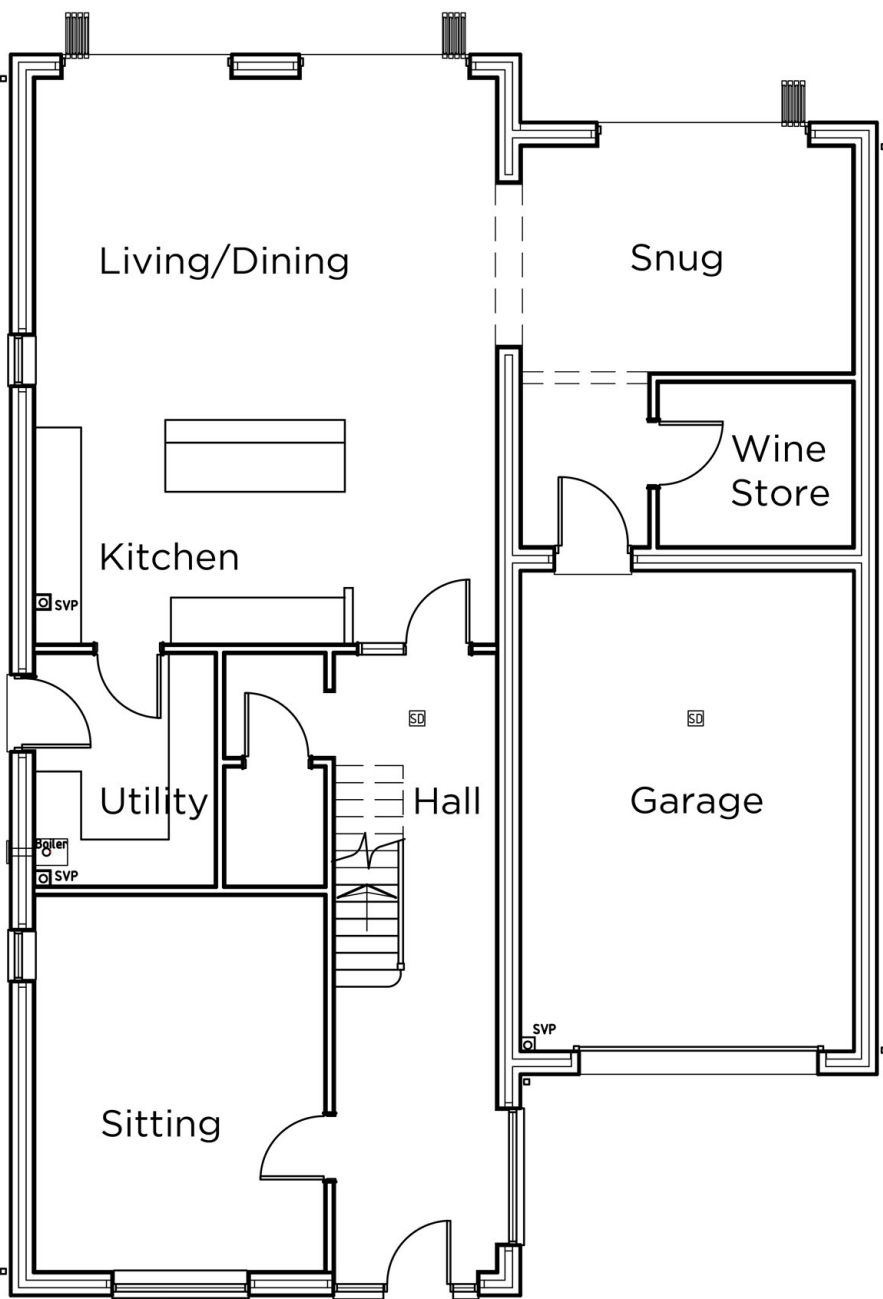


Ground Floor Plan

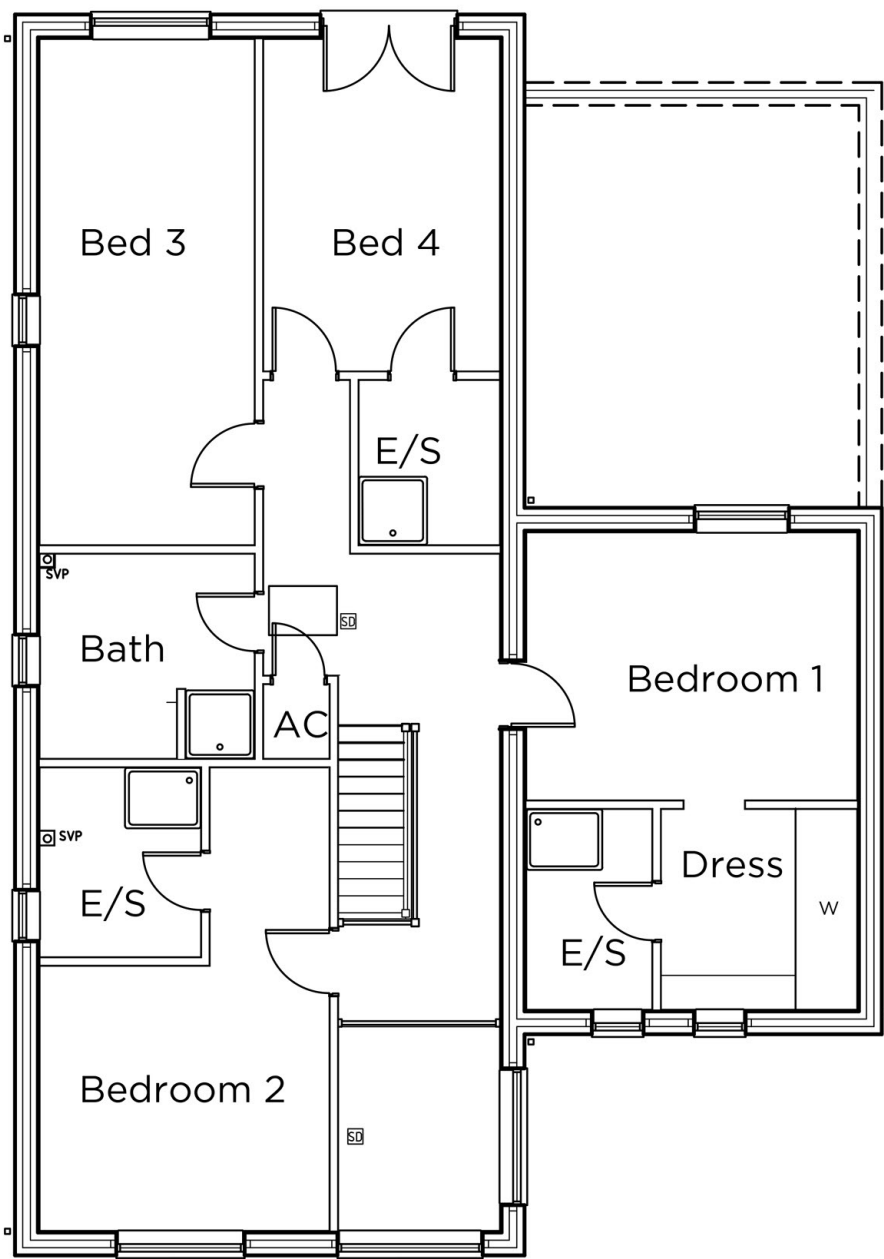

First Floor Plan

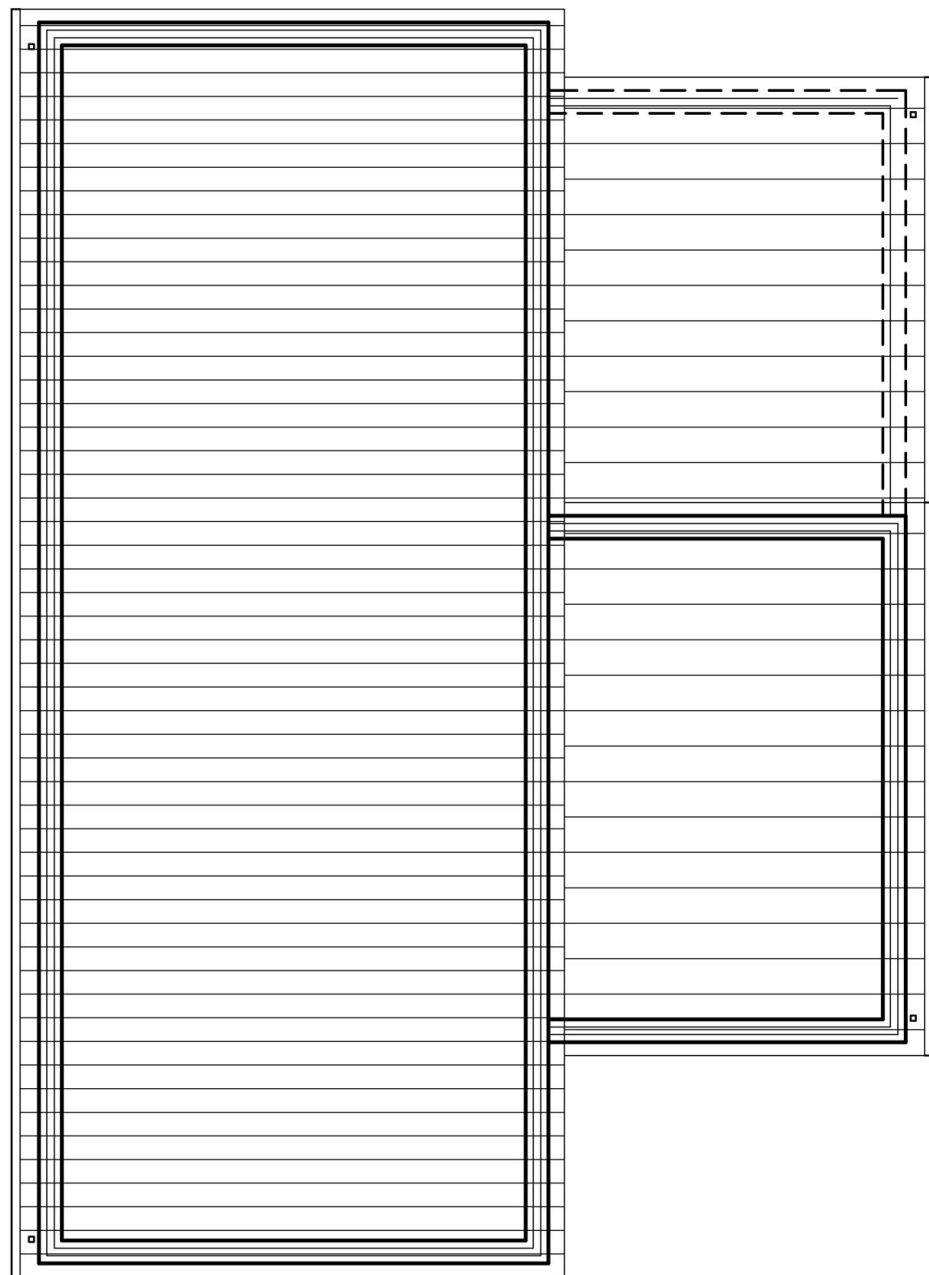

Roof Plan

 

South East Elevation
Plot 1



South West Elevation
Plot 1

seven22
ARCHITECTURE LTD

22 SHORE VIEW, PETERBOROUGH
CAMBRIDGESHIRE, PE7 8FS
E.info@seven22.co.uk ~ T.07799 585277

PROJECT PROPOSED DWELLING BETWEEN 61-71 SEAS END ROAD SURFLEET LINCOLNSHIRE	CLIENT DATUM 1 Ltd 4 SHIVEAN GATE MOULTON SPALDING LINCOLNSHIRE PE12 6PL
--	--

TITLE
PROPOSED FLOOR PLANS & ELEVATIONS
PLOT 1

DRAWING No.
022 P02

SCALE 1:100 @ A1 - 1:200 @ A3	DATE May 2020	REV
----------------------------------	------------------	-----