



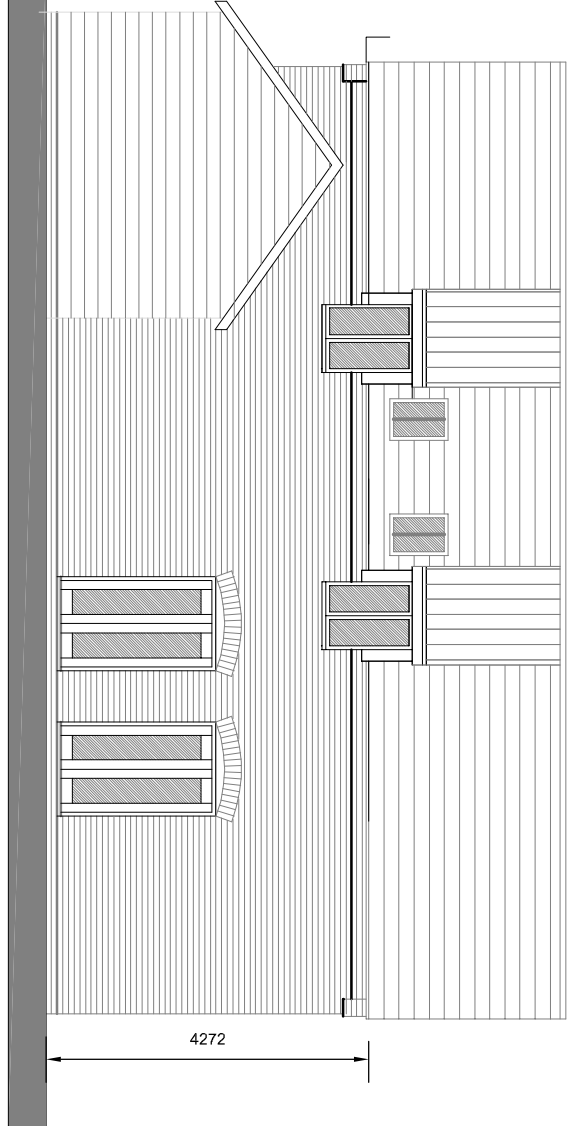


PROPOSED EAST ELEVATION

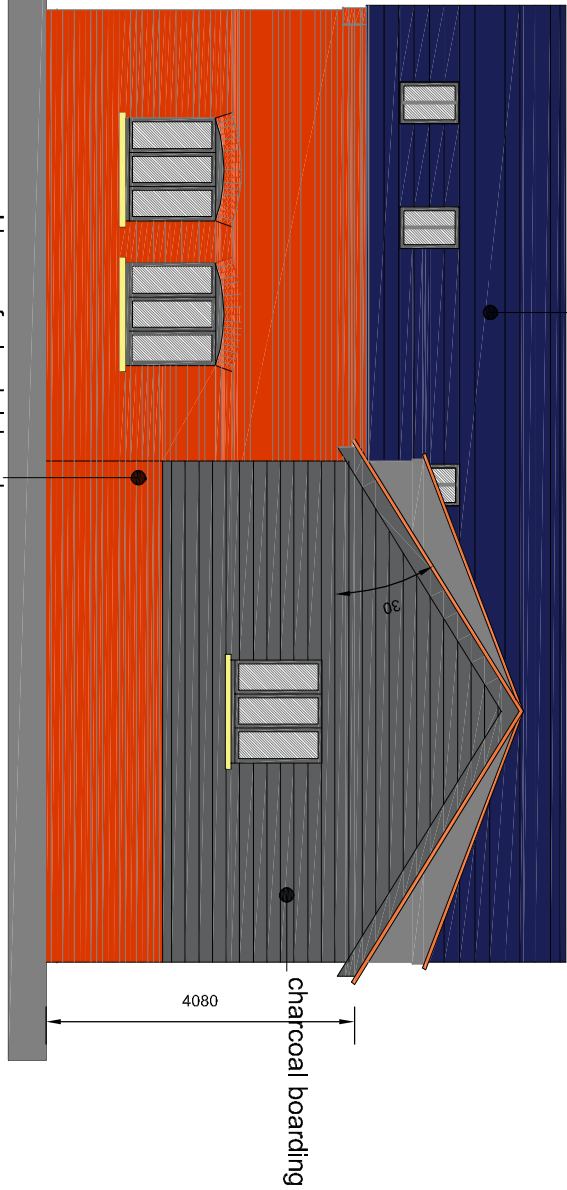


PROPOSED SOUTH ELEVATION




PROPOSED NORTH ELEVATION

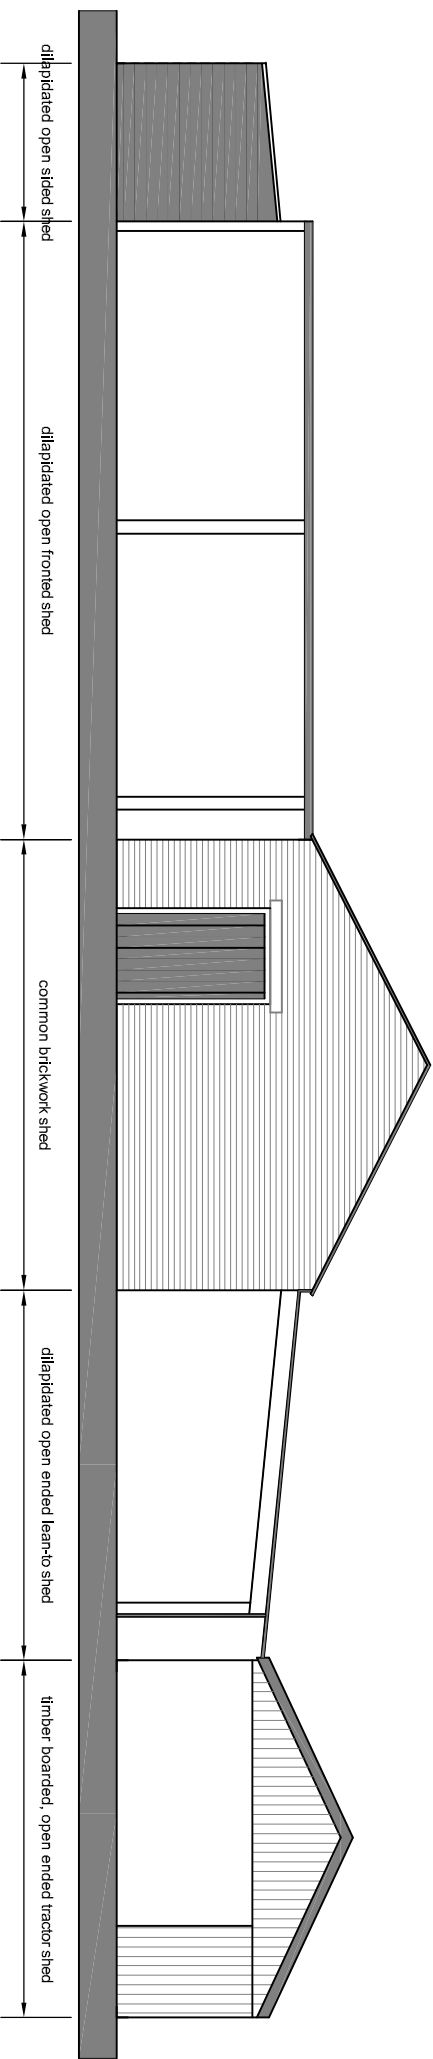


EXISTING EAST ELEVATION

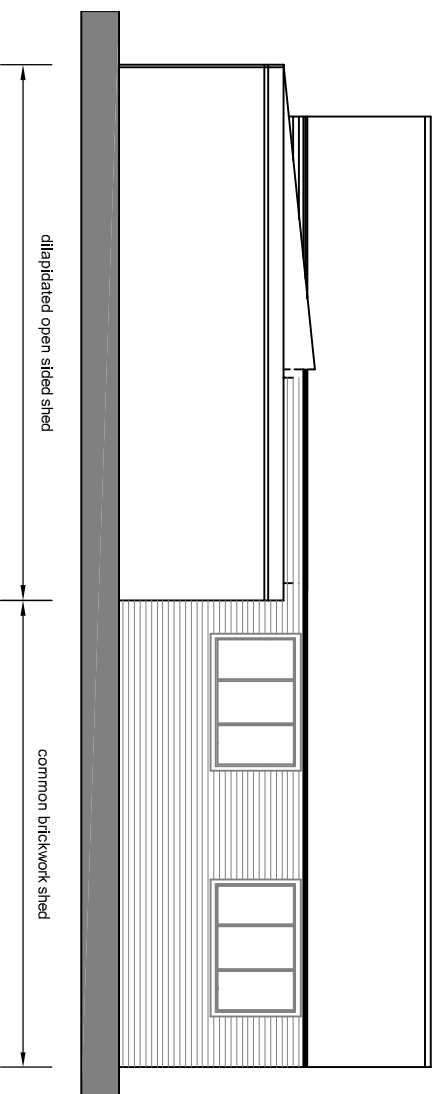


EXISTING SOUTH ELEVATION

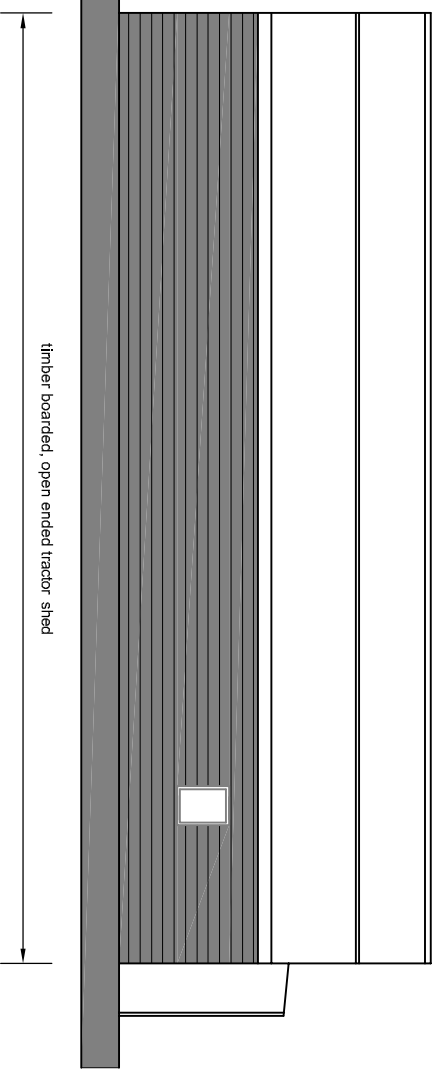


EXISTING NORTH ELEVATION

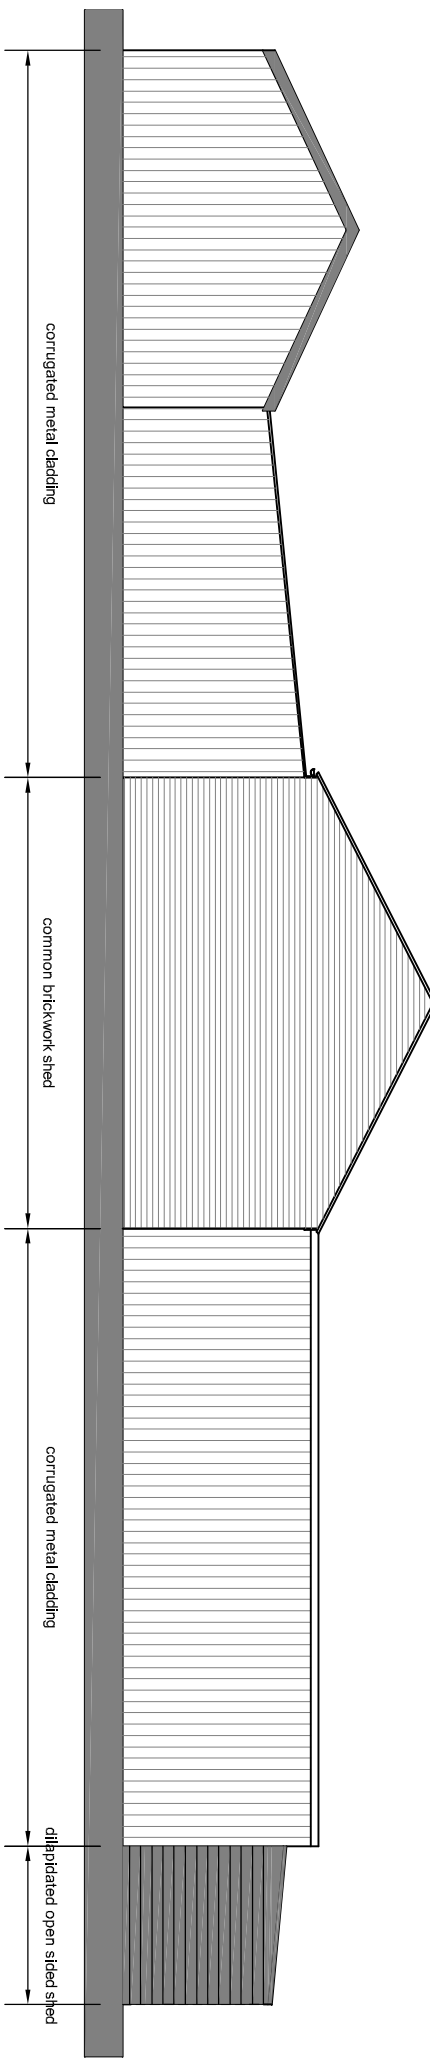


EXISTING WEST ELEVATION

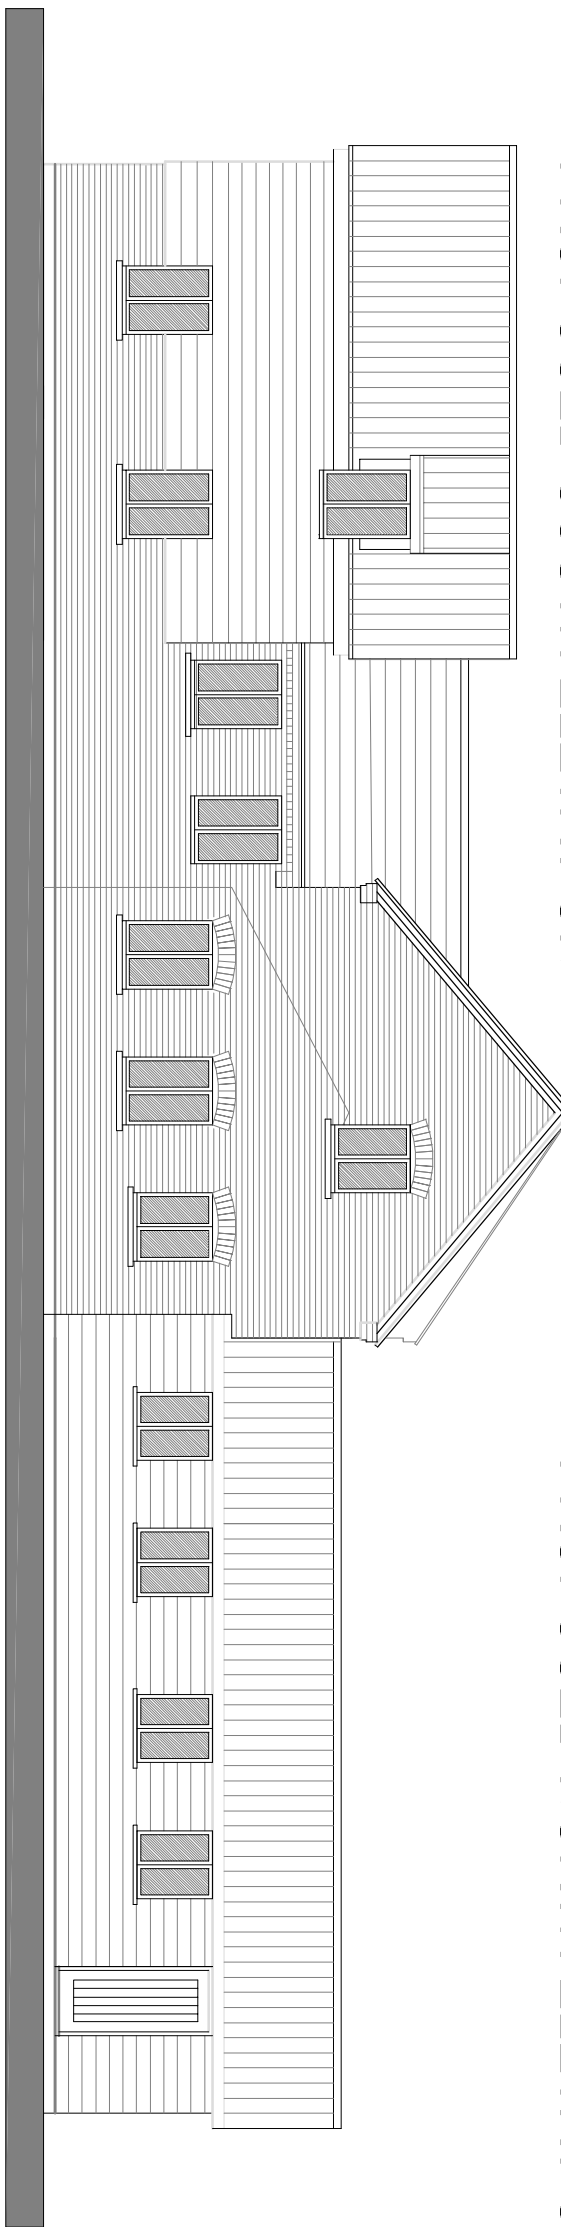


PROPOSED WEST ELEVATION

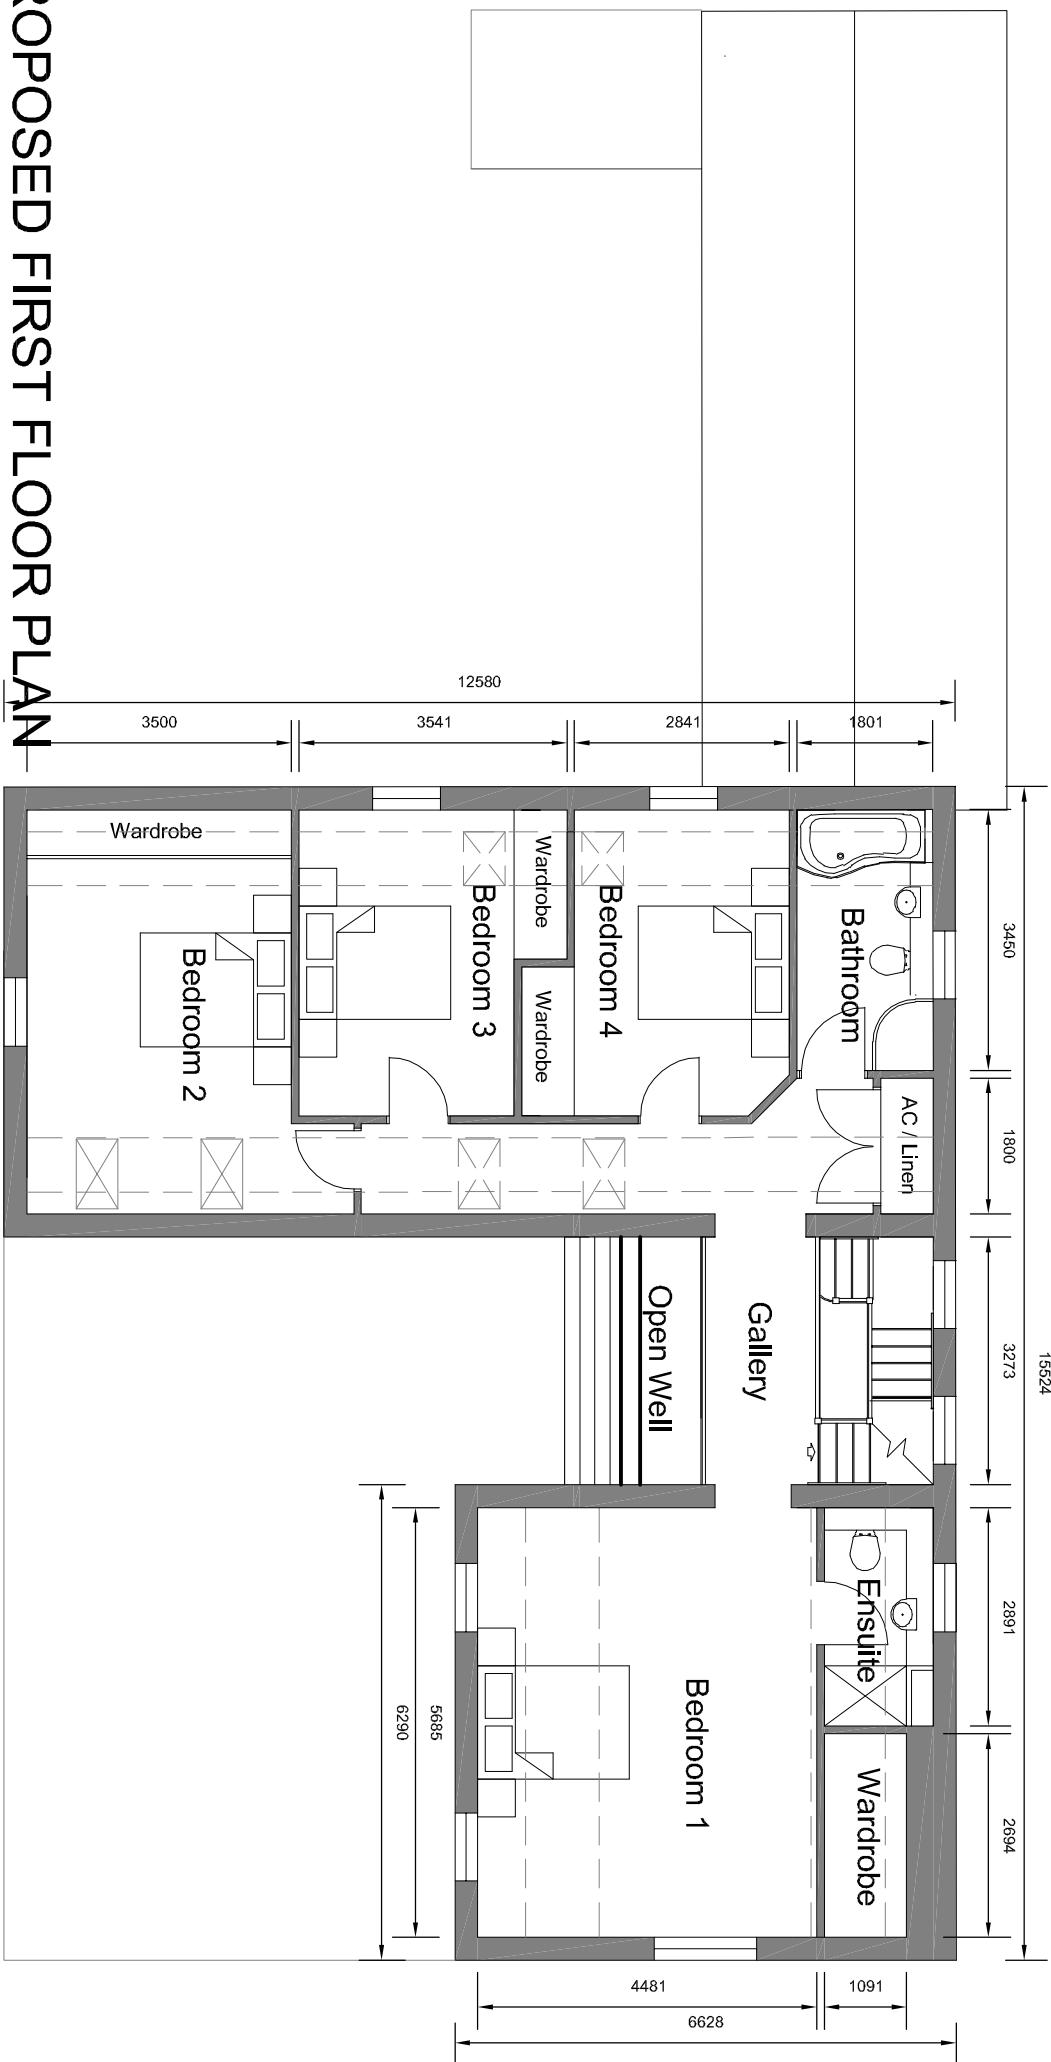


PROPOSED FIRST FLOOR PLAN

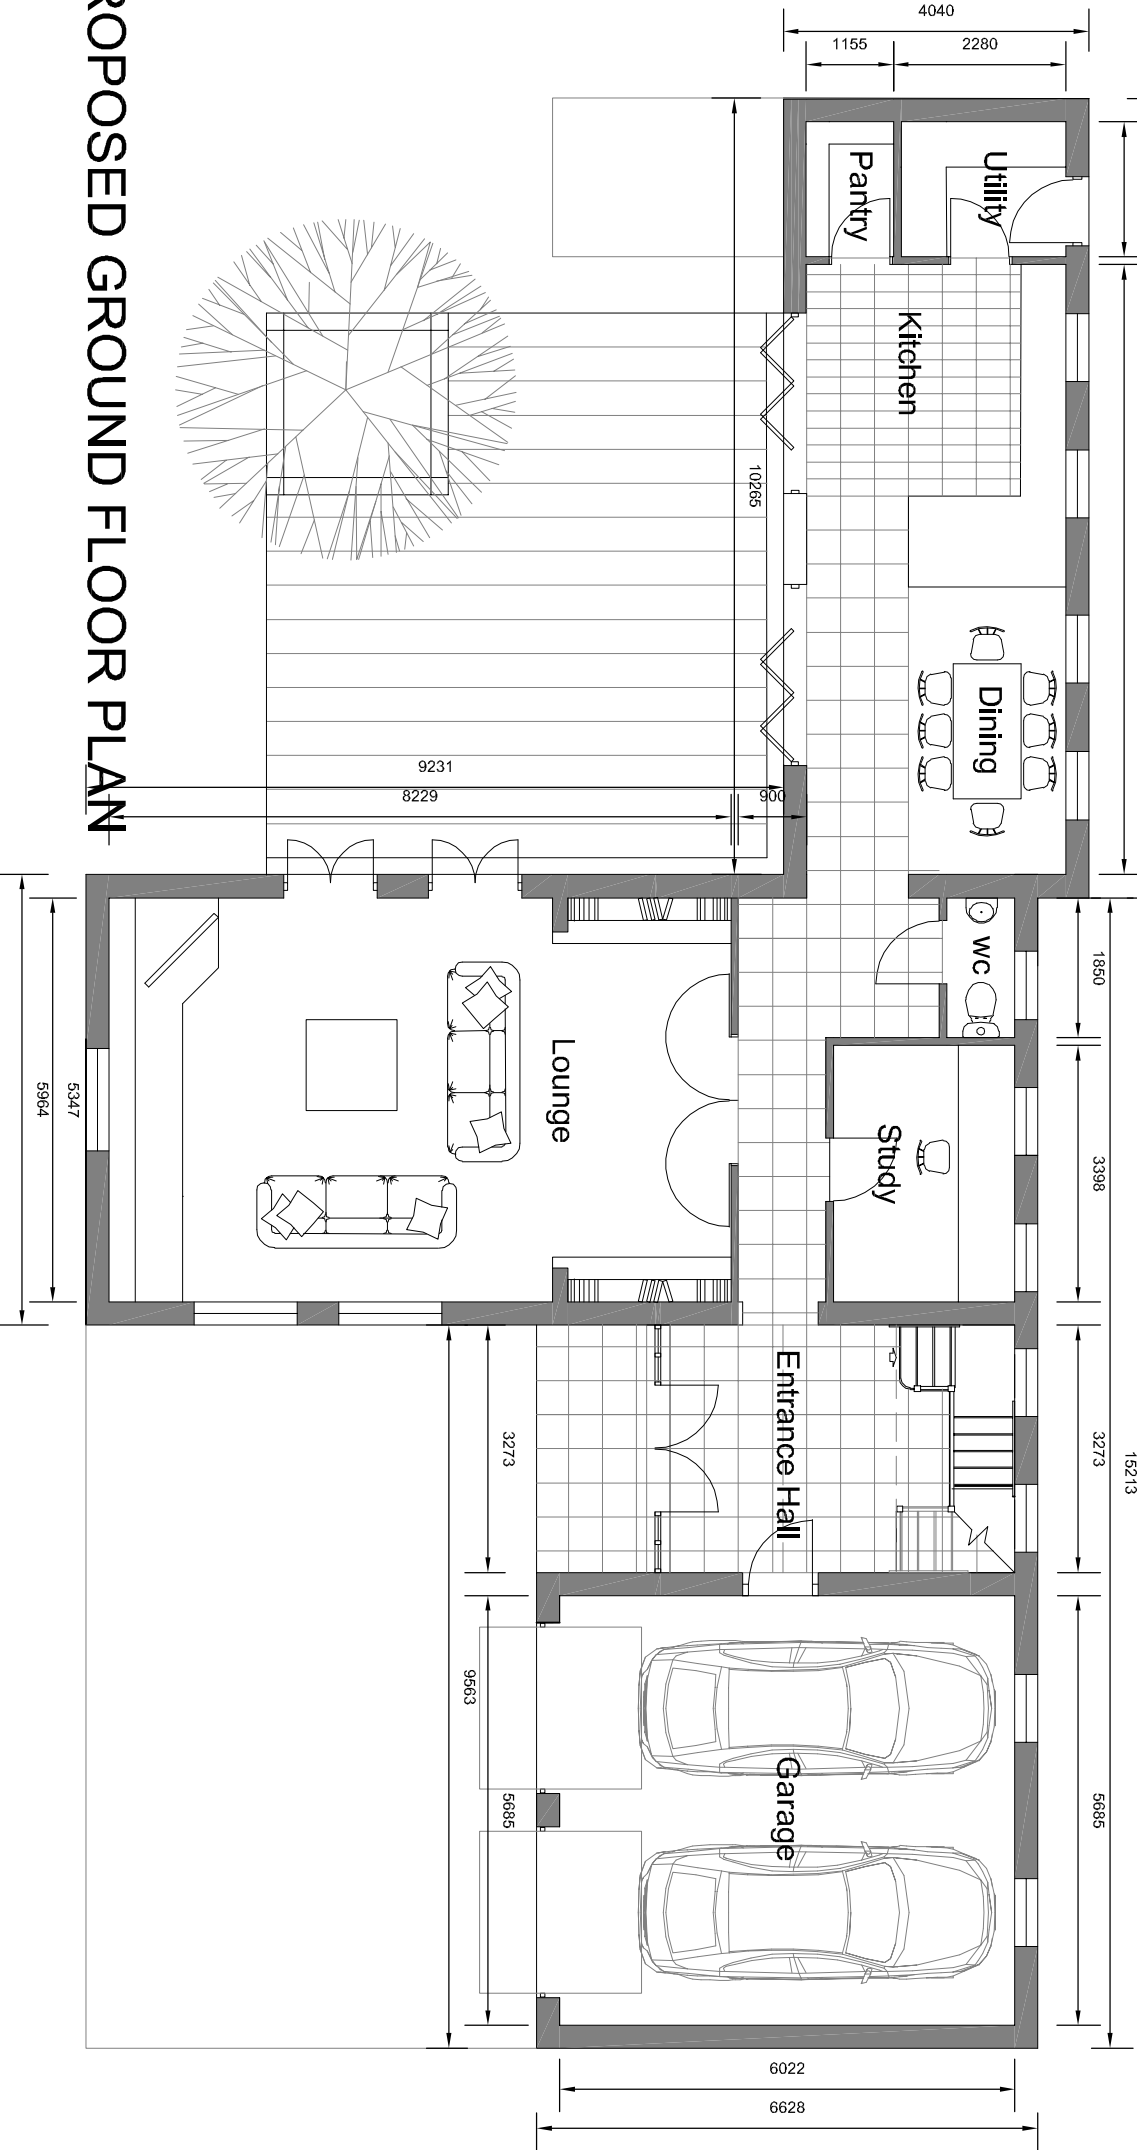


PROPOSED GROUND FLOOR PLAN

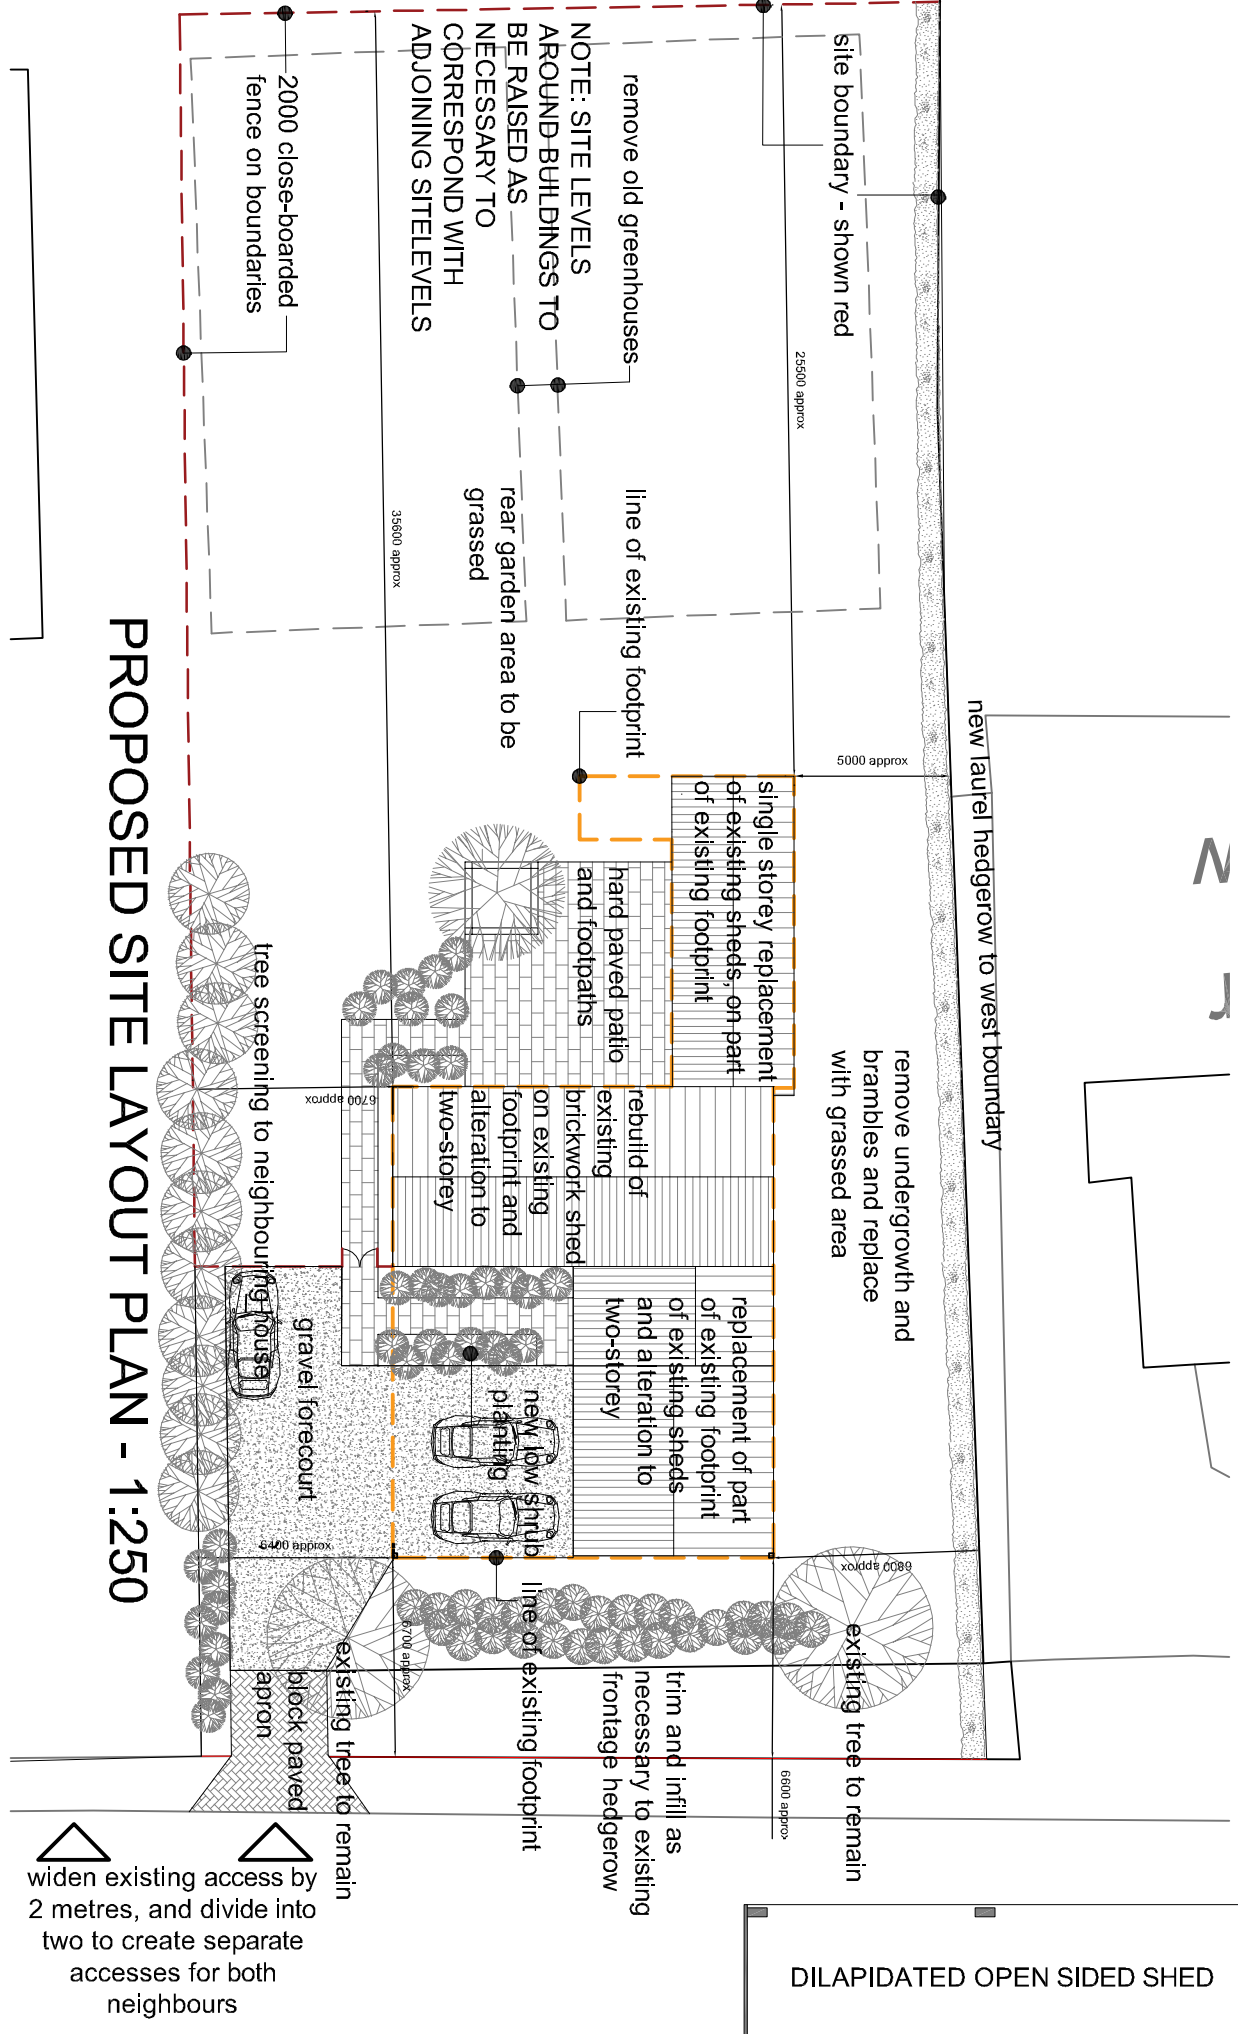

PROPOSED SITE LAYOUT PLAN - 1:250

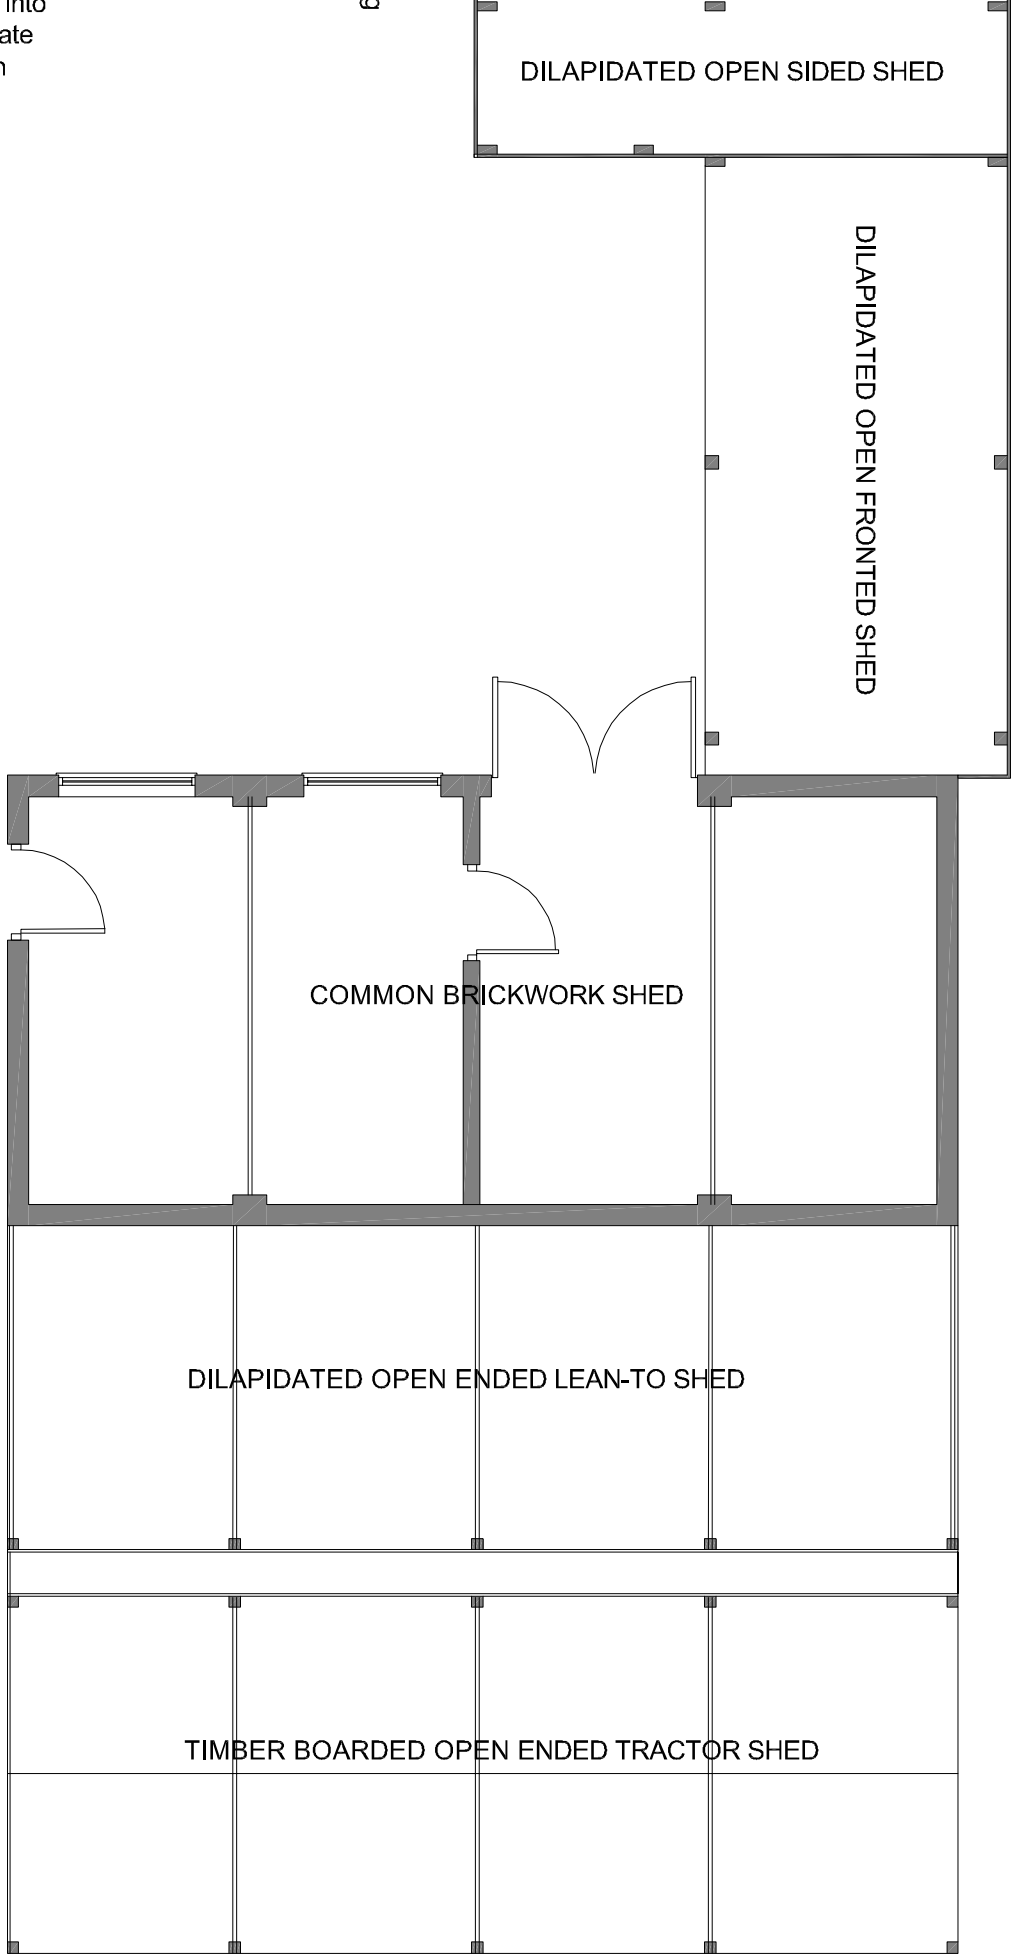

EXISTING BUILDINGS LAYOUT PLAN

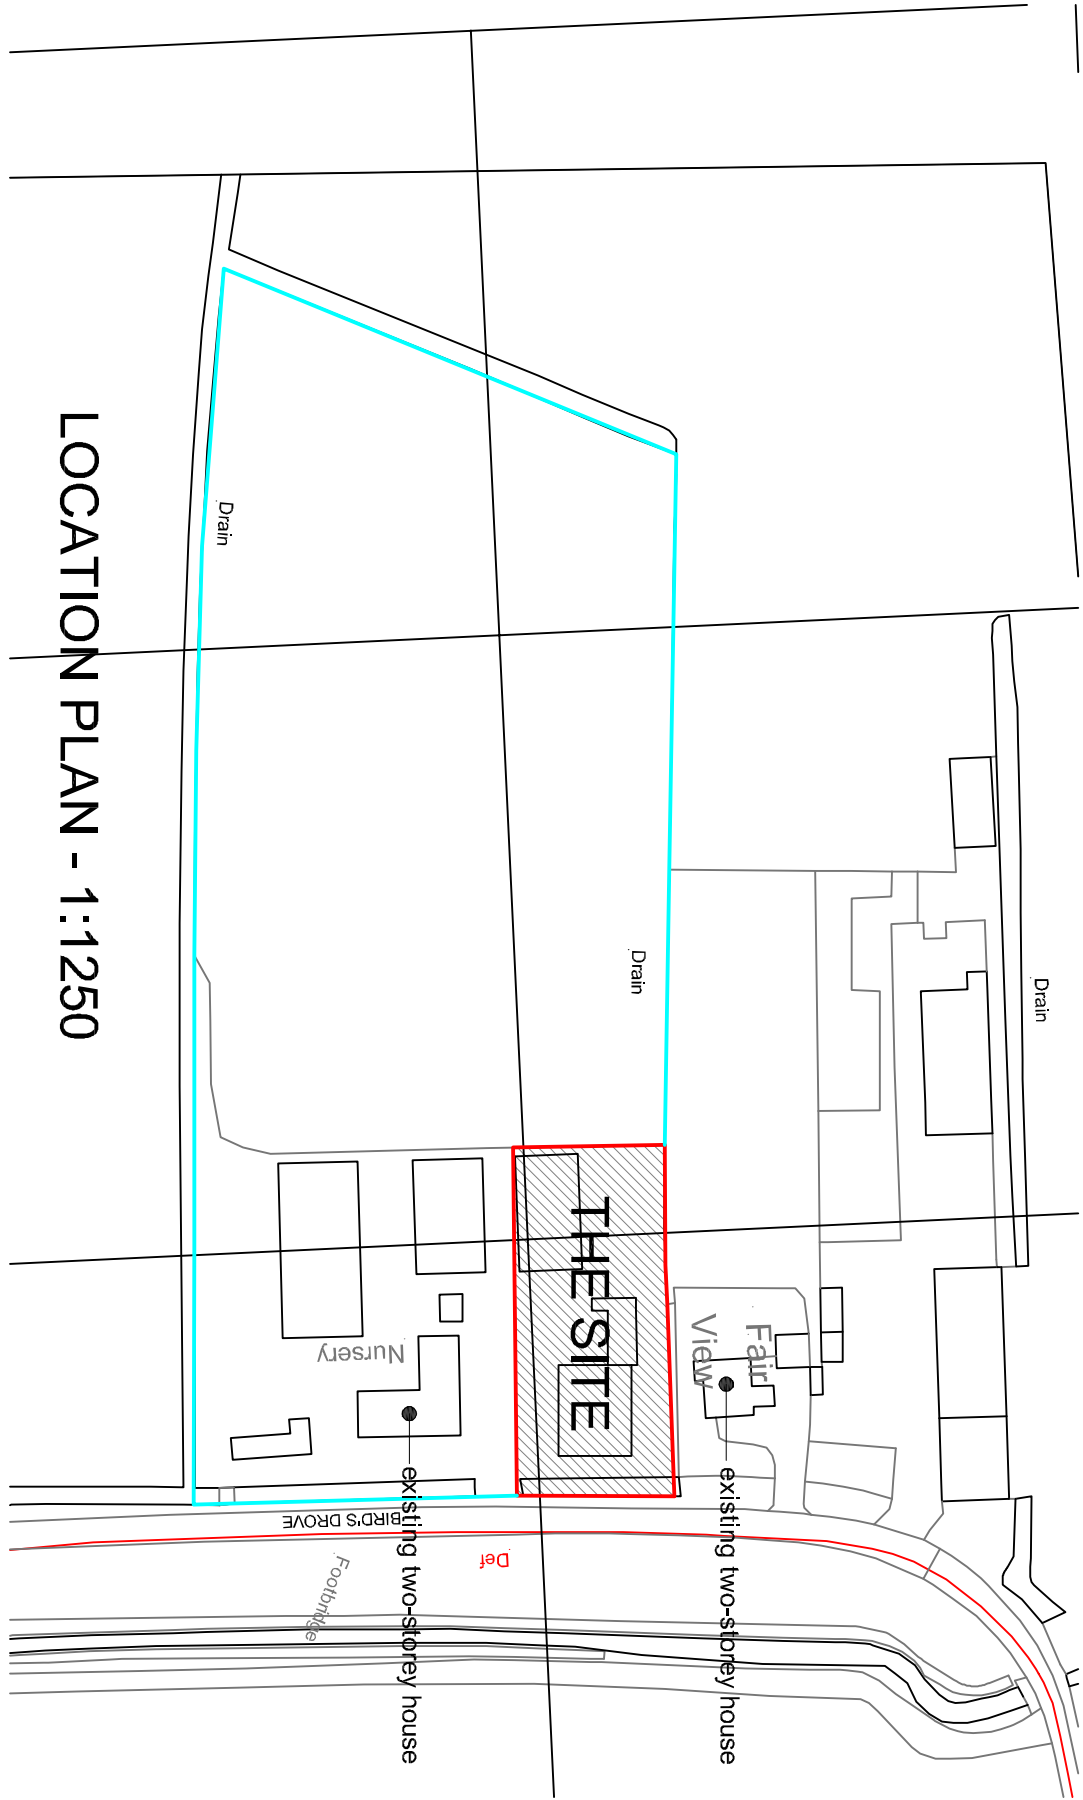

LOCATION PLAN - 1:1250



| Revision | Date                                       | Drawn | Description |
|----------|--------------------------------------------|-------|-------------|
| Client   | Mr R Brown                                 |       |             |
| Project  | Proposed Dwelling at Bird's Dove, Surfleet |       |             |
| Drawing  | Planning Drawing                           |       |             |

Scale 1:100 @ A1 Drawn TAC Checked AWM Date 24/03/2022 Drawing No. 22/615/PA/002

Trevor A Clay RIBA Ltd, 14 Old Fenlike Road, Weston Hills, Spalding, Lincs, PE12 6DD  
01430 580177 trevor@tacaarchitects.co.uk www.tacaarchitects.co.uk

