




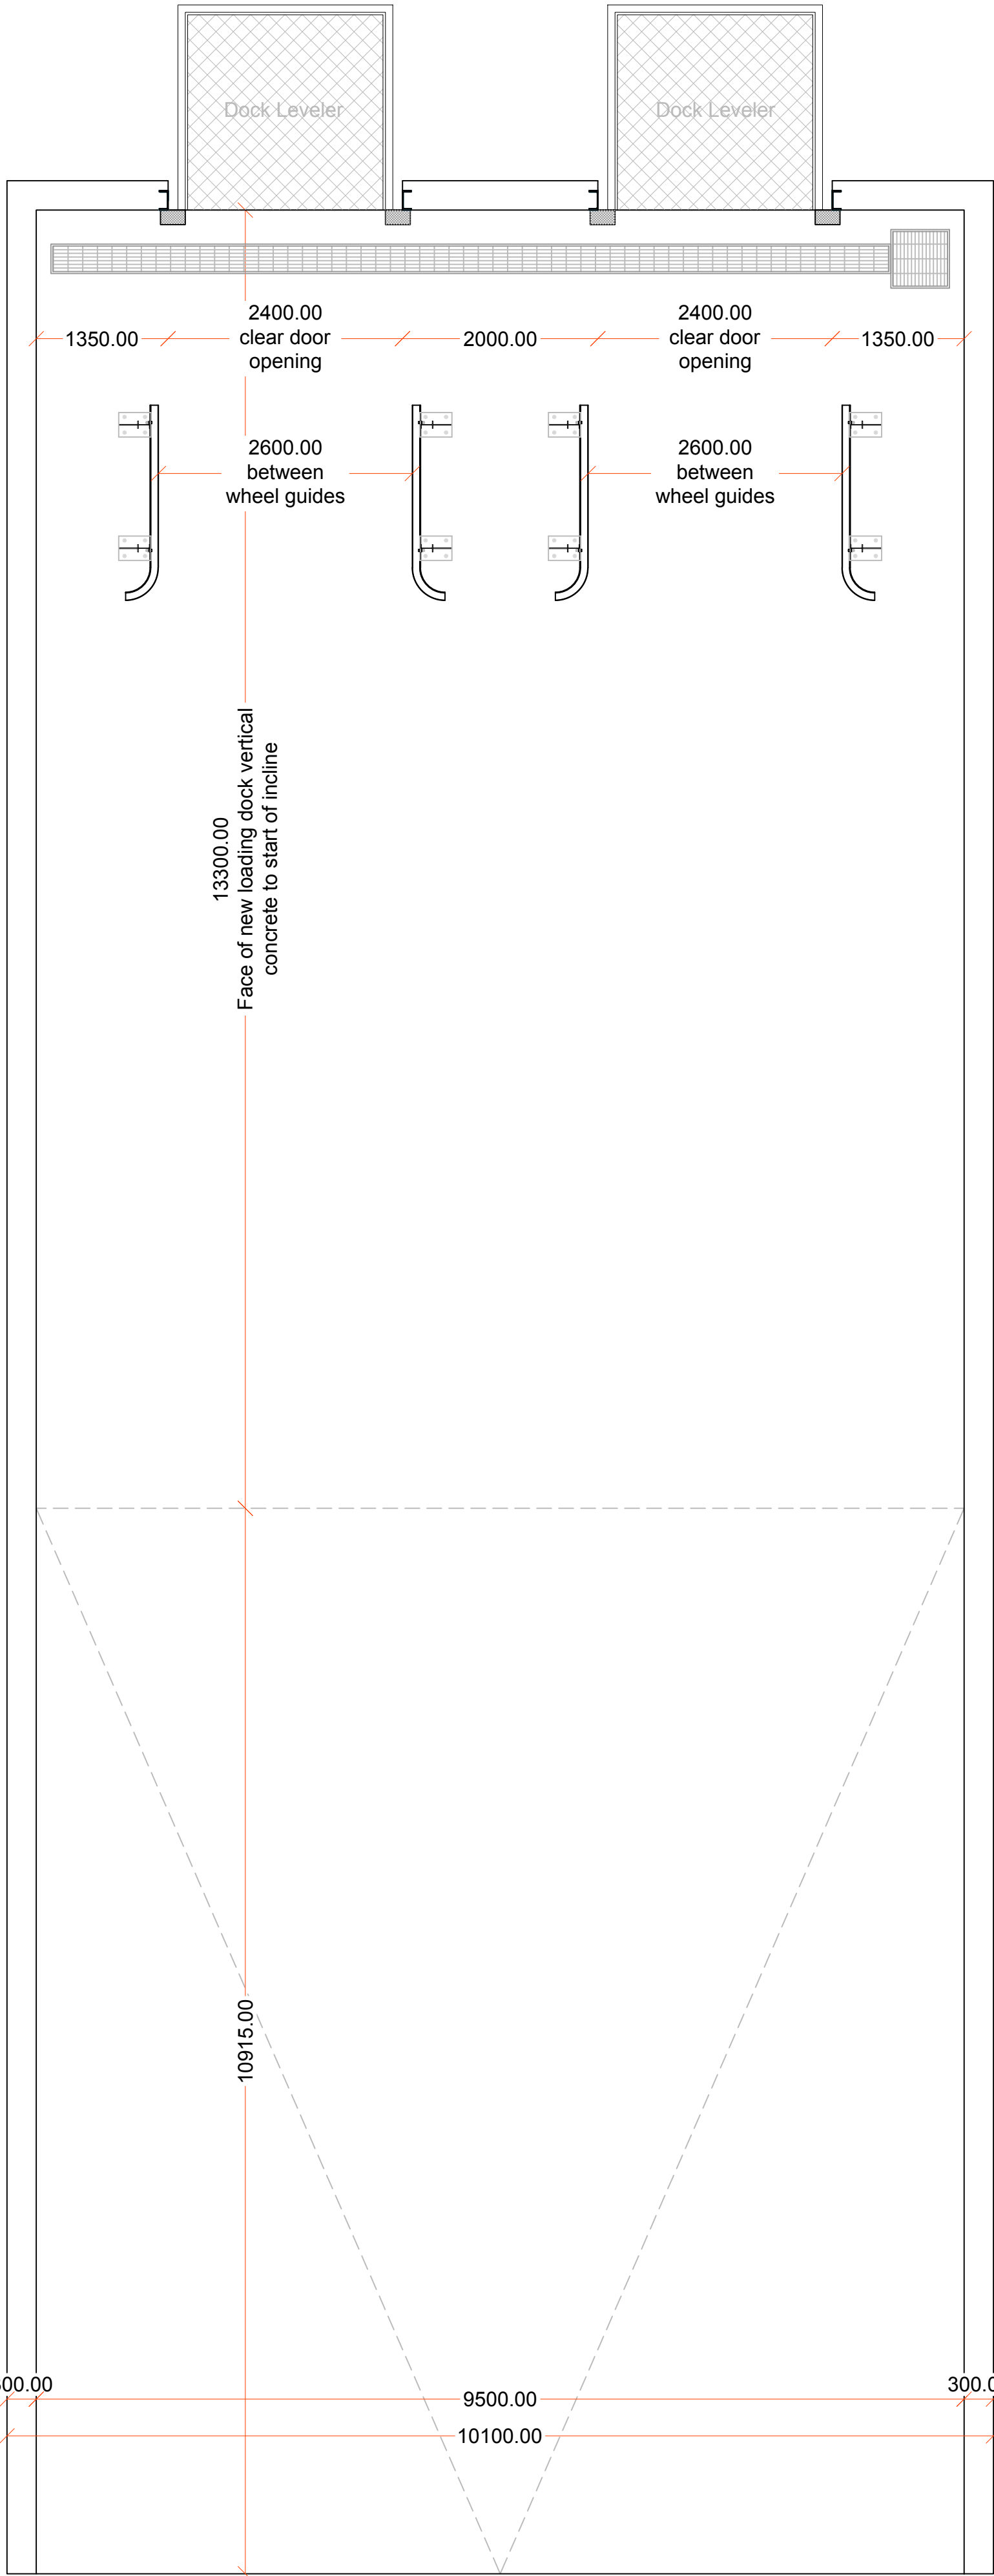


Proposed Loading Bay Plan
1:50 - A1

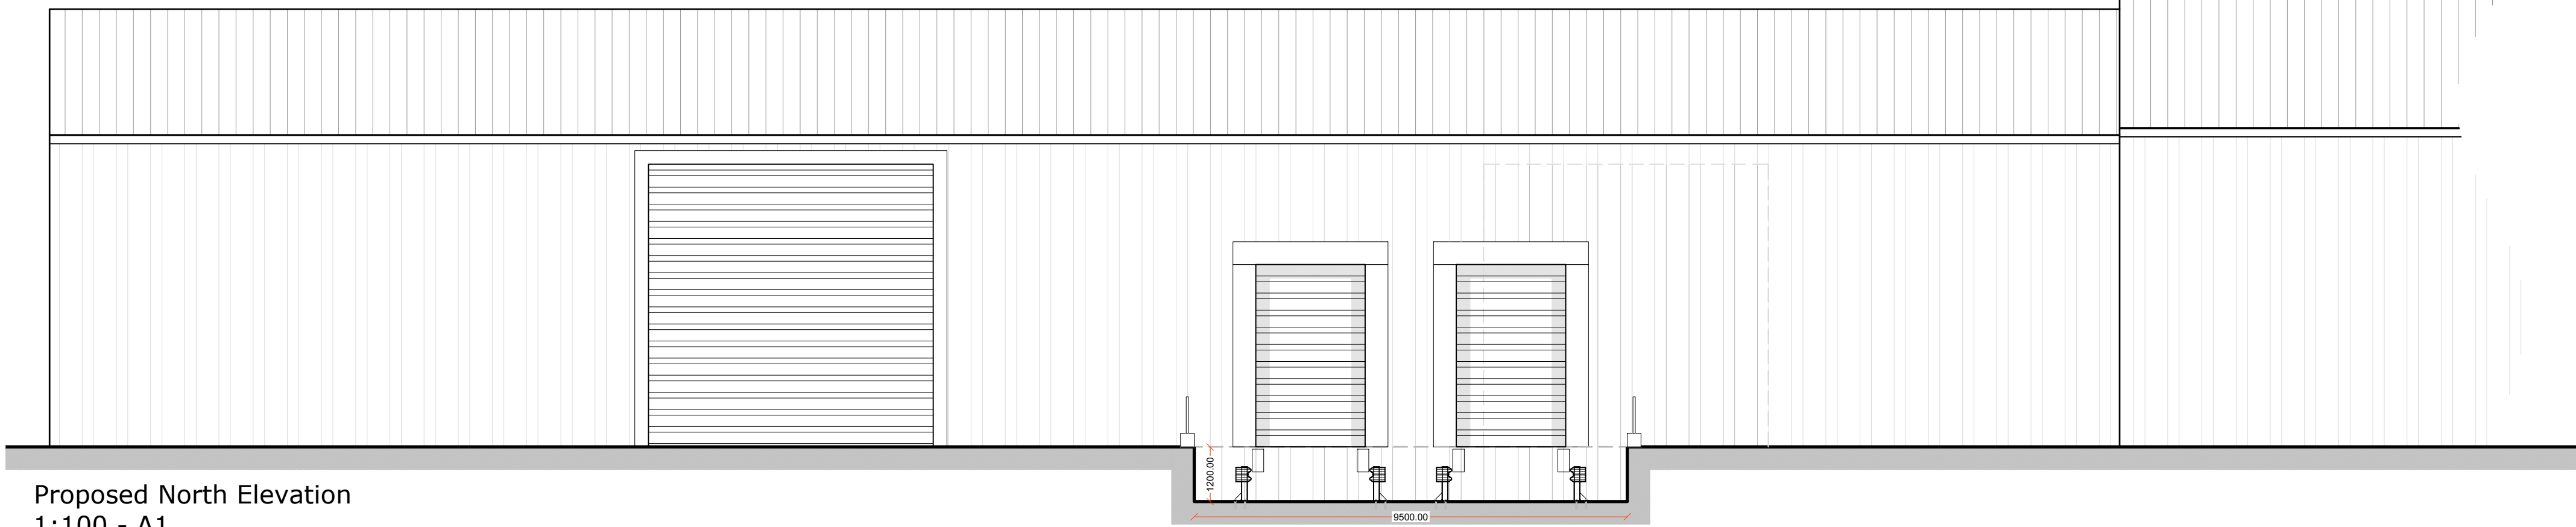


Proposed North Elevation
1:100 - A1

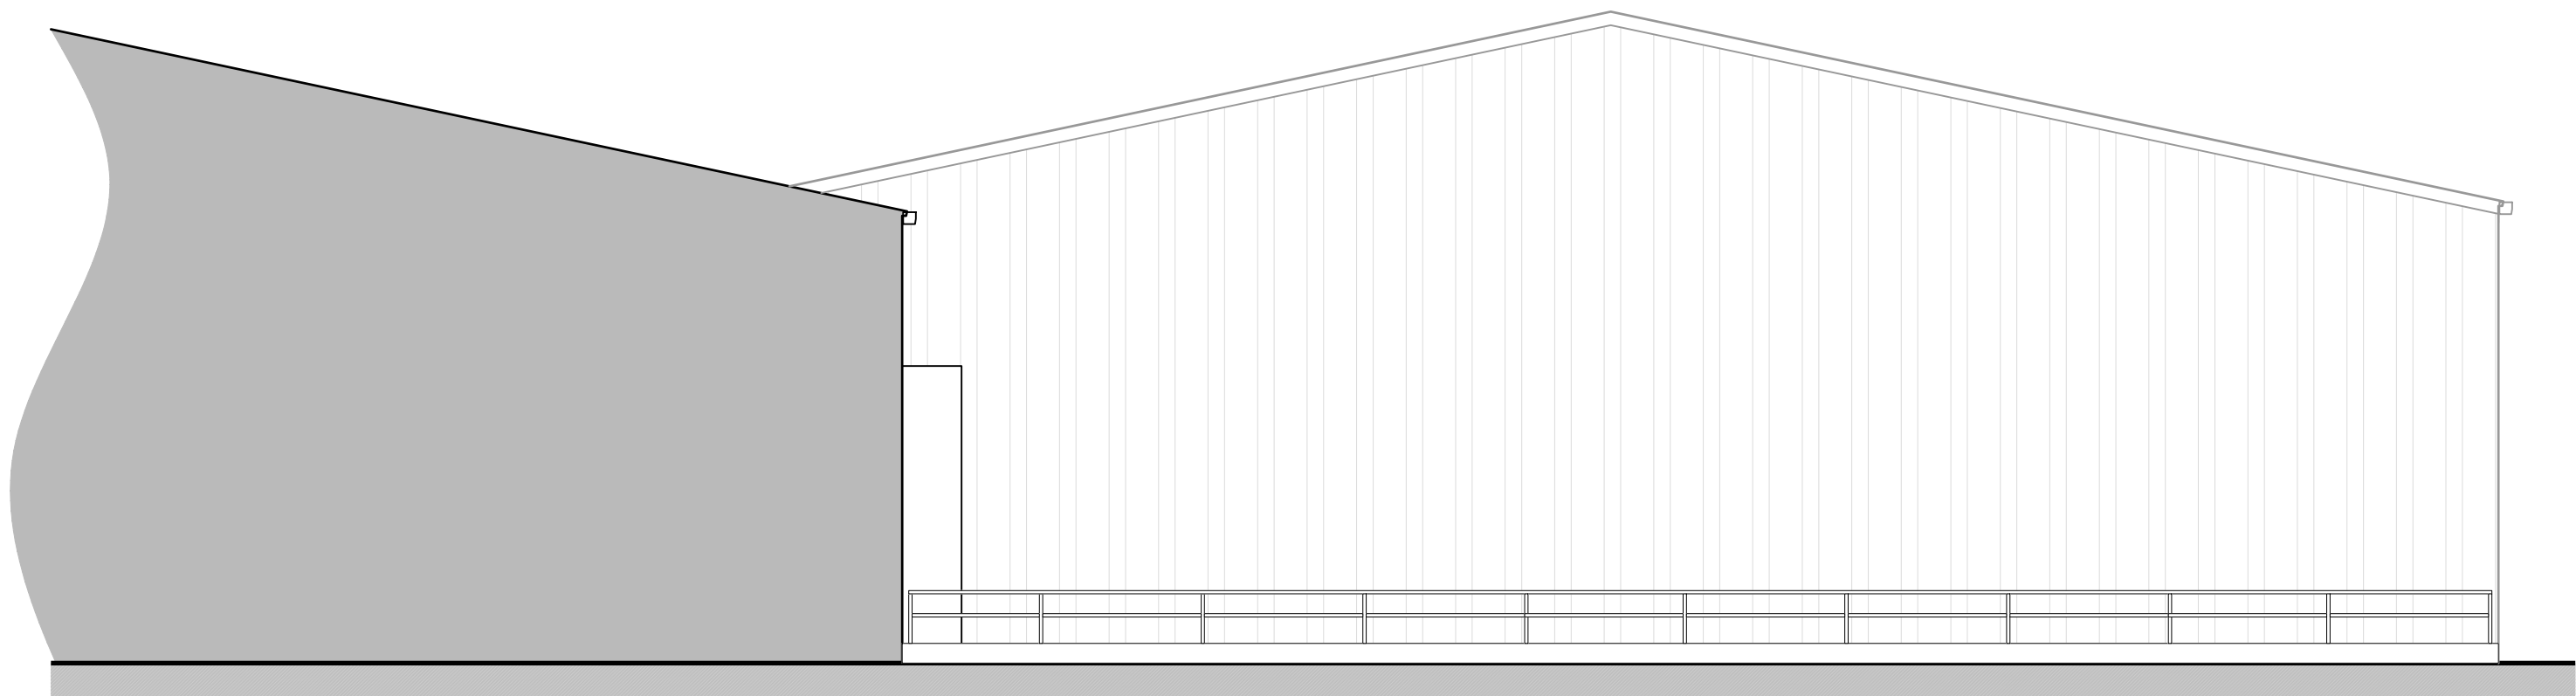

Proposed West Elevation
1:100 - A1

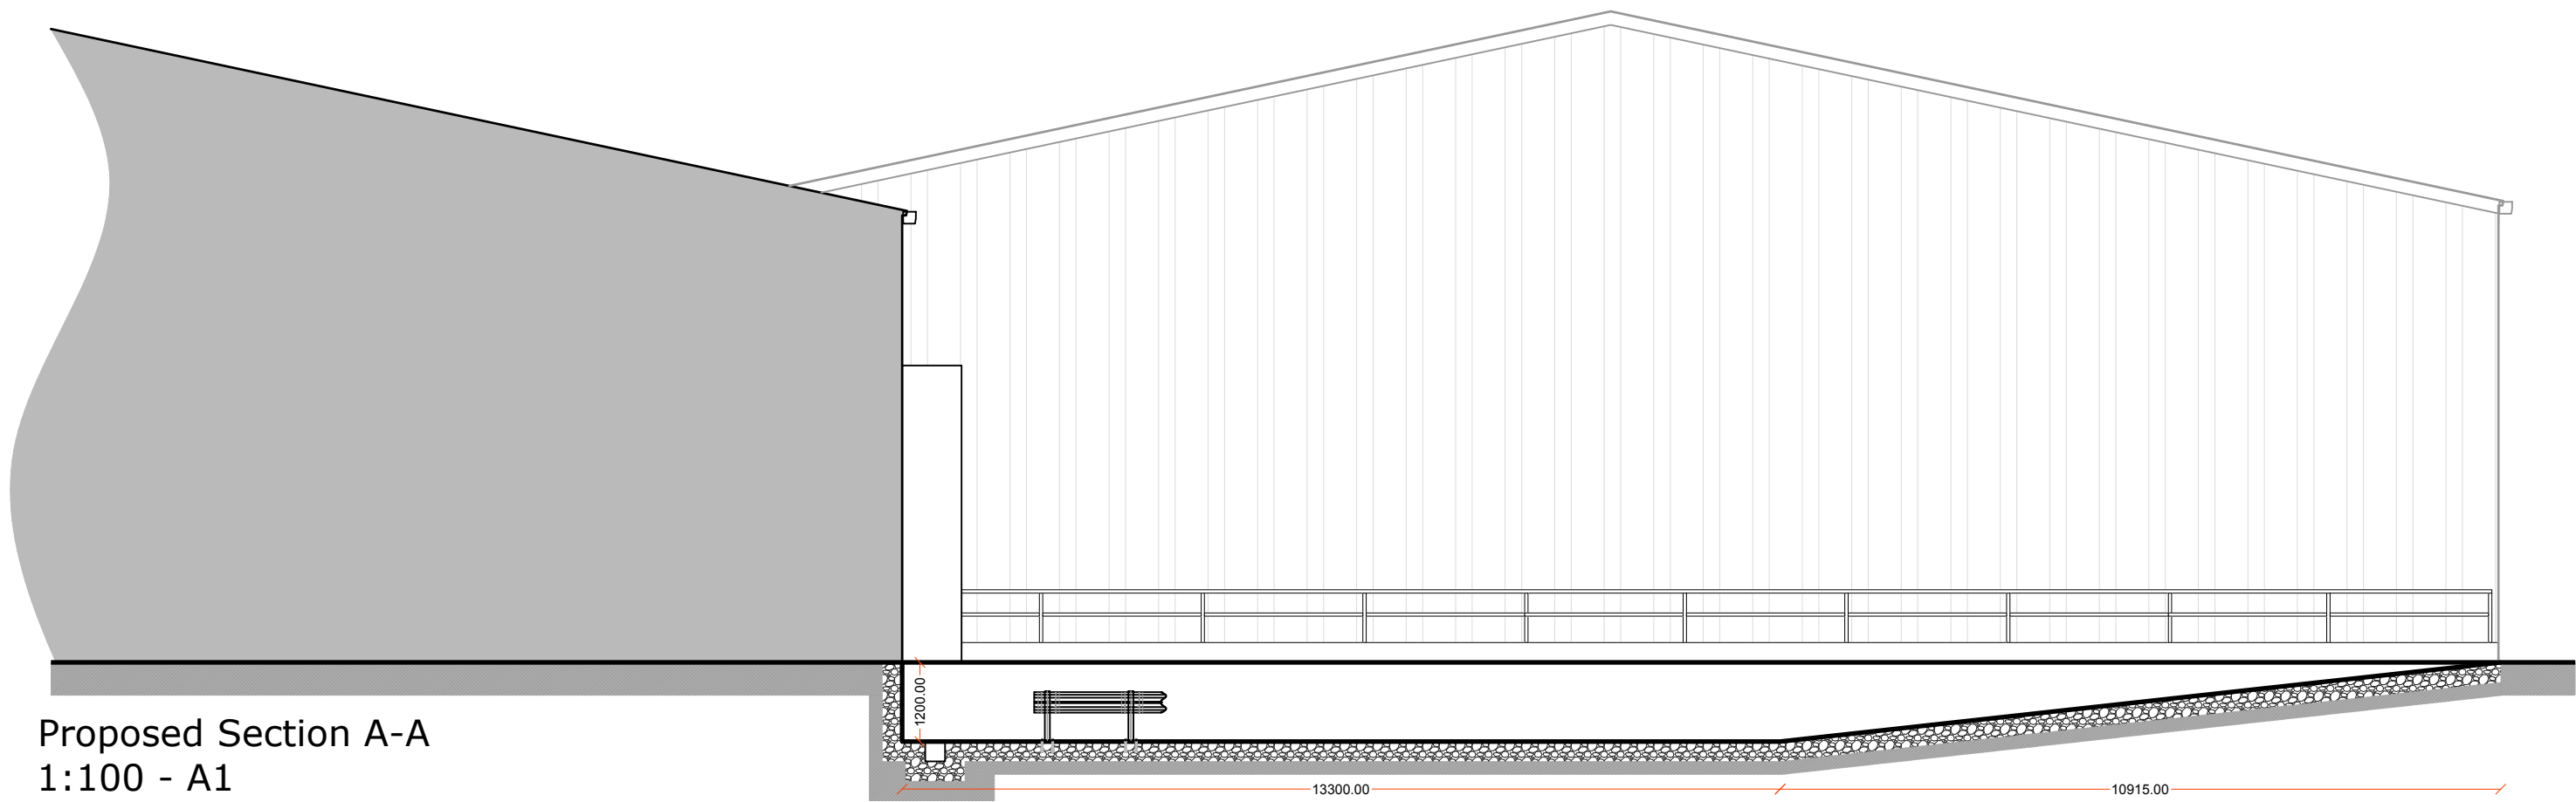

Proposed Section A-A
1:100 - A1

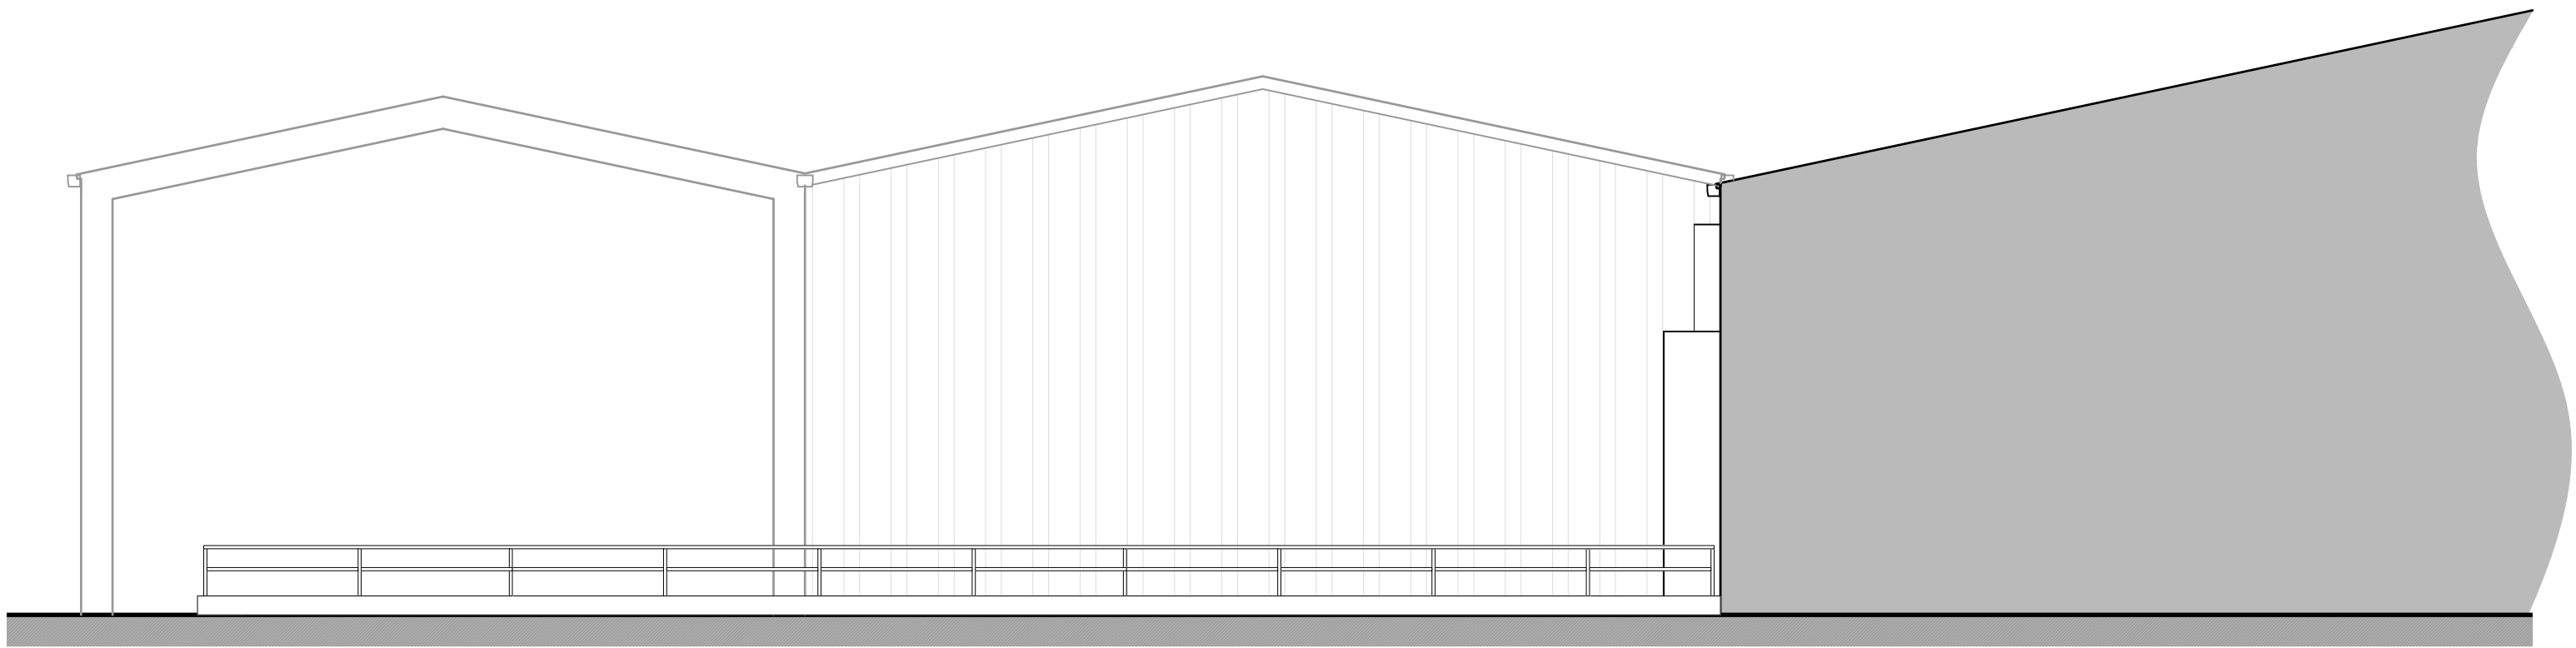

Proposed East Elevation
1:100 - A1

Amendments
a) 14.05.24 - Door surround/canopies added

SDA

STEVEN DUNN ARCHITECTS
T: 01526 860757 E: steve@stevendunnarchitects.co.uk
HADLEIGH HOUSE, HIGH STREET, WALCOTT, LINCOLN, LN43SN

PROJECT DETAILS

Proposed Alterations at
Birds Drove, Surfleet,
Spalding, Lincs,
PE11 4BE

CLIENT
D.E.Brand & Sons Ltd.

DRAWING TITLE
Proposed Loading Bay
Plans & Elevations

DATE May 2024	DRAWN EB
SCALE As Shown @ A1	DRNG No. 2762-A1-04a

Copyright: This drawing and its entire contents are protected under the Copyright (Designs and Patents) Act 1990, and no portion shall be copied, duplicated, or otherwise reproduced and/or transmitted by any means whatsoever, without the prior written consent of the Author. Do Not scale from this drawing. Work to figured dimensions only. All dimensions are to be checked on site prior to commencement of works. Any discrepancies must be brought to the attention of the Architect prior to commencement of works on site.