

LANDSCAPING, FENCING & TREE PLANTING SCHEME.

A - MIXED HEDGE

- (a) Hawthorn (*Crataegus Monogyna*)
- (b) Beech (*Fagus Sylvatica*)
- (c) Blackthorn (*Prunus Spinosa*)
- (d) Buckthorn (*Rhamnus Cathartica*)

B - SILVER BIRCH - Feathered

C - HAWTHORN - Feathered

D - EXISTING HAWTHORN HEDGE


E - EXISTING POST & RAIL FENCING

F - NEW ACCESS TO QUEBEC DROVE


All planting to be in accordance with BS 4425:1989 and amendment No. 1 (1991)

All trees to be planted with minimum 0.6m plastic mulch mat and to be staked, tied and tubed.

1/3 to 1/4 bag of peat free tree and shrub planting compost to be incorporated into backfill for each tree hole.

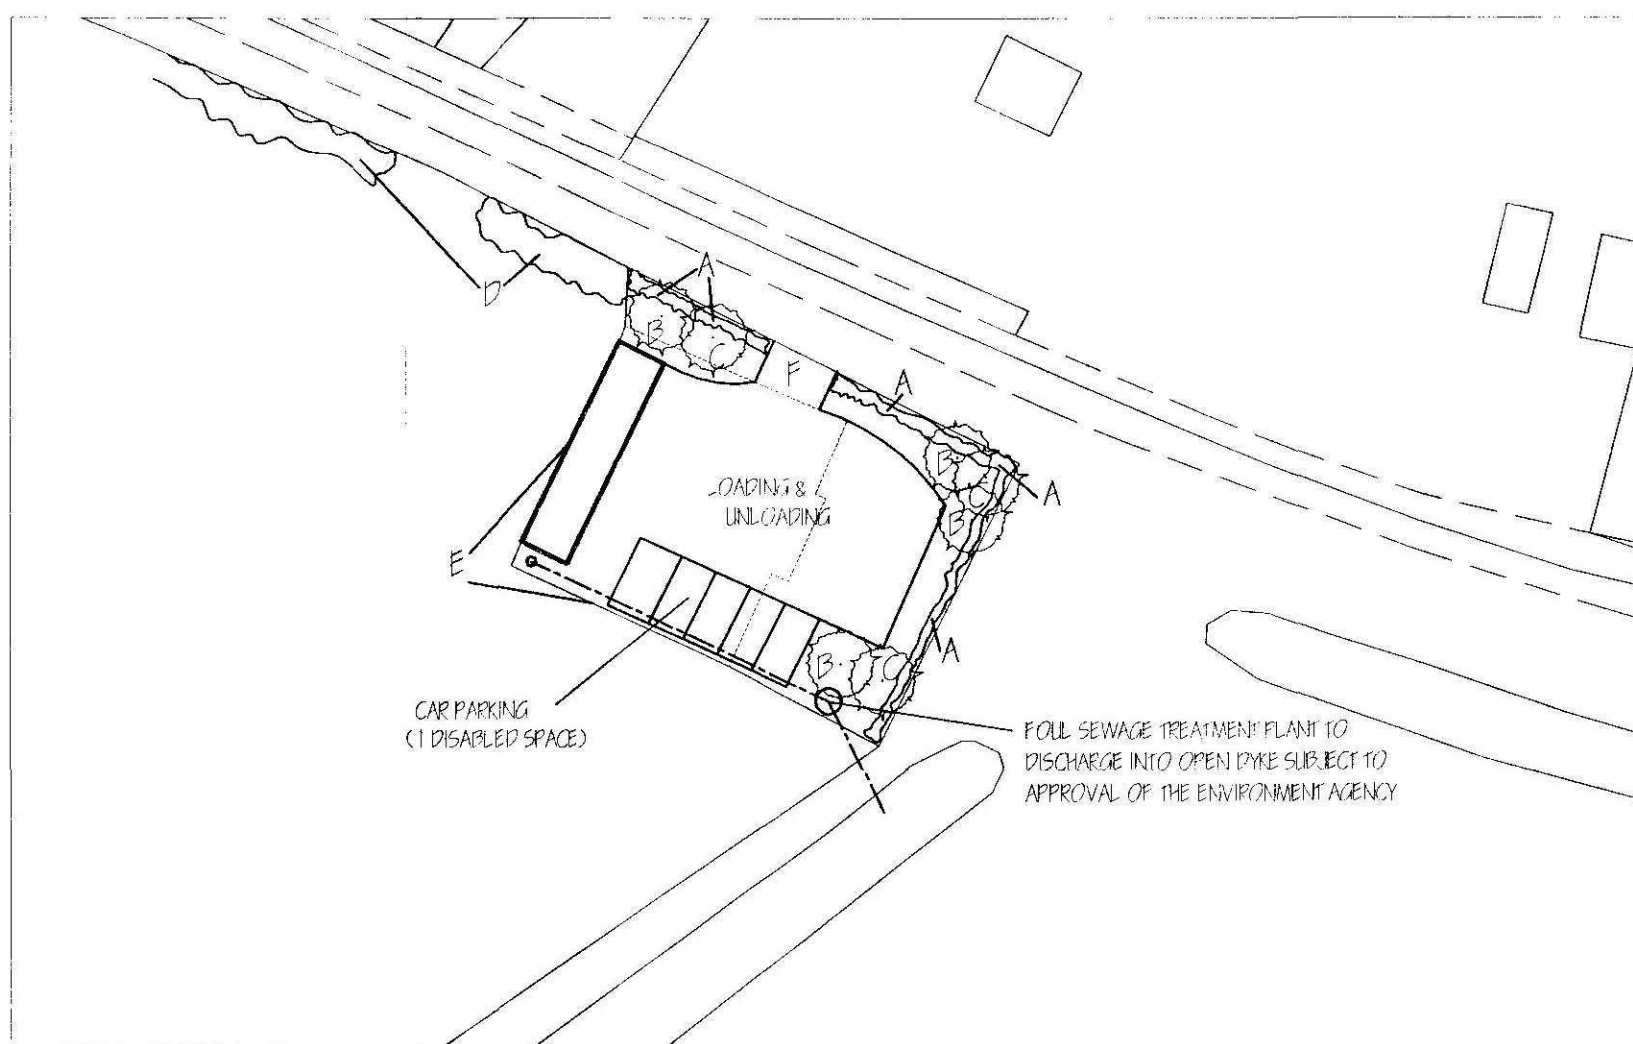


SITE LAYOUT PLAN
1/500

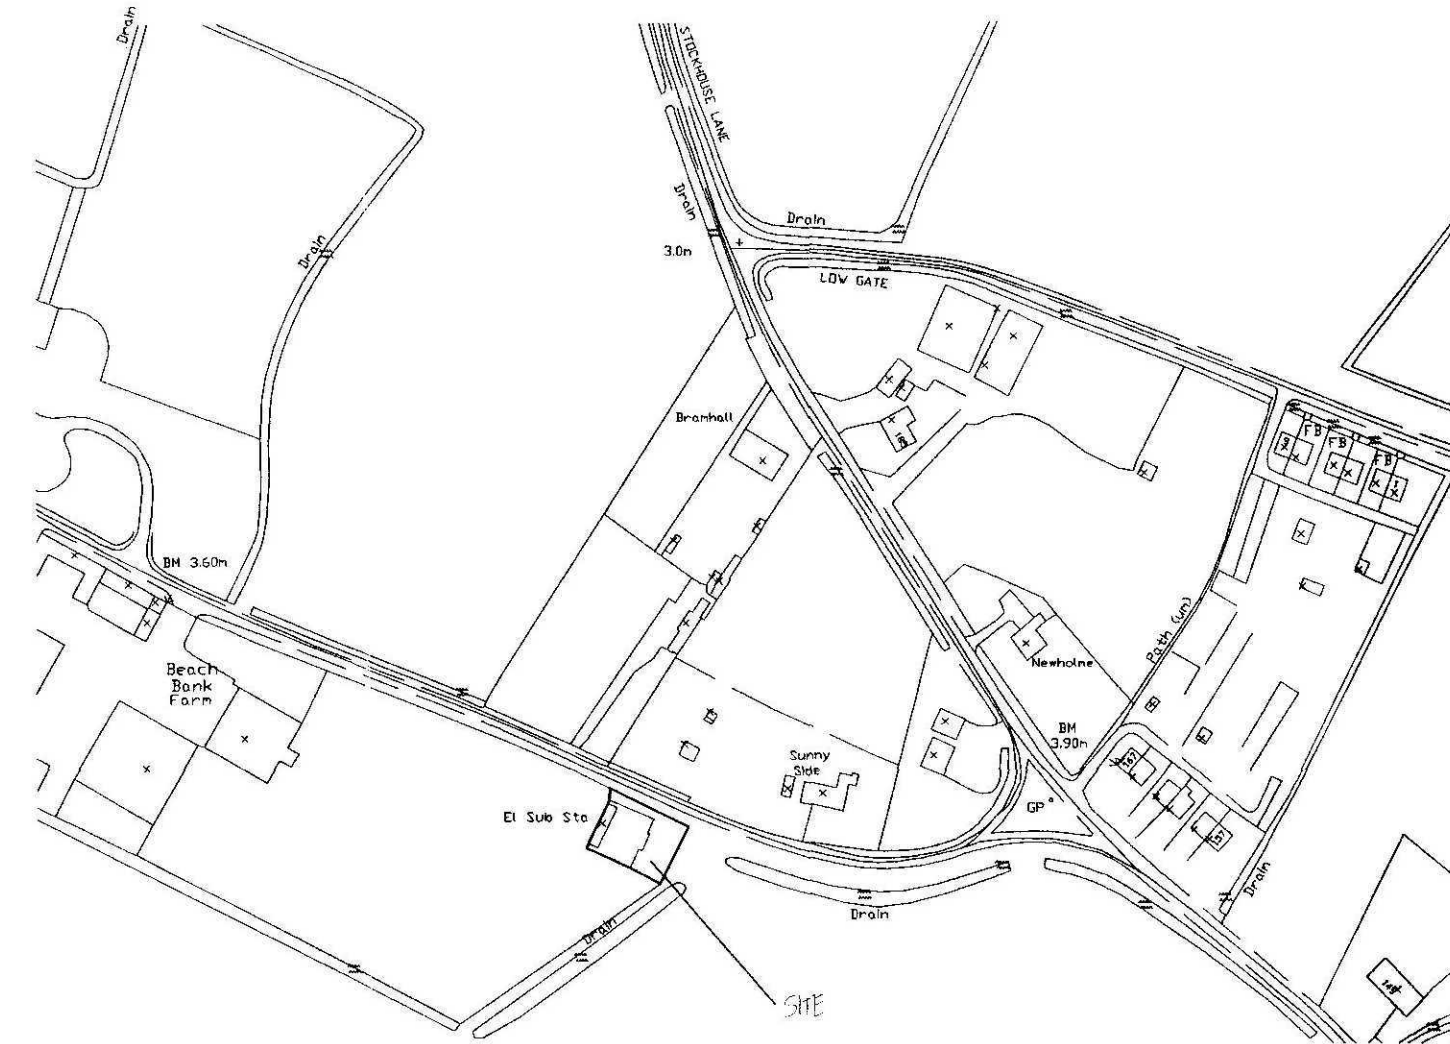


© Crown Copyright 2008. All rights reserved. Licence number 100020449


LOCATION PLAN
1/2500

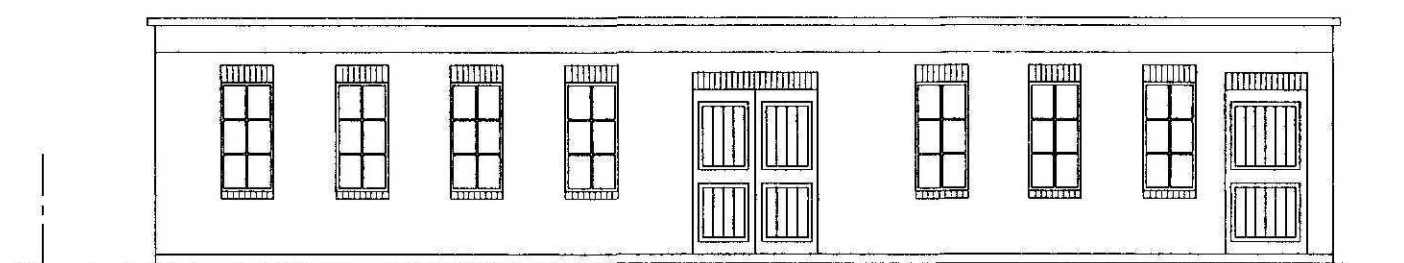


FRONT ELEVATION

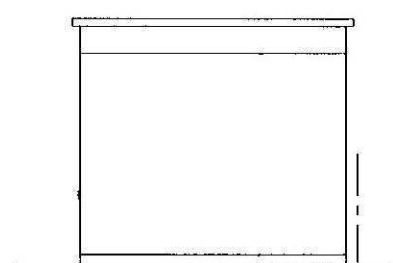


SIDE ELEVATION

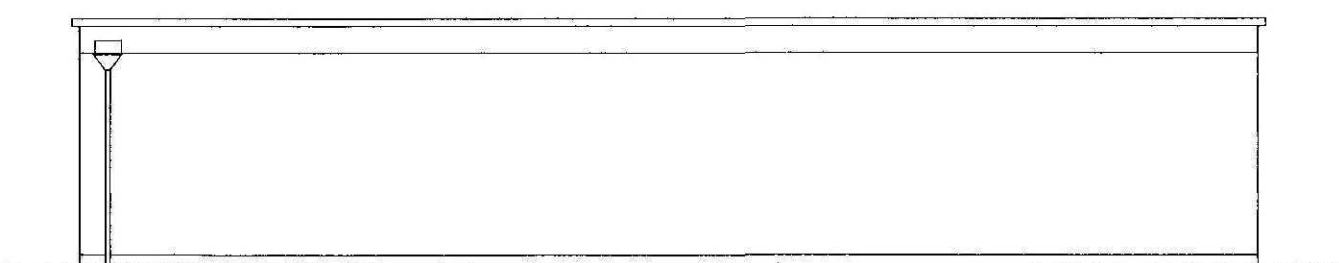

REAR ELEVATION

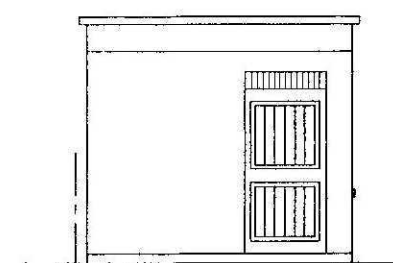

SIDE ELEVATION

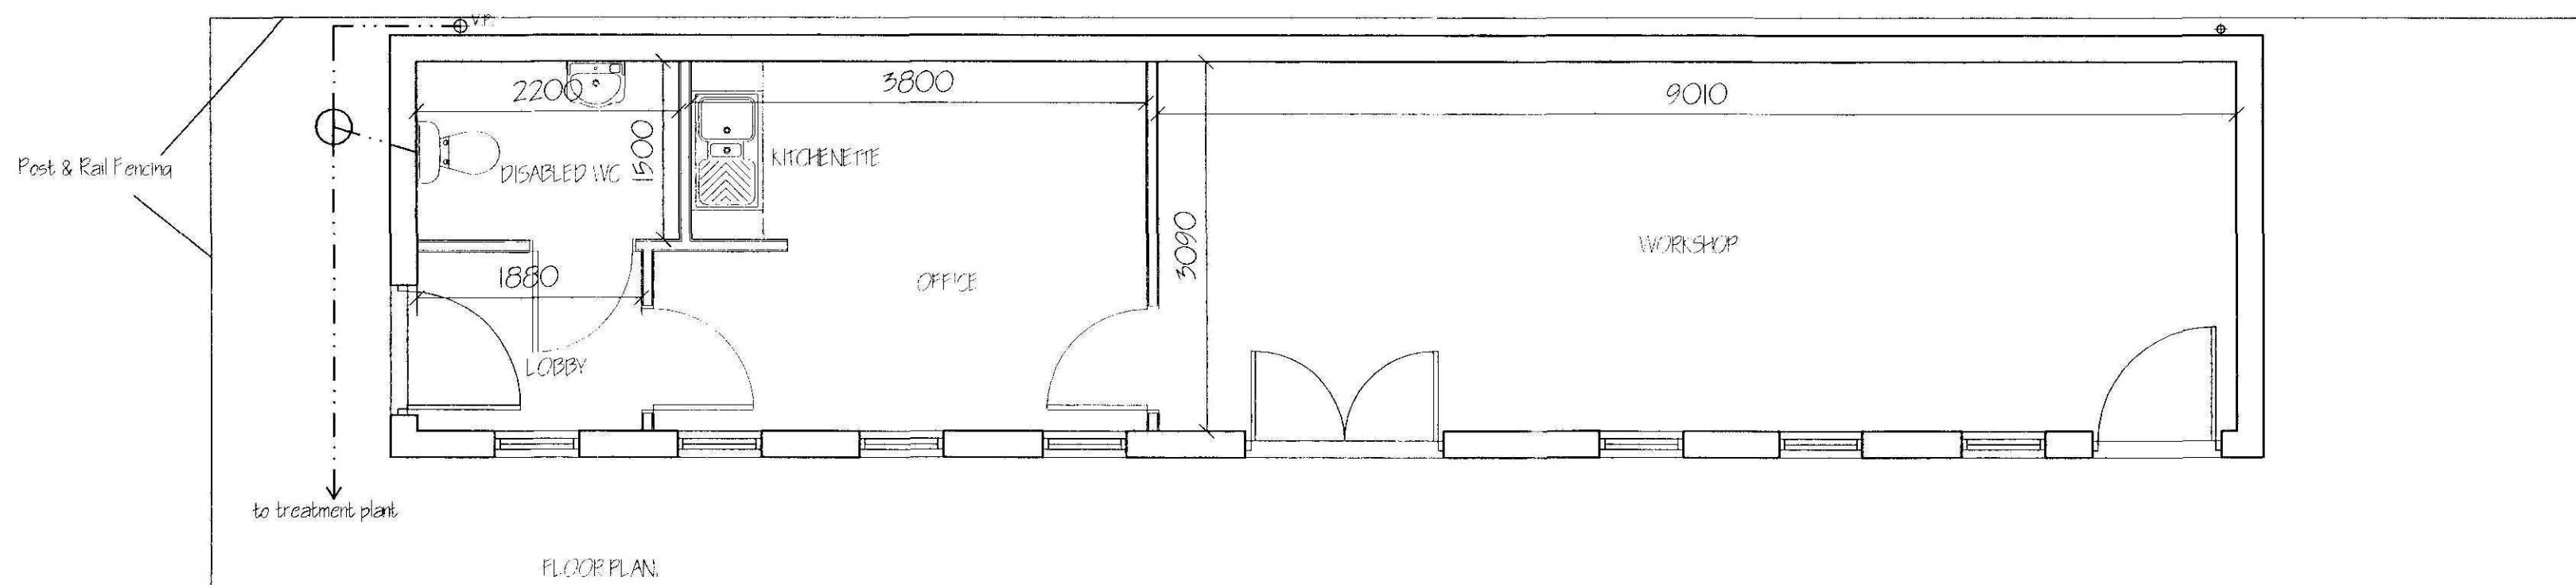

FLOOR PLAN

Ref.	Revision	Date

G. R. MERCHANT LTD.
I.ENG AMICE FIMO
**ARCHITECTURAL, STRUCTURAL
AND LAND DRAINAGE
CONSULTANTS**
4 Wrights Mews
12A Park Road, Holbeach,
Spalding, Lincs. PE12 7ES
Tel: 01406 480500
Fax: 01406 485744
E-Mail: gr.merchant@btconnect.com

Project
CHANGING OF USE OF REDUNDANT BUILDING.
QUEBEC DROVE
SURREY,
SPALDING, Lincs. PE12 4AX.

Client
C. F. HARRISON LTD.

Drawing
LOCATION & SITE PLANS
FLOOR PLANS & ELEVATIONS - PROPOSED

Job Ref. 1729-07	Drawing No. 02
Date FEB '08	Drawn GRM

Scales
1/50, 1/100. (unless otherwise stated)

DO NOT SCALE FROM THIS DRAWING
This drawing is copyright and may not be copied, reproduced, photocopied or used for any other purpose without the written permission of the Architect. All details shown on this drawing including foundations are based upon latest site conditions and are not to be taken as a guarantee of accuracy. The Architect is not responsible for any design or construction errors or omissions which may be discovered during construction unless reported to the Architect in writing. Design amendments may be considered, but not necessarily accepted. The Architect is not responsible for the accuracy of any information contained and does not warrant a full specification of the works. It is the responsibility of the Employer / Client to ensure that the selected contractor is competent with and holds all necessary permits and licences for the works. The Employer / Client is advised that should the works need to comply with the Construction Design and Management Regulations an independent Planning Supervisor will be required. The works shall comply with all that is shown on the drawings and details. Work that may not specifically be shown but may be reasonably inferred as necessary to carry out the works shall be deemed to be included. It is the Employer / Client's responsibility to ensure that the works are carried out in accordance with the drawings and details. The Employer / Client is advised that should the works need to comply with the Construction Design and Management Regulations an independent Planning Supervisor will be required. The works shall comply with all that is shown on the drawings and details. Work that may not specifically be shown but may be reasonably inferred as necessary to carry out the works shall be deemed to be included. It is the Employer / Client's responsibility to ensure that the works are carried out in accordance with the drawings and details.