

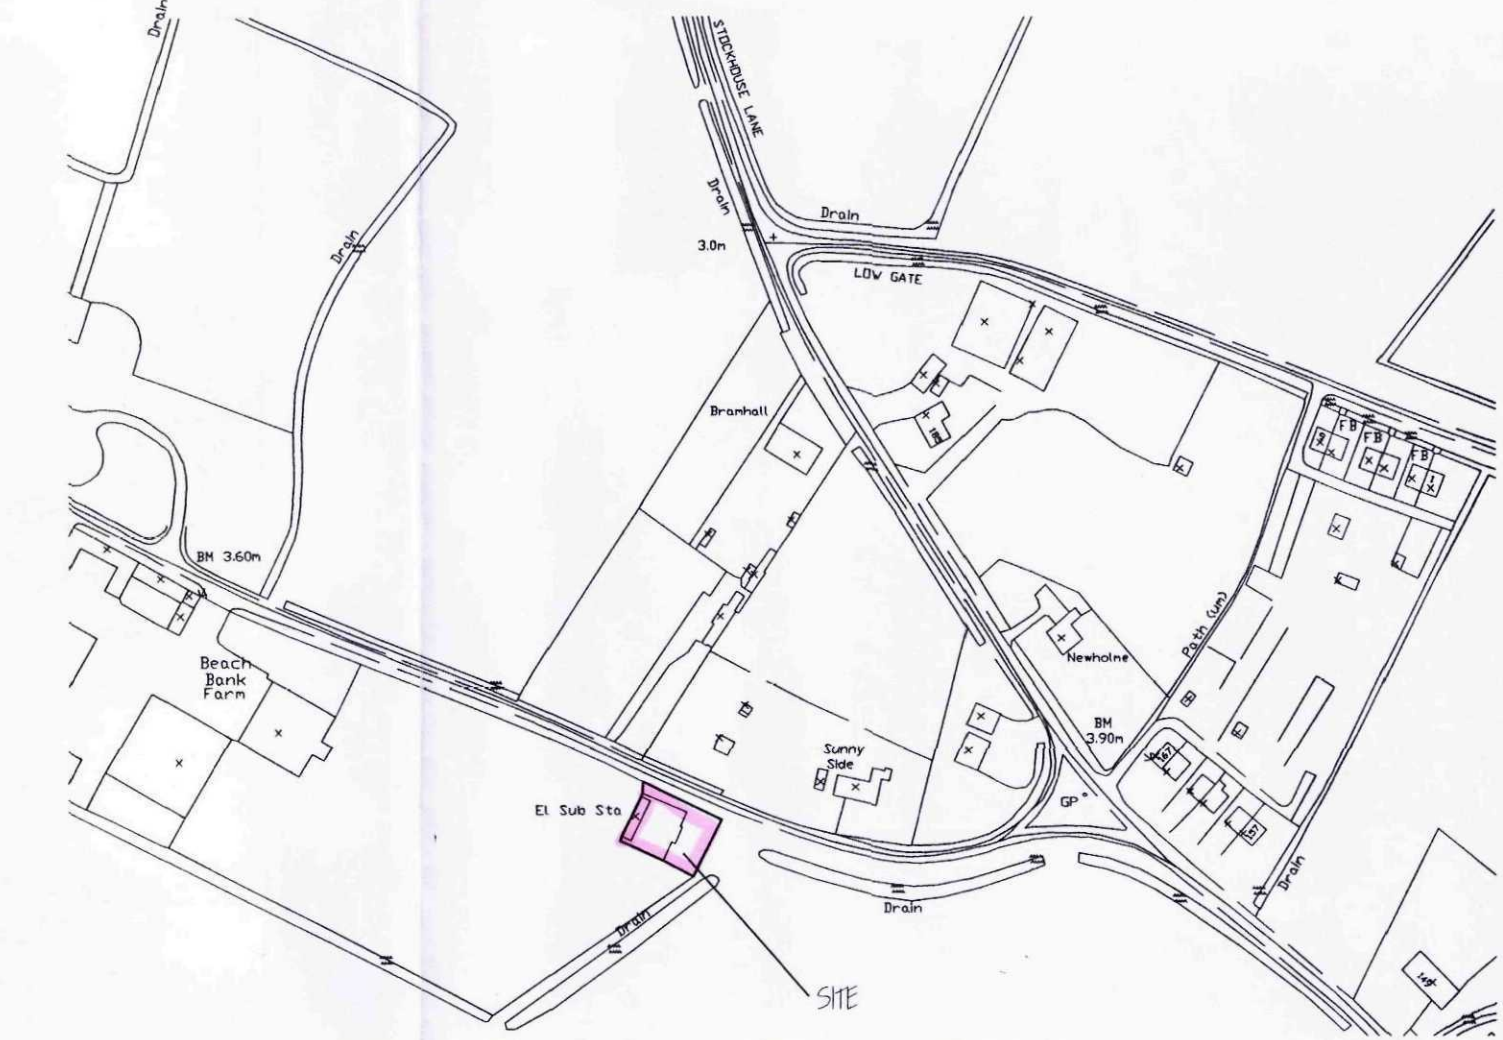
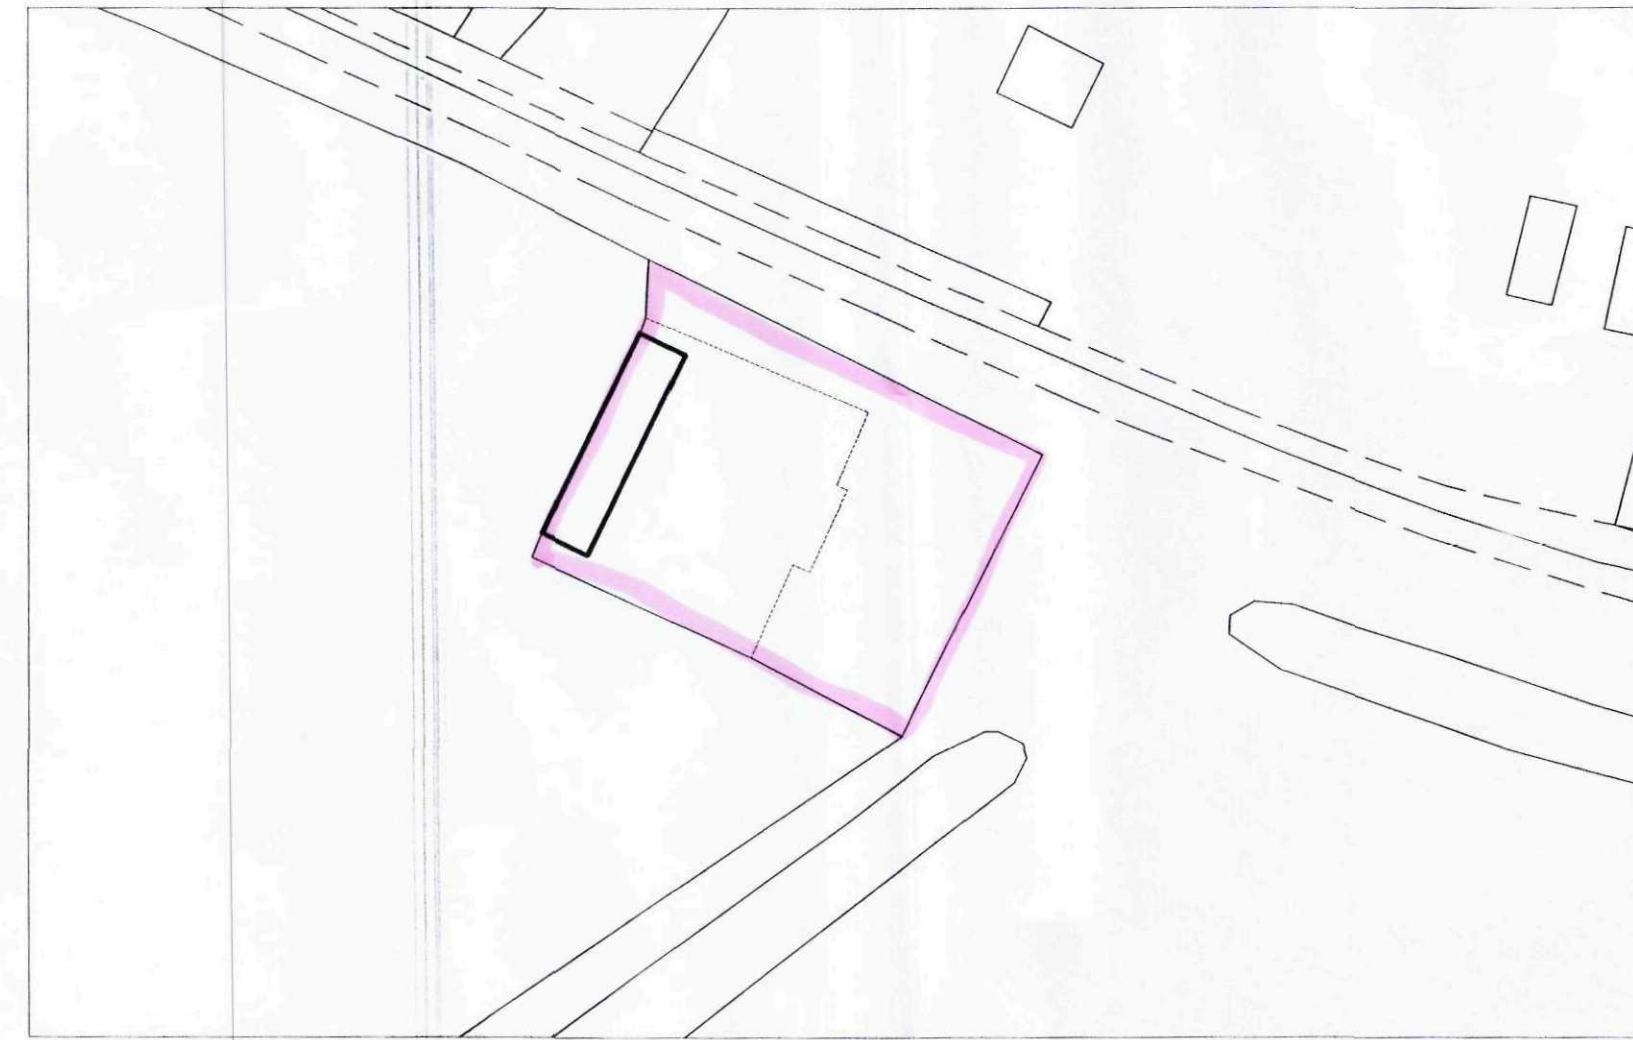
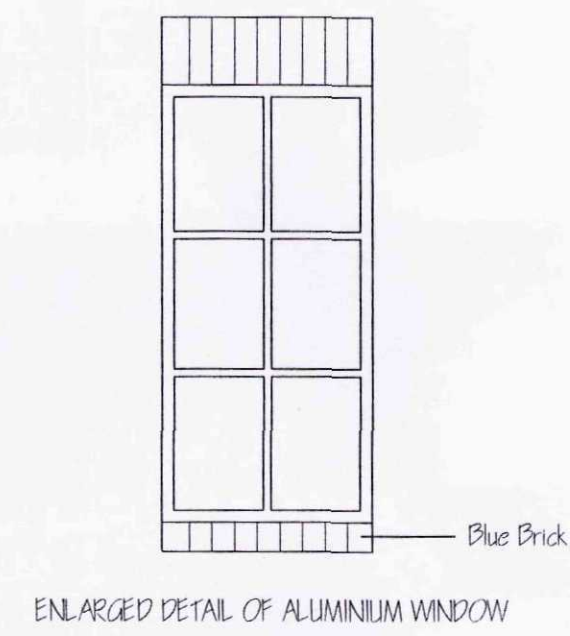
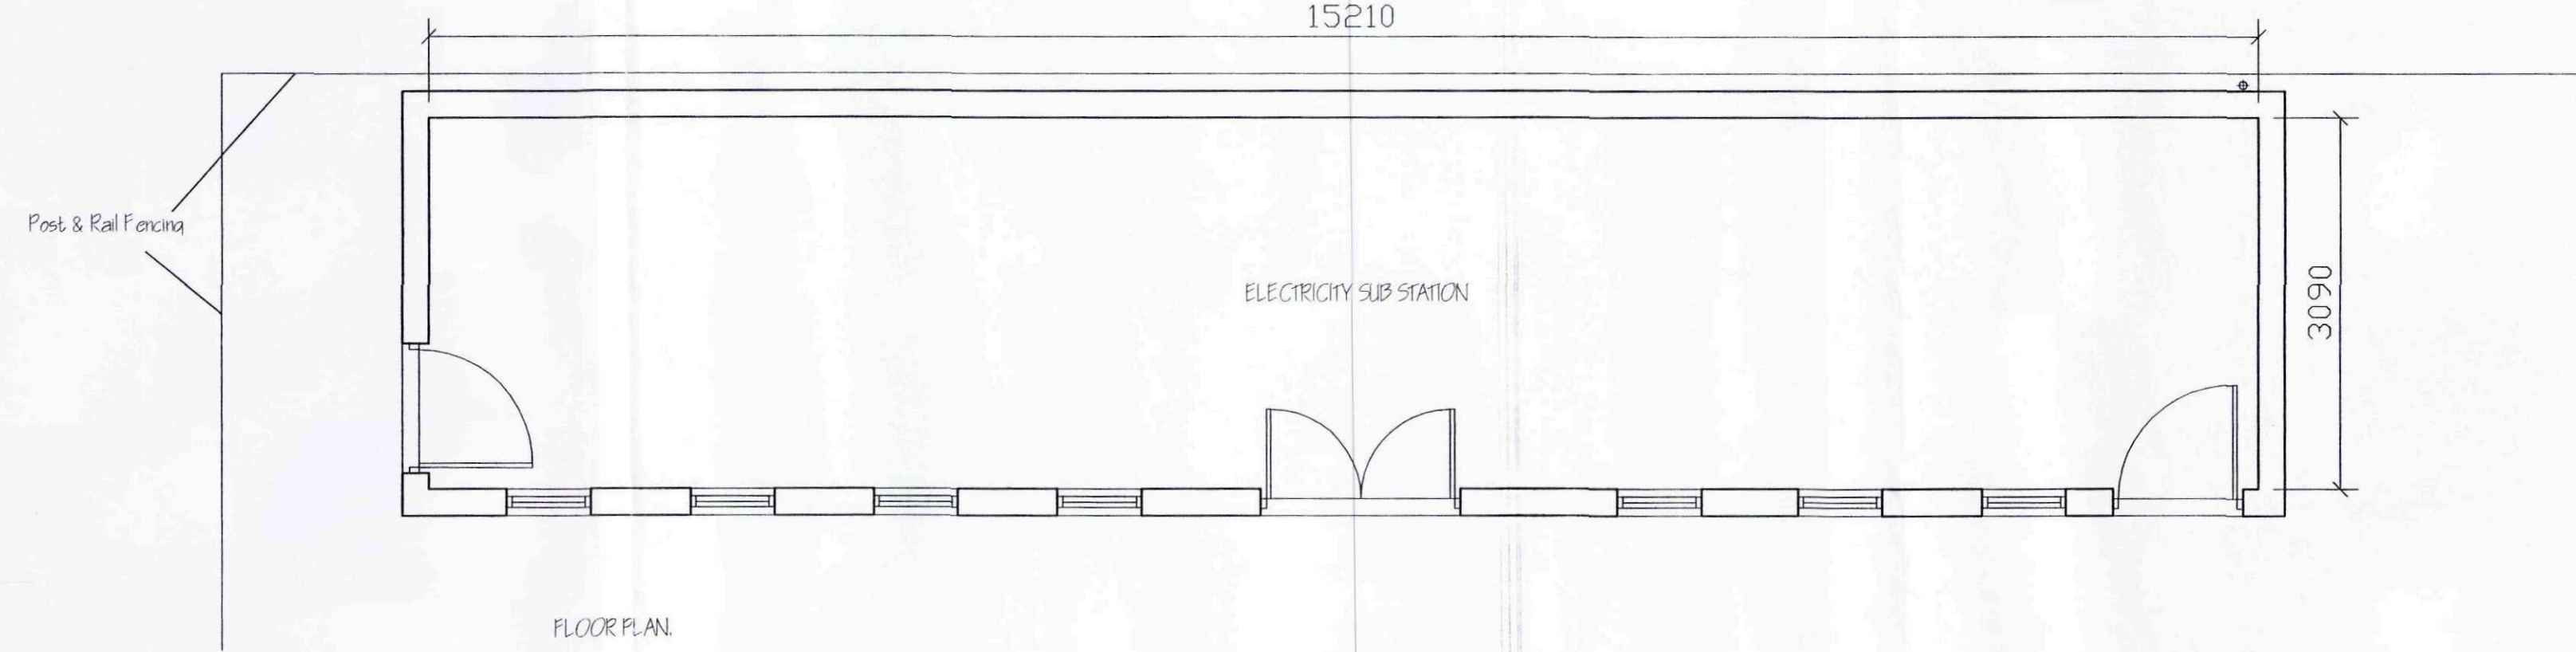
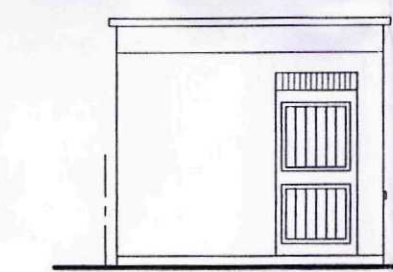
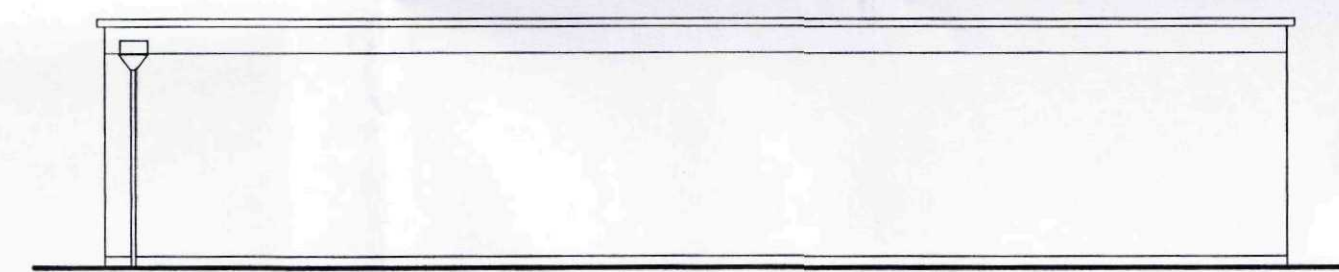


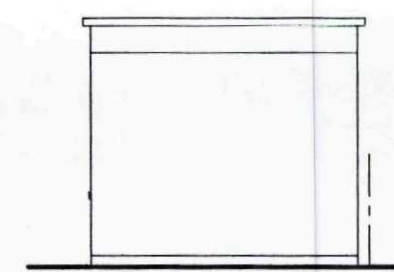

© Crown Copyright 2008. All rights reserved. Licence number 100020449

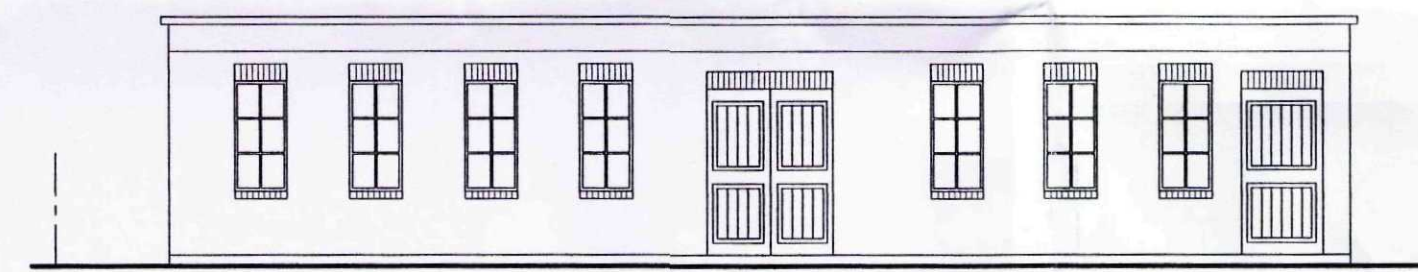

SHDC
Planning & Development
22 JUN 2011
Ref: 0476-11

G. R. MERCHANT LTD. I.ENG AMICE FIWO ARCHITECTURAL, STRUCTURAL AND LAND DRAINAGE CONSULTANTS 4 Wrights Mews 12A Park Road, Holbeath, Spalding, Lincs. PE12 7TJ Tel: 01406 490800 Fax: 01406 425744 E-Mail: gr.merchant@btconnect.com	
Project CHANGE OF USE OF REDUNDANT BUILDING, GURBOLES DRIVE, SURTLETT, SPALDING, Lincs, PE11 4AX.	
Client C. F. HARRISON LTD.	
Drawing LOCATION & SITE PLANS, FLOOR PLANS & ELEVATIONS - EXISTING.	
Job Ref. 1729-07.	Drawing No. 01.
Date FEB '08.	Drawn GRM.
Scales 1/50, 1/100. (unless otherwise stated)	
DO NOT SCALE FROM THIS DRAWING This drawing is copyright and may not be altered, copied, photographed or used for any other purpose other than that for which it is prepared. The General Contractor is to check all dimensions on site and report any discrepancies to the Architect. All details shown on this drawing including foundations are based upon typical site conditions related to the area. No responsibility can be accepted for abnormal conditions which may be discovered during construction unless reported to the Architect so that design amendments may be considered. Site and survey are recommended to confirm of foundations to establish specific site conditions before foundation work is undertaken. This drawing is limited to the amount of information contained and does not purport to contain a full specification of the works. It is solely for the purpose of obtaining Planning / Building Regulation approval. This drawing must not be used as a contract document alone. The works will not be supervised or inspected on site by G.R. Merchant or any representative thereof. It is the client or their appointed agents responsibility to ensure workmanship, installation of materials, adherence to specification, reference to contract and all materials to be used conform to standards and all components and materials are to be used first and last, in strict accordance with manufacturer's instructions and relevant code of practice. Materials and methods to be approved by the Architect or Building Regulation or Building Regulation code equivalent. The Employer / Client shall ensure that the sub-contractor is conversant with and adheres to all necessary legislation in relation to Health and Safety legislation for Building sites and Work places. The Employer / Client is advised that should the works need to comply with the Construction Design and Management Regulations as introduced by Building Regulation will be required. The works shall comprise of all that is shown on the drawing and finally, Work that may not specifically be shown but may be reasonably inferred as necessary to carry out the works shall be deemed to be included. It is the client / land owners responsibility to be aware of the Party Wall etc. Act 1996 when building in close proximity to adjoining neighbours boundaries.	