



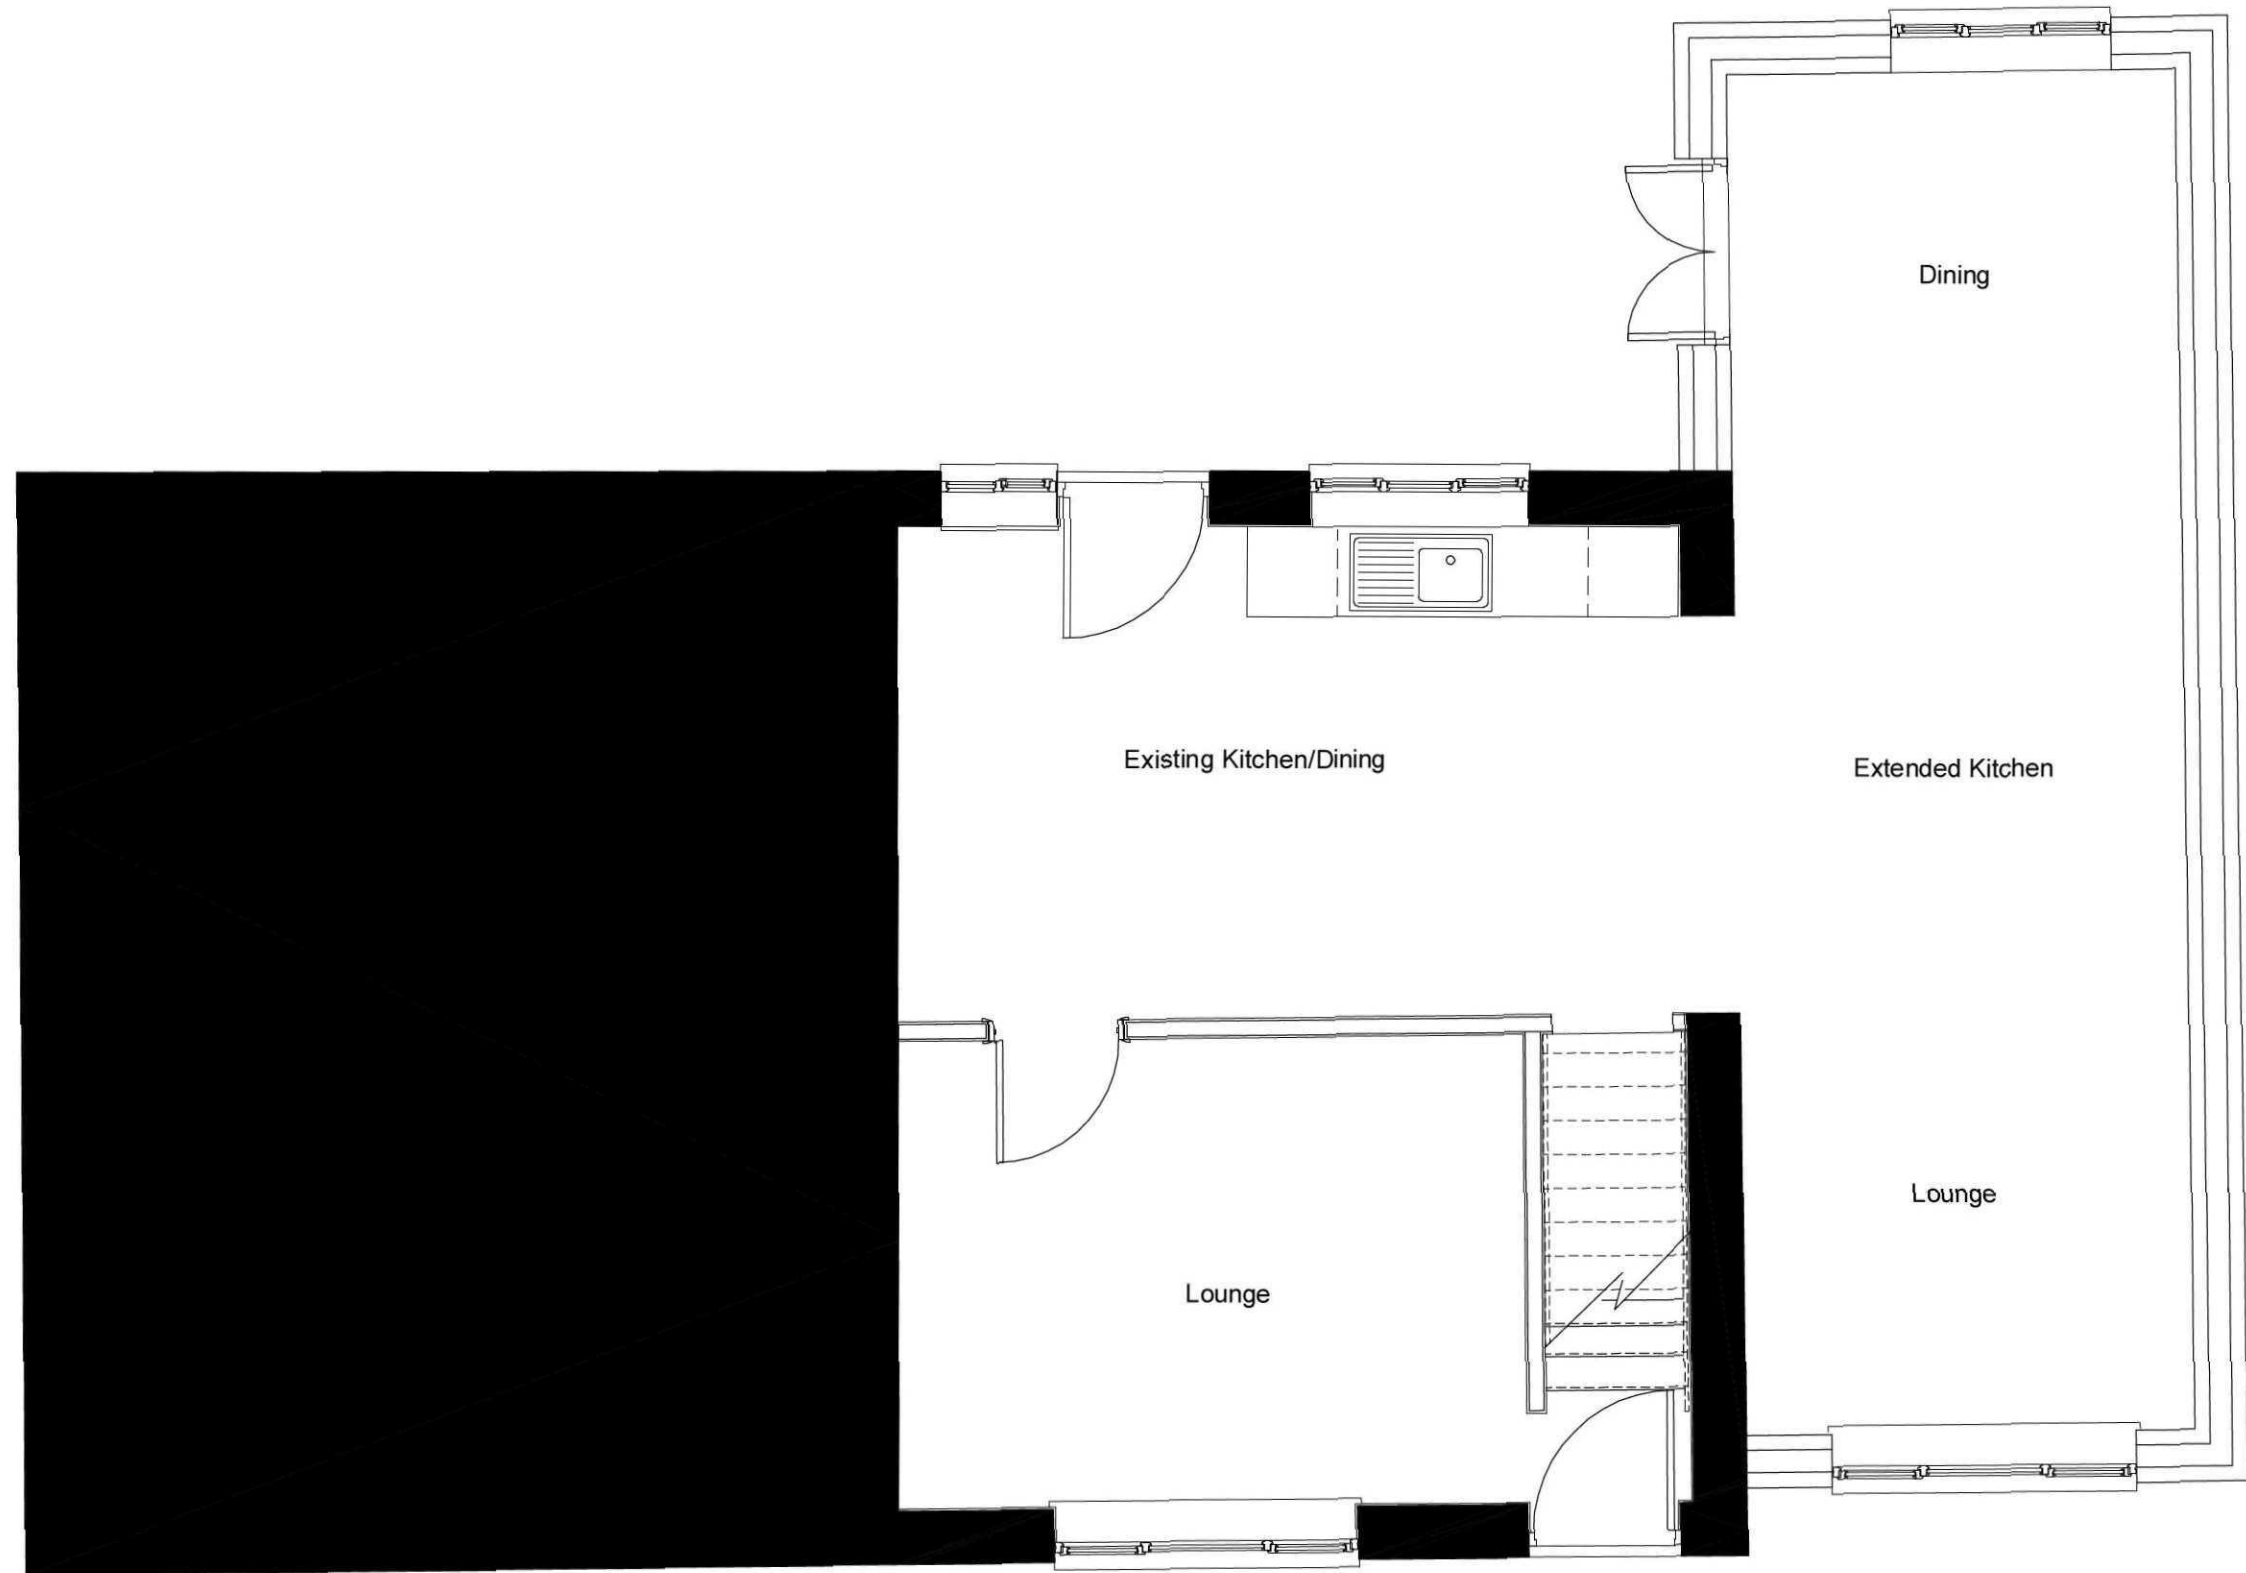


Proposed Ground Floor Plan
Scale 1:50 @ A1

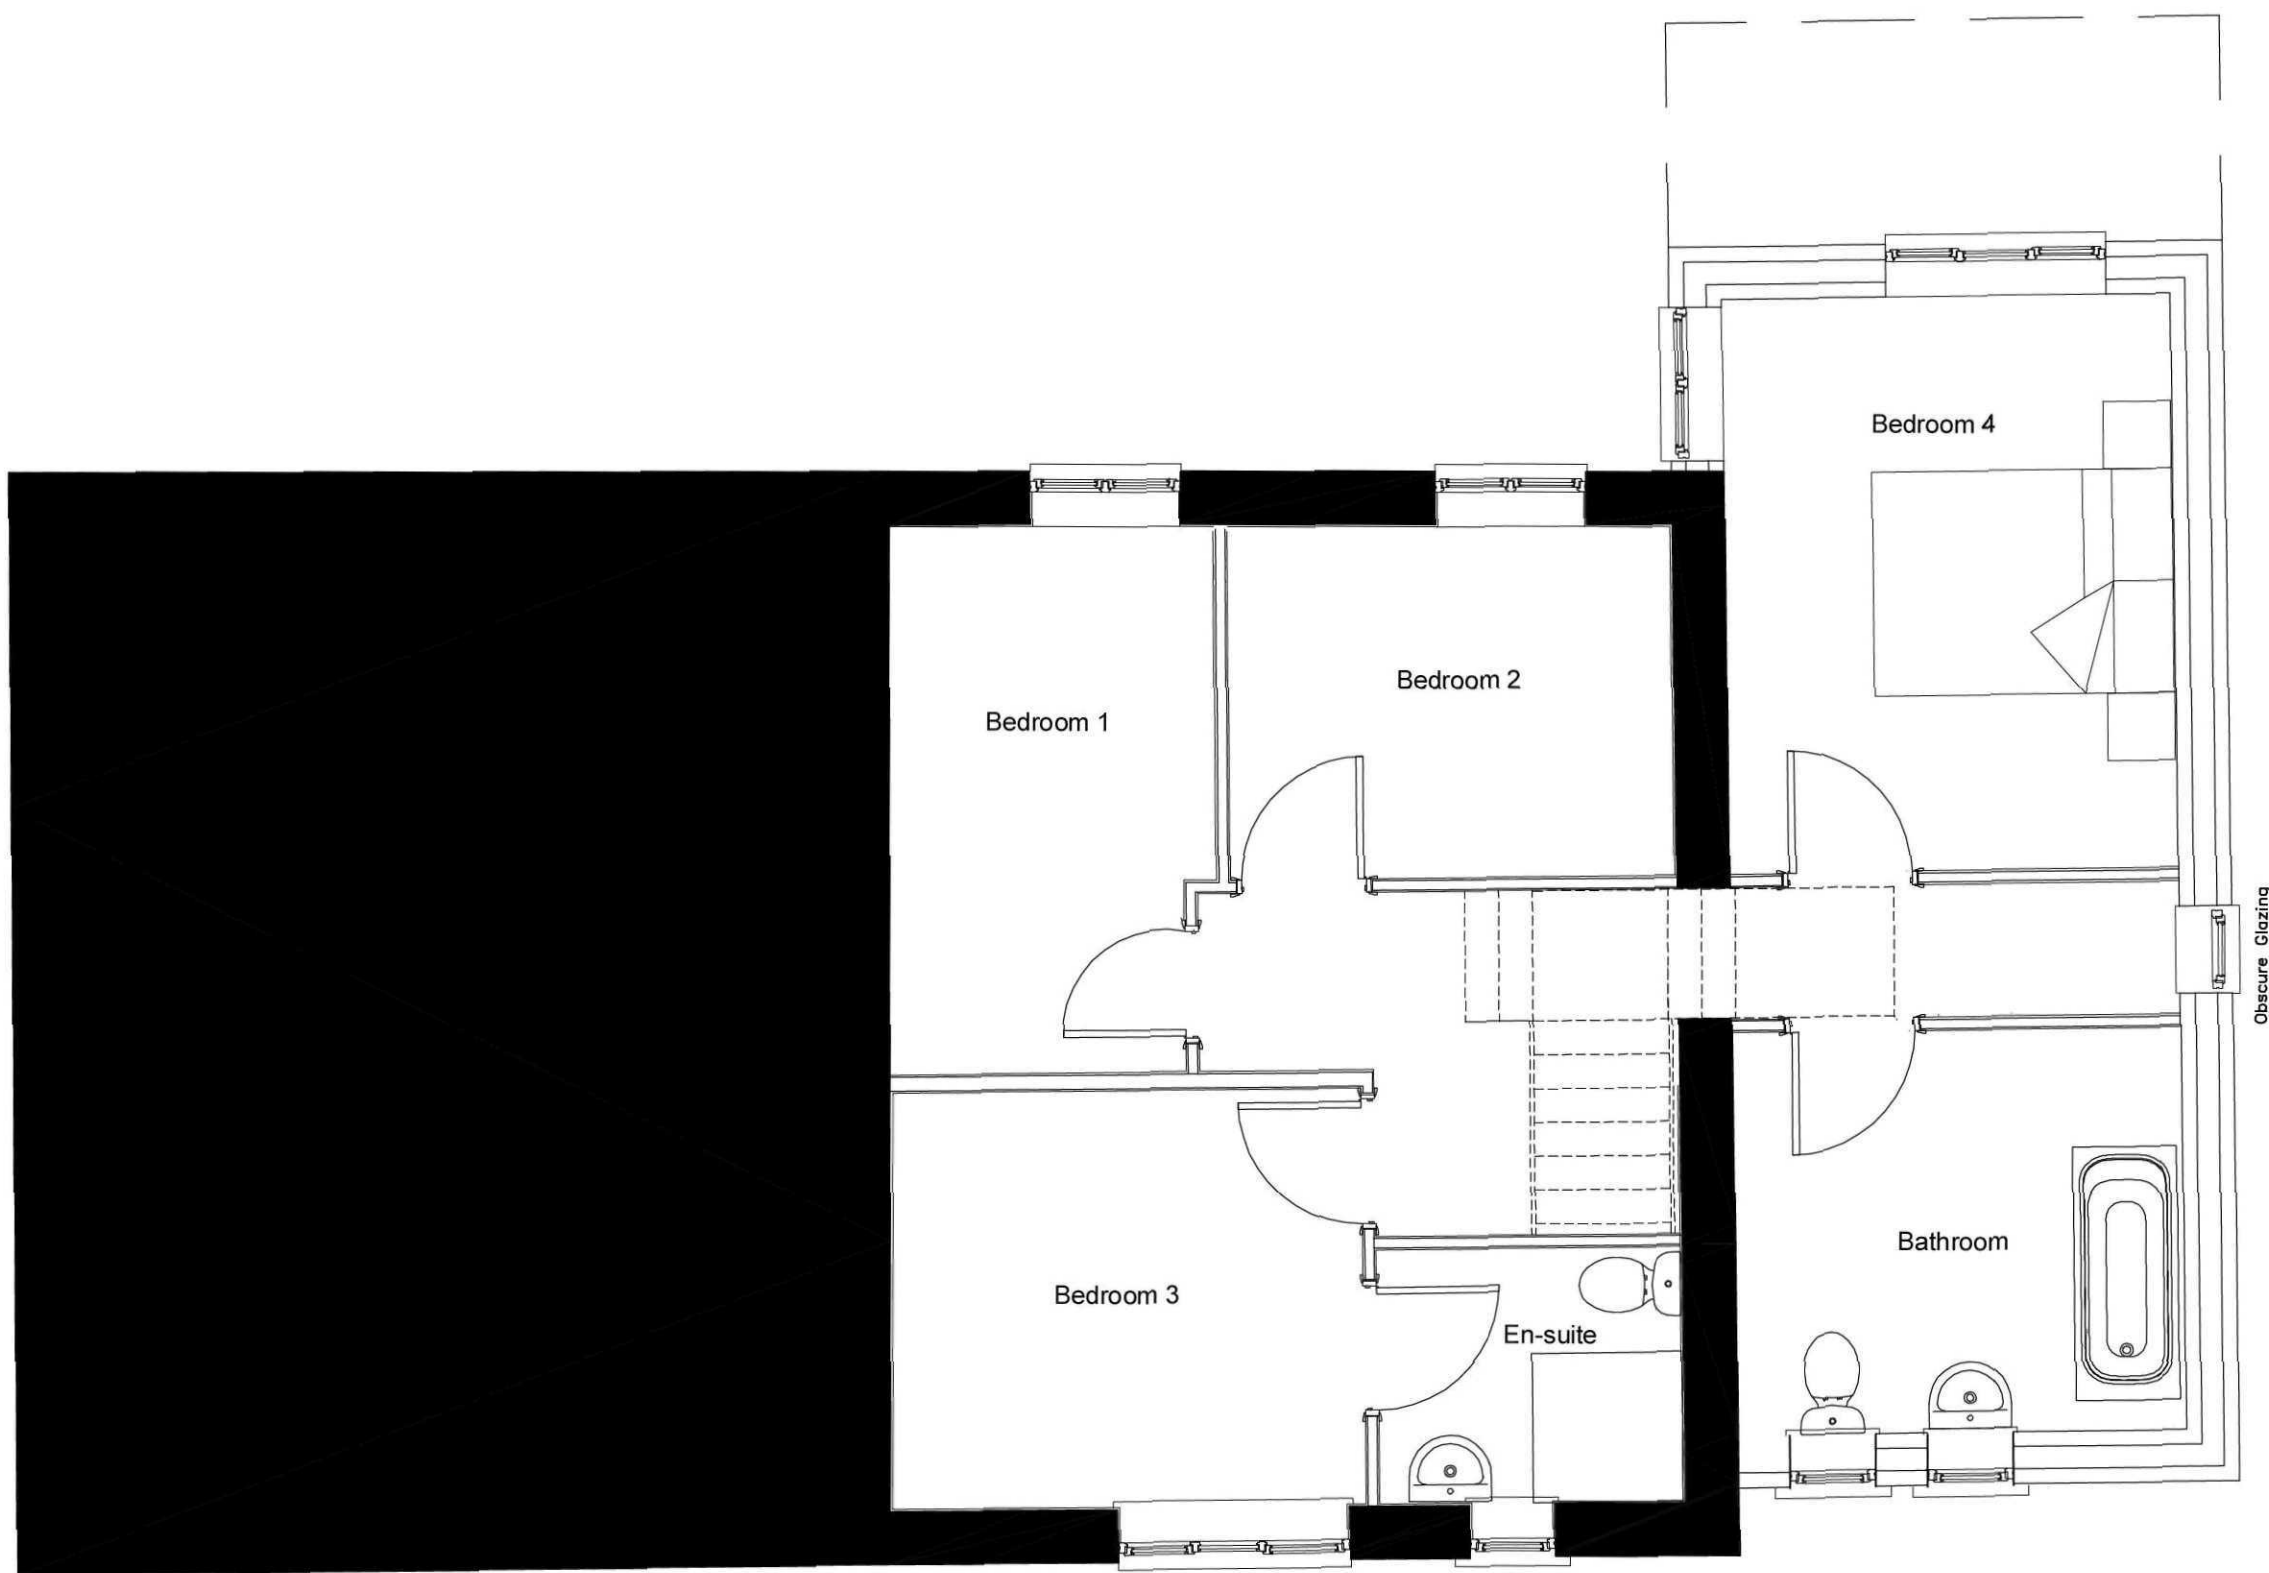

Proposed First Floor Plan
Scale 1:50 @ A1



Proposed Front Elevation
Scale 1:100 @ A1

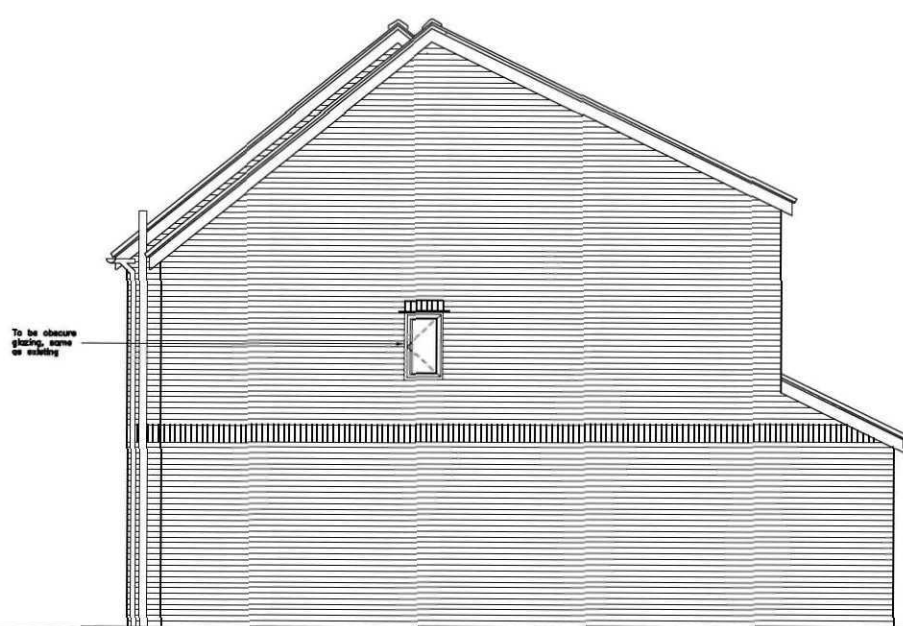

Proposed Side Elevation
Scale 1:50 @ A1



Proposed Rear Elevation
Scale 1:100 @ A1



Proposed Side Elevation
Scale 1:100 @ A1

Do not scale from this drawing
The contractor is to check all dimensions on site
and report any discrepancies to the architect
All rights described in chapter IV of the
copyright, designs and patents act 1988
have been generally assumed

B	13/06/15	Drawn: CW	Check: CW
Amendment to the second floor extension and roof & added obscure glazing note			
A	26/06/15	Drawn: CW	Check: CW
Initial Issue			

Drawn CW	Check CW
Project	
4 Lowgate Lane	
Surfleet	
Lincolnshire, PE11 4AS	
Drawing	
Proposed Plans & Elevations	

Scale	Date	
1:50&1:100@A1	June 2015	
Ref.	Number	Rev.
2205	A_3103	B