




Do not scale from this drawing.
The contractor is to check all dimensions on site
and report any discrepancies to the architect.
All rights reserved in copyright in all of the
copyright, designs and patents act 1988
have been generally asserted.

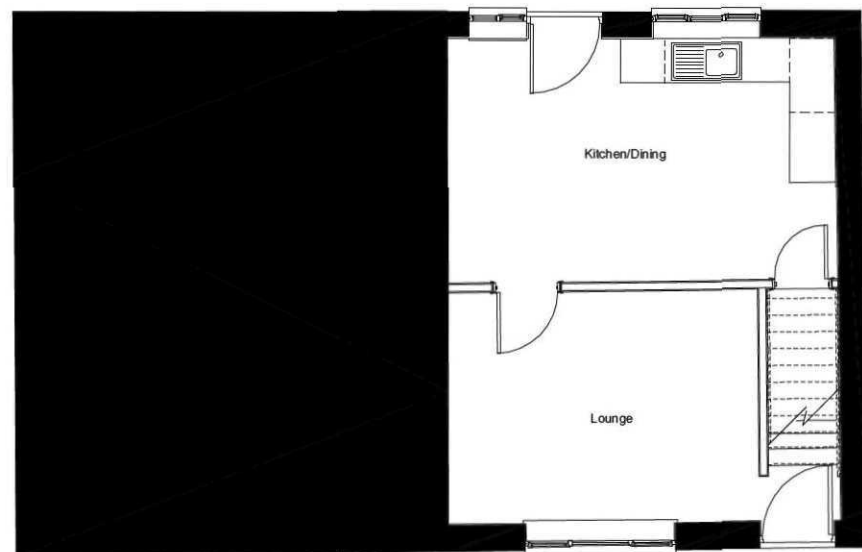


Existing Ground Floor Plan
Scale 1:50 @ A1

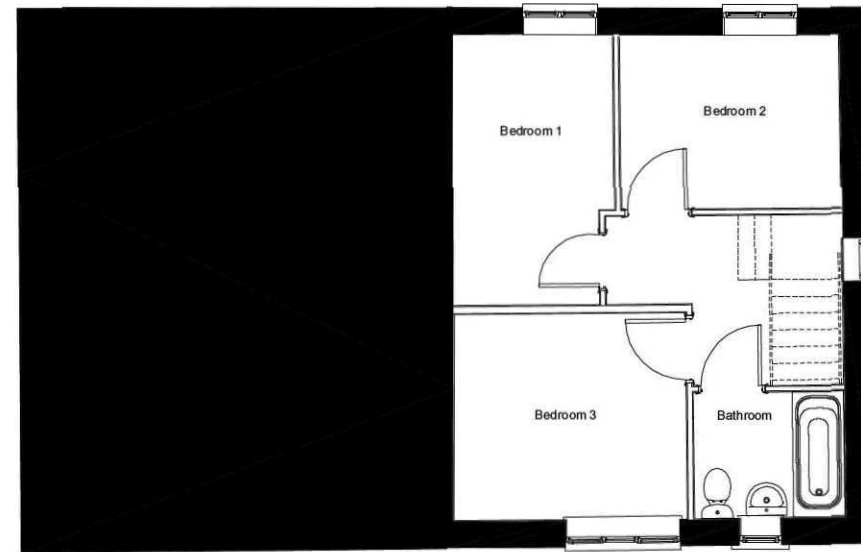

Existing First Floor Plan
Scale 1:50 @ A1

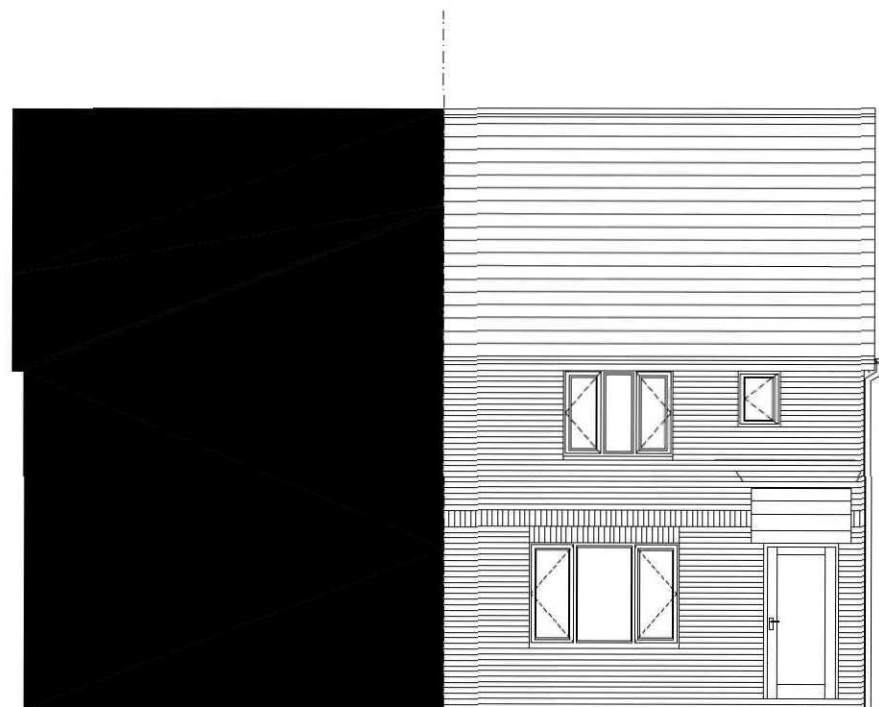

Existing Front Elevation
Scale 1:50 @ A1

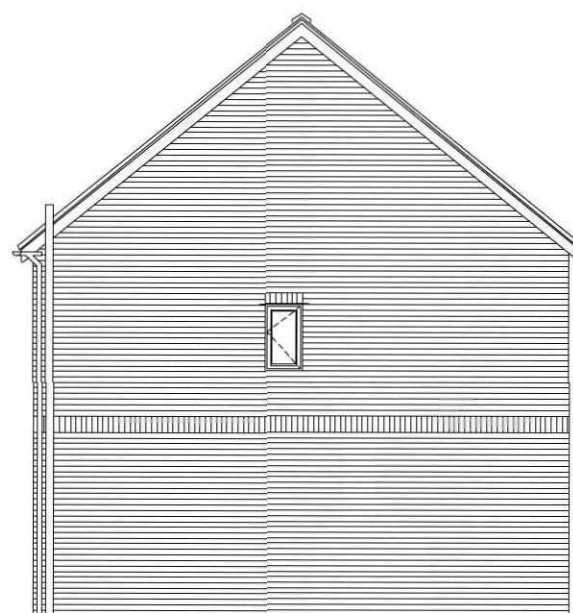

Existing Side Elevation
Scale 1:50 @ A1



Existing Rear Elevation
Scale 1:50 @ A1

A	25/06/15	Drawn: CW	Check: CW
---	----------	-----------	-----------

Initial Issue

Drawn: CW	Check: CW
-----------	-----------

Project
4 Low Gate
Surfleet
Lincolnshire, PE11 4AS

Drawing
Existing Plans & Elevations

Scale 1:50@A1	Date June 2015	
Ref. 2205	Number A_3000	Rev. A