



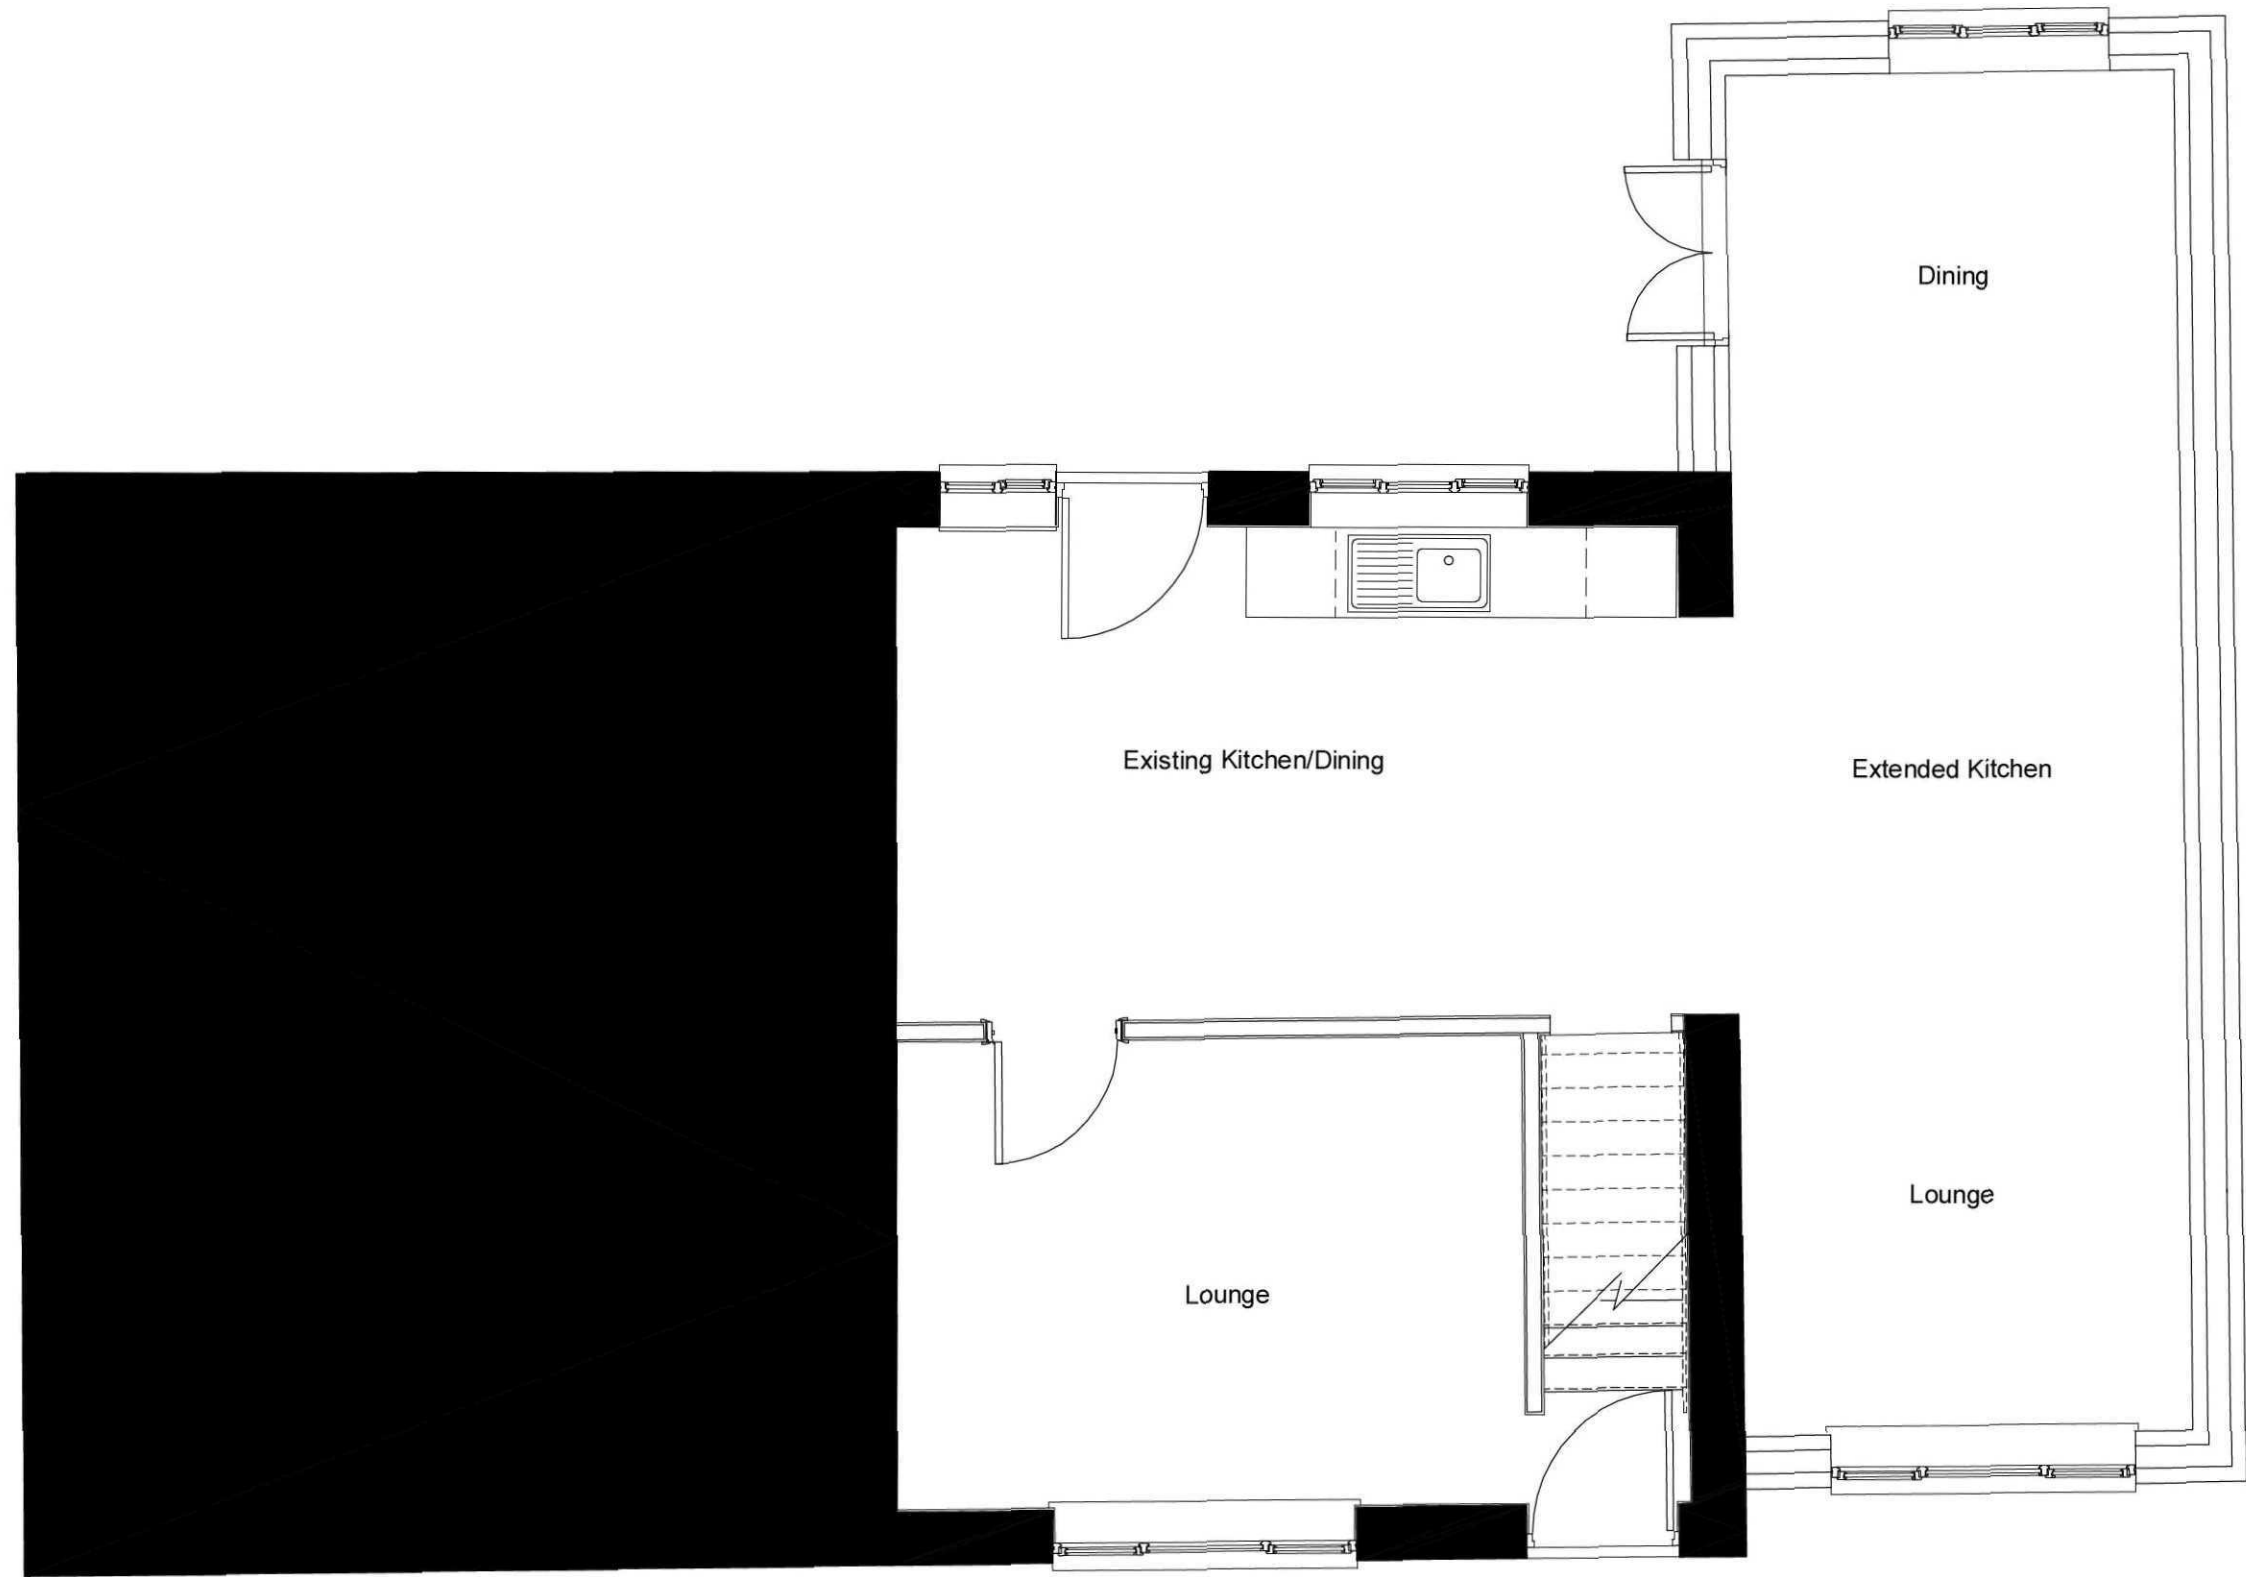


Proposed Ground Floor Plan
Scale 1:50 @ A1

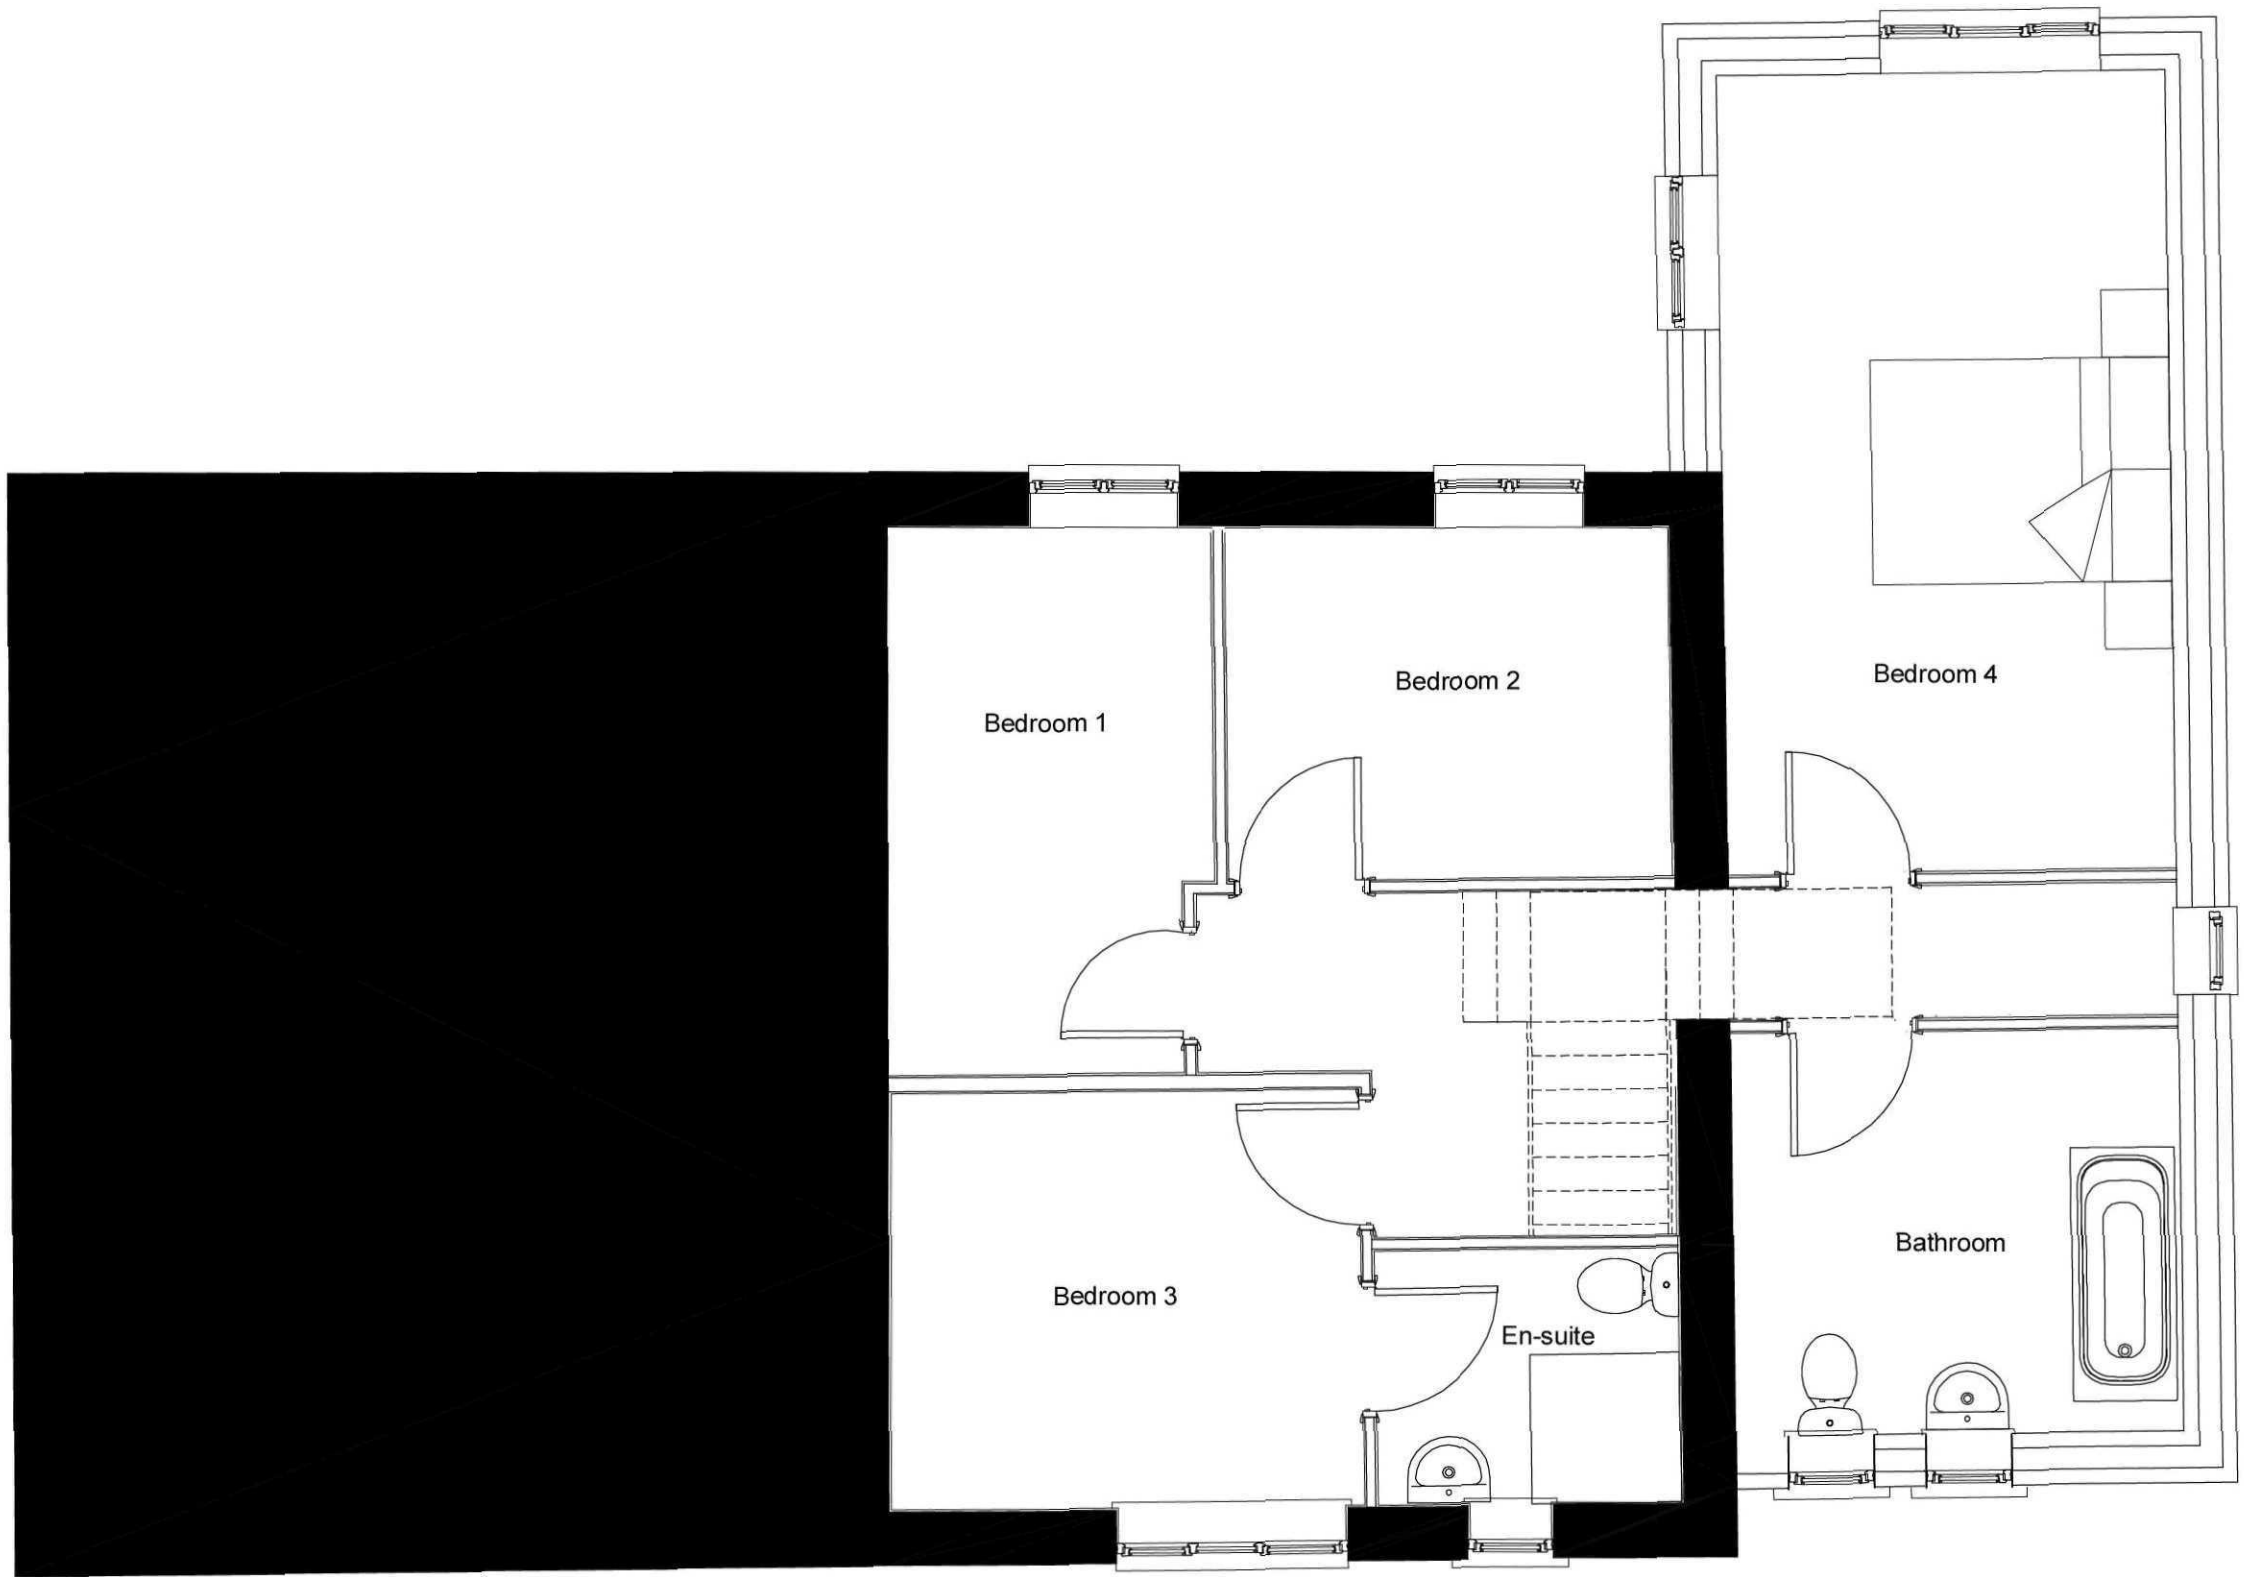

Proposed First Floor Plan
Scale 1:50 @ A1



Proposed Front Elevation
Scale 1:100 @ A1

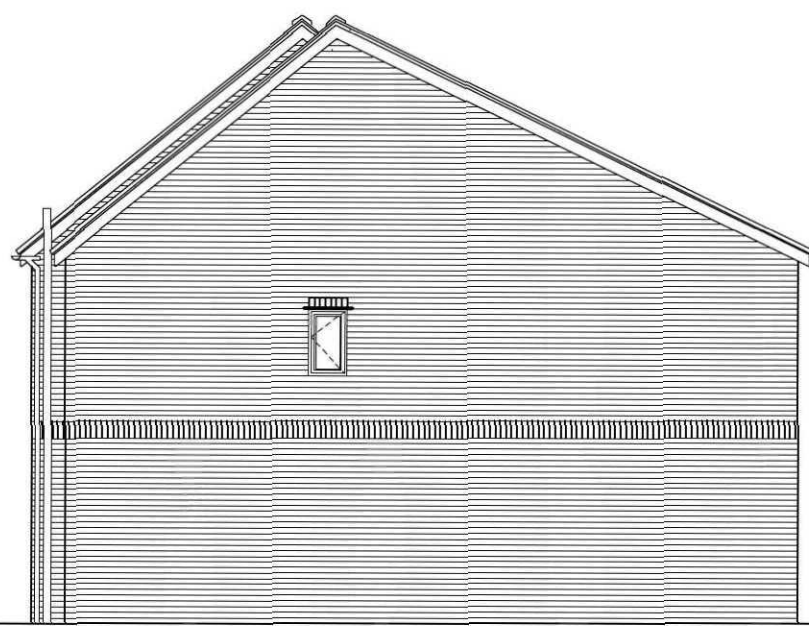

Proposed Side Elevation
Scale 1:50 @ A1



Proposed Rear Elevation
Scale 1:100 @ A1



Proposed Side Elevation
Scale 1:100 @ A1

Do not scale from this drawing
The contractor is to check all dimensions on site
and report any discrepancies to the architect
All rights described in chapter IV of the
copyright, designs and patents act 1988
have been generally asserted

A	26/06/15	Drawn: CW	Check: CW
---	----------	-----------	-----------

Initial Issue

Drawn CW	Check CW
----------	----------

Project
4 Low Gate
Surfleet
Lincolnshire, PE11 4AS

Drawing
Proposed Plans & Elevations

Scale 1:50&1:100@A1	Date June 2015	
Ref. 2205	Number _A_3103	Rev. A