




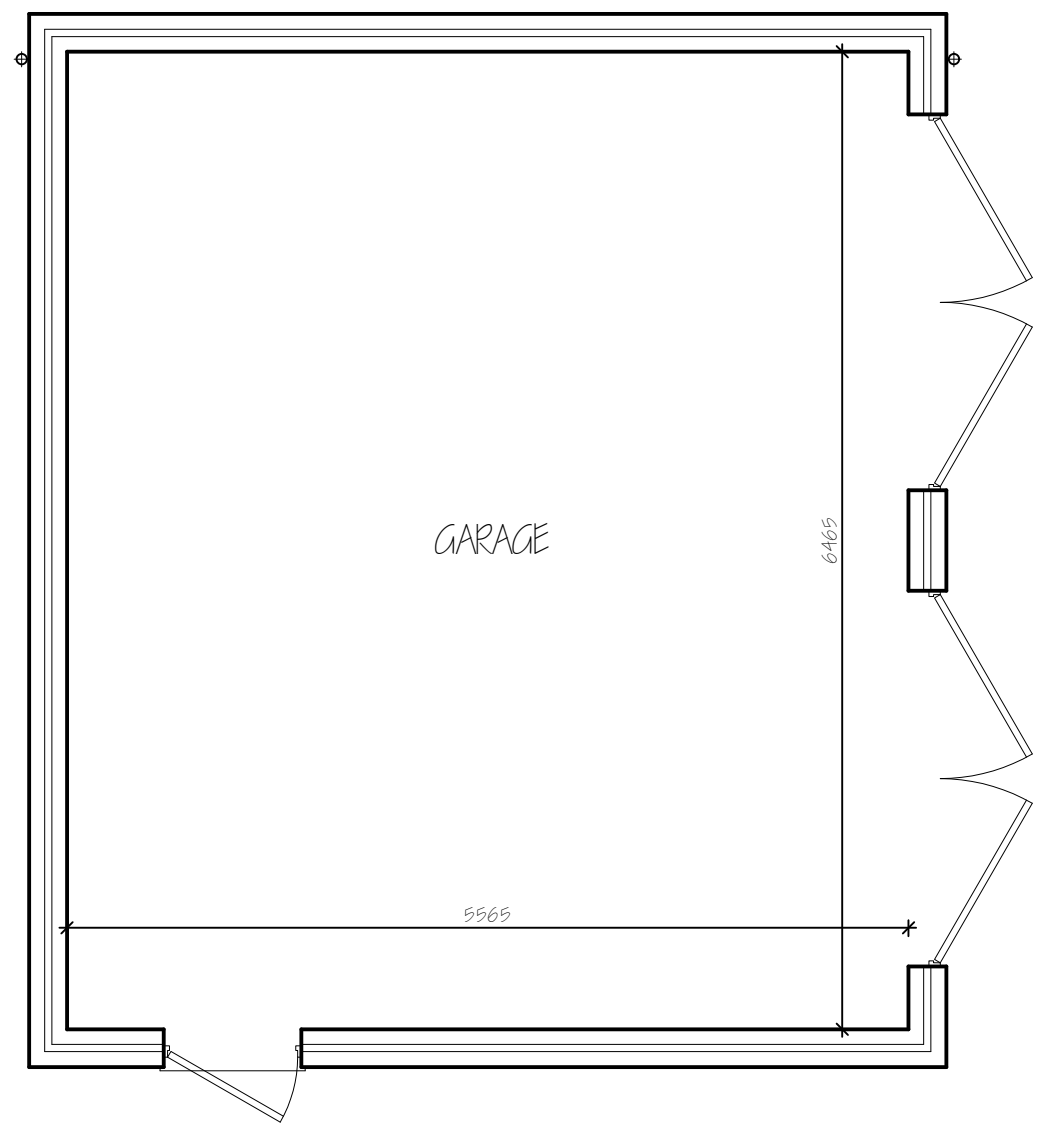

GARAGE GROUND FLOOR PLAN 1:50

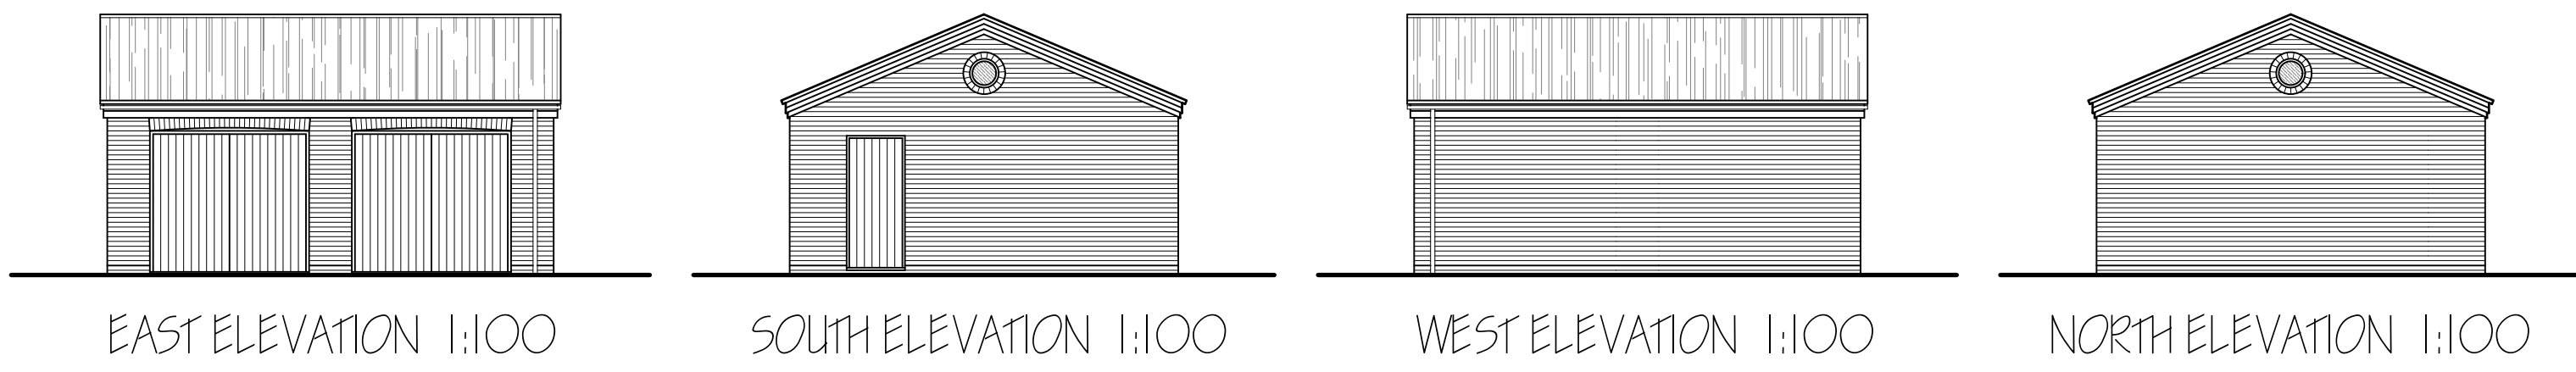

GROUND FLOOR PLAN 1:50

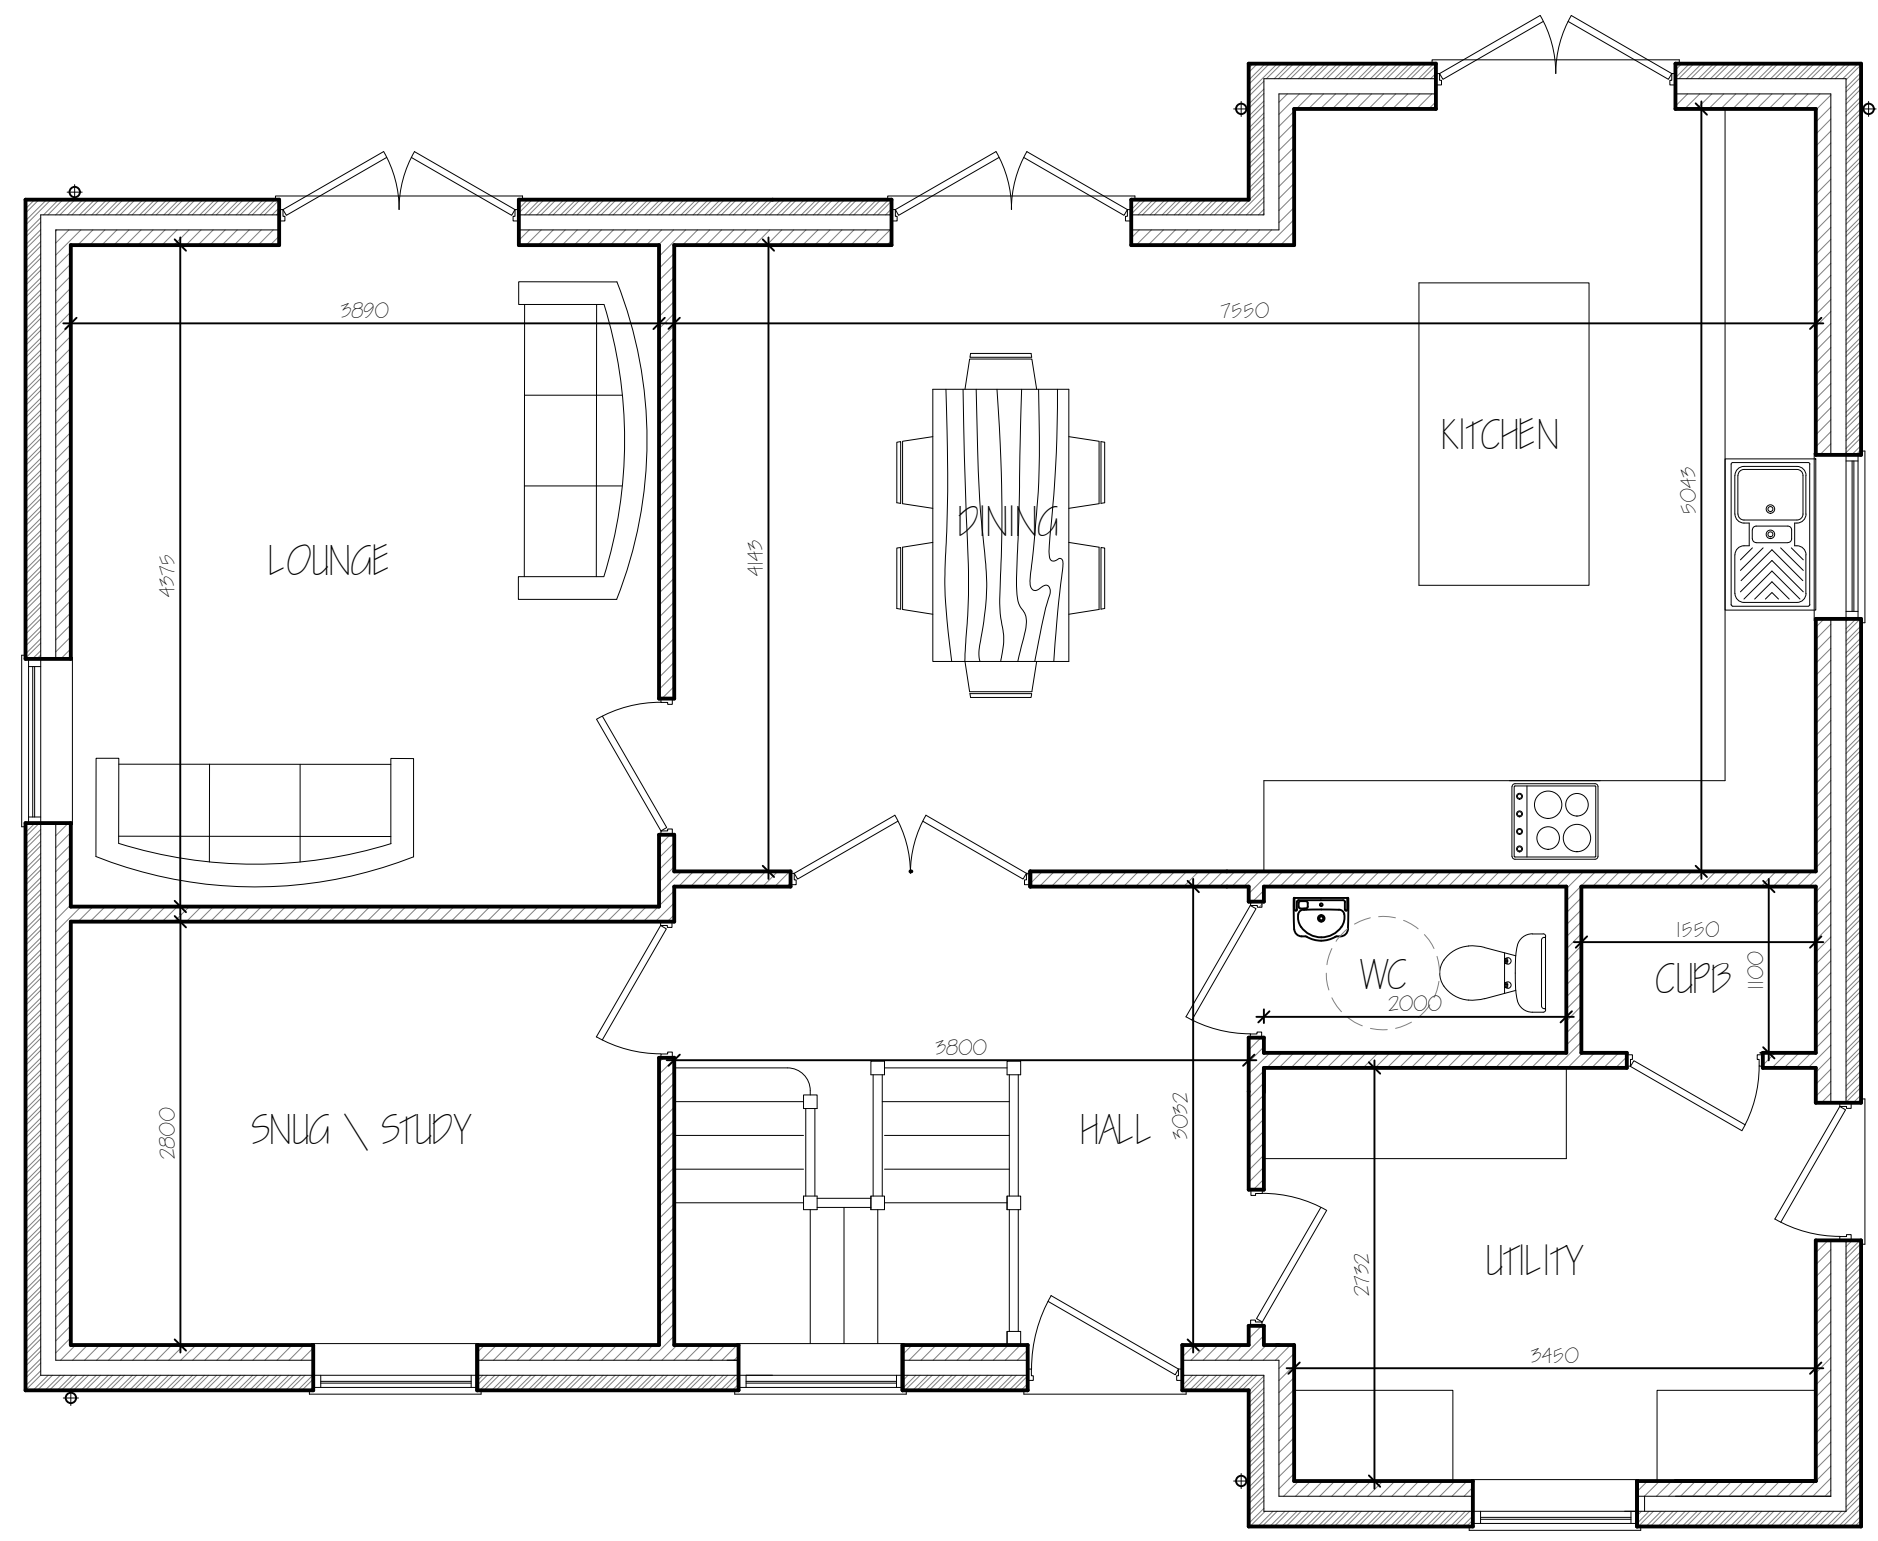

FIRST FLOOR PLAN 1:50

Materials Schedule:
Walls: Brown / Red Brickwork
Roof: Slate
Windows & Doors: Aluminium - Anthracite Grey
Cladding: Cedar Vertical Cladding - Black
Rainwater Goods - Black
External Railings - Metal - Black

E	DRAWING NUMBER / GARAGE ADDD	MAY 2026
F	SCHEME REDRAW	MAY 2026
C	SCHEME REDRAW	MAY 2026
B	CLIENT AMENDMENTS	MAY 2026
A	CLIENT AMENDMENTS	DEC 2025
ref.	revision	date

G. R. MERCHANT LTD.

ARCHITECTURAL CONSULTANTS

**4 Wrights Mews
12A Park Road, Holbeach,
Spalding, Lincs. PE12 7EE
Tel: 01406 490800
E-Mail: office@grmerchantltd.com
Website: www.grmerchantltd.com**

Project
RESIDENTIAL DEVELOPMENT
THE MERMAID INN
2 GOSBERTON ROAD, SURFLEET
SPALDING, Lincs. PE11 4AB

Client
G.J.R & K.F. SWINDALLS

Drawing
PLOT ONE
FLOOR PLANS - PROPOSED
ELEVATIONS - PROPOSED

Job Ref.	Drawing No.
4418-25	01E
Date	Drawn
NOV 2025	S.L.B

Scales
1:50 & 1:100 (Unless Otherwise Stated)

DO NOT SCALE FROM THIS DRAWING

This drawing is copyright and may not be altered, traced, photographed or used for any other purpose other than that for which it is issued. The General Contractor is to check all dimensions on site and report any discrepancies to G. R. Merchant Ltd. All details shown on this drawing including foundations are based upon typical site conditions related to the area. No responsibility can be accepted for abnormal conditions which may be discovered during construction unless reported to the G. R. Merchant Ltd. This drawing is limited in the amount of information contained above. The works will not be supervised or inspected on site by G. R. Merchant Ltd or any representative thereof. It is the client or their appointed contractor's responsibility to control workmanship, substitution of materials, adherence to specification, variations to contract etc. All materials to be new unless otherwise stated and all components and materials etc. to be used fitted and installed etc. in strict accordance with manufacturers instruction and relevant code of practice. Materials shall conform to appropriate British standard specification or BBA certificate or European code equivalent. The Employer / Client shall ensure that the selected contractor is conversant with and adopts all measures necessary to achieve compliance with Health and Safety legislation for Building sites and Work places. The Employer / Client is advised that should the works need to comply with the Construction Design and Management Regulations an independent Principal Designer will be required. The works shall comprise of all that is shown on the drawing and details. Work that may not specifically be shown but may be reasonably inferred as necessary to carry out the works shall be deemed to be included. It is the joint / joint owners responsibility to be aware of the Party Wall etc. Act 1996 when building in close proximity to adjoining neighbours boundaries.