

General Notes


1. This drawing shall not be scaled, figured dimensions only to be used.
2. All dimensions are shown in 'mm' unless otherwise stated.
3. The contractor, sub-contractors and suppliers must verify all dimensions and materials with the architect.
4. This drawing is to be read in conjunction with all relevant engineers and specialist sub-contractors drawings and specifications.
5. Any discrepancies are to be brought to the designers attention.

ELEVATION KEY

- Walls to be rendered in colour off-white.
- Roof tiling to be natural slate.
- Brick to be engineering brick. Paintwork to be rendered at verge and eaves levels.


External treatment of openings

- Windows and doors framing, heads and cills to be colour grey.

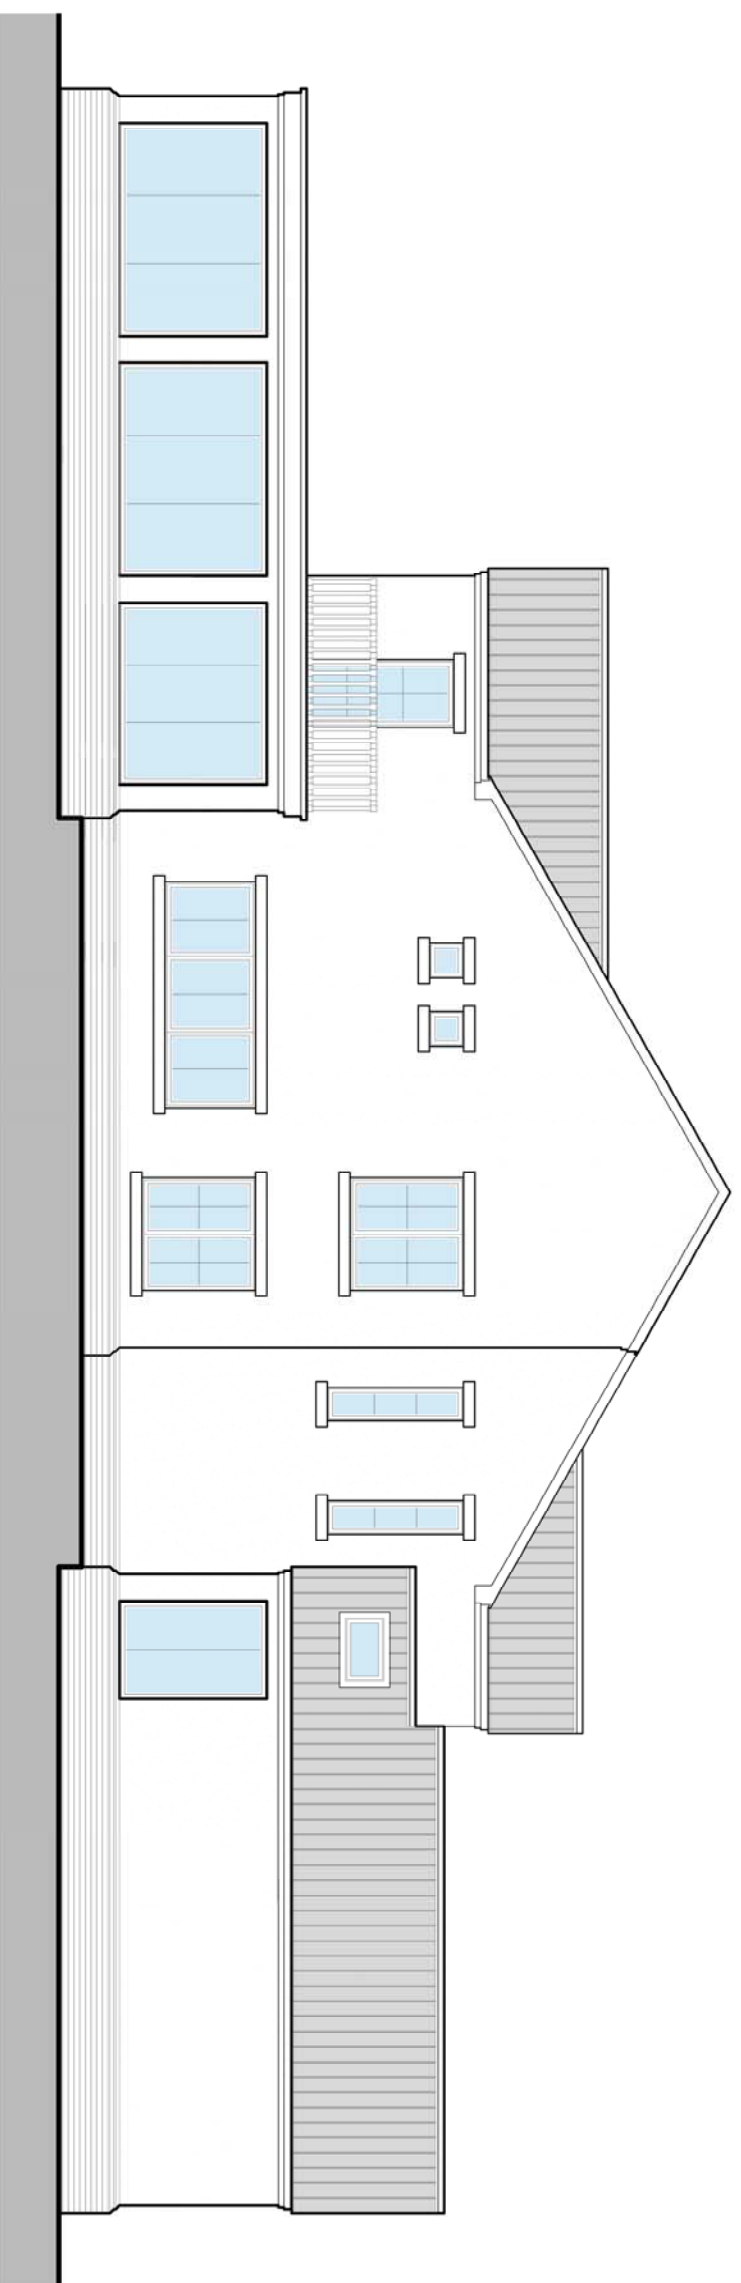


Side Elevation

Scale: 1:100

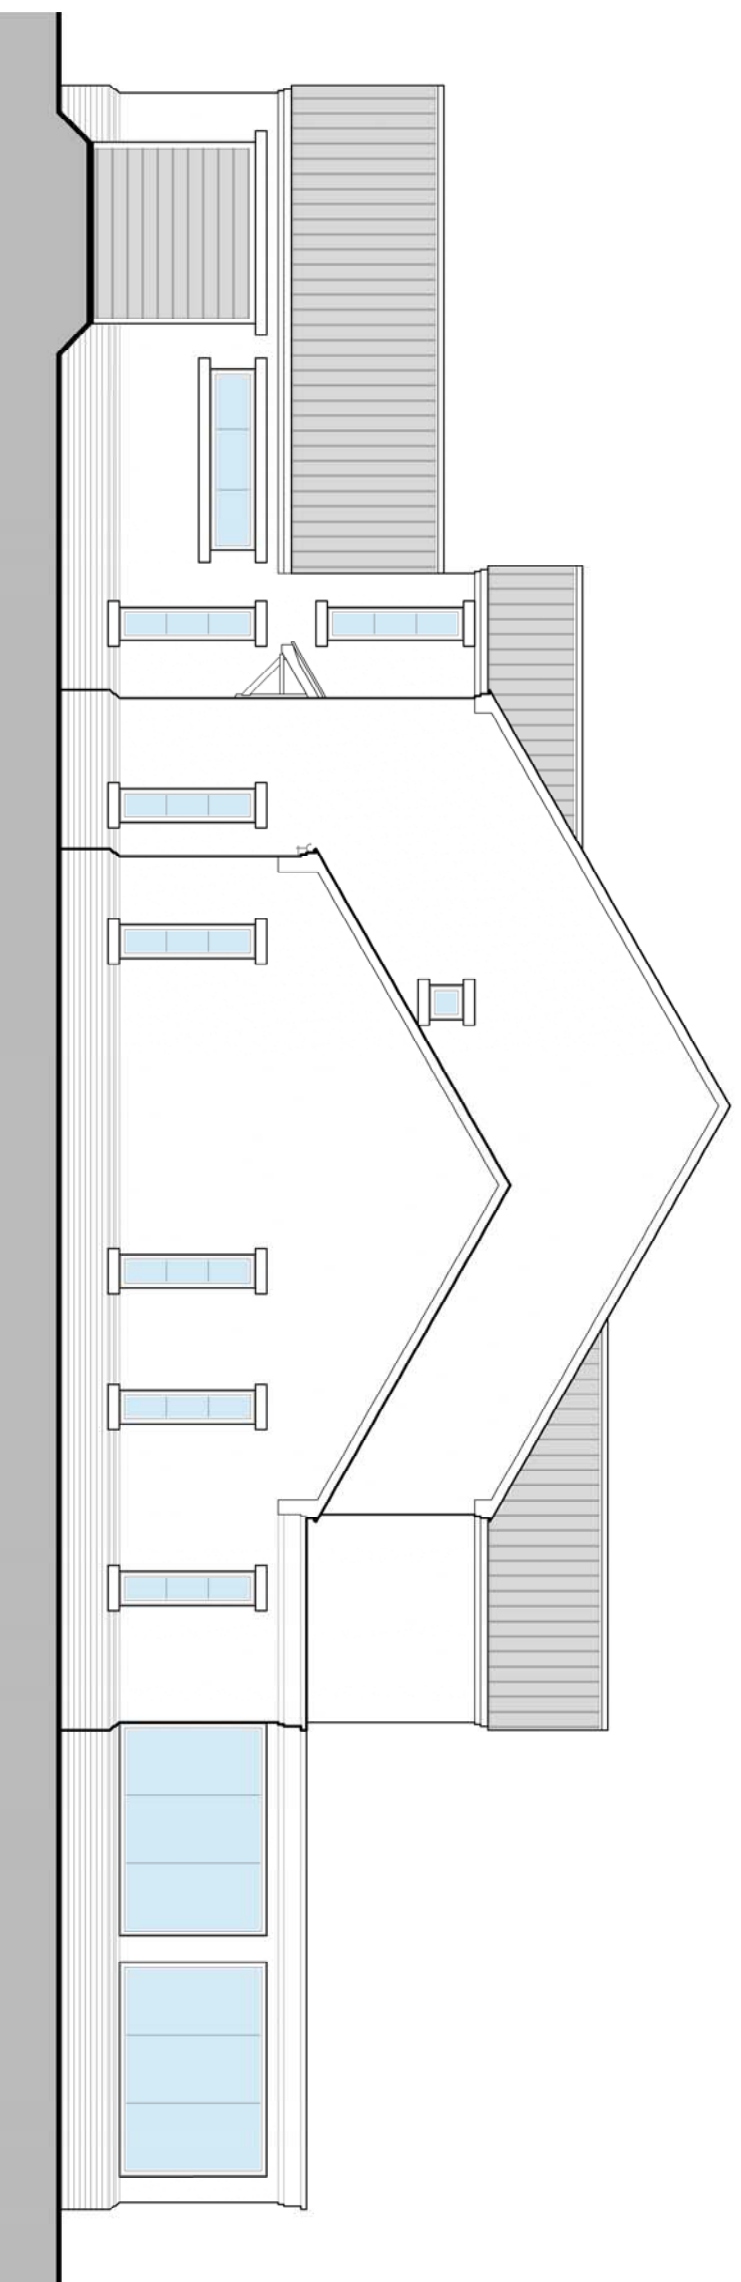

Side Elevation

Scale: 1:100

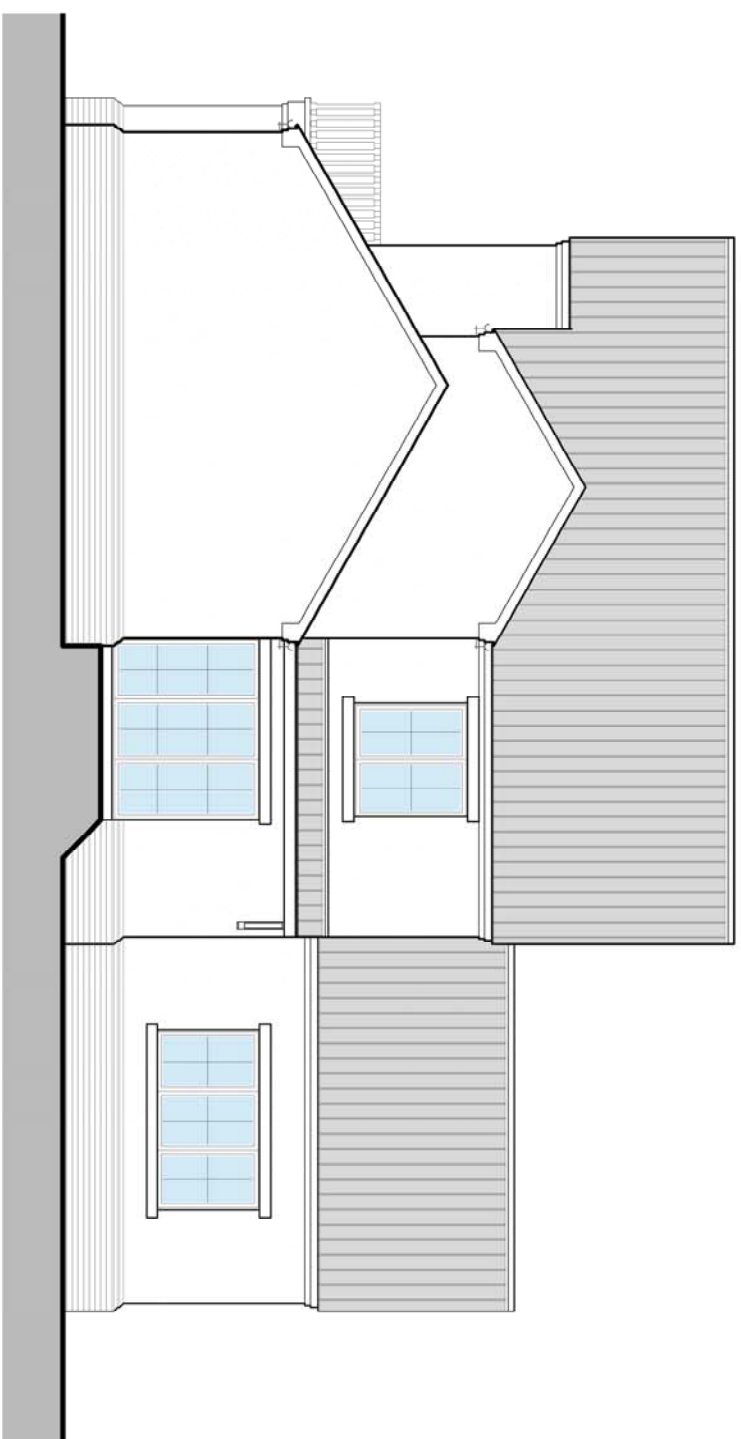


Front Elevation

Scale: 1:100




Rear Elevation

Scale: 1:100

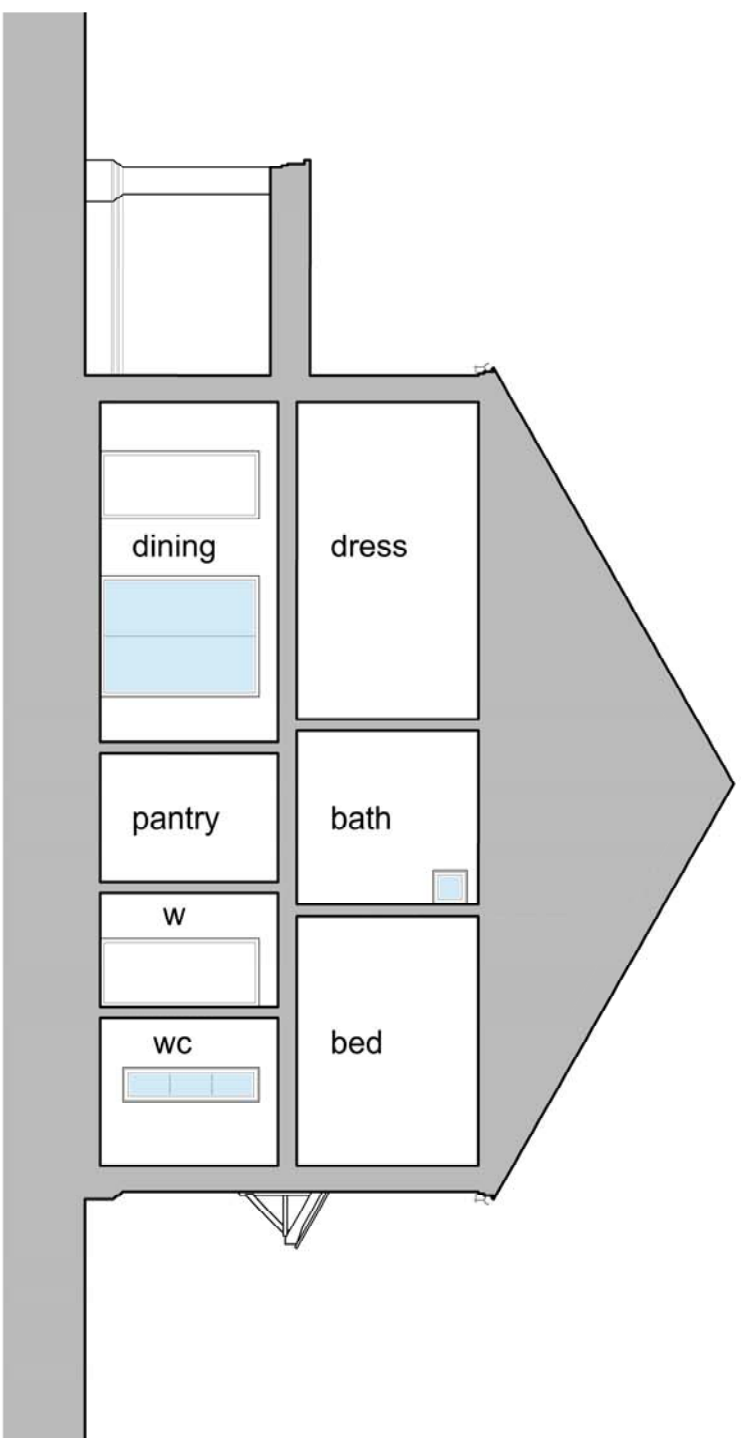

Section

Scale: 1:100

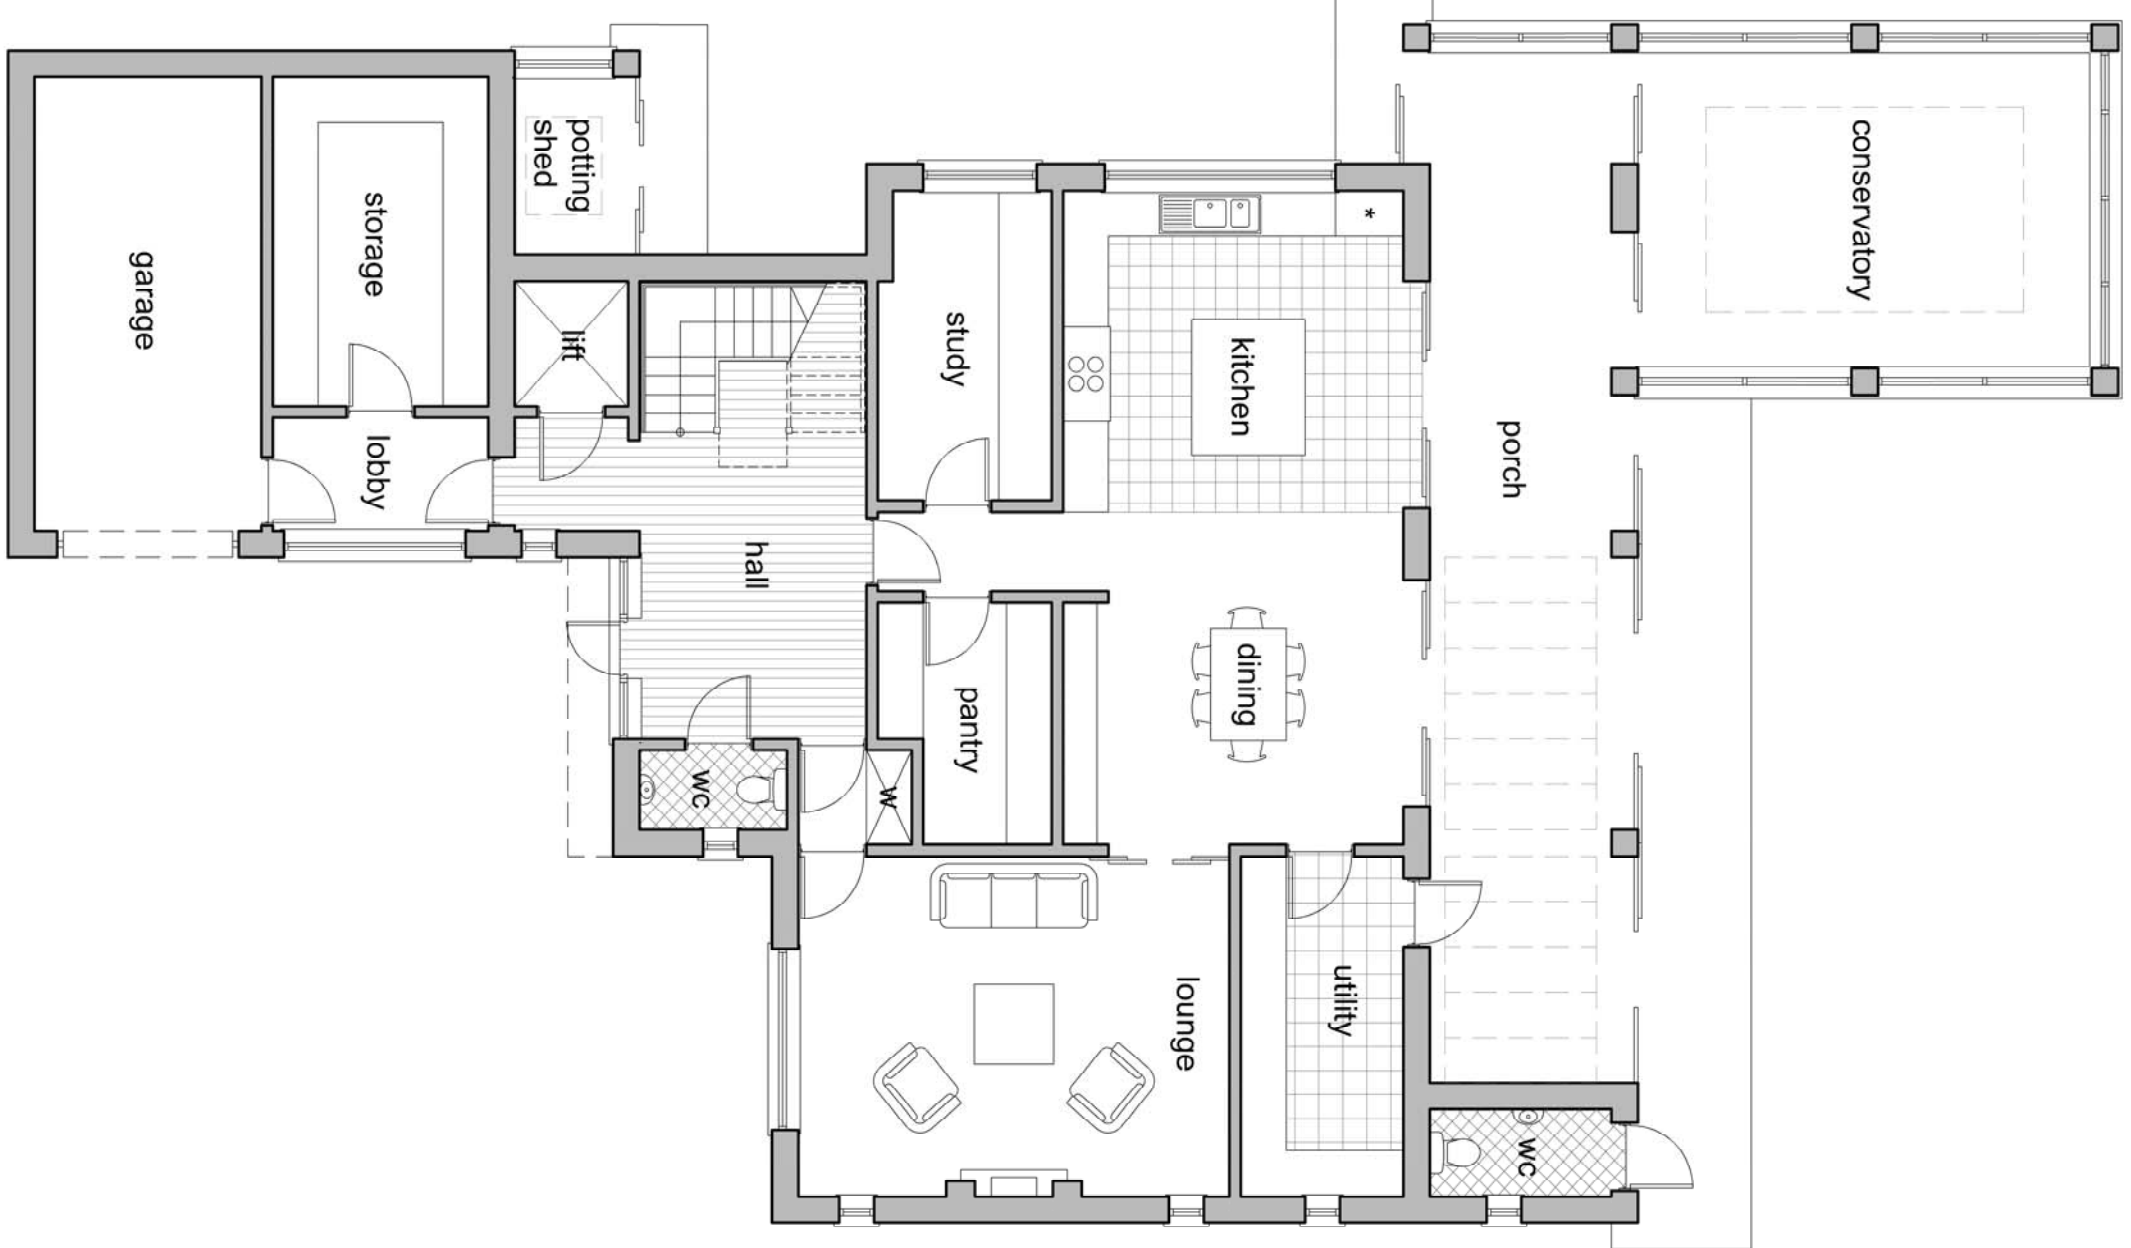


Ground Floor Plan

Scale: 1:100



First Floor Plan

Scale: 1:100

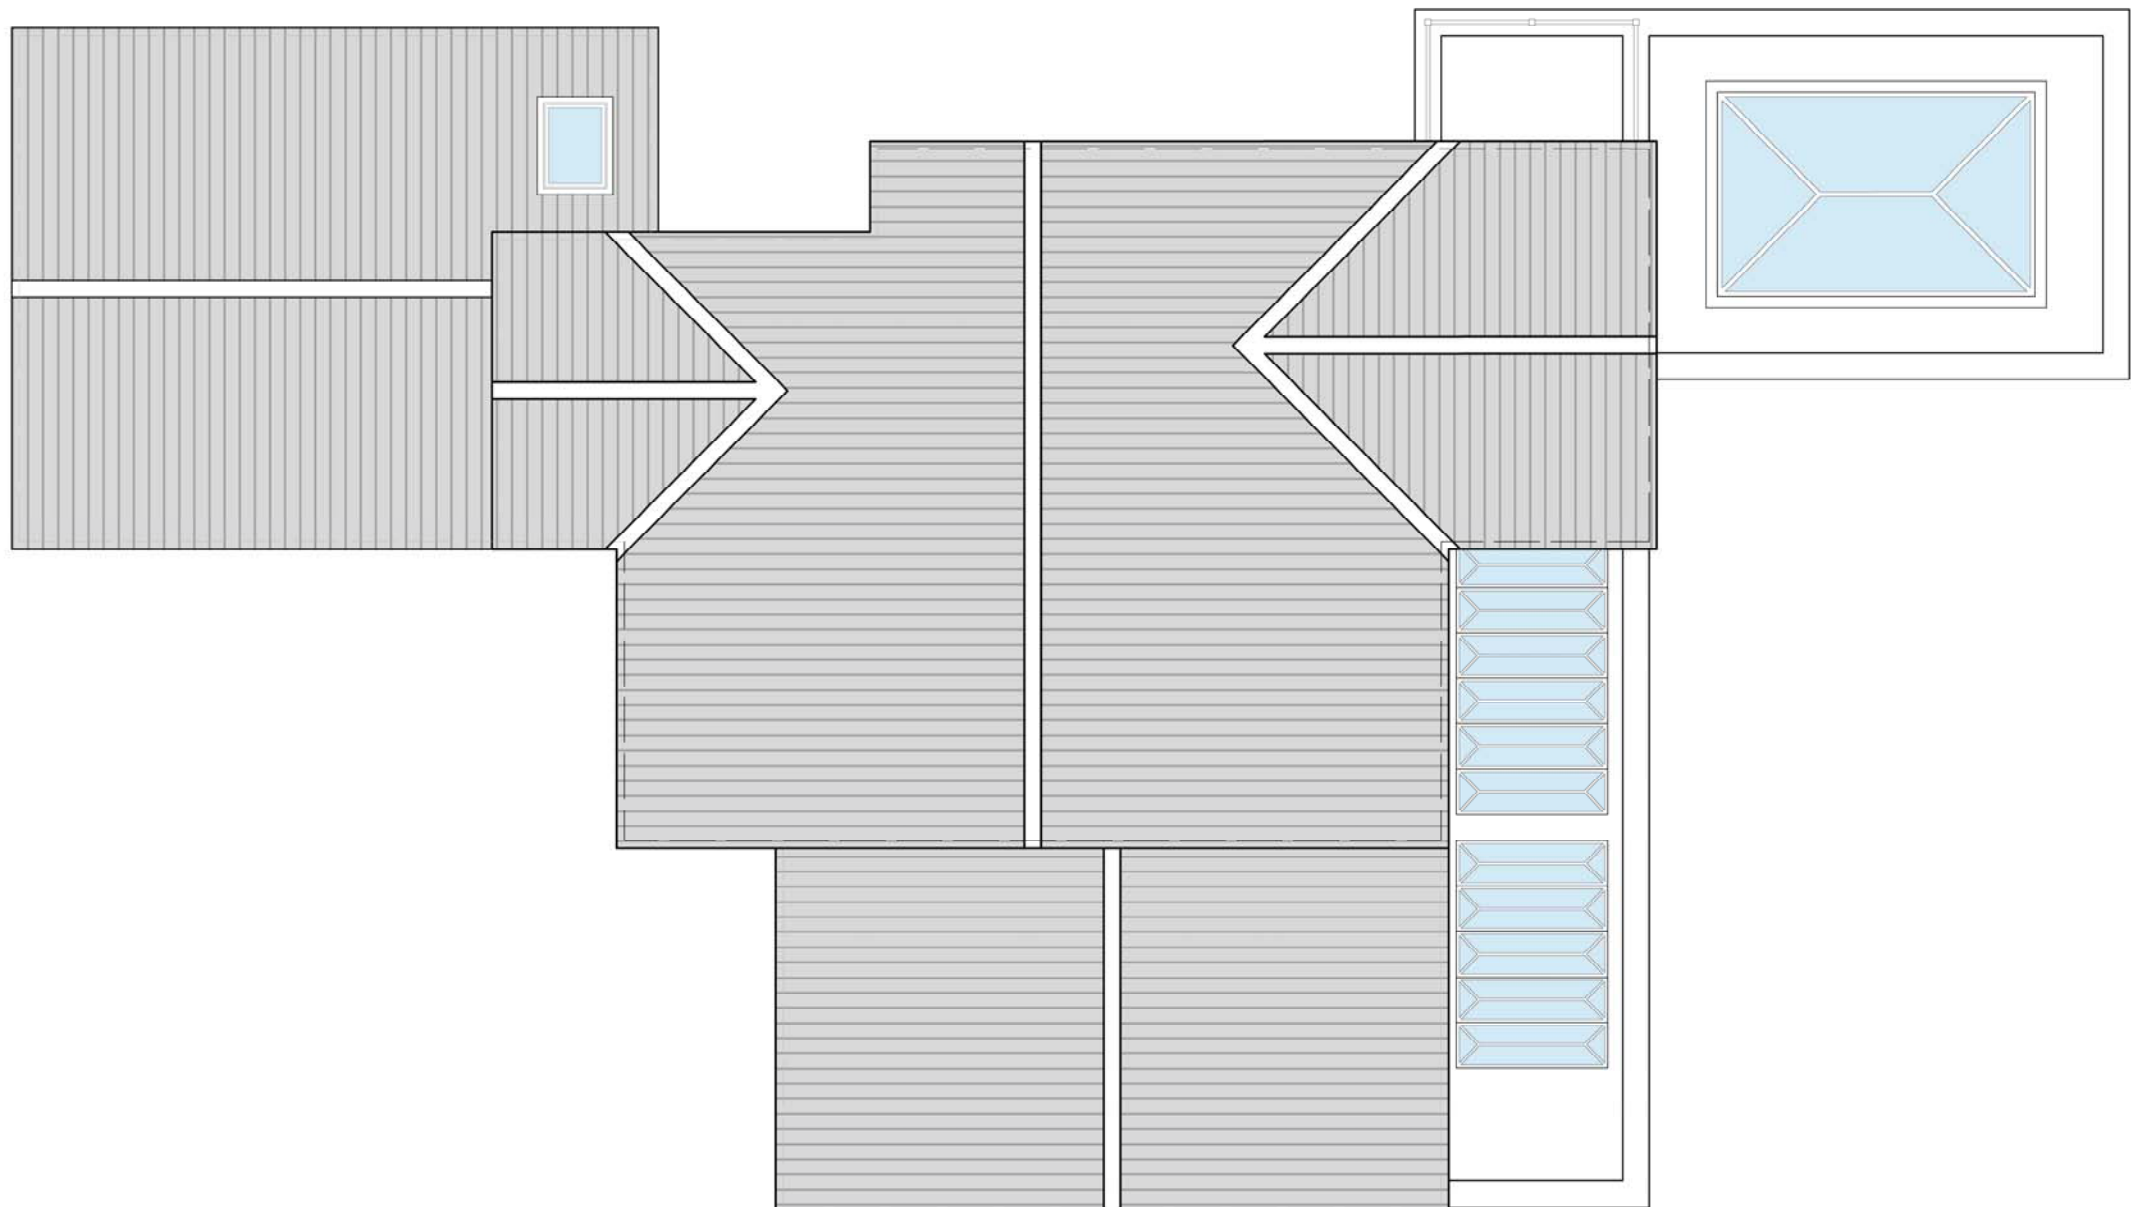

Roof Plan

Scale: 1:100

FOR APPROVAL

Status

Revisions		
02	May 2019	Drawing revised to suit Client's requirements.
01	April 2019	First Issue



Swann Edwards Architecture Limited, Swann Edwards Architects, 23 Stockhouse Lane, Spalding, Lincolnshire, PE11 1JG. Tel: 01545 450534. E: info@swannedwards.co.uk, W: www.swannedwards.co.uk

Job Title		Date		Drawn by	
Proposed Dwelling		May 2019		GG	
Land adj. 23 Stockhouse Lane				Checked by	
For Mr & Mrs Bennett				GE	
Drawing Title		Job No.		Sheet Size	
Planning Drawing		SE-1163		A1	
Ground Floor Plan,		Drawn by		Revision	
First Floor Plan,		PP1100		02	
Section and Elevations					