




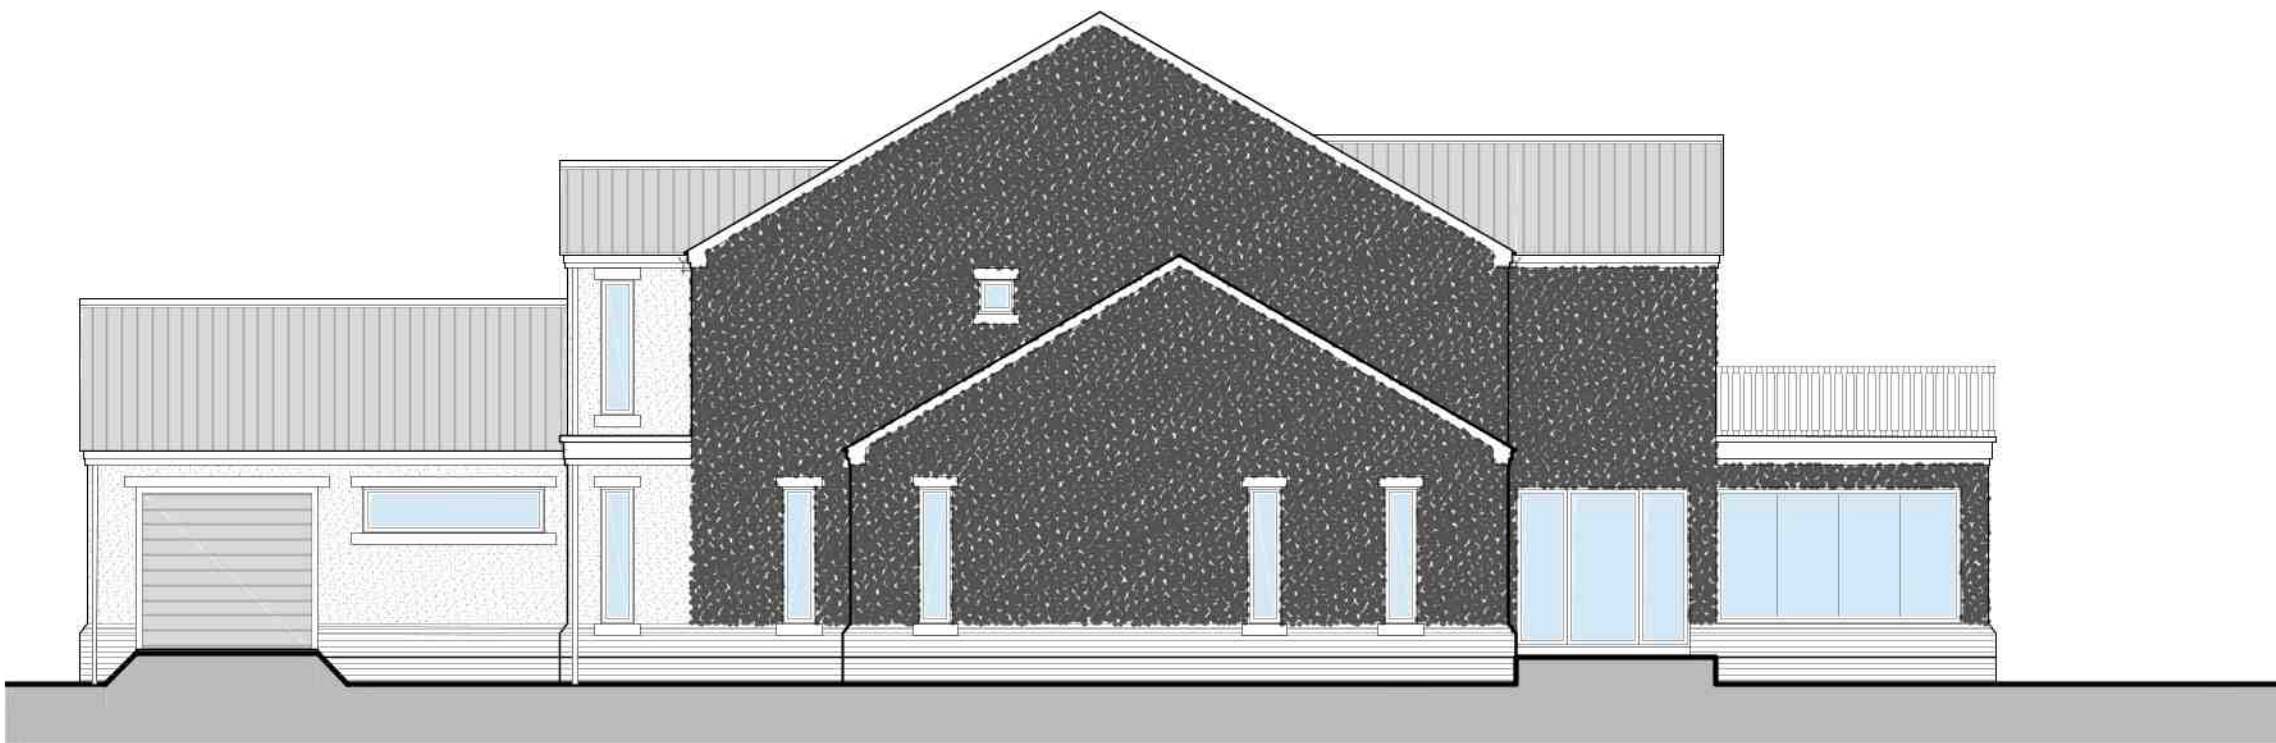


Side Elevation
Scale: 1:100

 


Side Elevation
Scale: 1:100

 



Front Elevation
Scale: 1:100

 


Rear Elevation
Scale: 1:100

 



Section
Scale: 1:100

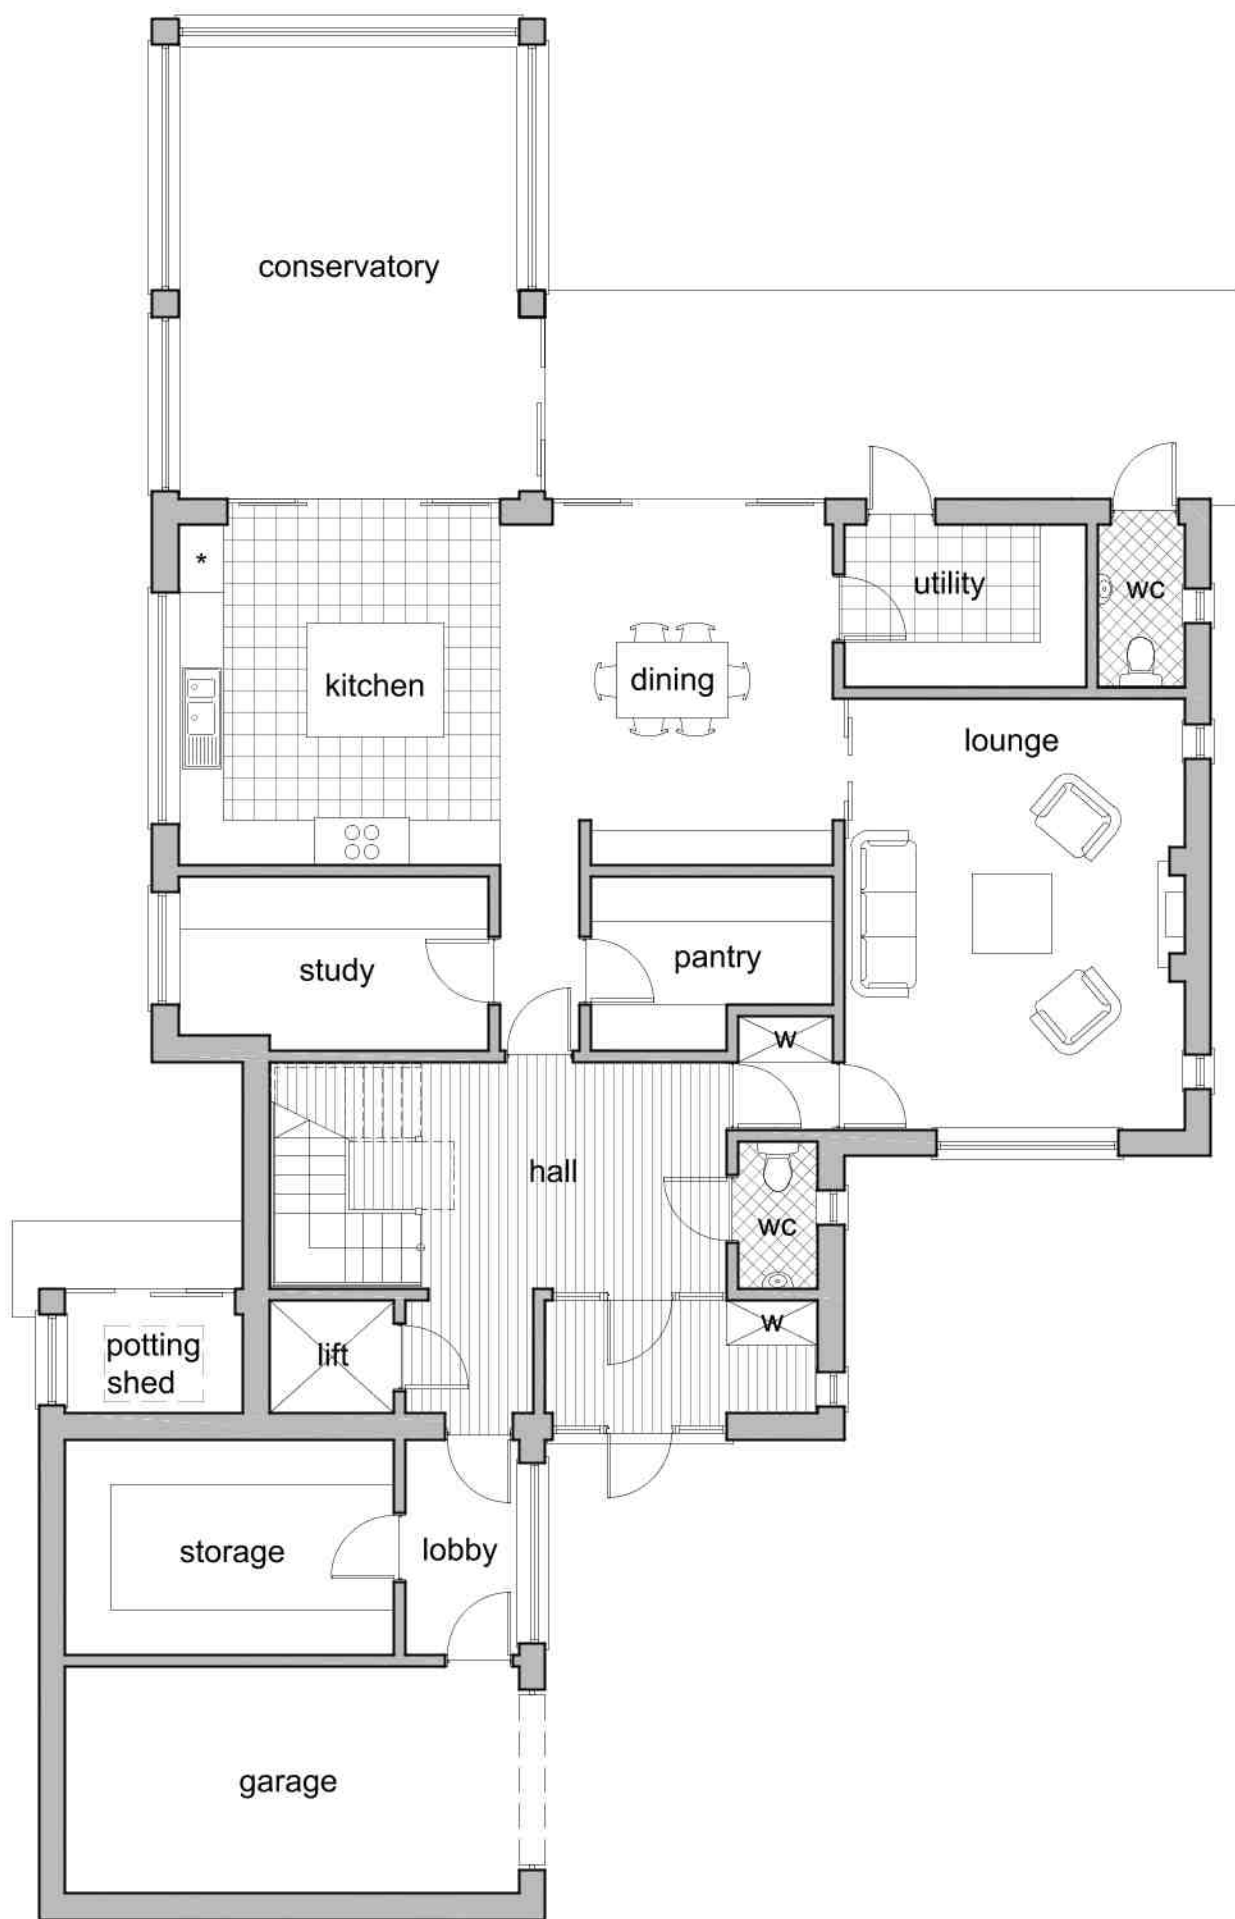 


Ground Floor Plan
Scale: 1:100

 

First Floor Plan
Scale: 1:100

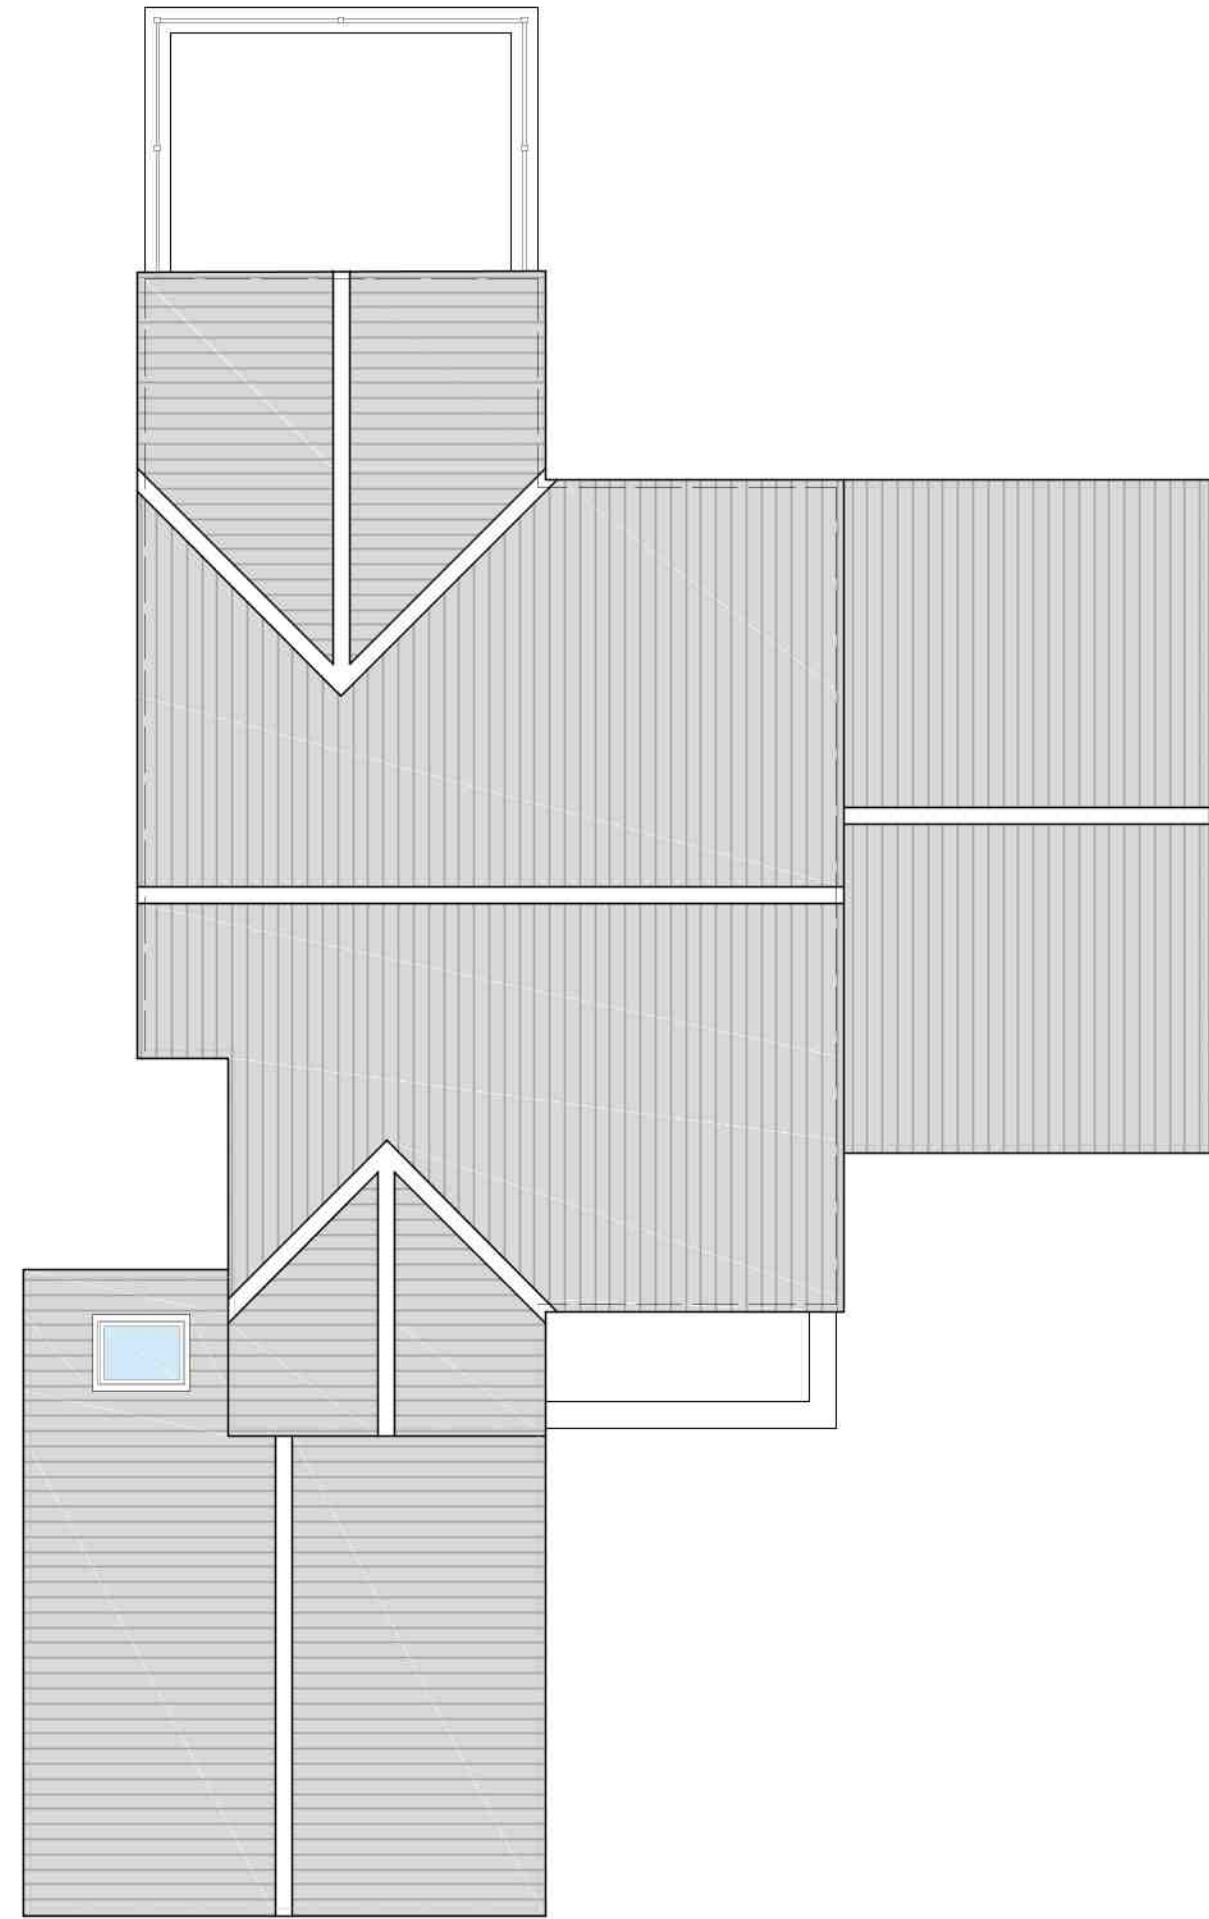 


Roof Plan
Scale: 1:100

 

General Notes
1. This drawing shall not be scaled, figured dimensions only to be used.
2. All dimensions are shown in 'mm' unless otherwise stated.
3. The contractor, sub-contractors and suppliers must verify all dimensions on site prior to the commencement of any work.
4. This drawing is to be read in conjunction with all relevant engineers and specialist sub-contractors drawings and specifications.
5. Any discrepancies are to be brought to the designers attention.

ELEVATION KEY

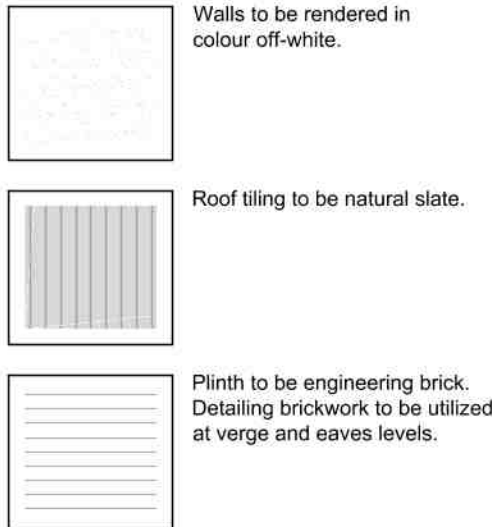

External treatment of openings

- Windows and doors framing, heads and cills to be colour grey.

Revisions		
01	April 2019	First Issue.
02	May 2019	Drawing revised to suit Client's requirements.
03	June 2019	Drawing revised to suit Planning requirements.
04	July 2019	Drawing revised to suit Client's requirements.
05	July 2019	Drawing revised to suit Client's requirements.

FOR APPROVAL



Job Title Proposed Dwelling Land adj. 23 Stockhouse Lane Surfleet, Spalding For Mr & Mrs Bennett	Date July 2019	Drawn by GG Checked by GE
Drawing Title Planning Drawing Ground Floor Plan, First Floor Plan, Section and Elevations	Job No. SE-1163 Dwg No. PP1100	Sheet Size A1 Revision 05