


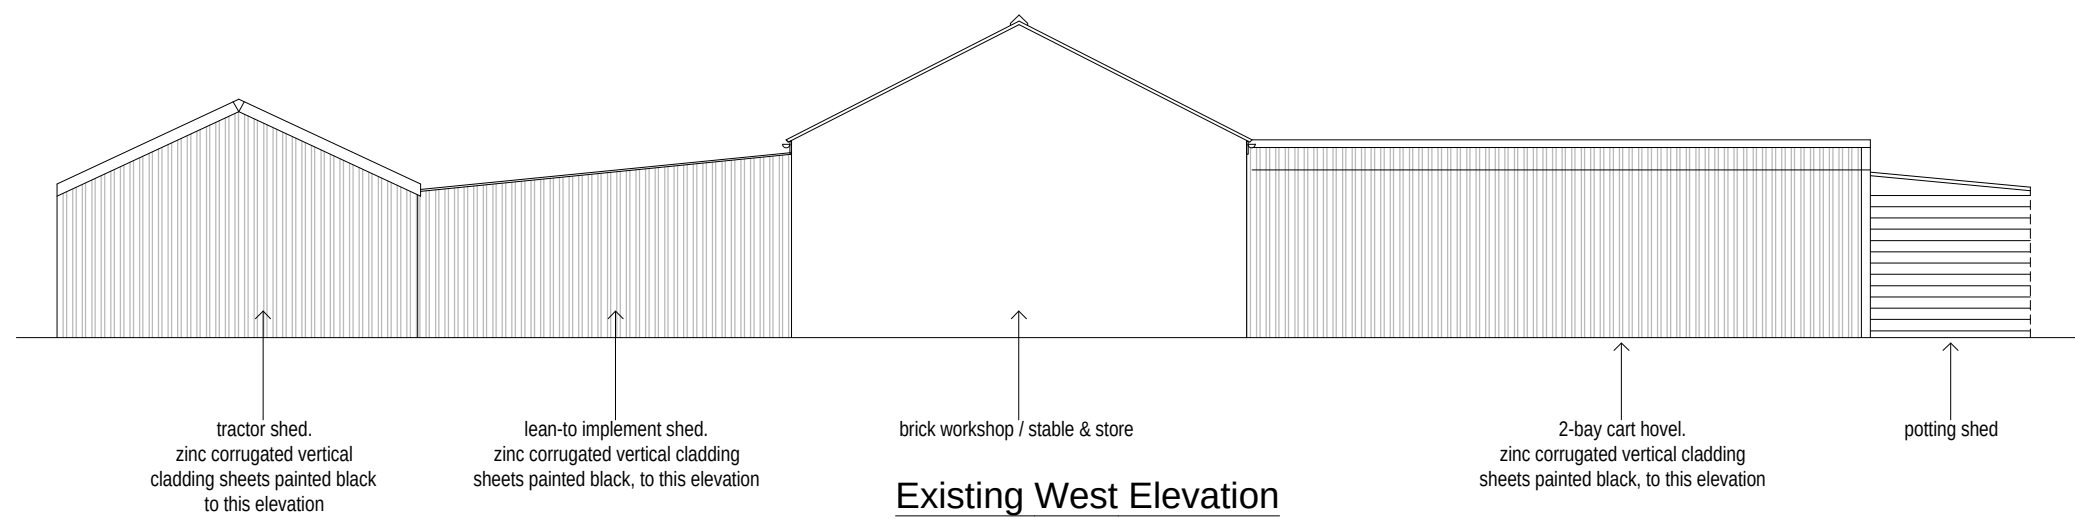


Existing West Elevation




Proposed West Elevation




Existing East Elevation

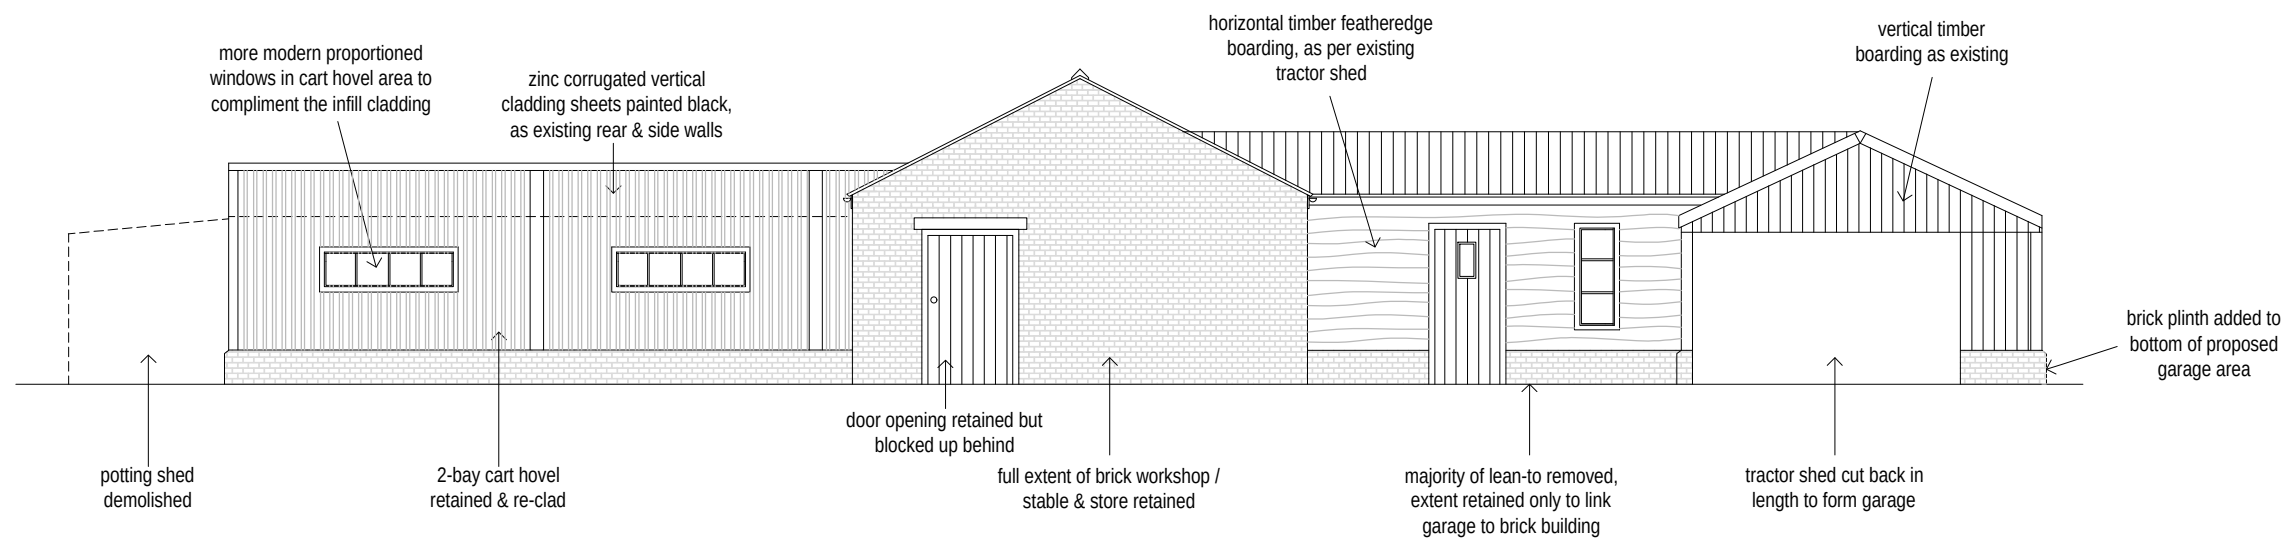

Proposed East Elevation

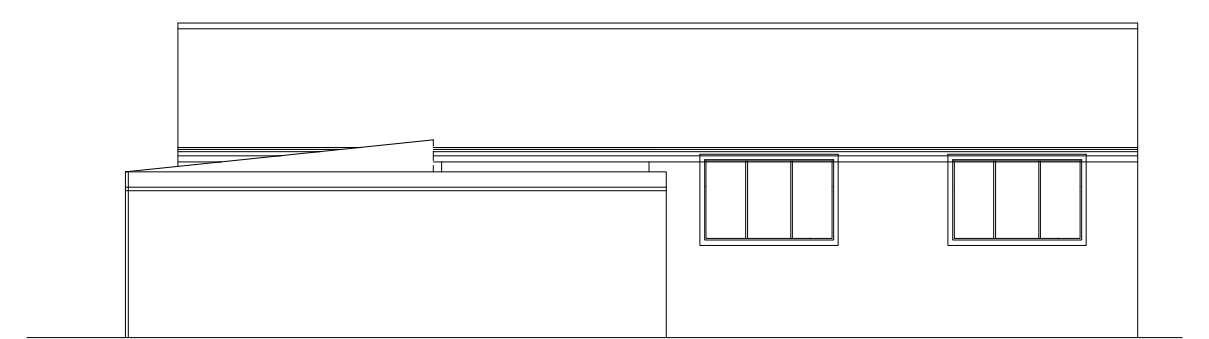


Existing South Elevation

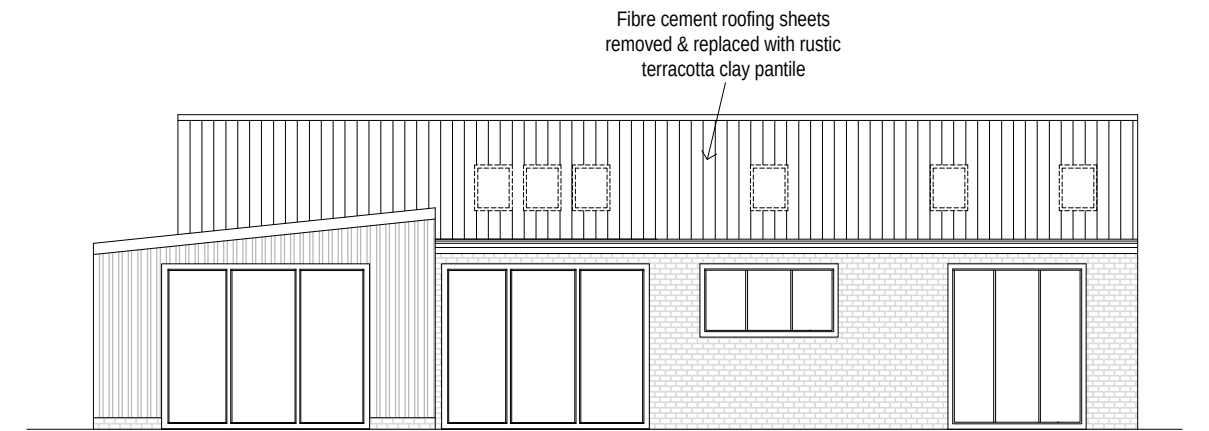


Proposed South Elevation


All Elevations 1:100scale

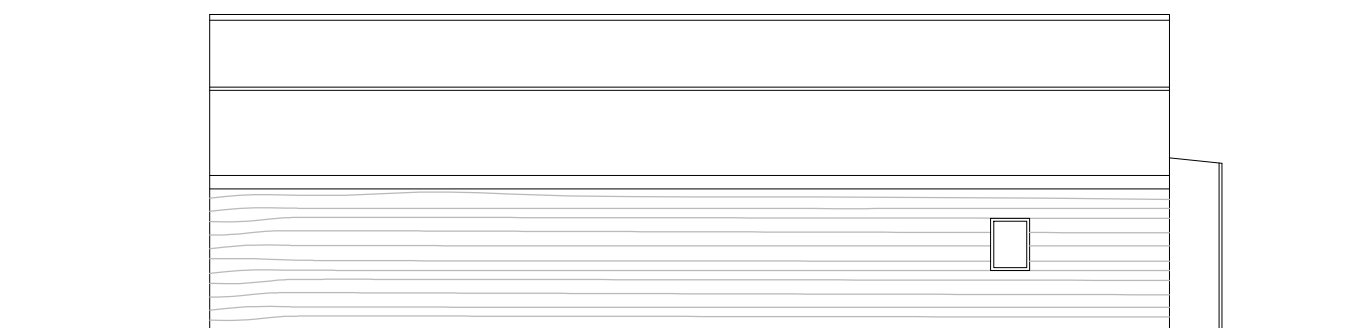


Existing North Elevation (towards road)

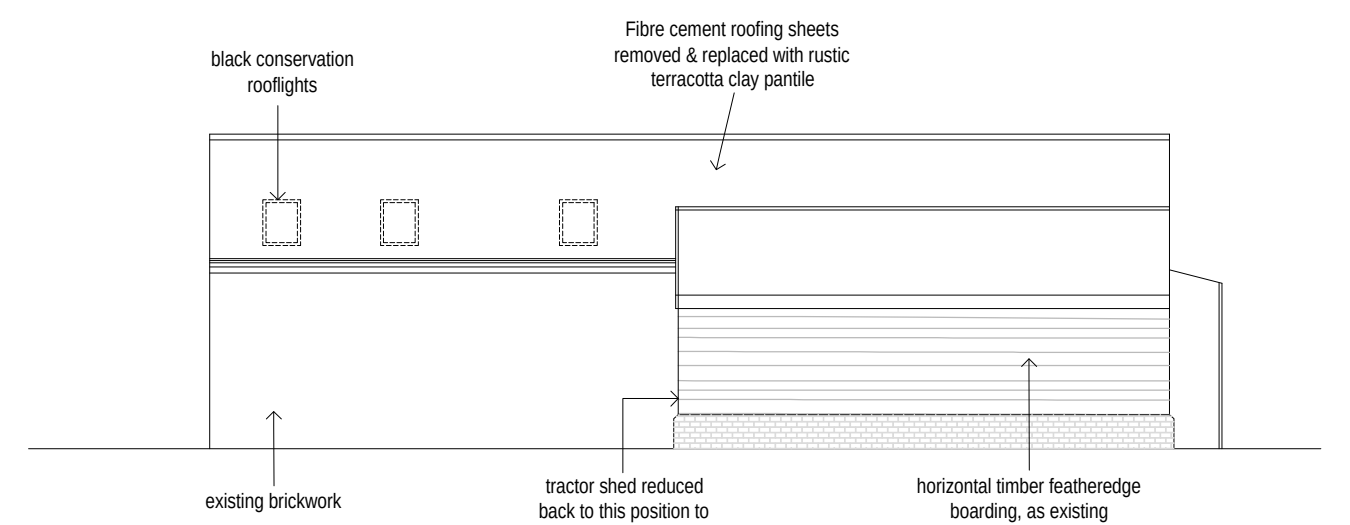

Proposed North Elevation (towards road)

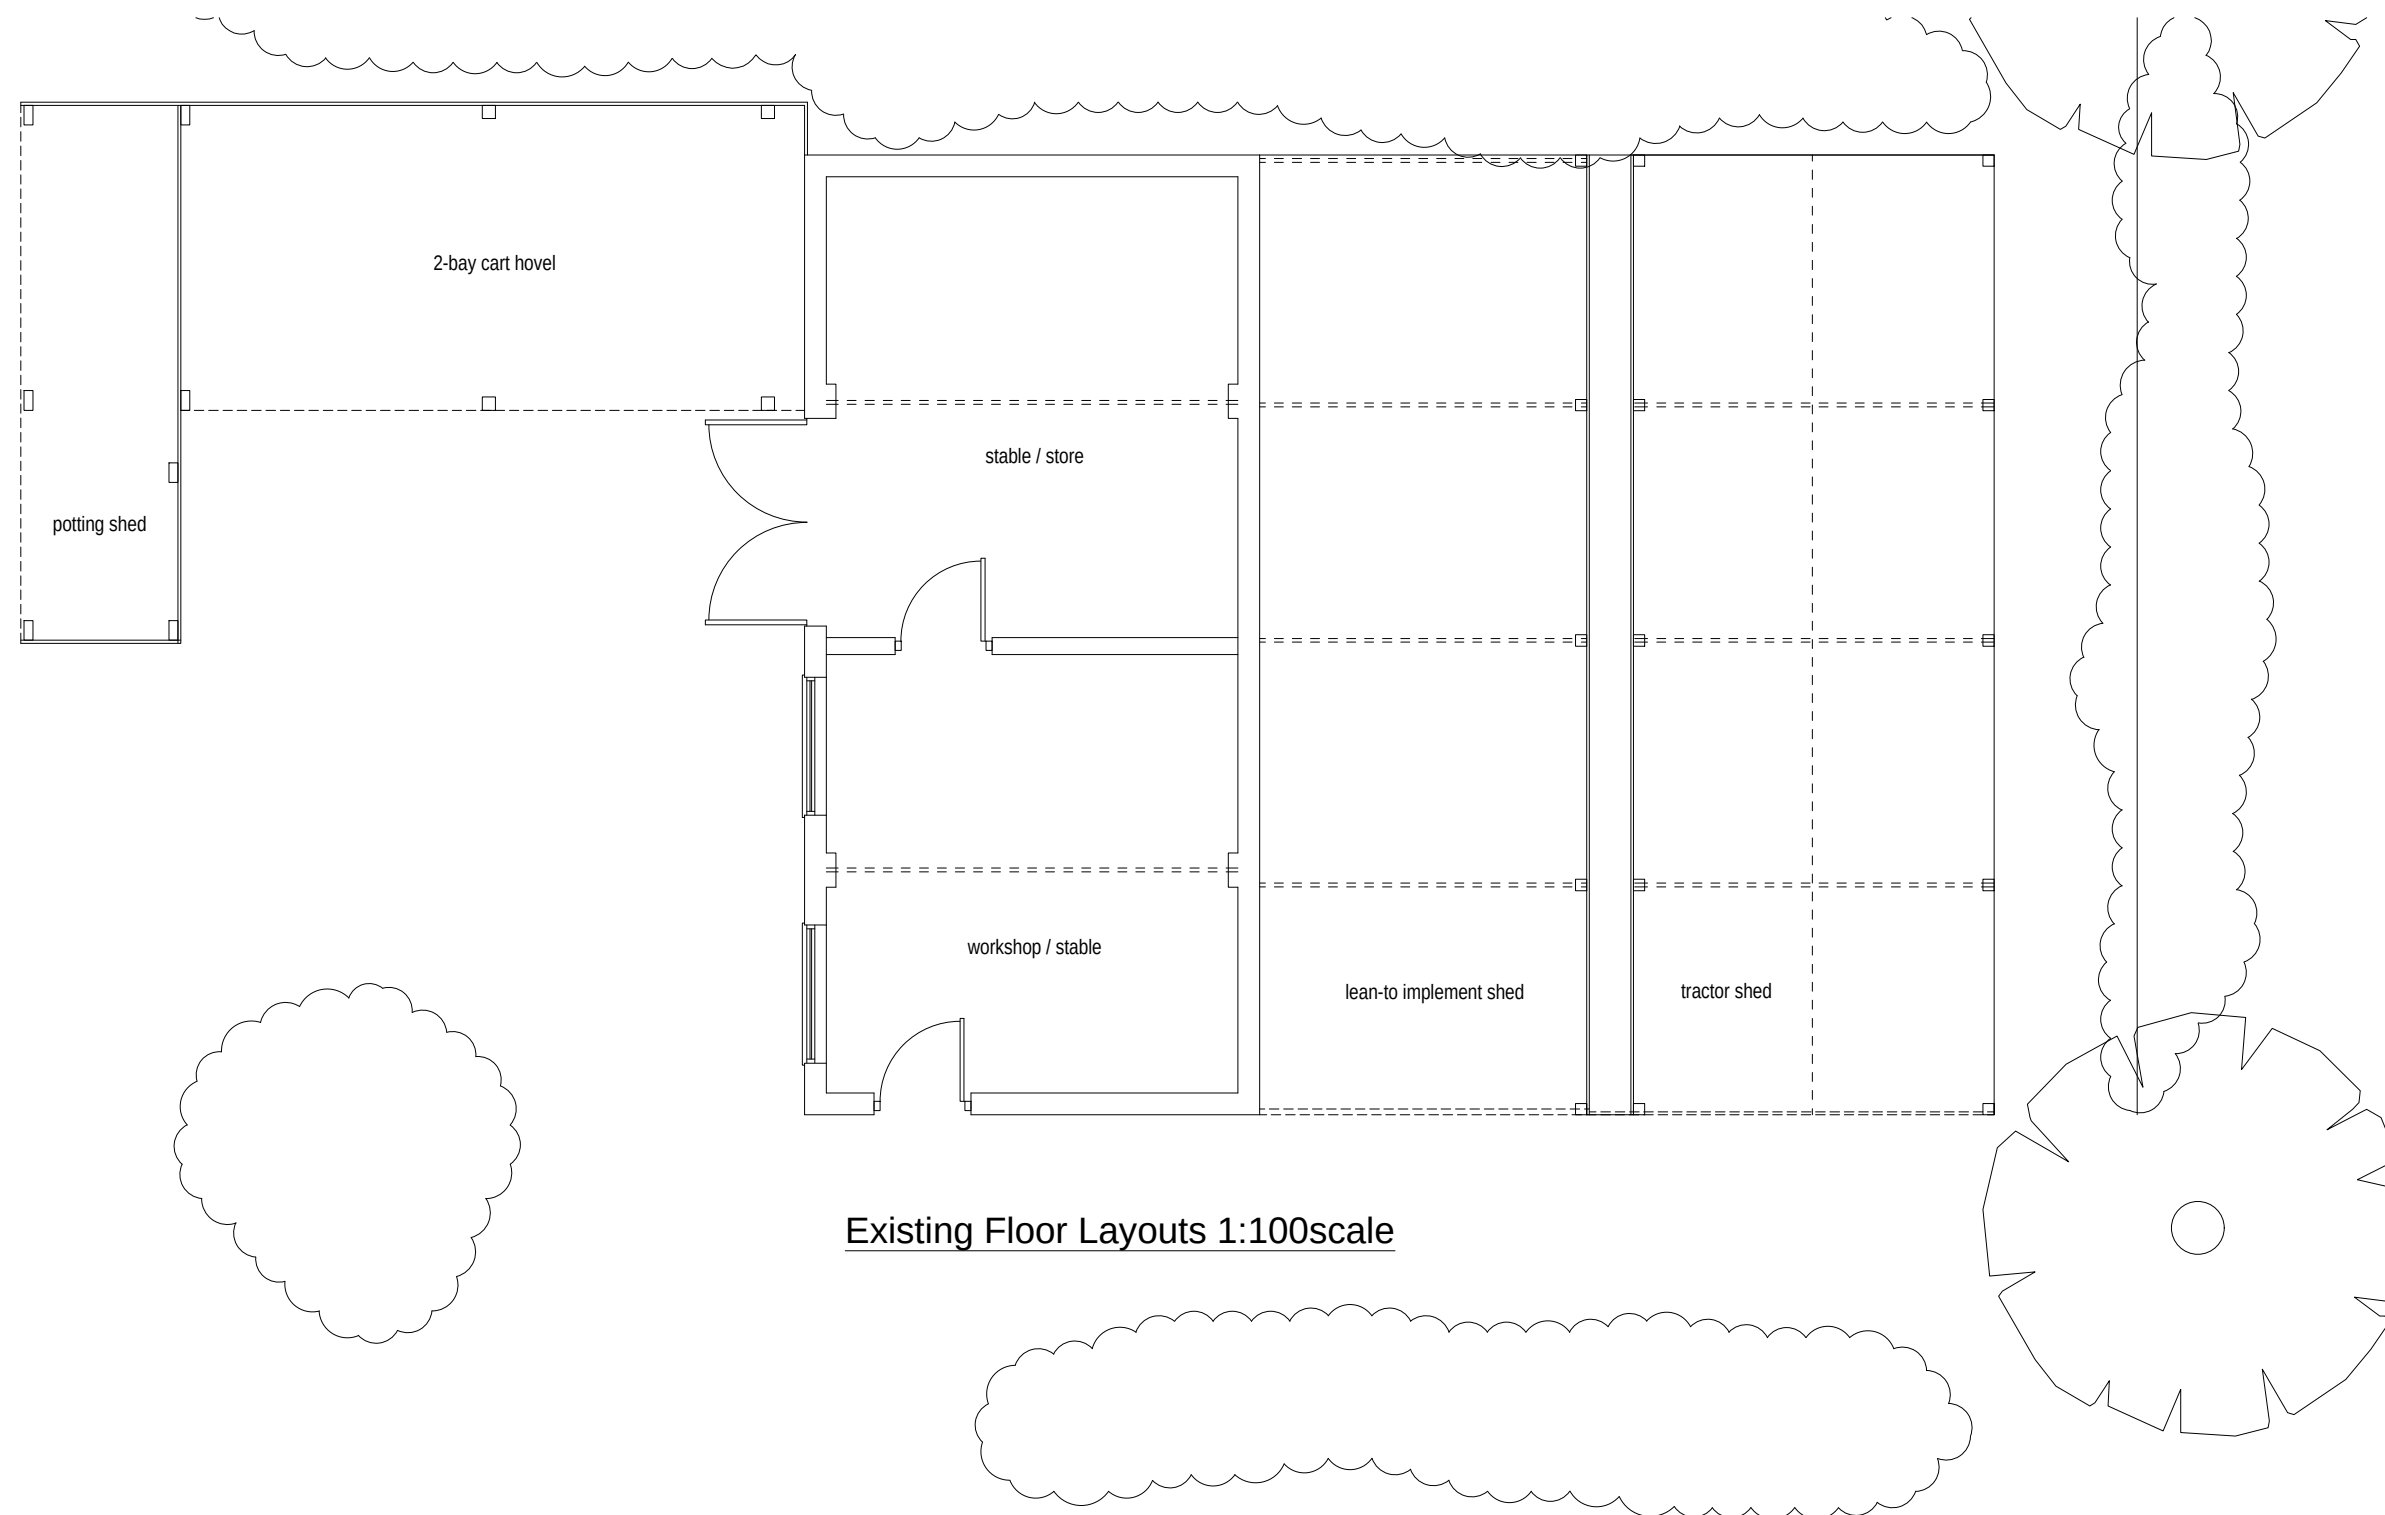

Existing Floor Layouts 1:100scale

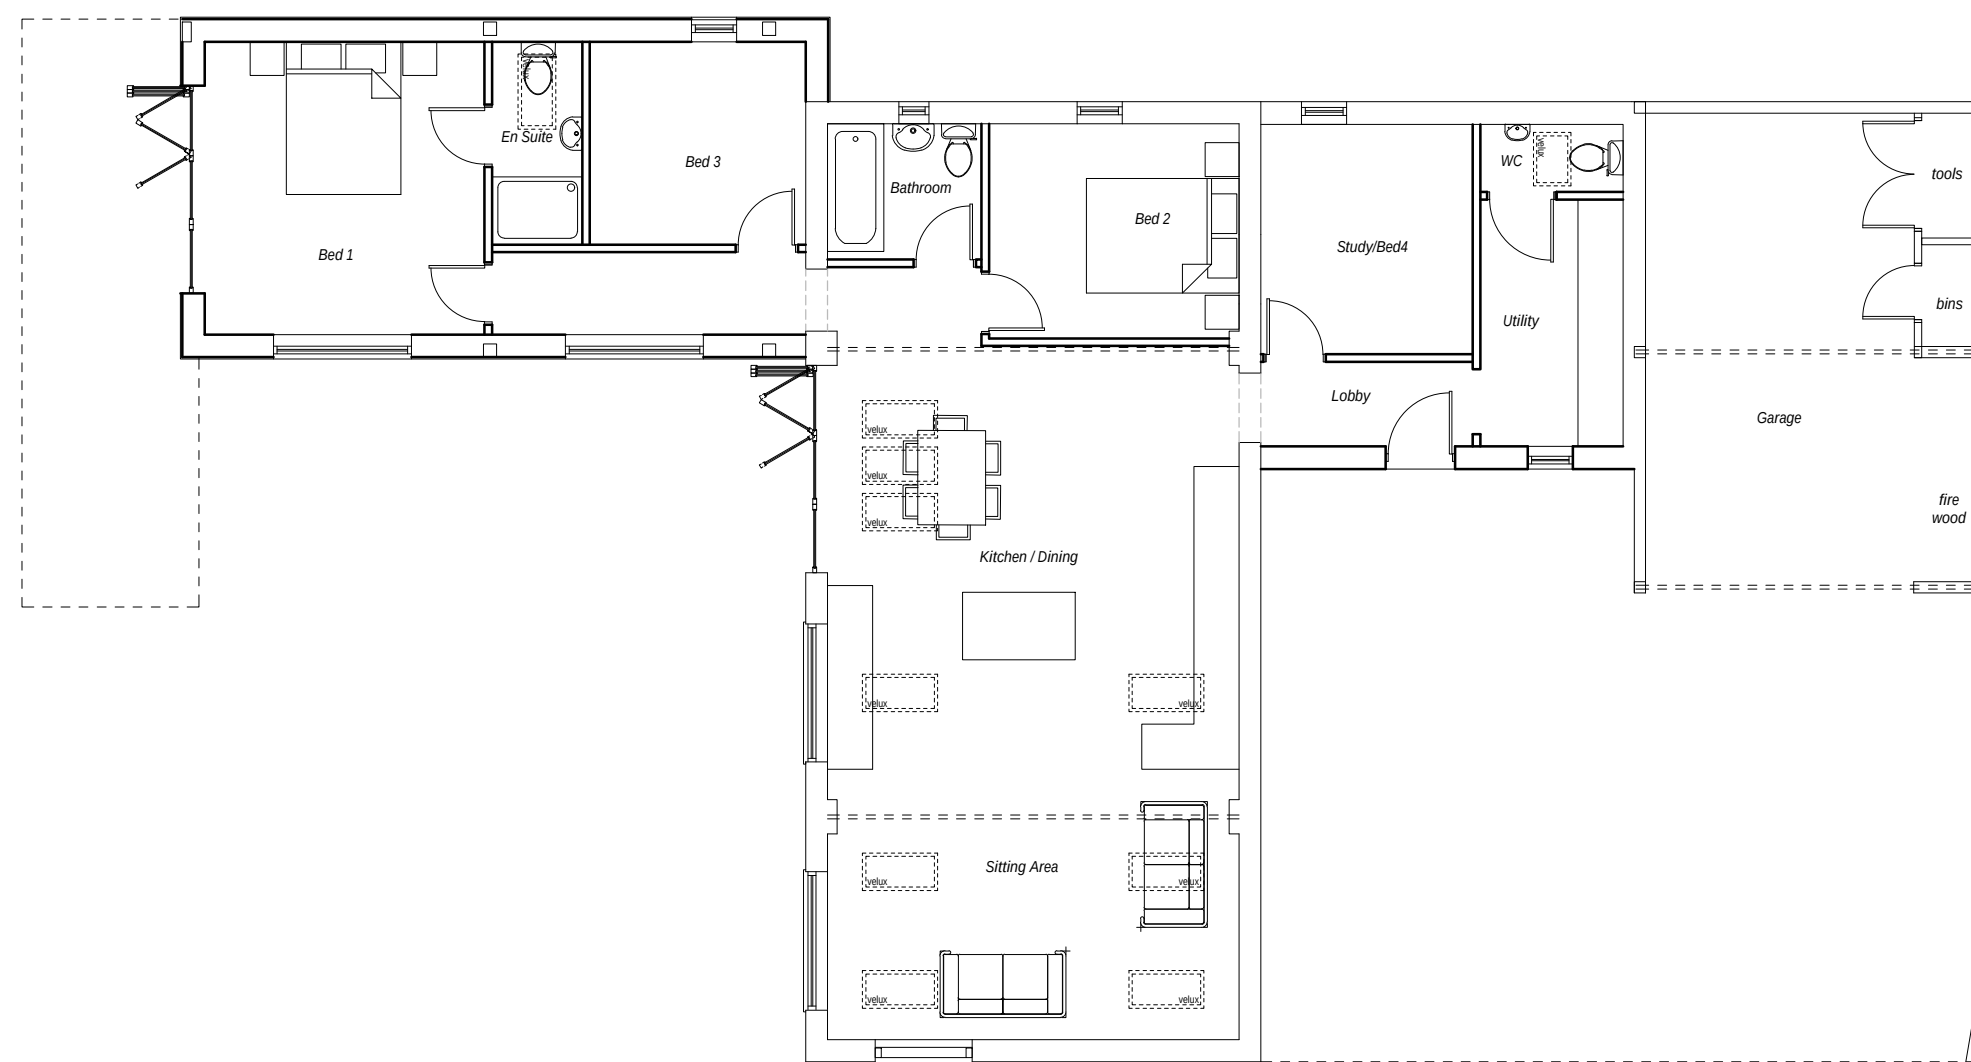

Proposed Floor Layouts 1:100scale

Applicant
Mr M Kazmarski
Site Address
Adjacent 'Fairview'
Bird's Drove
Surfleet
PE114BE
Project
Conversion of former agricultural
buildings to residential dwelling.
Drawing Title
Floor Layouts & Elevations
Drawing Number
001-SUR