



© Shayne Andrews Design And Architecture Ltd.
All Rights Reserved.
This Drawing And The Design It Represents Are
The Property Of Shayne Andrews Design And
Architecture Ltd. And Are Protected By Copyright.
It May Not Be Reproduced, Copied, Or Used In
Whole Or In Part For Any Purpose Other Than That
For Which It Was Issued, Without Prior Written
Consent. The Drawing Must Not Be Scaled. All
Dimensions Are To Be Verified On Site.

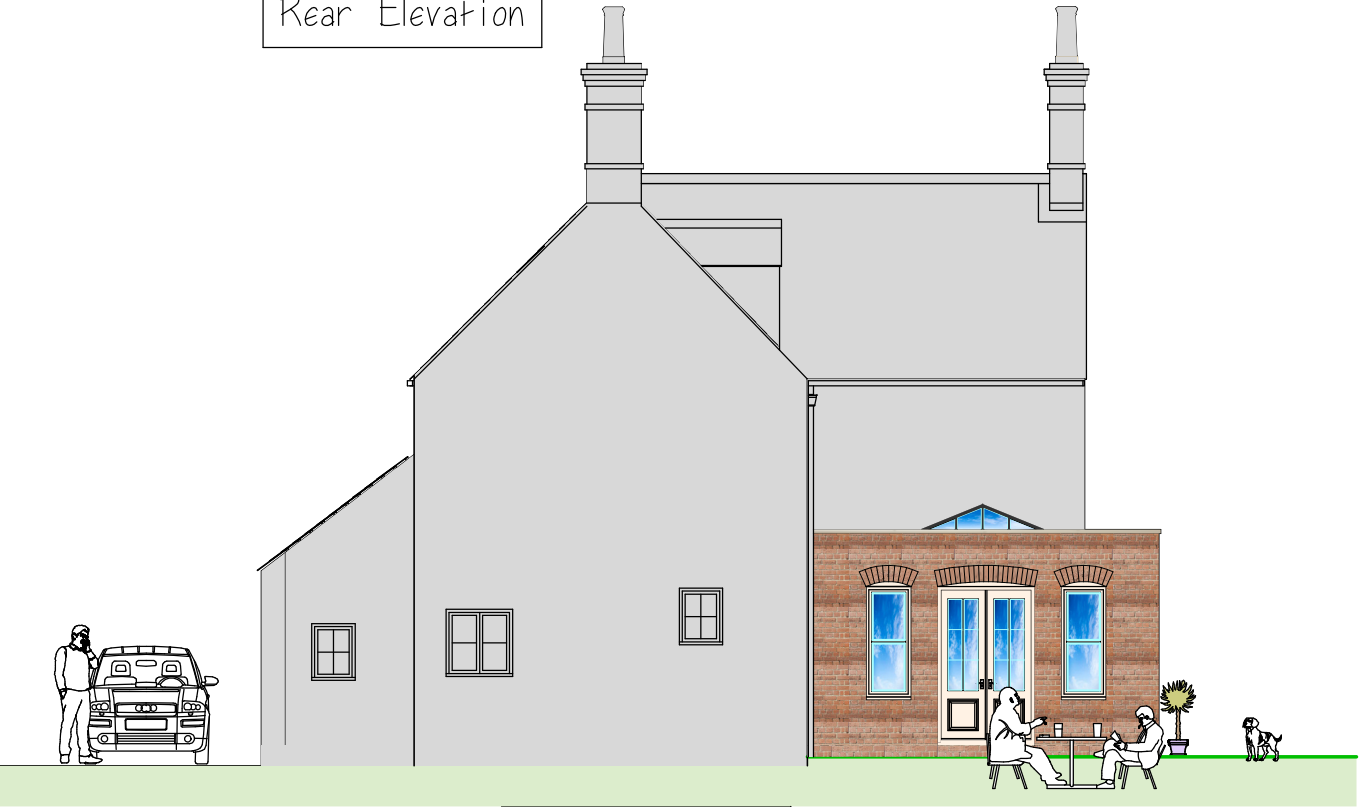

Rear Elevation



Side Elevation

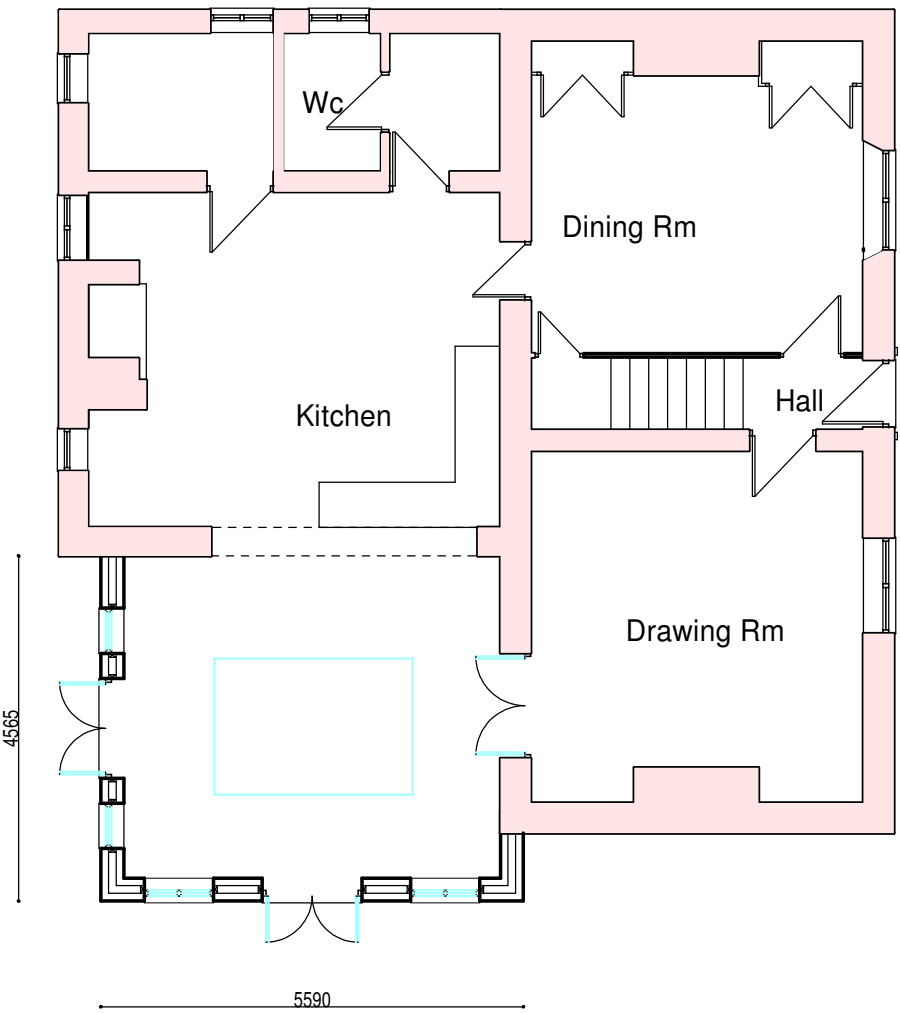

Floor Plan

Shayne Andrews Design And Architecture Ltd.
Tele No. Mob. 07713003441
E-Mail: Shayne@Designandarchitectureltd.co.uk
ShayneAndrews@DesignAndArchitectureLtd.co.uk
Registered address: 10a High Street, Market Deeping, PE6 8EB

Rev B Materials and Window details revised.
Rev C Windows added to Plan

CONTRACT
Mr. Stubbs & Mr. Richard Bright
Ivy House
Gosberton Bank
PE11 4PB

DRAWING TITLE

Proposed Details

SCALE 1:100	Comp Reg No. 06969616
DATE JAN 2026	DRAWN BY S.Andrews

JOB NO. SA/ICTR/022/25	SHEET NO. PP/5B/01/02	REV C
---------------------------	--------------------------	----------