



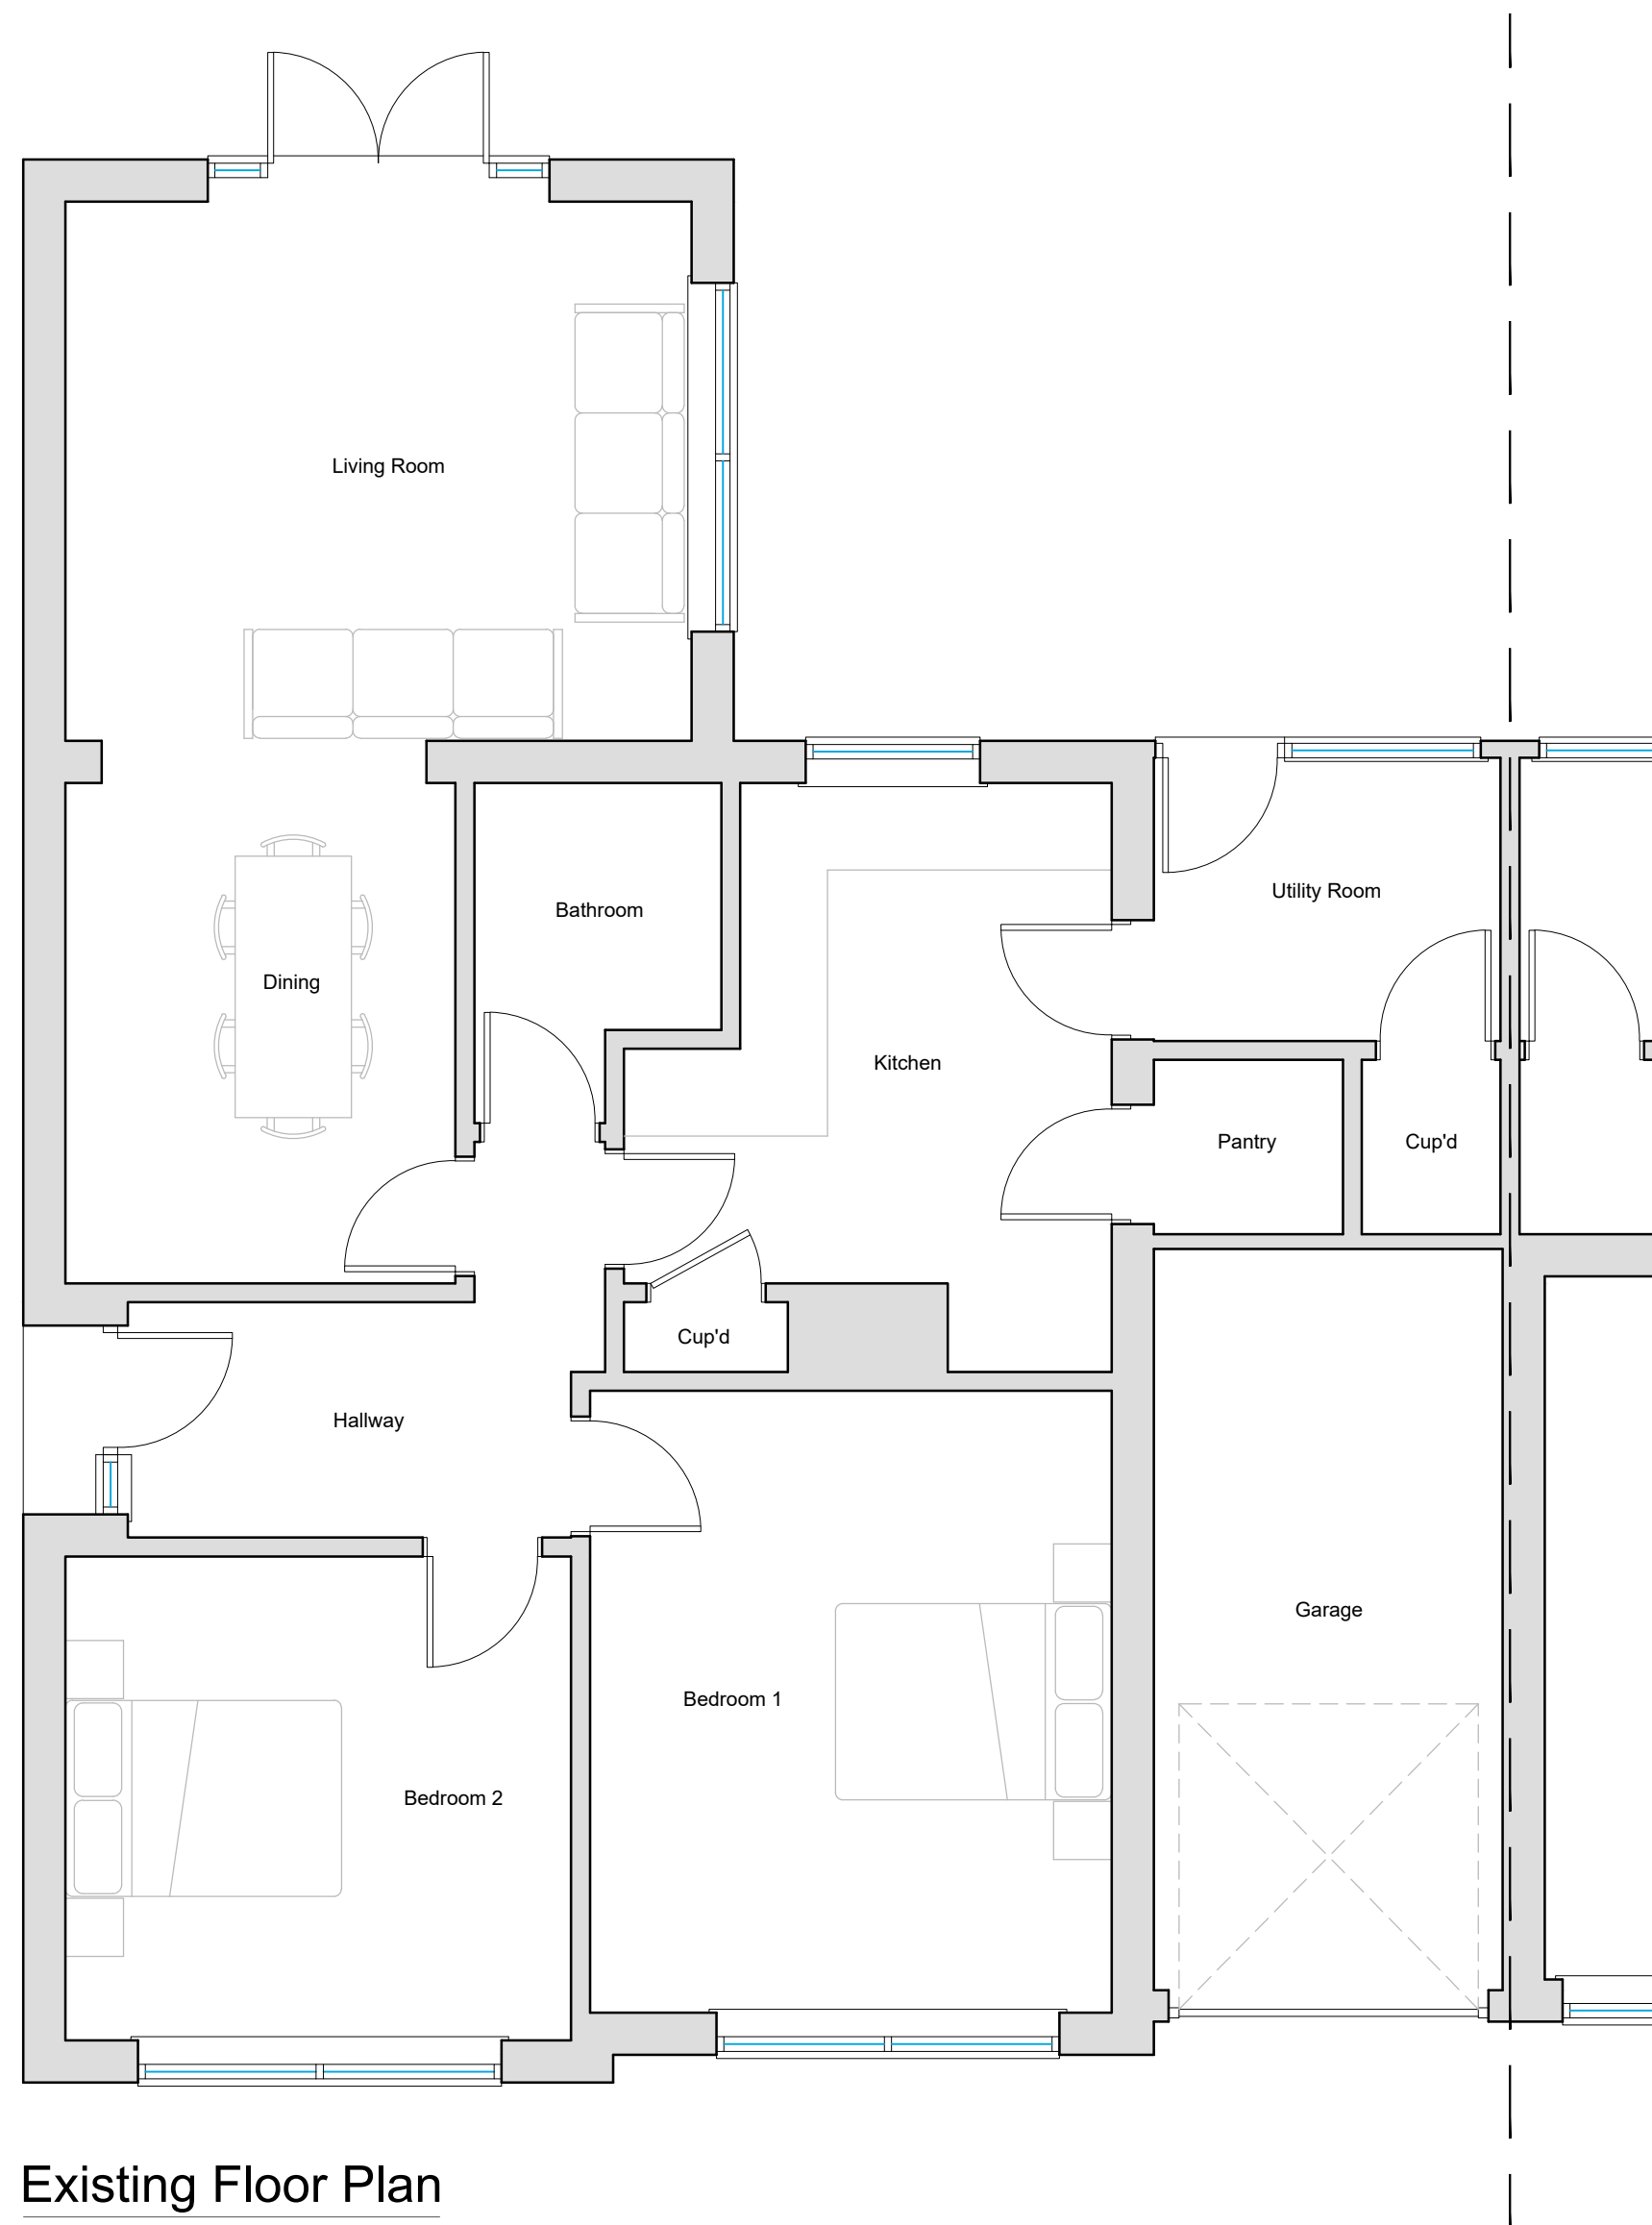

Existing Floor Plan
Scale 1:50

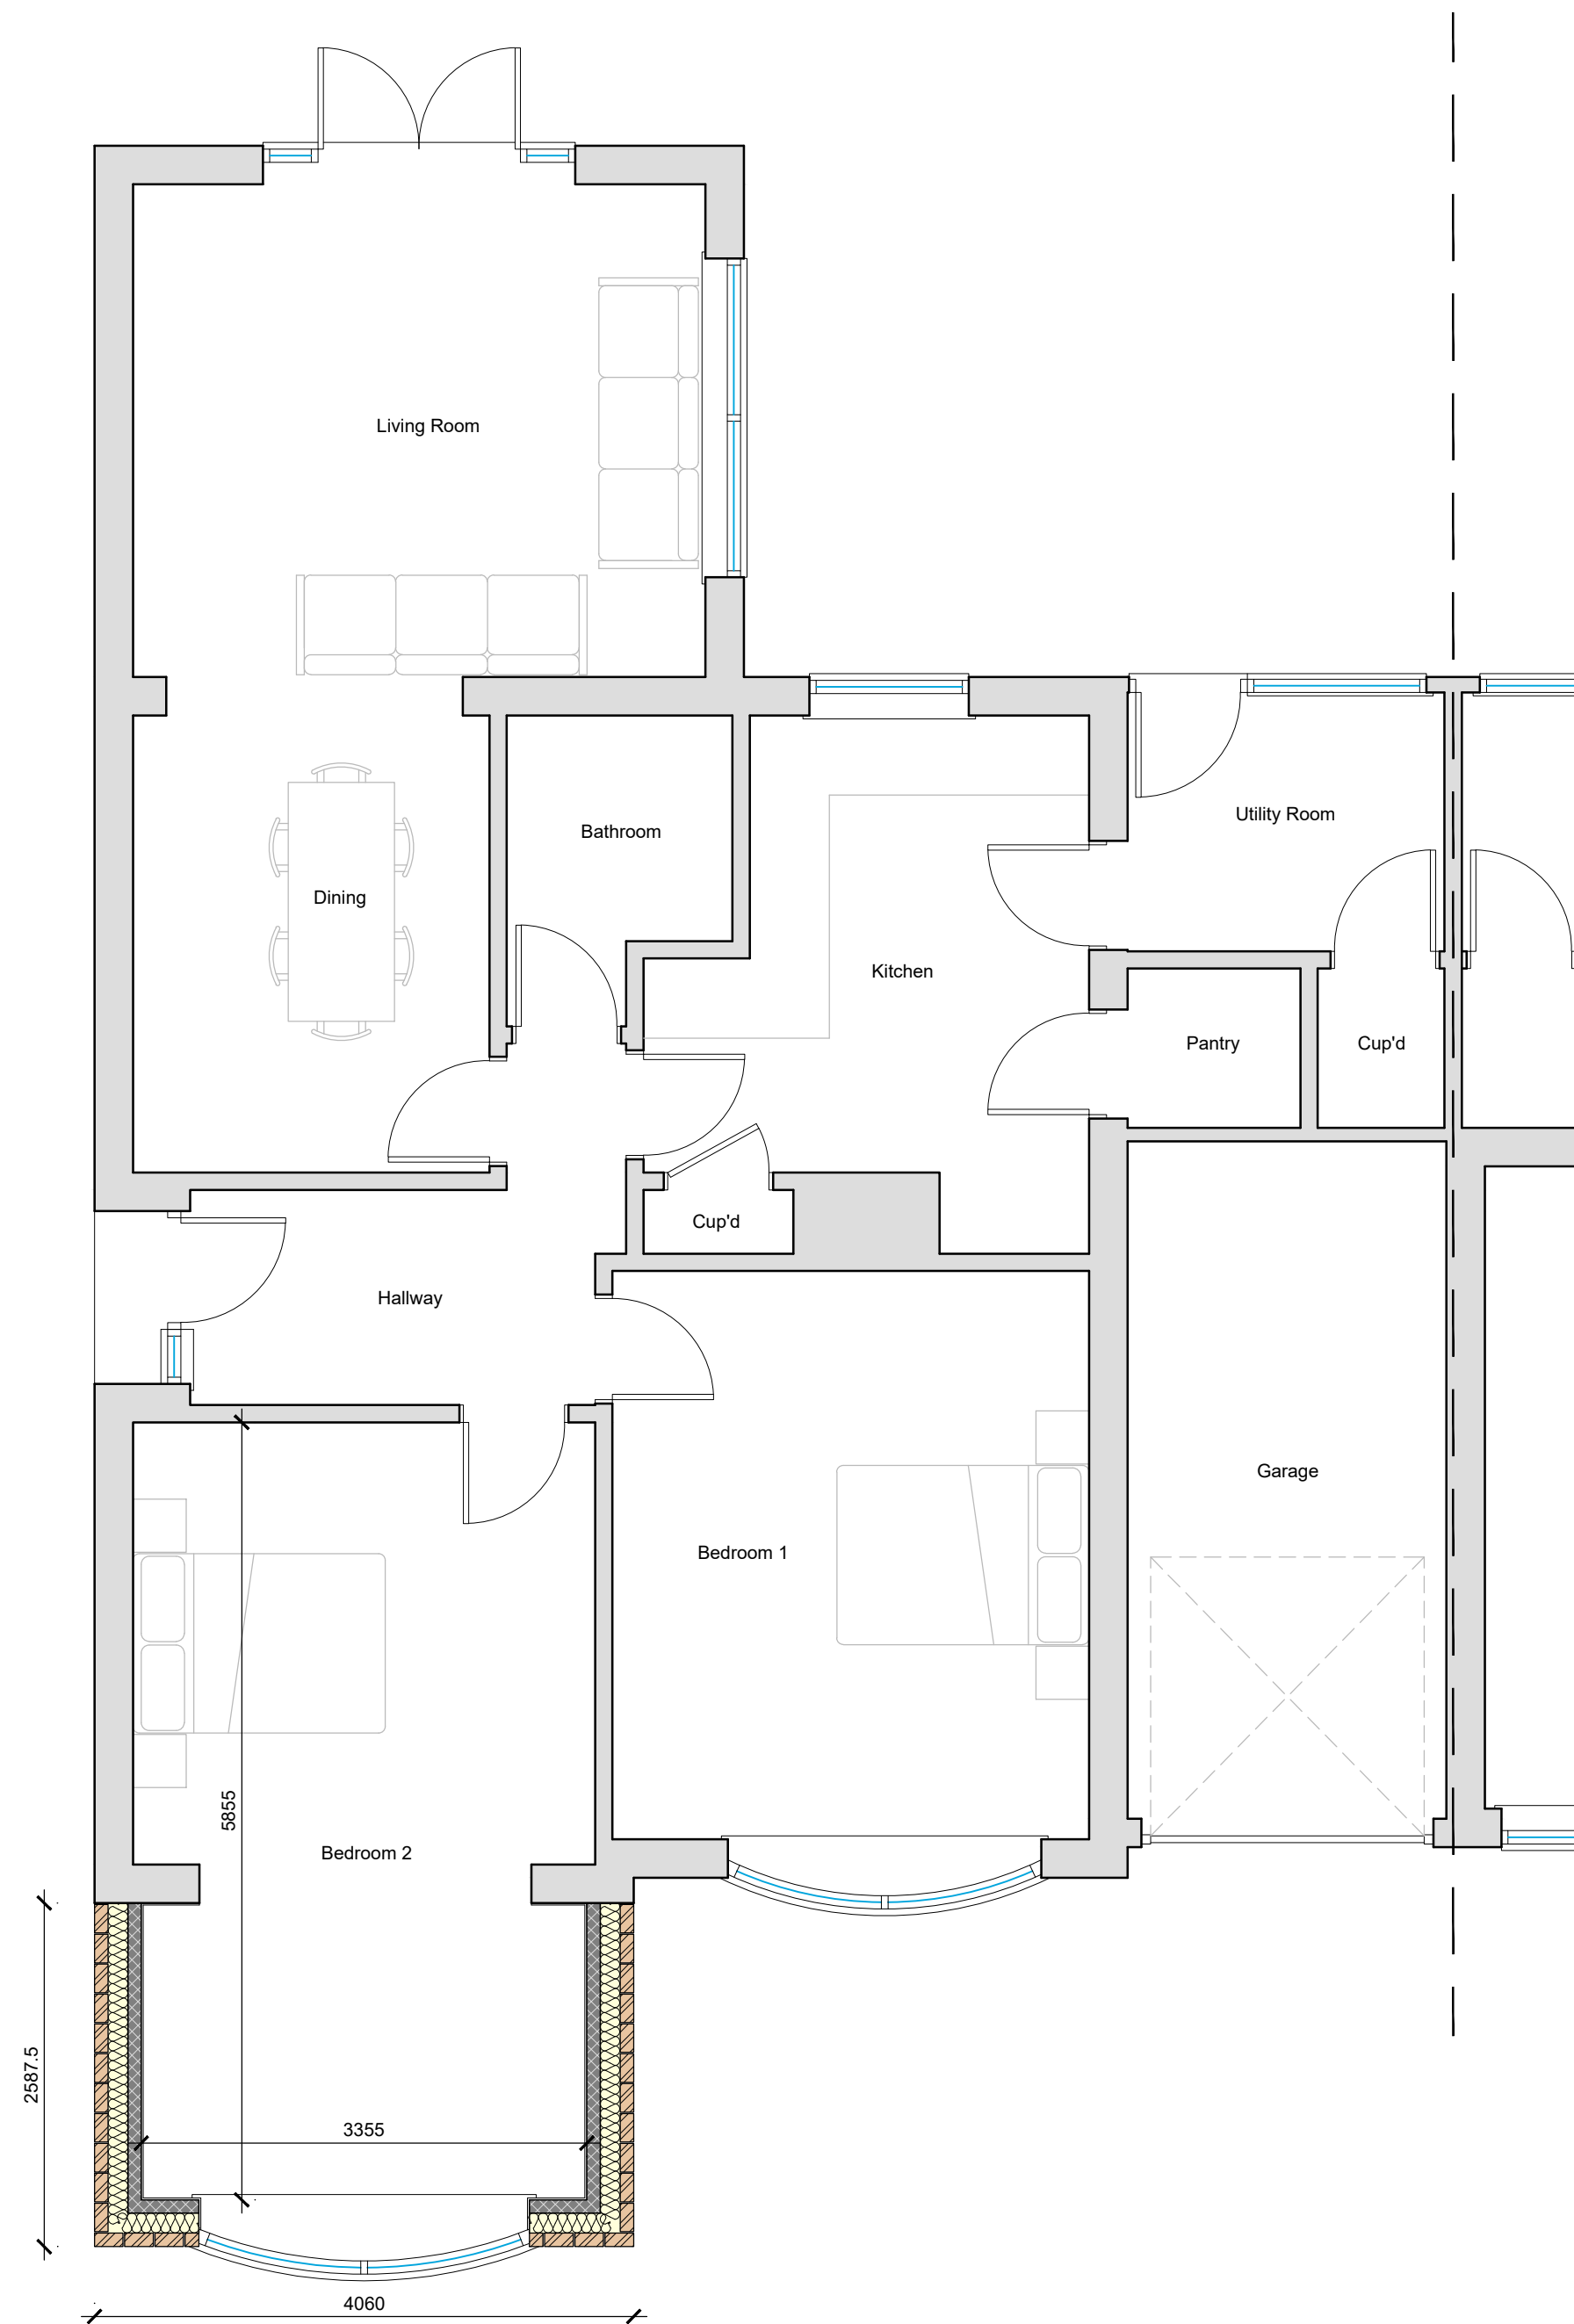


Proposed Floor Plan
Scale 1:50




Site Location Plan
Scale 1:1250




Proposed Block Plan
Scale 1:500

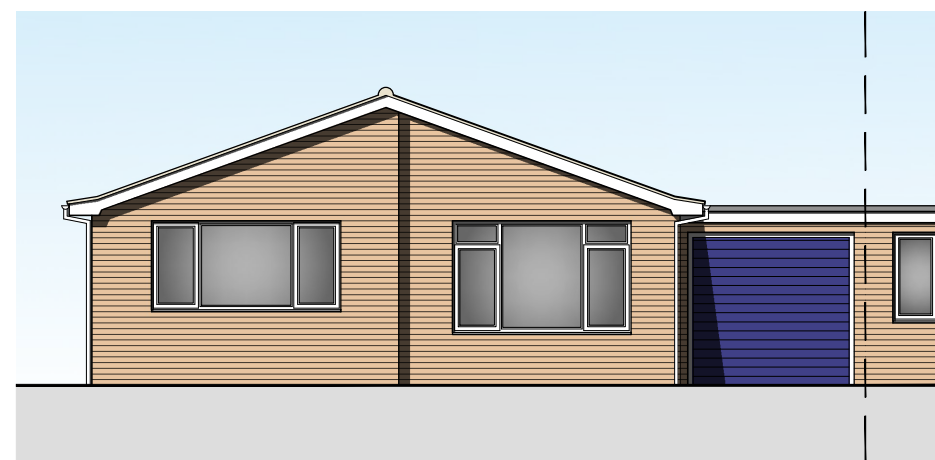


Existing Front (NW) Elevation
Scale 1:100

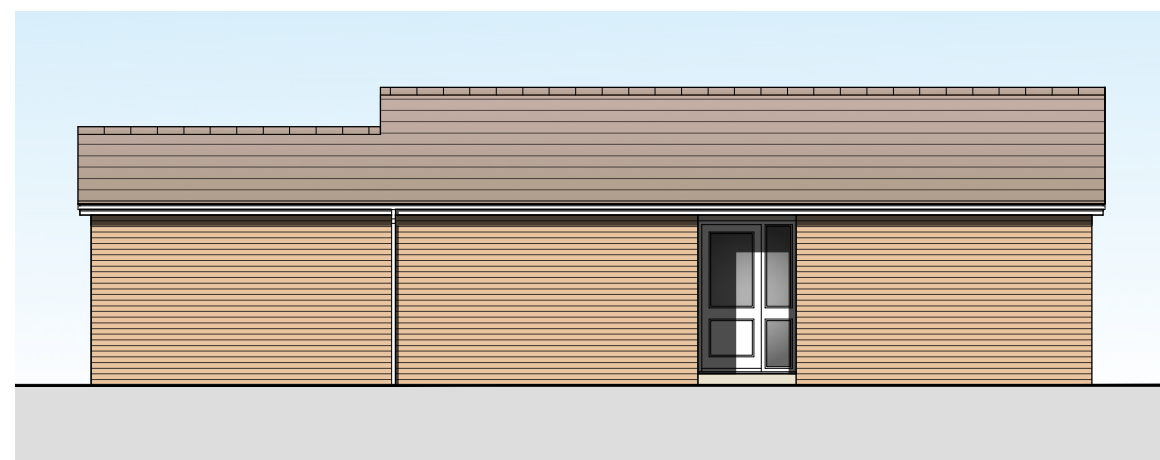


Existing Side (NE) Elevation
Scale 1:100

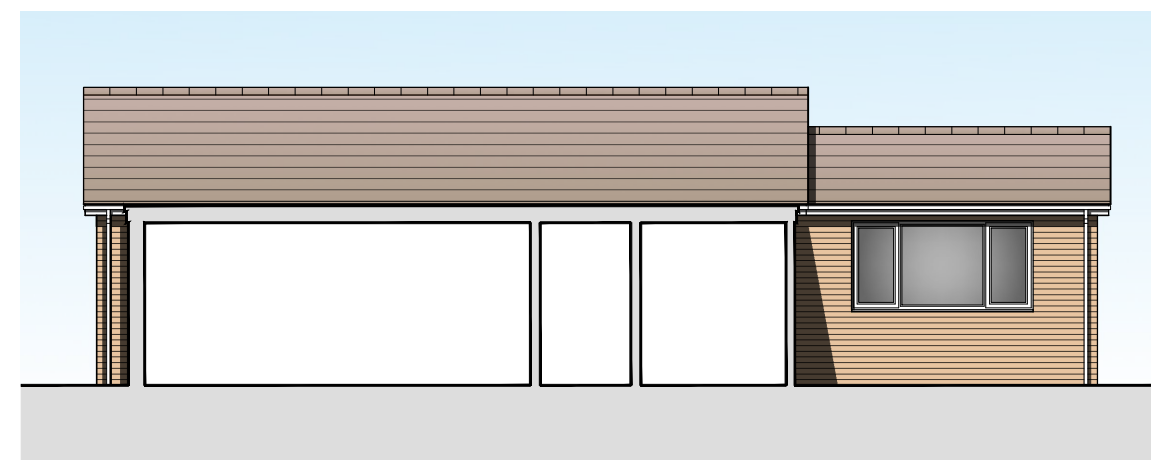


Existing Side (SW) Elevation
Scale 1:100

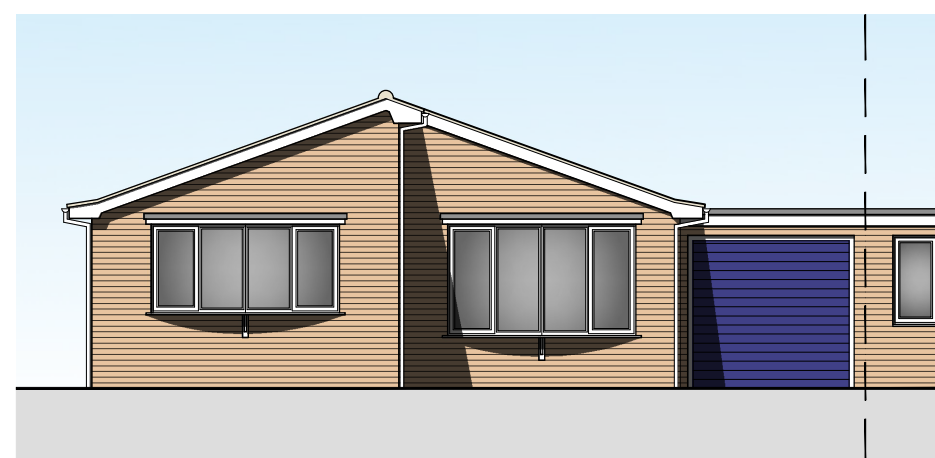


Proposed Front (NW) Elevation
Scale 1:100

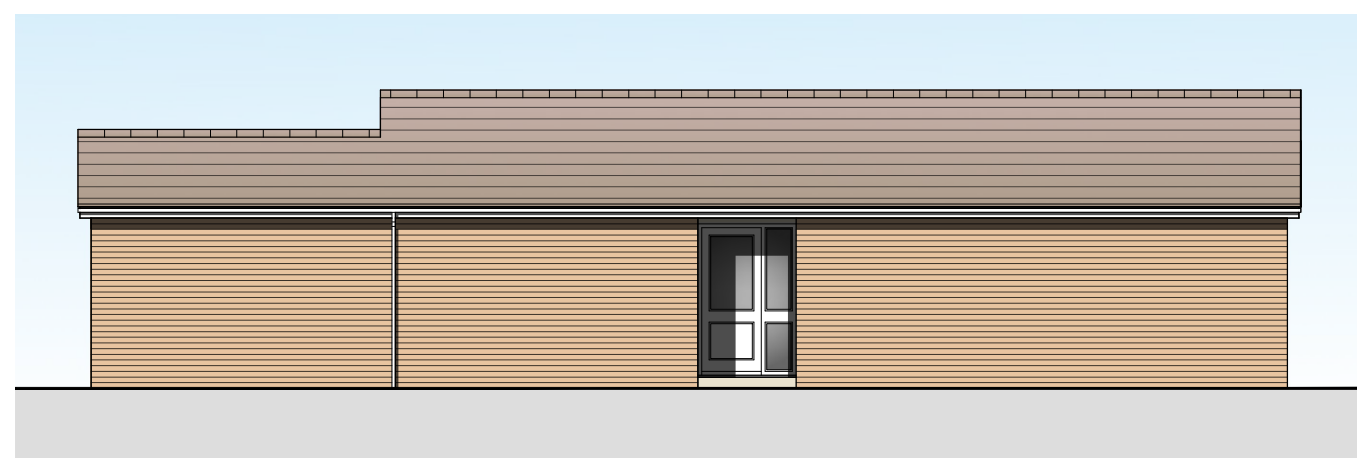

Proposed Side (NE) Elevation
Scale 1:100

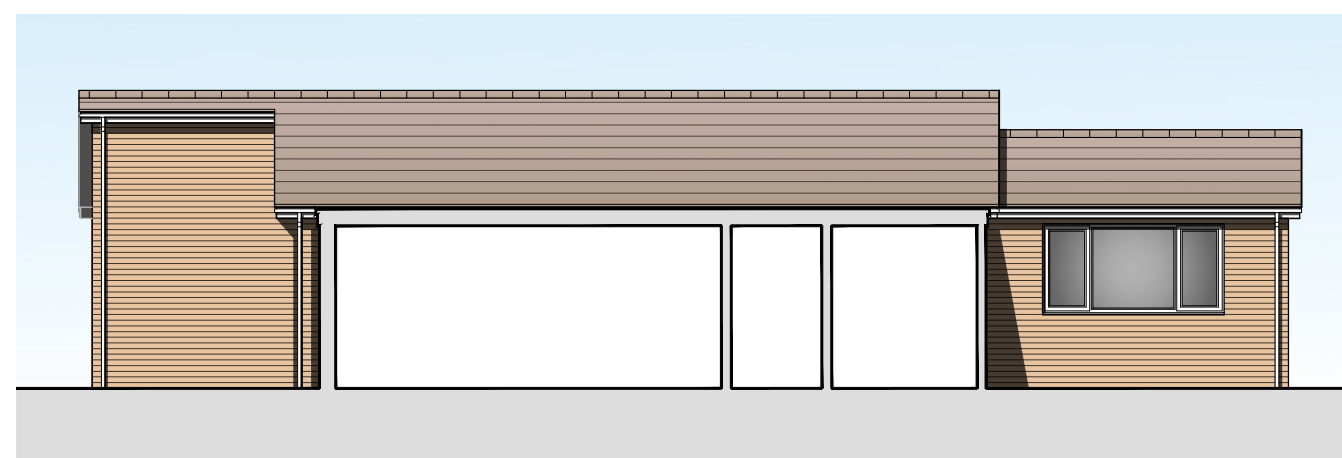

Proposed Side (SW) Elevation
Scale 1:100

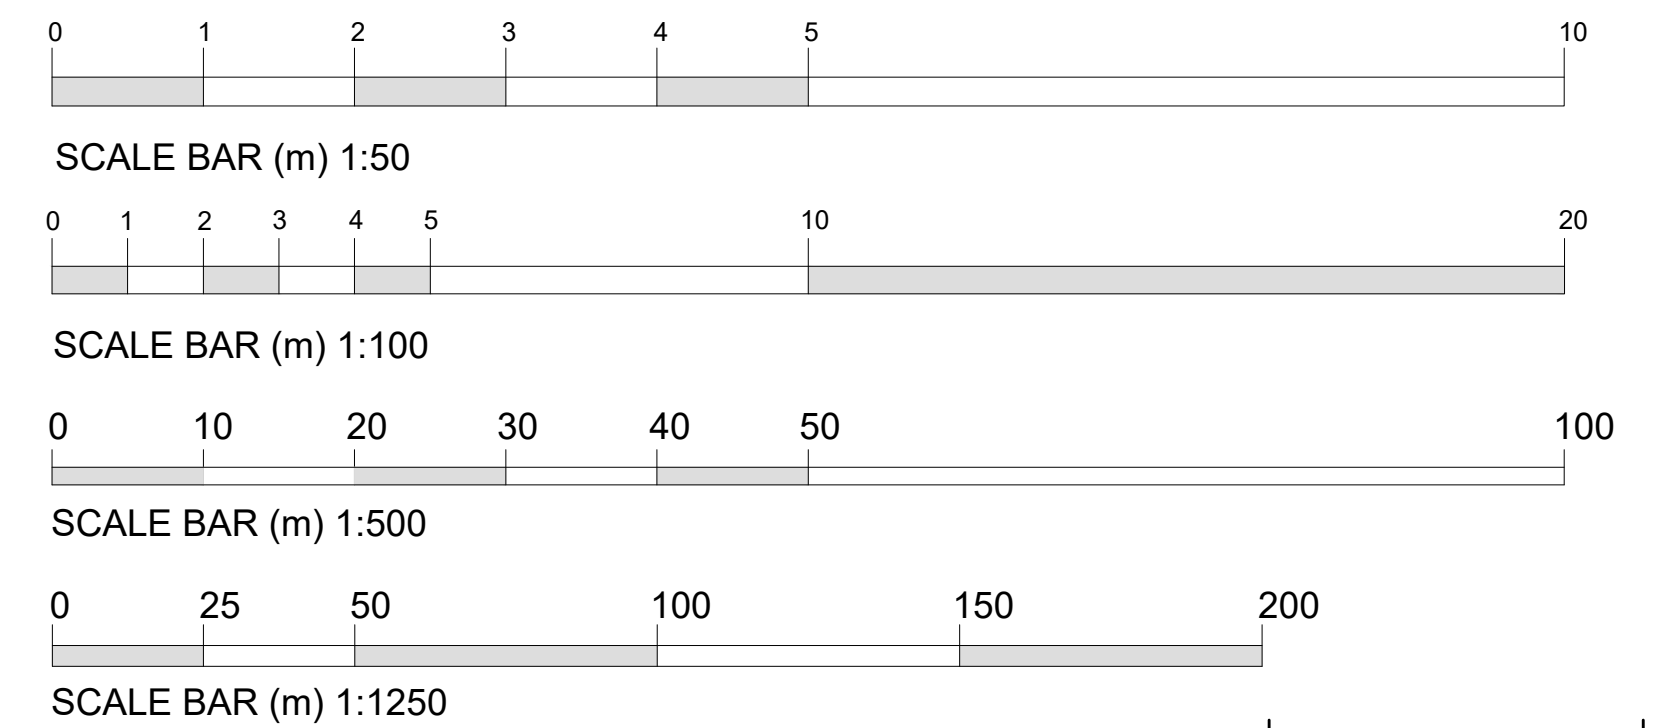

DESCRIPTION
SINGLE STOREY FRONT EXTENSION & INTERNAL ALTERATIONS AT 105 STATION ROAD, SURFLEET, SPALDING, LINCOLNSHIRE, PE11 4DB
DATE: 08/06/2023



REV	DESCRIPTION	DATE
A	Amendments to scheme	16.06.2023
PROJECT: SINGLE STOREY FRONT EXTENSION		
DRAWING: EXISTING & PROPOSED FLOOR PLANS, EXISTING & PROPOSED ELEVATIONS, SITE LOCATION PLAN, PROPOSED BLOCK PLAN		
SIZE: A1	CLIENT: Mr & Mrs West	
SCALE: as labelled	DRAWING BY: JC	SHEET: 0400/23/01A

NOTES: THIS DRAWING IS THE PROPERTY OF JC ARCHITECTURAL CONSULTANT. NO UNAUTHORIZED COPYING OR REPRODUCTION IN ANY FORM IS PERMITTED WITHOUT OBTAINING PRIOR WRITTEN PERMISSION FROM JC ARCHITECTURAL CONSULTANT. JC ARCHITECTURAL CONSULTANT RESERVES THE RIGHT TO WITHDRAW THIS INFORMATION AT ANY TIME. ALL DIMENSIONS ARE TO BE CONFIRMED ON SITE BY CONTRACTOR. ANY DISCREPANCIES ARE TO BE REPORTED TO JC ARCHITECTURAL CONSULTANT IMMEDIATELY. THE DESIGN HAS BEEN UNDERTAKEN AS FAR AS POSSIBLE TO AVOID RISKS TO HEALTH AND SAFETY OR TO REDUCE AND CONTROL THE EFFECTS OF ANY UNAVOIDABLE RISK. ANY RELEVANT INFORMATION REGARDING RISKS WHICH ARE NOT ABLE TO BE ELIMINATED WILL BE INCLUDED WITHIN THE PROJECT HEALTH AND SAFETY FILE.