

DO NOT SCALE FROM THIS DRAWING

This drawing is copyright and may not be altered, traced, copied, photographed or used for any other purpose other than that for which it is issued without consent of Mark Dennis - Architectural Services. The General Contractor is to check all dimensions on site and report any discrepancies to the Architect.



SIDE ELEVATION



REAR ELEVATION

EXISTING ELEVATIONS




SIDE ELEVATION




REAR ELEVATION

BRICKS TO MATCH EXISTING


PROPOSED ELEVATIONS

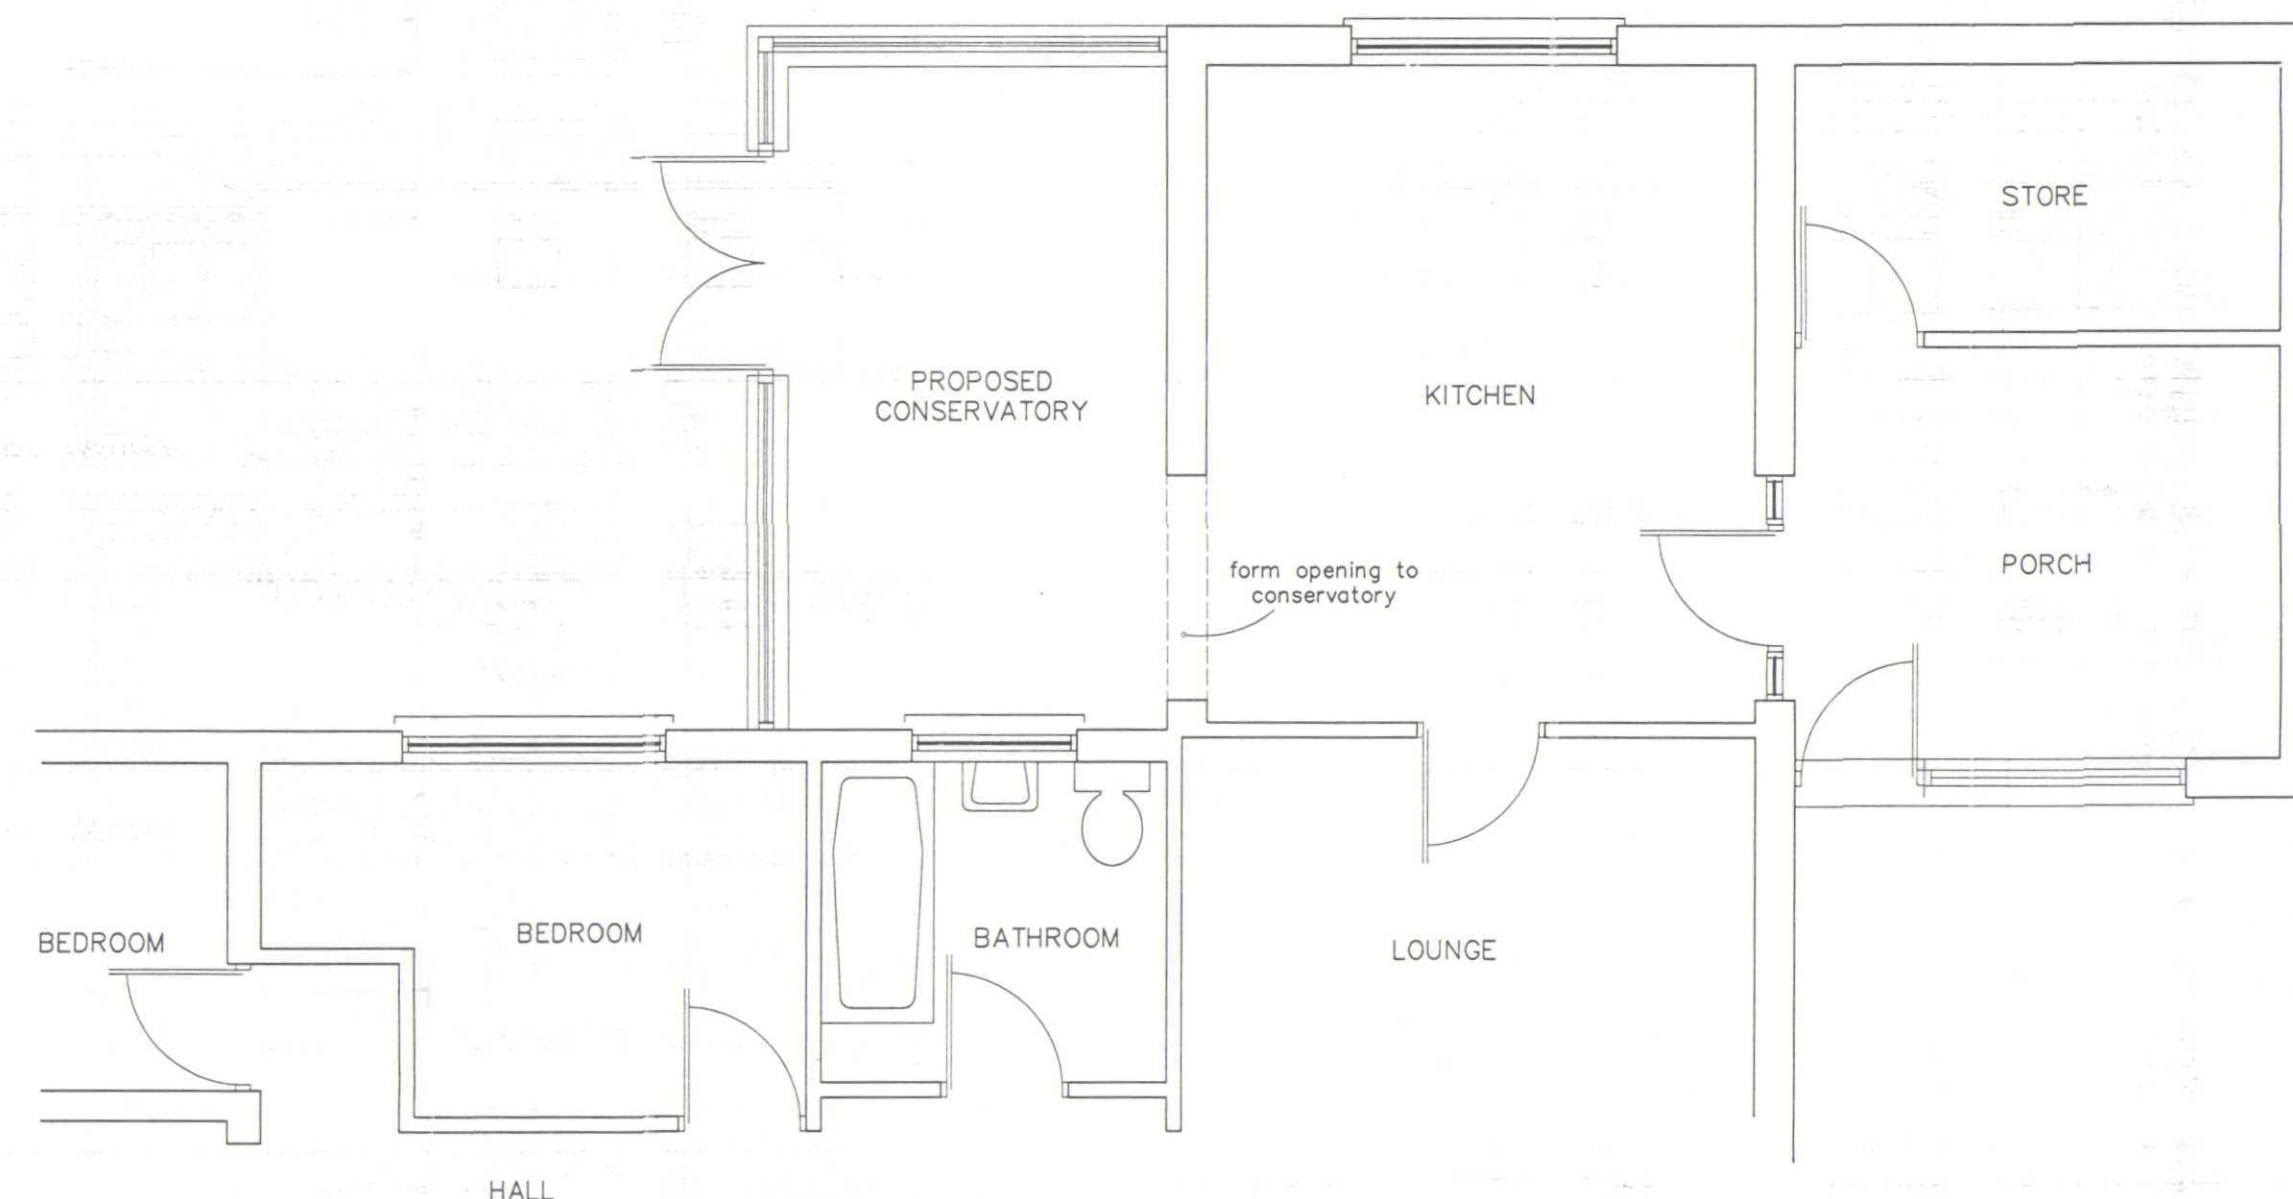

FLOOR LAYOUT

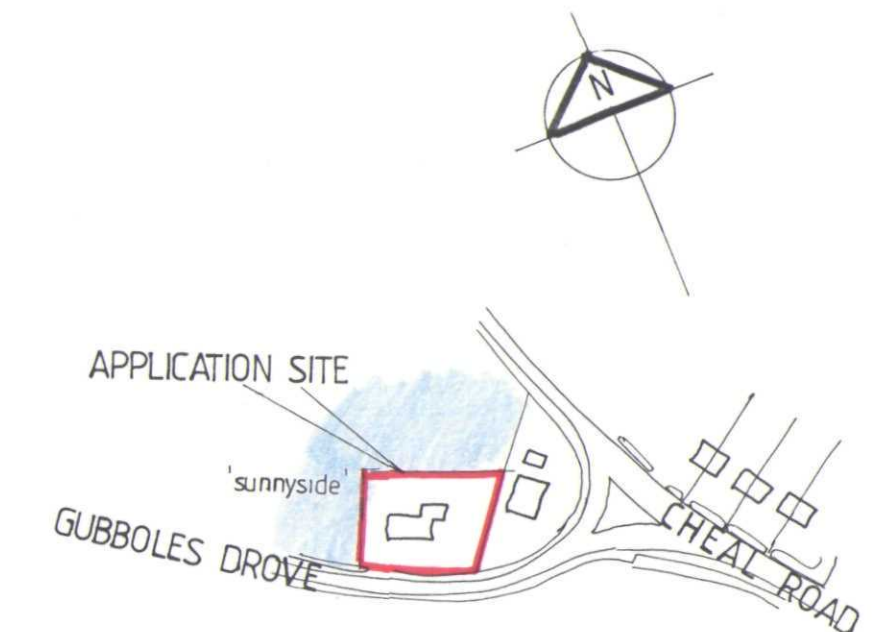

LOCATION PLAN
1:2500 approx.

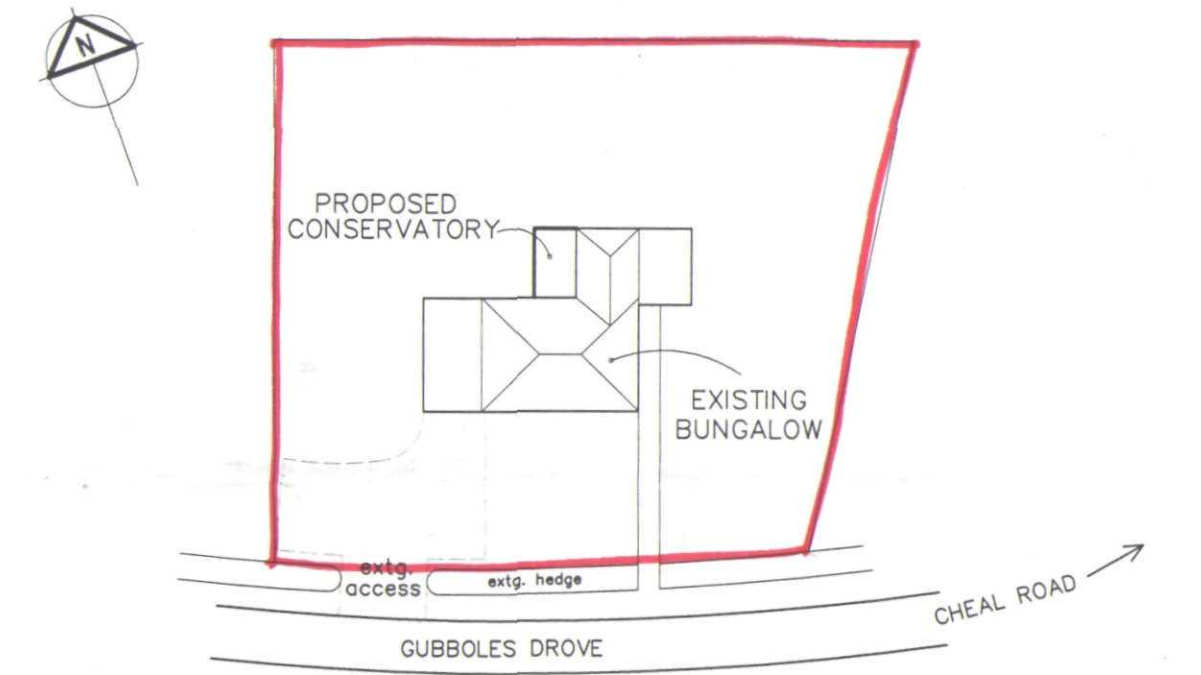

BLOCK PLAN
1:500 approx.

DETERMINED PLAN

SHDC
Planning & Development
30 APR 2004
Ref: 0564/04

MARK DENNIS
architectural services
32 PRIMROSE CRESCENT - PINCHBECK
SPALDING - LINCOLNSHIRE - PE11 3RT
TEL: 01775 760396 FAX: 01775 760396

PROJECT TITLE
PROPOSED CONSERVATORY ON BUNGALOW
AT: SUNNYSIDE, GUBBOLES DROVE,
SURFLEET, SPALDING, LINCOLNSHIRE

FOR: MR & MRS RJ SCOTNEY

SKETCH PROPOSAL ONLY

REV	DESCRIPTION	DATE	BY

SCALE
1:100, 1:50, 1:500
DRAWN
MD
DATE
DRAWING No. 04.004/01