




Existing Front (N) Elevation



Existing Side (E) Elevation



3D View 1

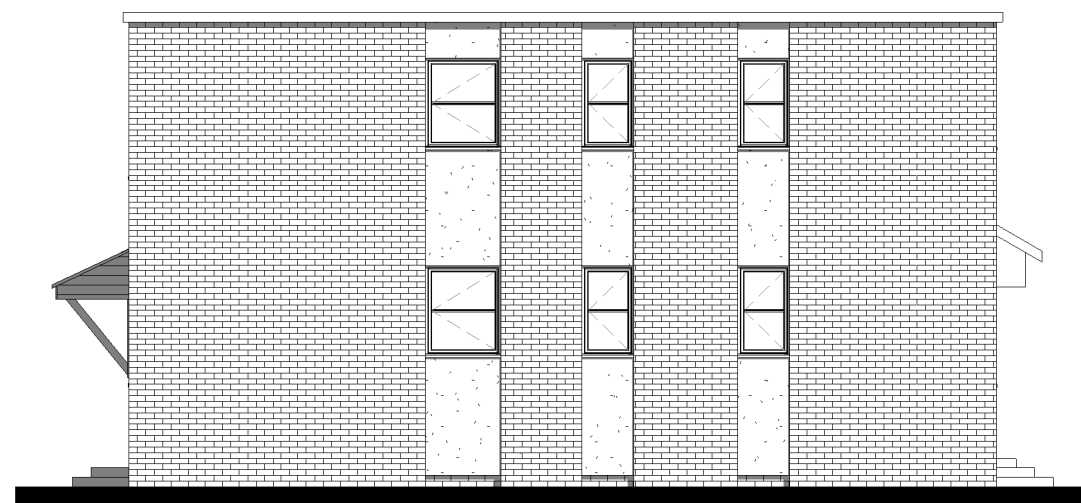


Existing Rear (S) Elevation




Existing Side (W) Elevation




3D View 2

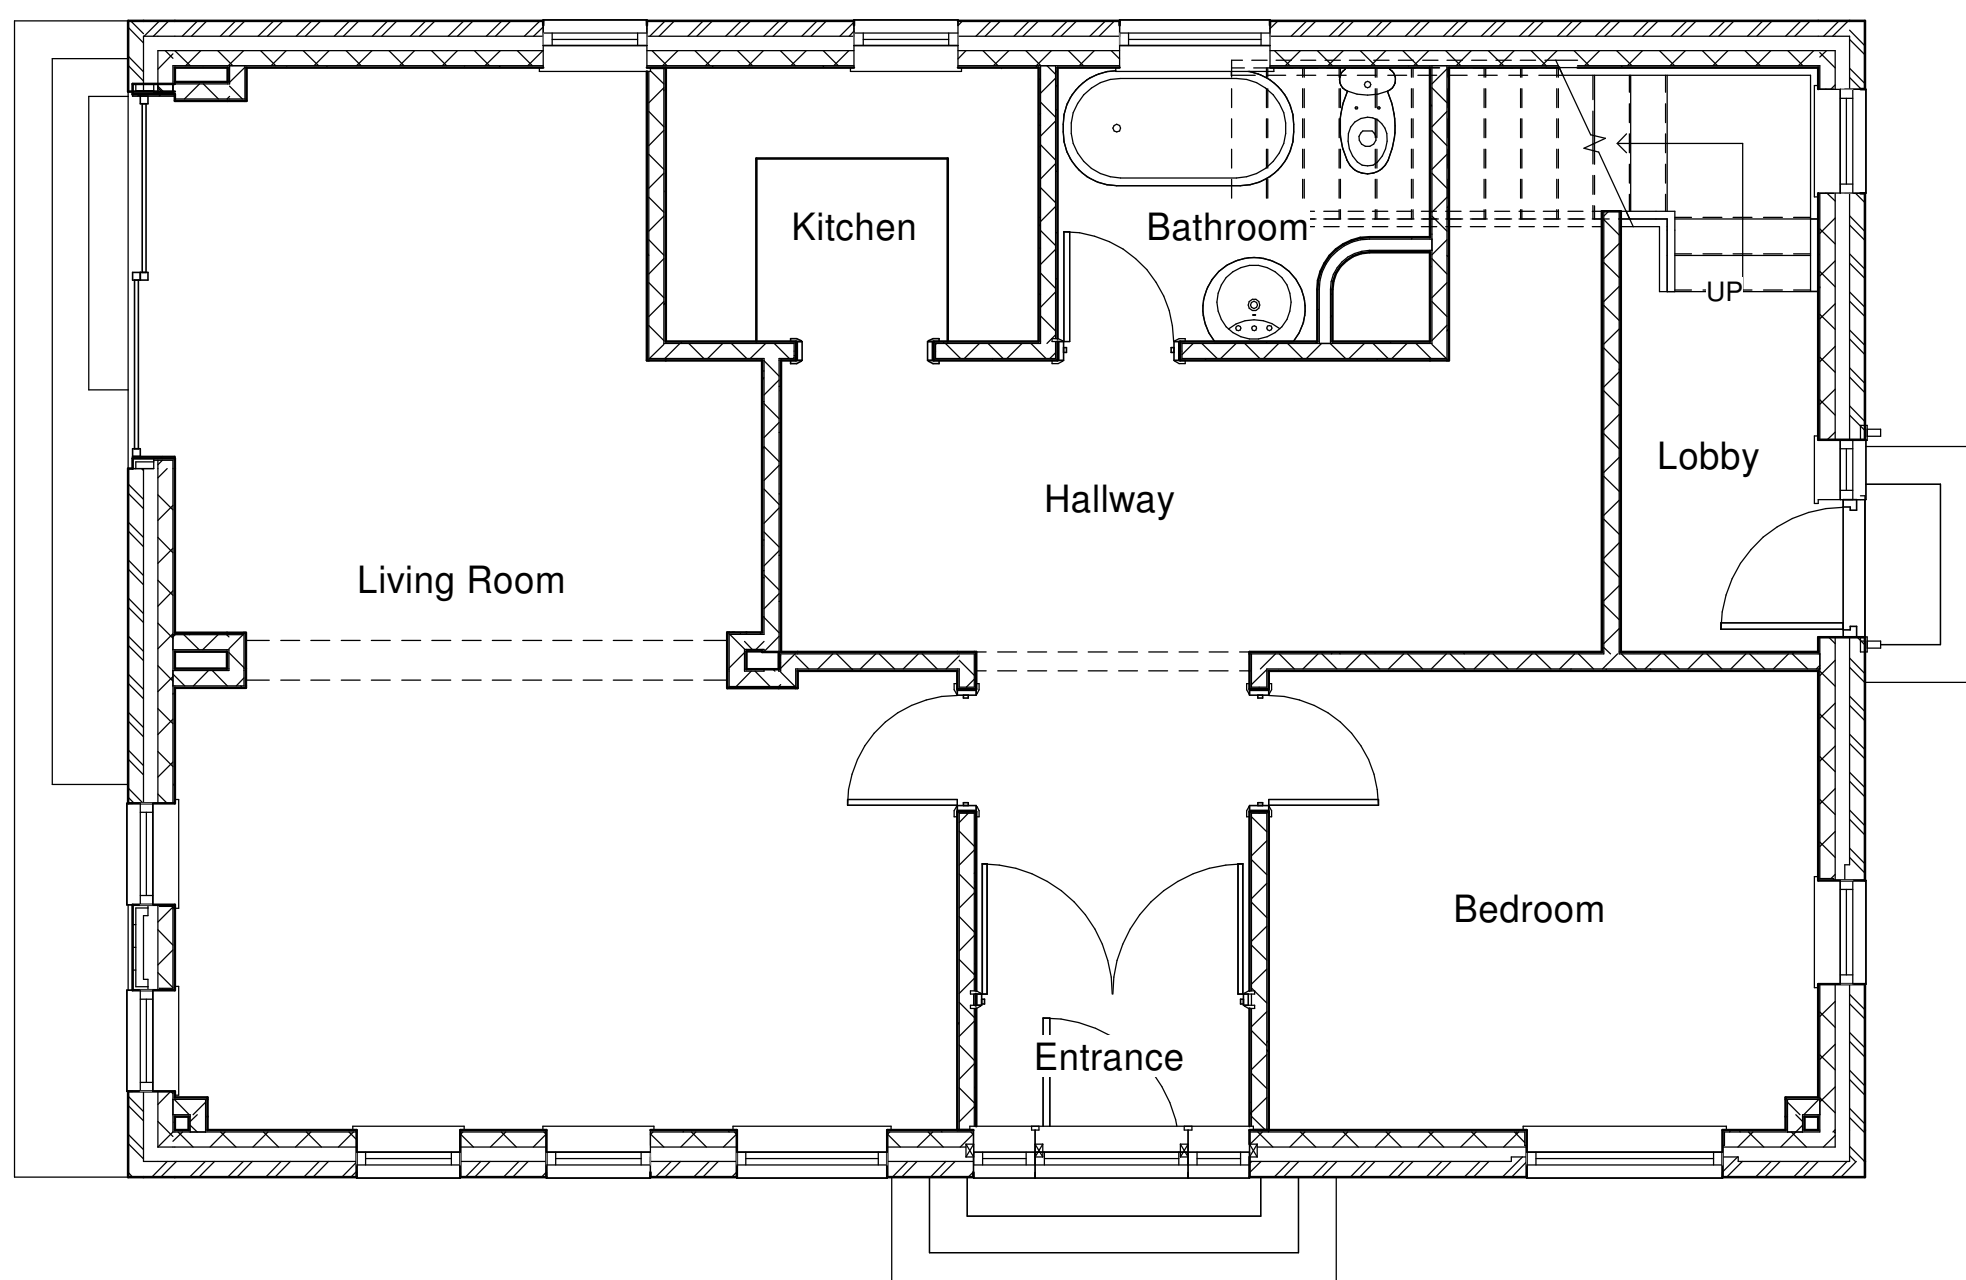

Existing Ground Floor Plan

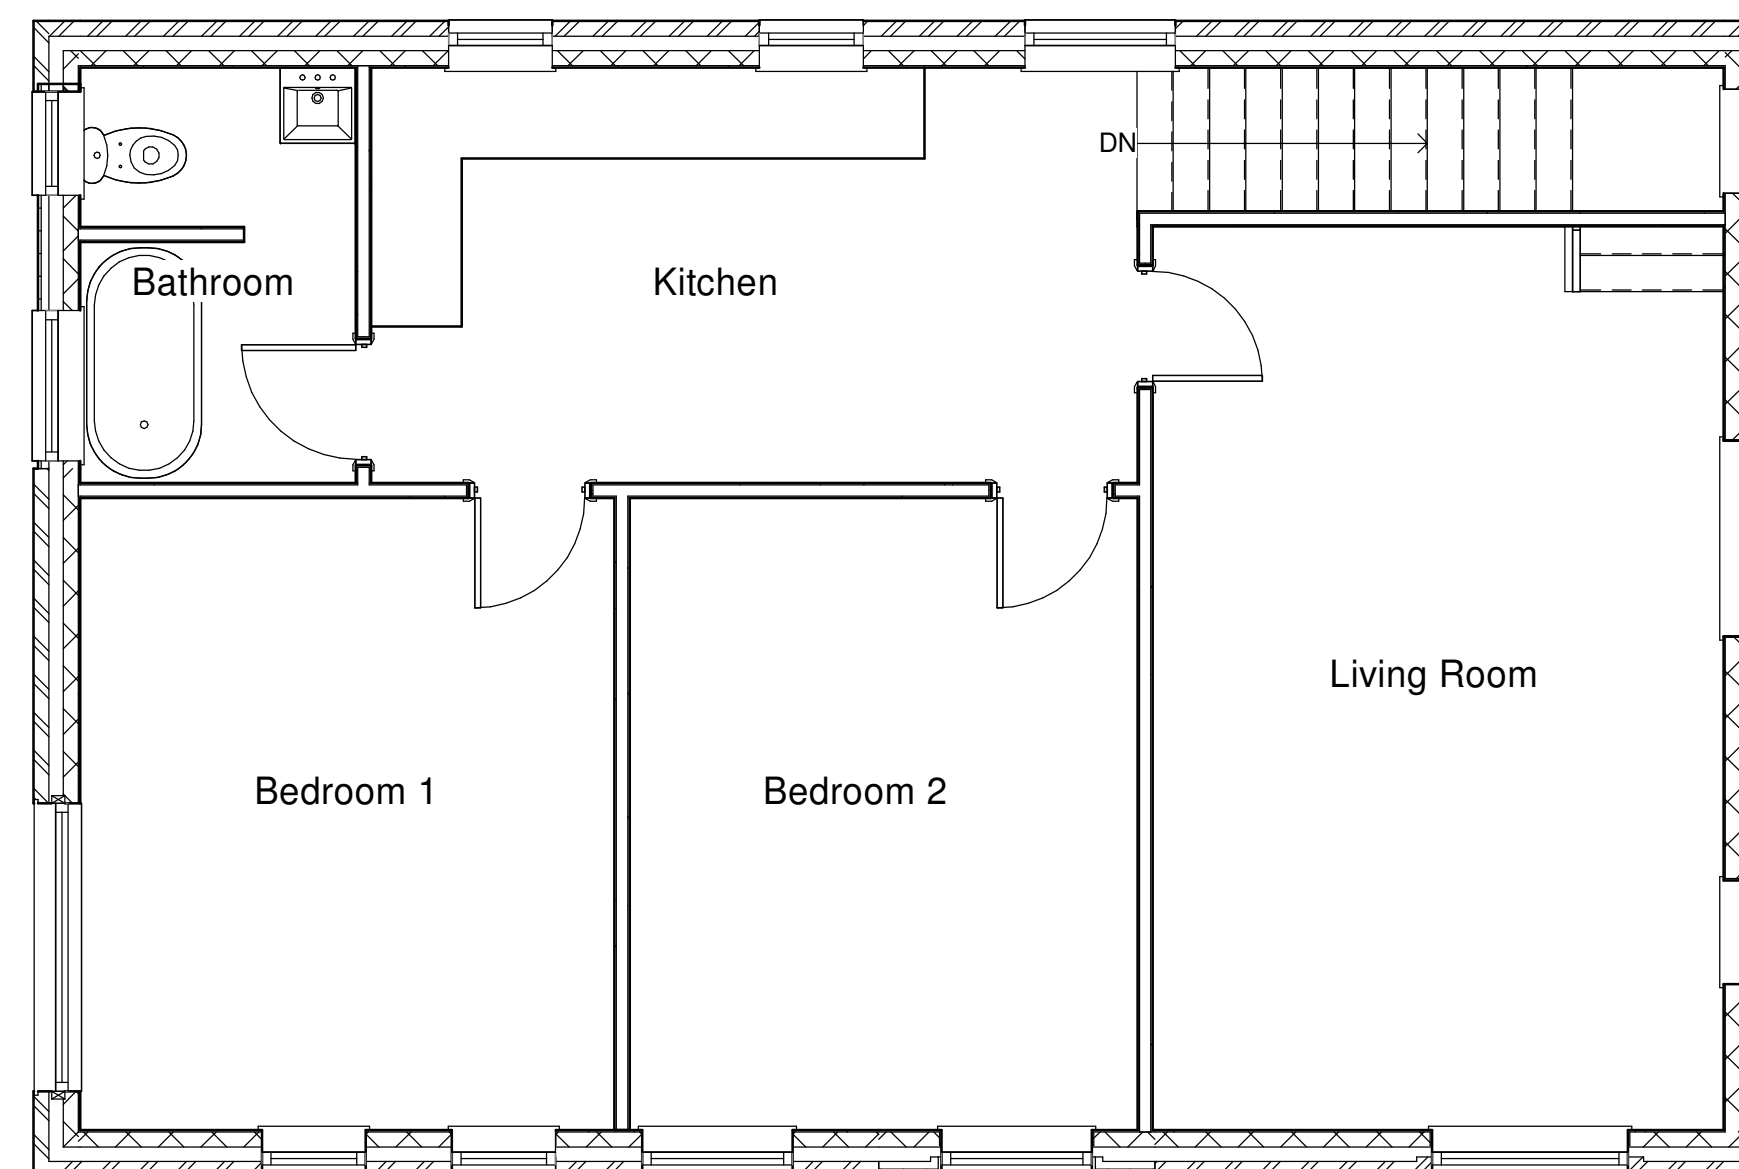

Existing First Floor Plan

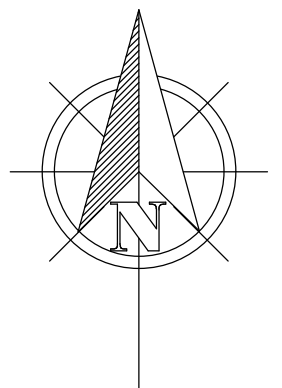

VISUAL SCALE 1:50 @ A1



VISUAL SCALE 1:100 @ A1

[illegible]

AUSTIN JOHN
ARCHITECTURAL

RUALEN, MILL GREEN ROAD,
PINCHBECK, SPALDING PE11 3PU
07939000388

PROJECT

Proposed Roof Conversion and External Transformation

CLIENT

Mr J Dickinson
1 Park Road,
Surfleet, Spalding
PE11 4AF

DRAWING

Existing Ground Floor Plan
Existing First Floor Plan
Existing Elevations
3D Views

DRAWING NUMBER:
AJA/1275/23/00

DATE:
02/06/2023

DRAWN BY:
HA

SCALE (@ A1):
As indicated

COPIES OF THESE DRAWINGS MUST NOT BE TAKEN, TRACED OR ALTERED FOR ANY PURPOSE OTHER THAN THAT FOR WHICH THEY ARE ISSUED WITHOUT WRITTEN PERMISSION OF AUSTIN JOHN LLC. THESE DRAWINGS ARE NOT VALID FOR ANY PURPOSE OF OBTAINING RANKING OR PLUMBING BOARD REGULATIONS APPROVAL AND DO NOT CONTAIN A FULL SPECIFICATION FOR THE PROPOSED WORK. THESE DRAWINGS ARE NOT TO BE REPRODUCED OR COPIED FOR ANY OTHER PURPOSE.

THE PROPOSED WORK WILL NOT BE SUPERVISED/INSPECTED BY AUSTIN JOHN LLC (unless agreed otherwise in writing). THE CLIENT ACCEPTS FULL RESPONSIBILITY FOR THE PROPOSED WORK. THE BUILDER/CRAFTSMAN'S RESPONSIBILITY TO CONTROL WORKMANSHIP/MATERIALS AND TO COMPLY WITH ALL APPLICABLE CODES, ORDINANCES AND REGULATIONS IS NOT REASONABLE TO SHOW ALL THE RELEVANT MATERIALS IN THE DRAWINGS, THE FACT THAT MATERIALS ARE NOT MENTIONED DOES NOT IMPLY THAT THEY ARE NOT TO BE USED.

THE BUILDER/CRAFTSMAN SHALL BE RESPONSIBLE FOR OBTAINING ALL NECESSARY PERMITS AND COMPLIANCE IN CARRYING OUT THE WORK. ALL WORKS AND MATERIALS TO BE FITTED AND INSTALLED SHALL BE IN ACCORDANCE WITH THE APPLICABLE CODES, ORDINANCES AND APPROVED DOCUMENTS OF THE BUILDING REGULATIONS AND CURRENT NIBB TECHNICAL REGULATIONS.

MEASUREMENTS ON THIS DRAWING ARE NOT TO BE SCALED FOR CONSTRUCTION/CONCRETE WORK. THE BUILDER/CRAFTSMAN SHALL BE RESPONSIBLE FOR OBTAINING ALL NECESSARY PERMITS TO BE CHECKED BY THE BUILDER/CRAFTSMAN PRIOR TO THE COMMENCEMENT OF WORK AND ANY NECESSARY REVISIONS TO THE DRAWINGS SHALL BE MADE PRIOR TO THE COMMENCEMENT OF THE OUTSIDE INSIDE OF ROOF OR DOWNHOLE AND NOT FINISHED PLASTER. IT IS RECOMMENDED THAT A SITE VISIT BE MADE BY THE BUILDER/CRAFTSMAN PRIOR TO THE COMMENCEMENT OF WORK. THE APPARATUS MUST BE ESTABLISHED BY THE BUILDER/CRAFTSMAN PRIOR TO COMMENCEMENT OF WORK AND THE BUILDER/CRAFTSMAN SHALL BE RESPONSIBLE FOR OBTAINING ALL NECESSARY PERMITS.

THE CLIENT DOES NOT SHARE ANY CONFIDENTIAL INFORMATION WITH OTHER PARTIES WITHOUT YOUR CONSENTATION.

THIS DOCUMENT IS FOR A COPY OF OUR PRIVACY POLICY PLEASE CONTACT info@autismjohndrawings.co.uk

HEALTH & SAFETY

The client is to ensure that the appointed contractor is familiar with and complies with Health & Safety for Building Site.