
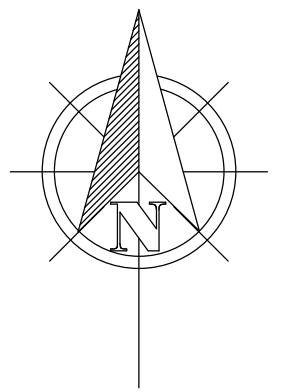
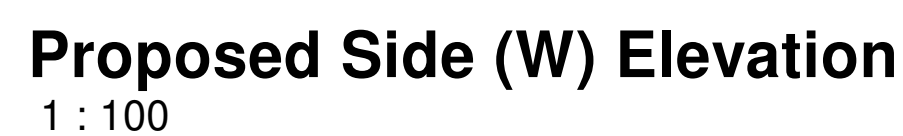
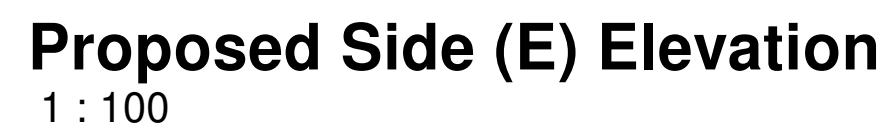


VISUAL SCALE 1:50 @ A1

 

VISUAL SCALE 1:100 @ A1

[illegible]

AUSTIN JOHN
ARCHITECTURAL

RUALEN, MILL GREEN ROAD,
PINCHBECK, SPALDING PE11 3PU
07939000388

PROJECT	Conversion of 2 flats into single dwelling including new roof, replacement porches, internal alterations and extended vehicular access
---------	--

CLIENT

Mr J Dickinson
1 Park Road,
Surfleet, Spalding
PE11 4AF

DRAWING

Proposed Ground Floor Plan
Proposed First Floor Plan
Proposed Section
Proposed Elevations
Photo Realistic 3D Views

DRAWING NUMBER: AJA/1275/23/01a	DATE: 02/06/2023
DRAWN BY: HA	SCALE (@ A1): As indicated

[illegible]

HEALTH & SAFETY
The client is to ensure that the appointed contractor is familiar with and complies with Health & Safety for Building Sites and Work Places.