

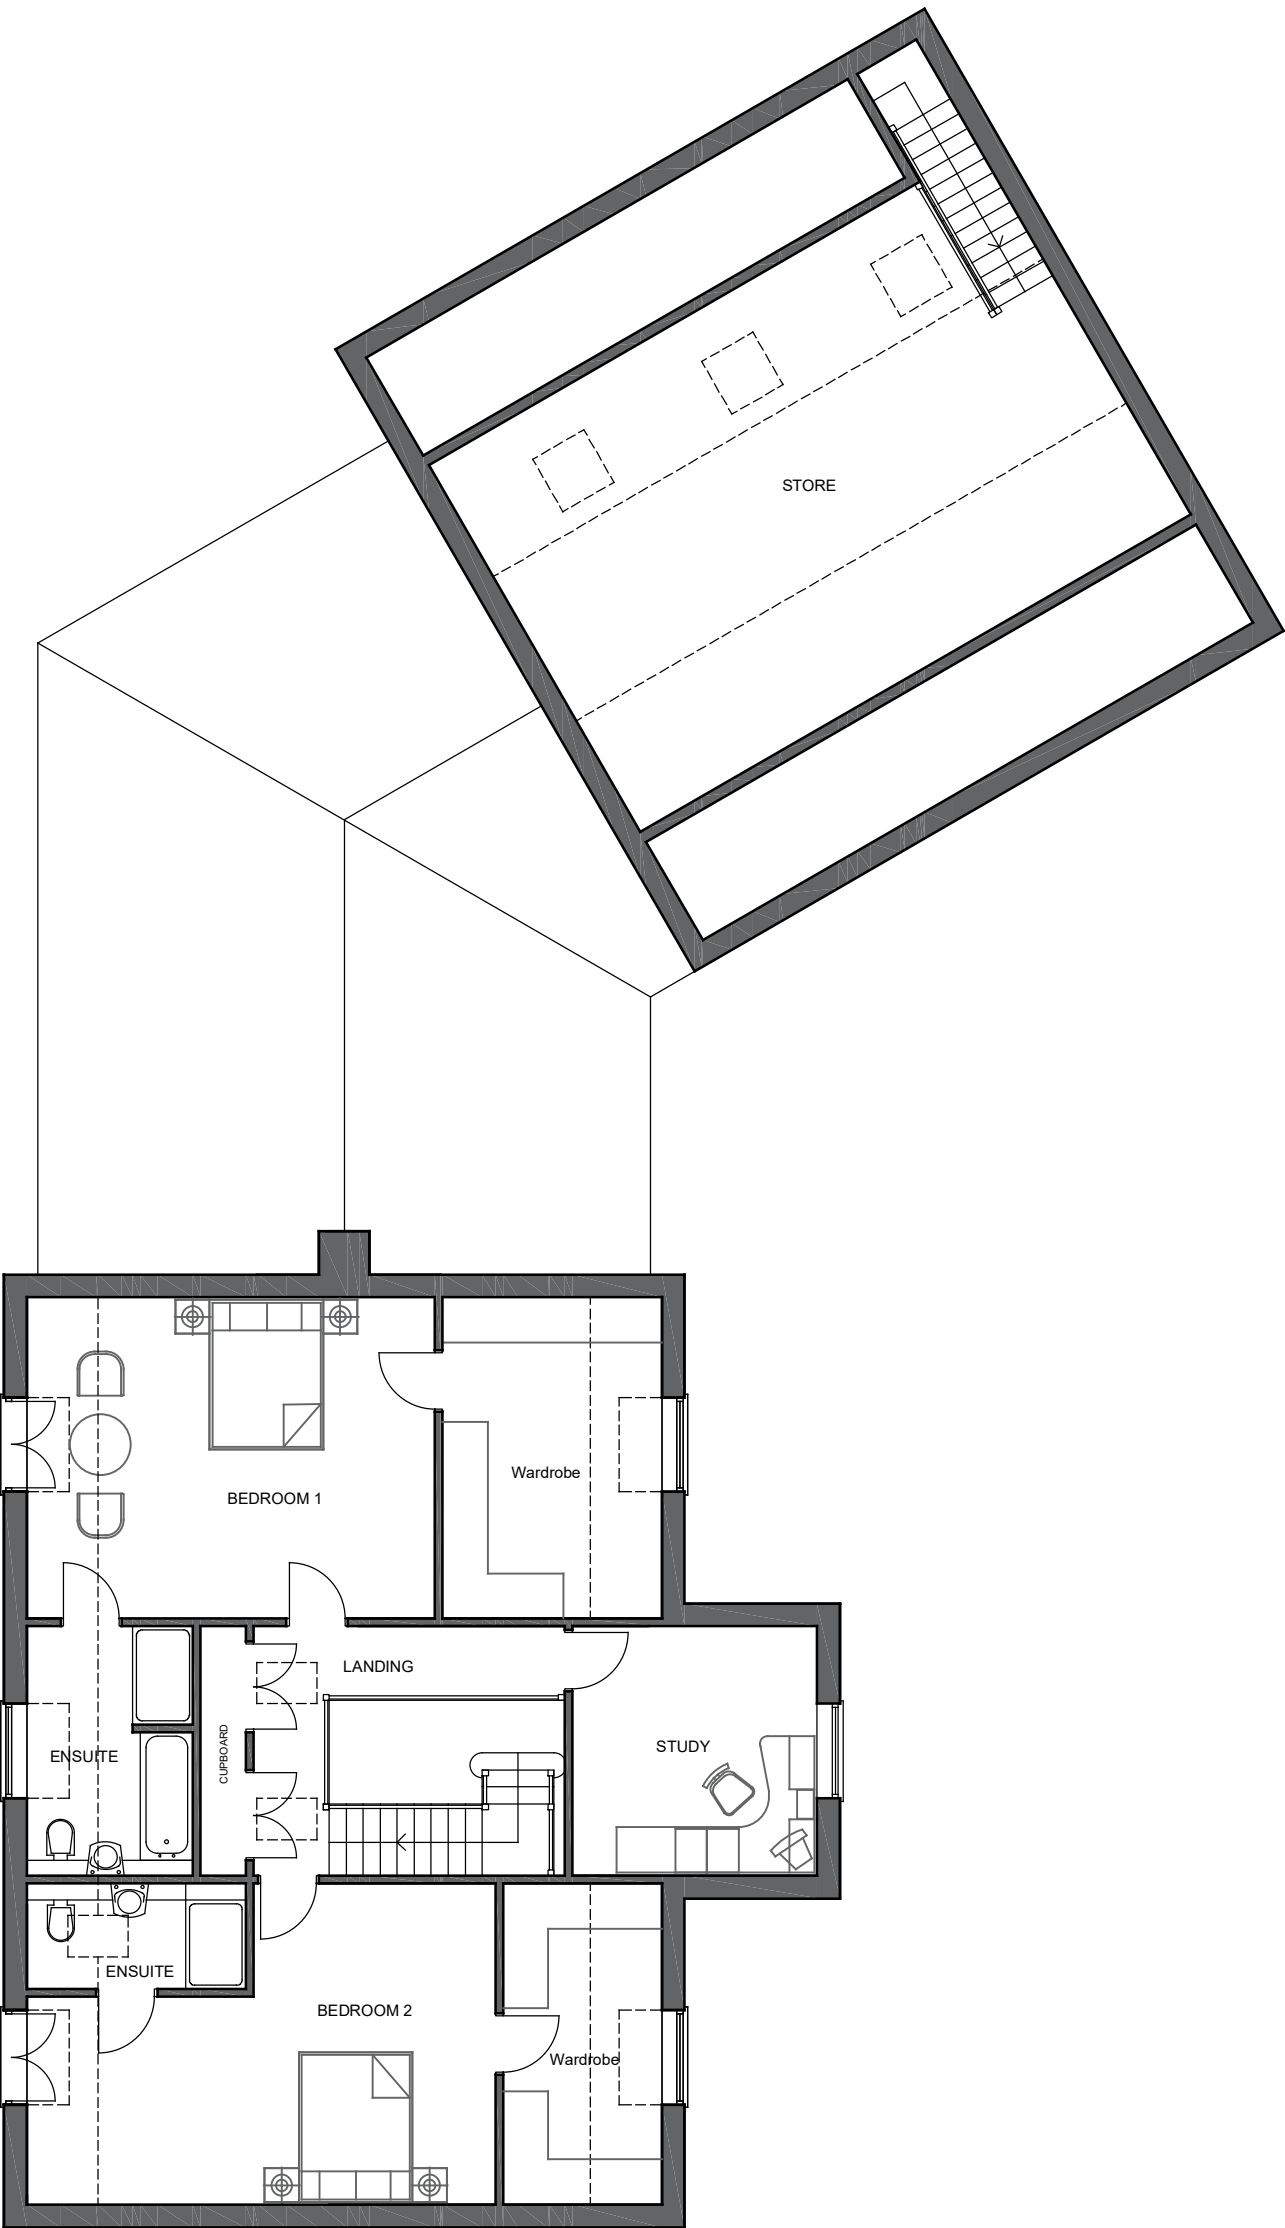


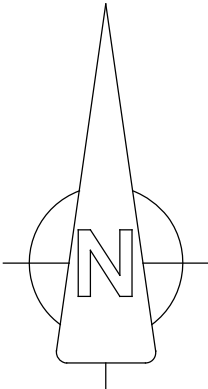

PROPOSED FIRST FLOOR PLAN
1:100

 

Chris Lilley Architectural Services chrislilley85@yahoo.co.uk Tel 07738 302711			
Project:	New Dwelling	Date:	July 2020
Address:	Stockhouse Lane, Surfleet, Spalding	Scale:	1:100 on A3
Client:	Mrs T Brand	Job No:	20073
Drawing Title:	Proposed First Floor Plan	Dwg No:	04 B