

THIS DRAWING IS NOT TO BE USED FOR CONSTRUCTION.
DO NOT SCALE FROM THIS DRAWING

REV DATE NOTES




North West Elevation



North East Elevation

MATERIALS

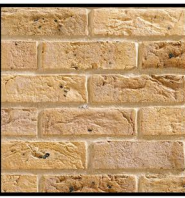

TRADITIONAL BRICK AND STONE;
HAMMERSMITH LONDON STOCK



SANDTOFT KORAMIC ACTUA ROOF TILES
COLOUR; SLATE ENGOBE




THROUGH COLOUR RENDER,
COLOUR; OFF WHITE/CREAM

WINDOWS; ALUMINIUM,
COLOUR; GREY
STYLE AS INDICATED ON DRAWINGS


GREY SOFFITS AND FASCIAS

BLACK PVC-U RAINWATER GOODS


PRE-CAST STONE COPINGS
PLANAR GLASS BALUSTRADE
LEADWORK TO DORMERS

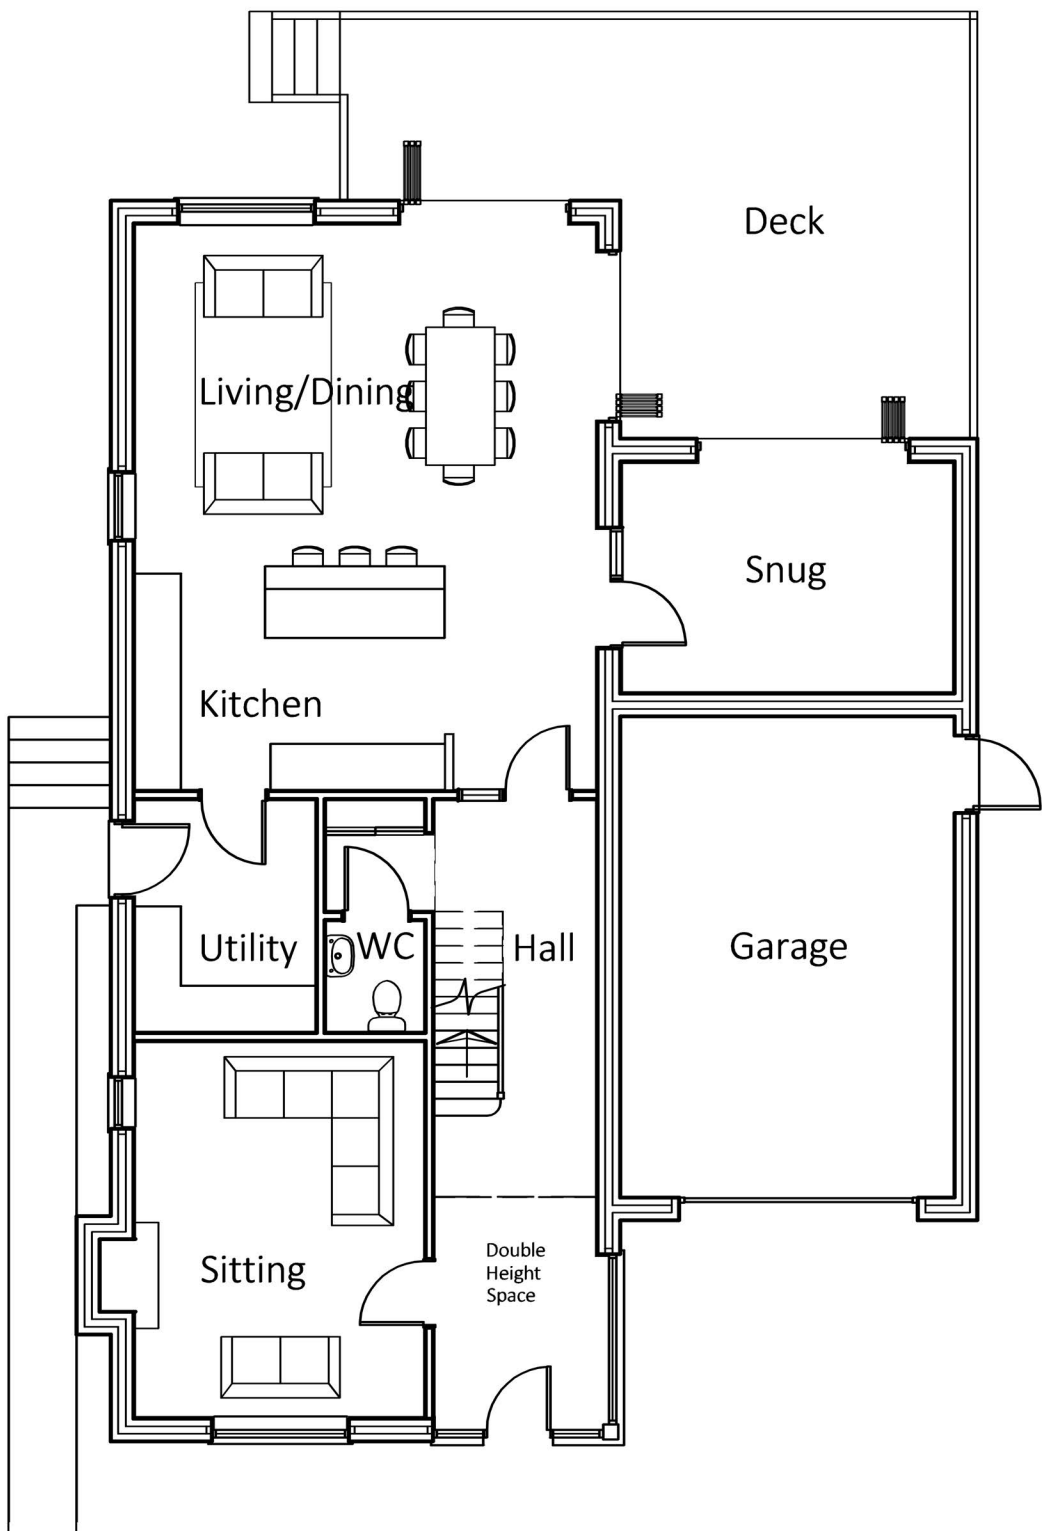

Ground Floor Plan

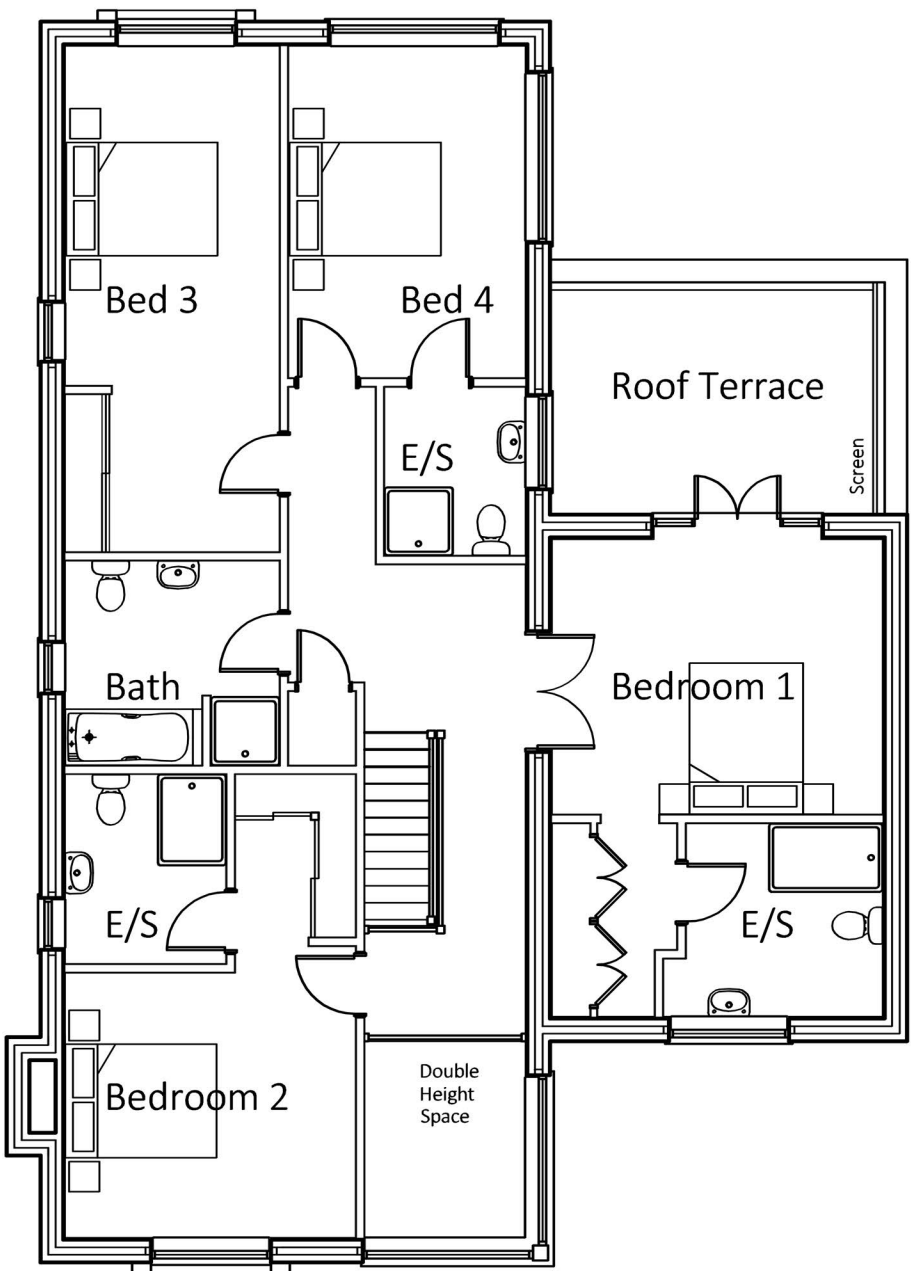

First Floor Plan

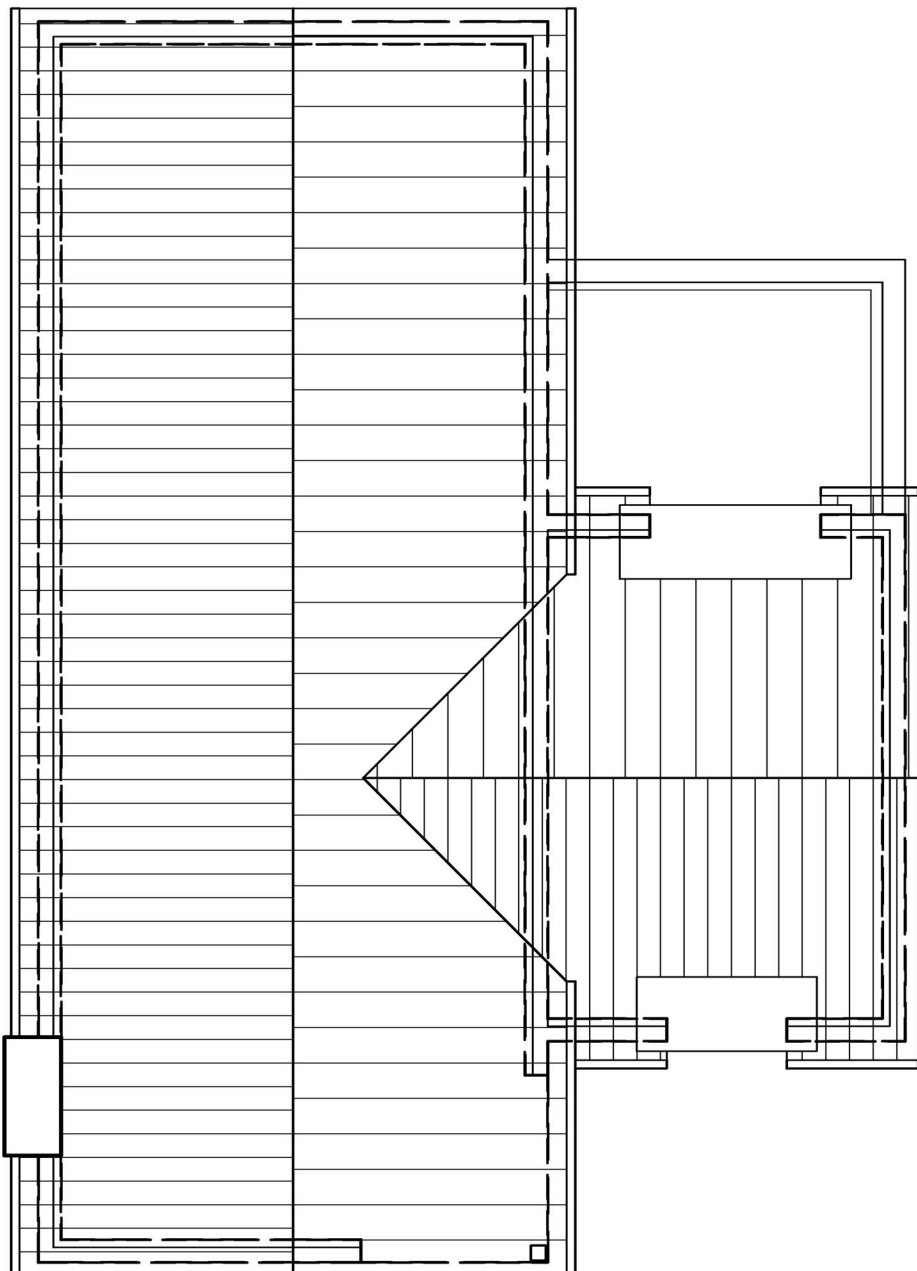

Roof Plan



ASHGROVE LODGE, AUSTENDYKE ROAD
WESTON HILLS, LINCOLNSHIRE
PE12 6BZ ~ T.07852 227448

Project
PROPOSED DWELLING
BETWEEN
61-71 SEAS END ROAD
SURFLEET
LINCOLNSHIRE

Client
DATUM 1 Ltd
4 SHIVEAN GATE
MOULTON
SPALDING
LINCOLNSHIRE
PE12 6PL

Title
PROPOSED FLOOR PLANS & ELEVATIONS
PLOTS 1 & 2

Drawing No.
AA-18-002/02

Scale
1:100@A1

Date
FEB 2018

Revision



South East Elevation



South West Elevation