


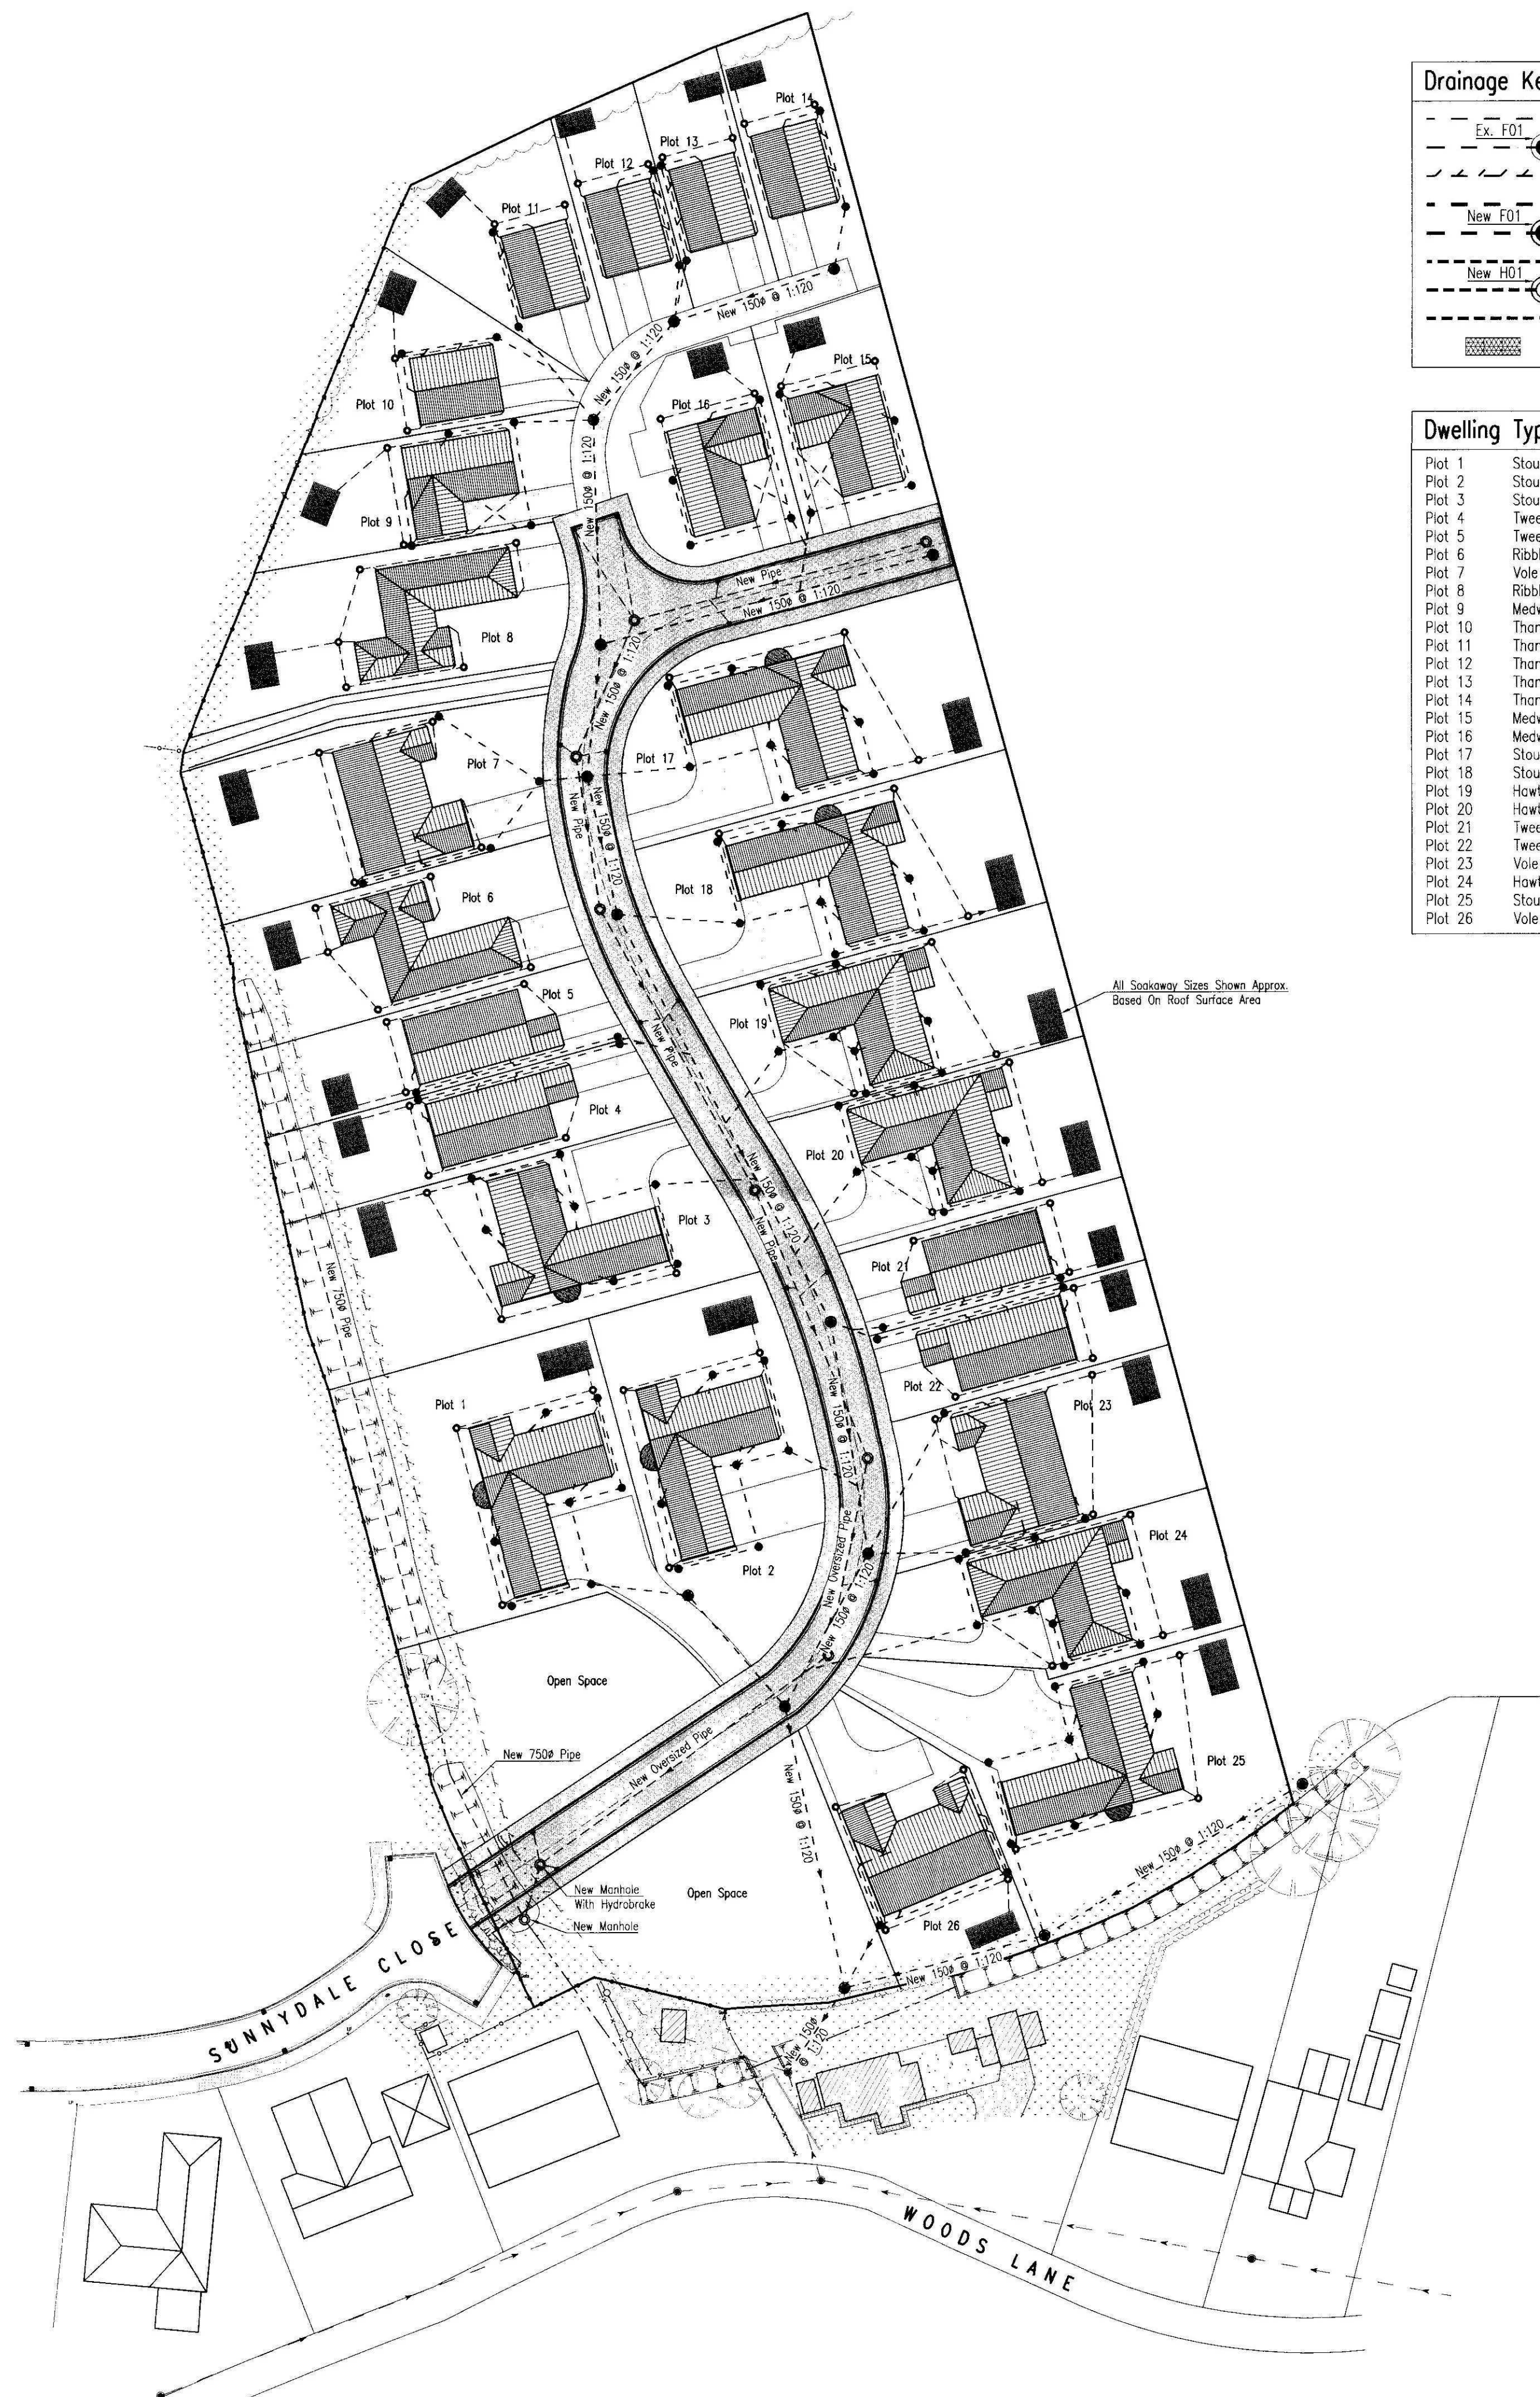

Drainage Key:

---	Existing Foul Sewer - AWA
---	Existing Foul Sewer Manhole - AWA
---	Existing Pumped Foul Sewer - AWA
---	Proposed Foul Sewer - Adoptable
---	Proposed Foul Manhole - Adoptable
---	Proposed Highway Drain
---	Proposed Highway Drain Manhole
---	Proposed Highway Gully
---	Proposed Soakaway Crates

Dwelling Types:

Plot 1	Stour.S
Plot 2	Stour.S
Plot 3	Stour.S
Plot 4	Tweed
Plot 5	Tweed - Handed
Plot 6	Ribble
Plot 7	Vole
Plot 8	Ribble
Plot 9	Medway - Handed
Plot 10	Thames
Plot 11	Thames - Handed
Plot 12	Thames
Plot 13	Thames - Handed
Plot 14	Thames
Plot 15	Medway - Handed
Plot 16	Medway
Plot 17	Stour.S
Plot 18	Stour.S
Plot 19	Hawthorn NB - Handed
Plot 20	Hawthorn NB - Handed
Plot 21	Tweed
Plot 22	Tweed - Handed
Plot 23	Vole - Handed
Plot 24	Hawthorn NB - Handed
Plot 25	Stour.S - Handed
Plot 26	Vole - Handed

Rev	Date	Remarks
D	15.07.15	Road Width Updated & Additional Foul Drains Added For Future Expansion.
C	07.07.15	Dwelling Names Updated.
B	22.06.15	Site Layout Updated Following Receipt of Revised Architects Drawings. Roof Layouts Added To Proposed Drawings.
A	15.05.15	Drawing Generally Developed.

Status FOR INFORMATION

SRC SIDEBOTTOM RICHARDSON CHENG LTD
CONSULTING STRUCTURAL AND CIVIL ENGINEERS
15 High Street
Spalding,
Lincs PE11 1TH
Tel: 01775 712680
Fax: 01775 712635
Email: src@srcchi.com

Project
Residential Development at
Sunnysdale Close
Surfleet, Lincs
For M. Parker & Sons Ltd.

Title
Proposed Site Plan

Date	Apr 2015	Scale	1:500	@A1
Drawn	MP	Checked	SRC	
Design	SRC	File Name	17715-10	

DRG No. 17715/10

Rev
D