


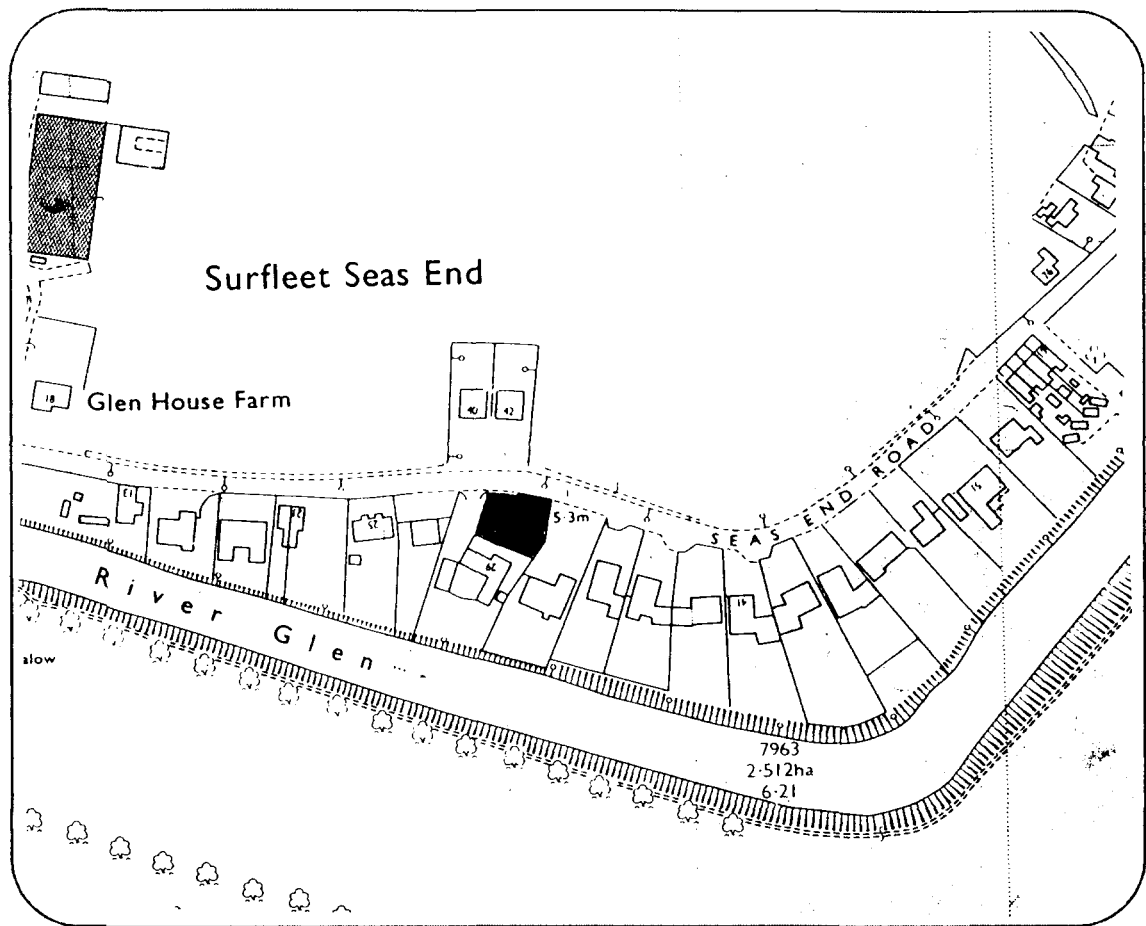

**DETERMINED
PLAN**

H17/0662/01

Location Plan

Scale 1 : 2500


O.S. Map ref. TF 268286
Crown Copyright Reserved

Replace Garage Roof


**31, Seas End Road,
SURFLEET
Spalding, Lincs.**

Building Design and Plans


Alwyn Roffe,
1, Green Lane, SPALDING,
Lincs. PE11 2YB
Tel : 01775 - 723 680

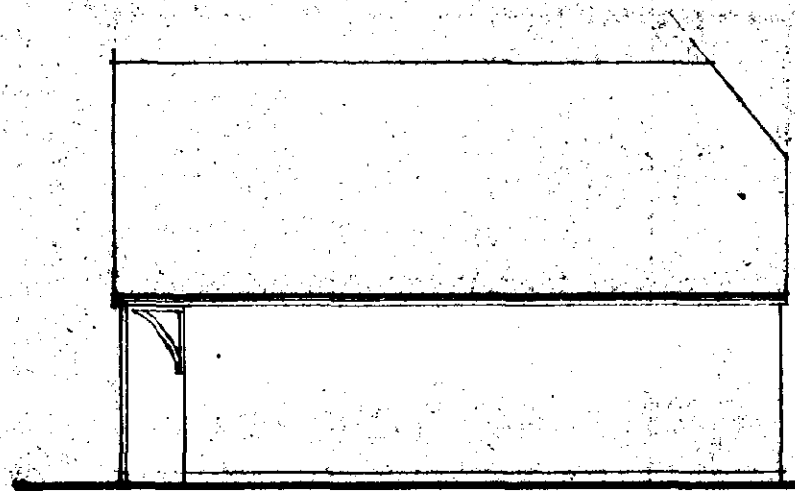


West

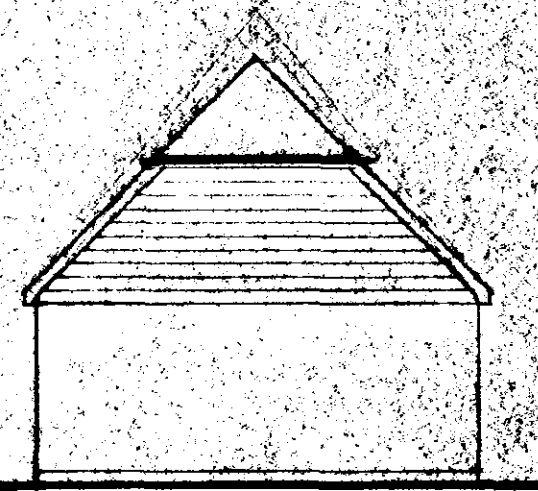


South

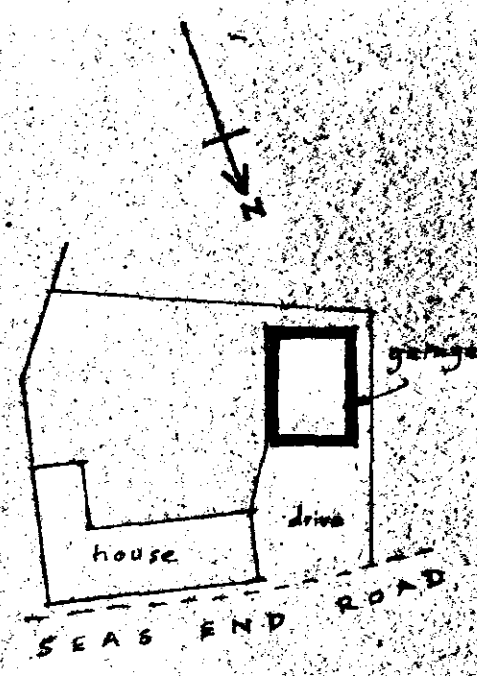


Site

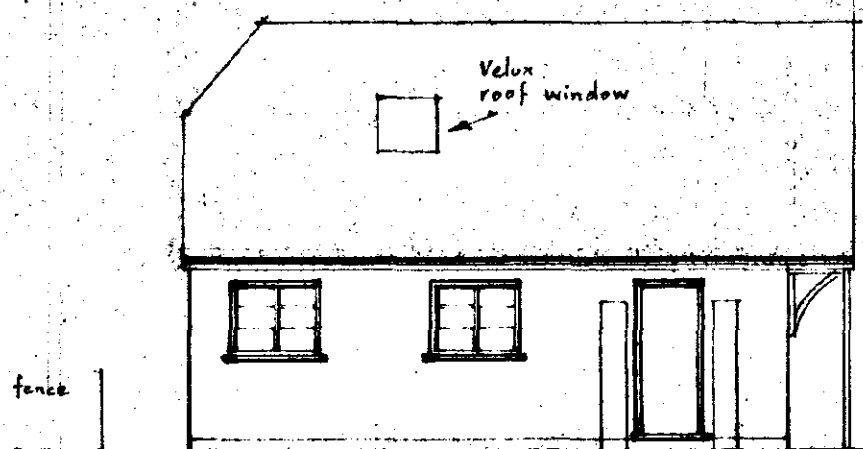


East

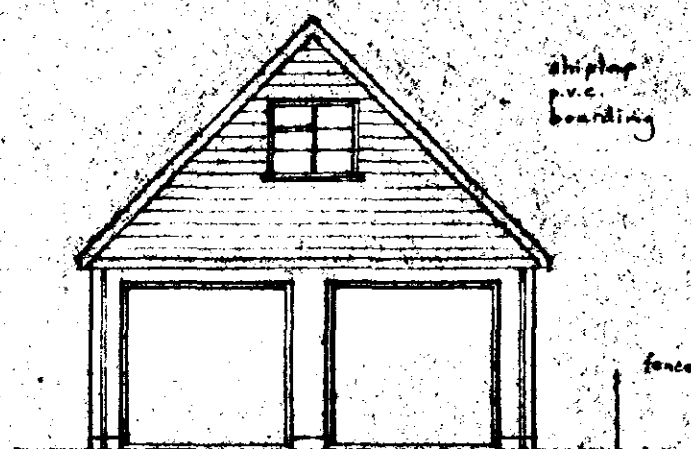

North

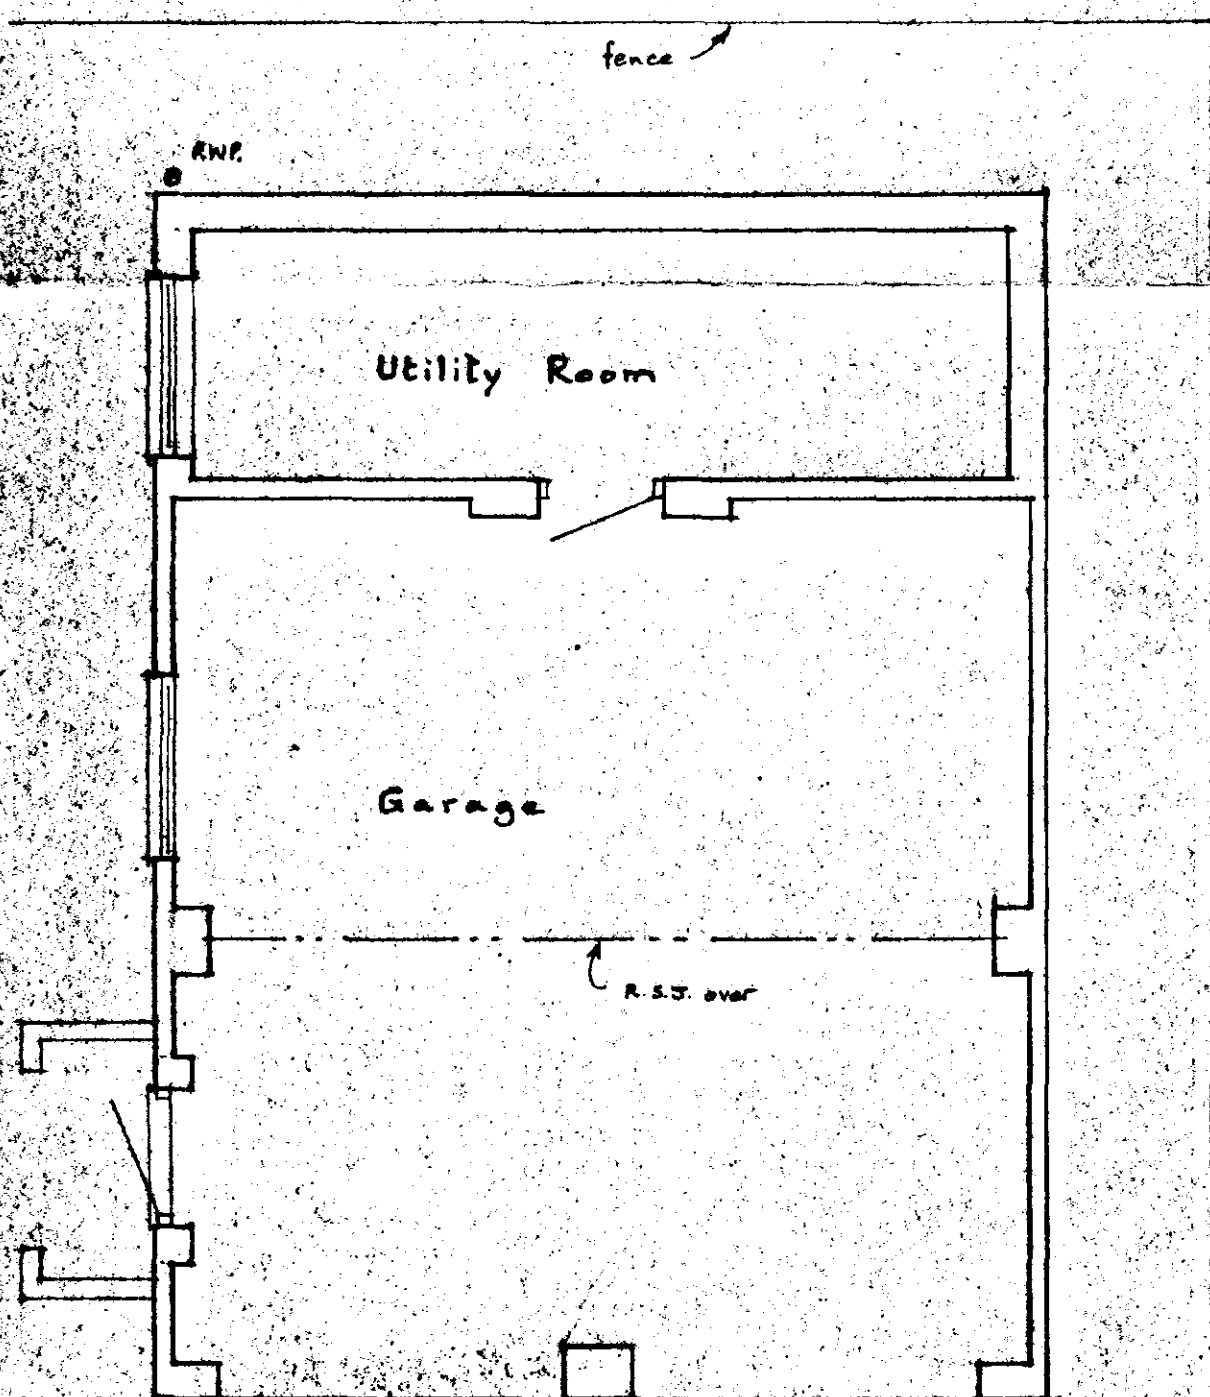

Floor Plan

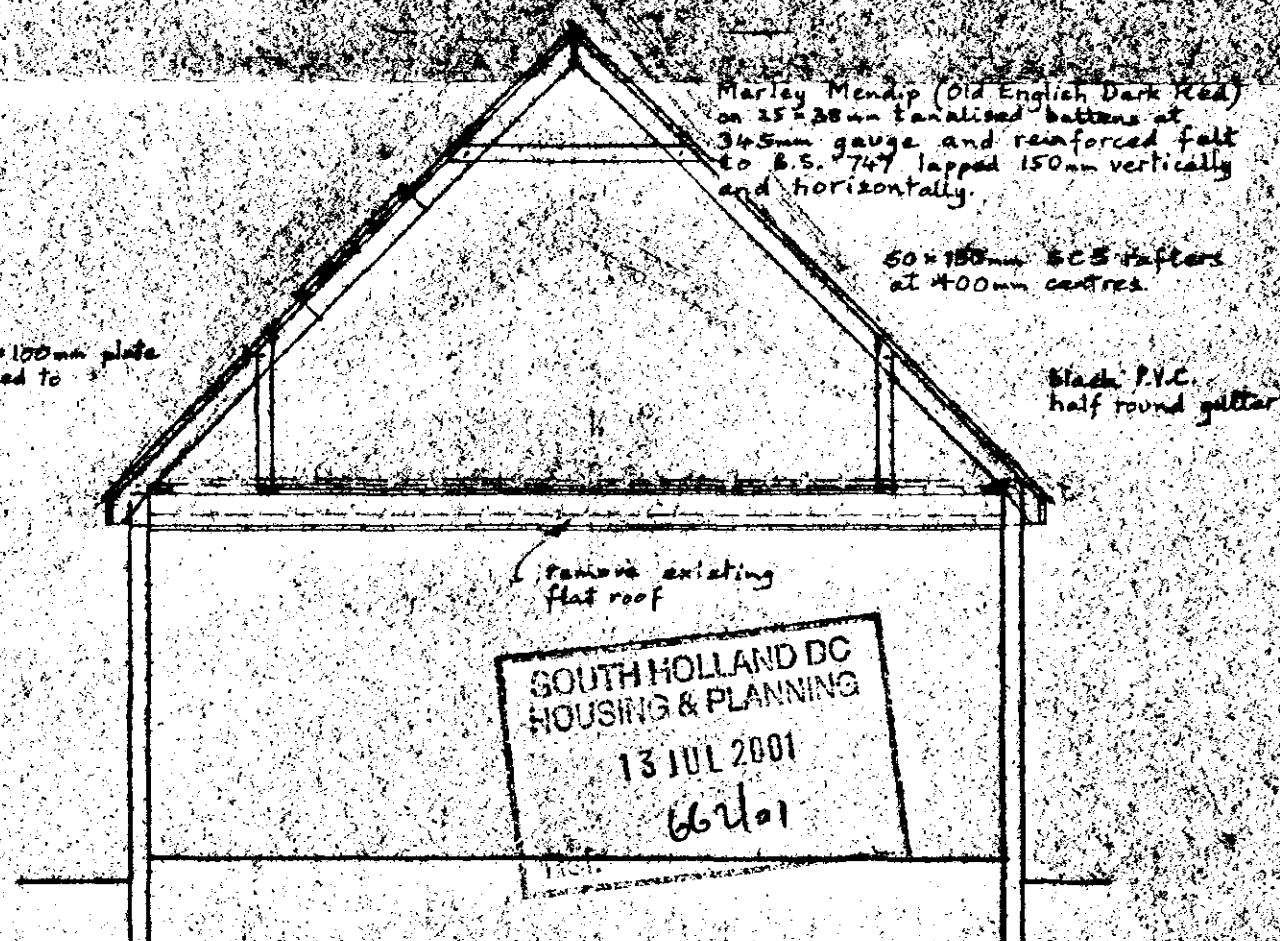

Cross Section

DETERMINED PLAN

31, Seas End Road,
SURFLEET, Spalding.
Pitched Roof to Garage.

Written dimensions to be used
in preference to scaled, and all
measurements to be verified
by checking on site.

Local Authority Ref.
Planning

Building Regulations

Scale
1:50 @ 1:100

Drawing No.
21042648

Date
April 2001

A. ROFFE
BUILDING DESIGN & PLANS
1, Green Lane,
SPALDING, Lincs. PE11 2YB
Tel: 01775-723 680 ©