




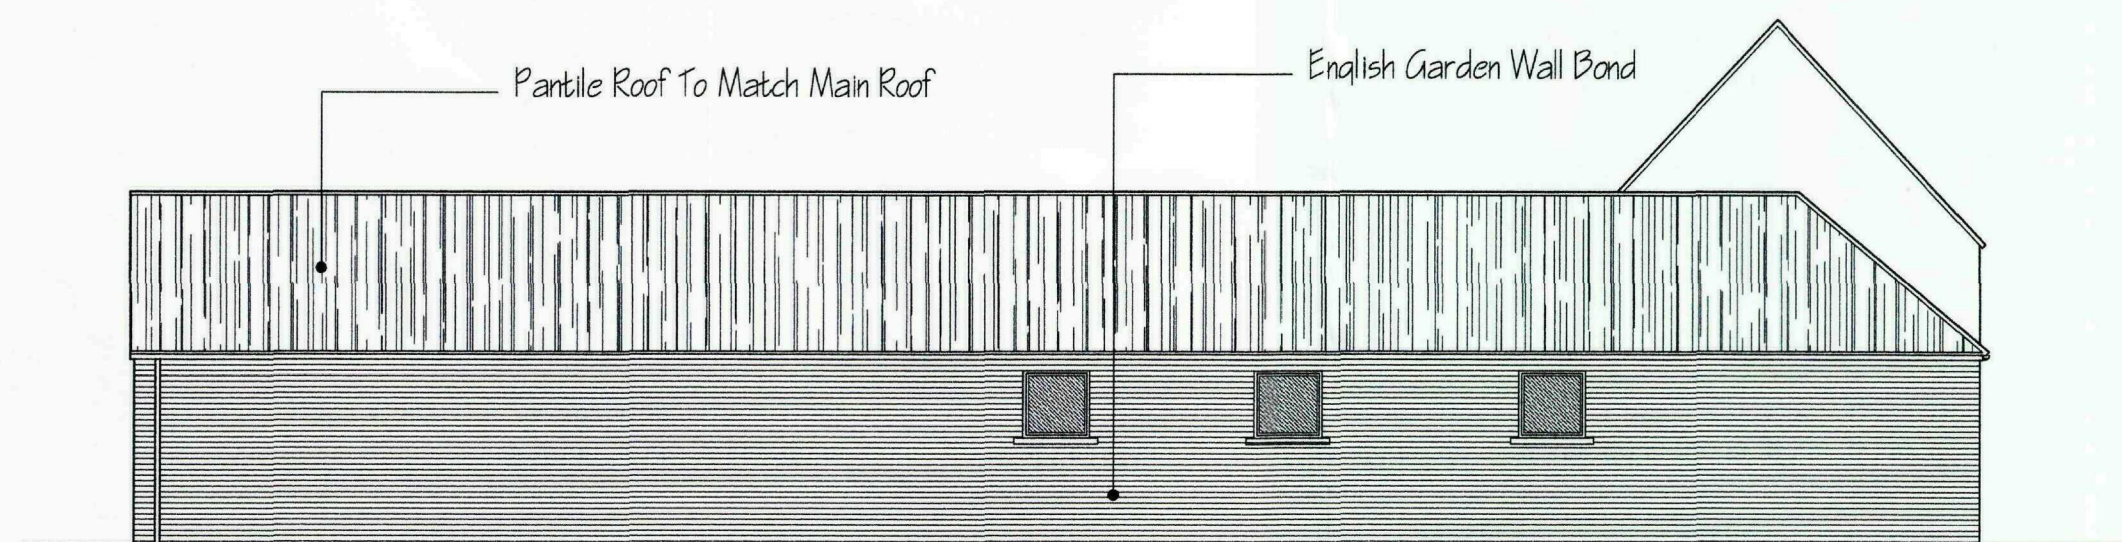


PROPOSED SIDE ELEVATION 1:100

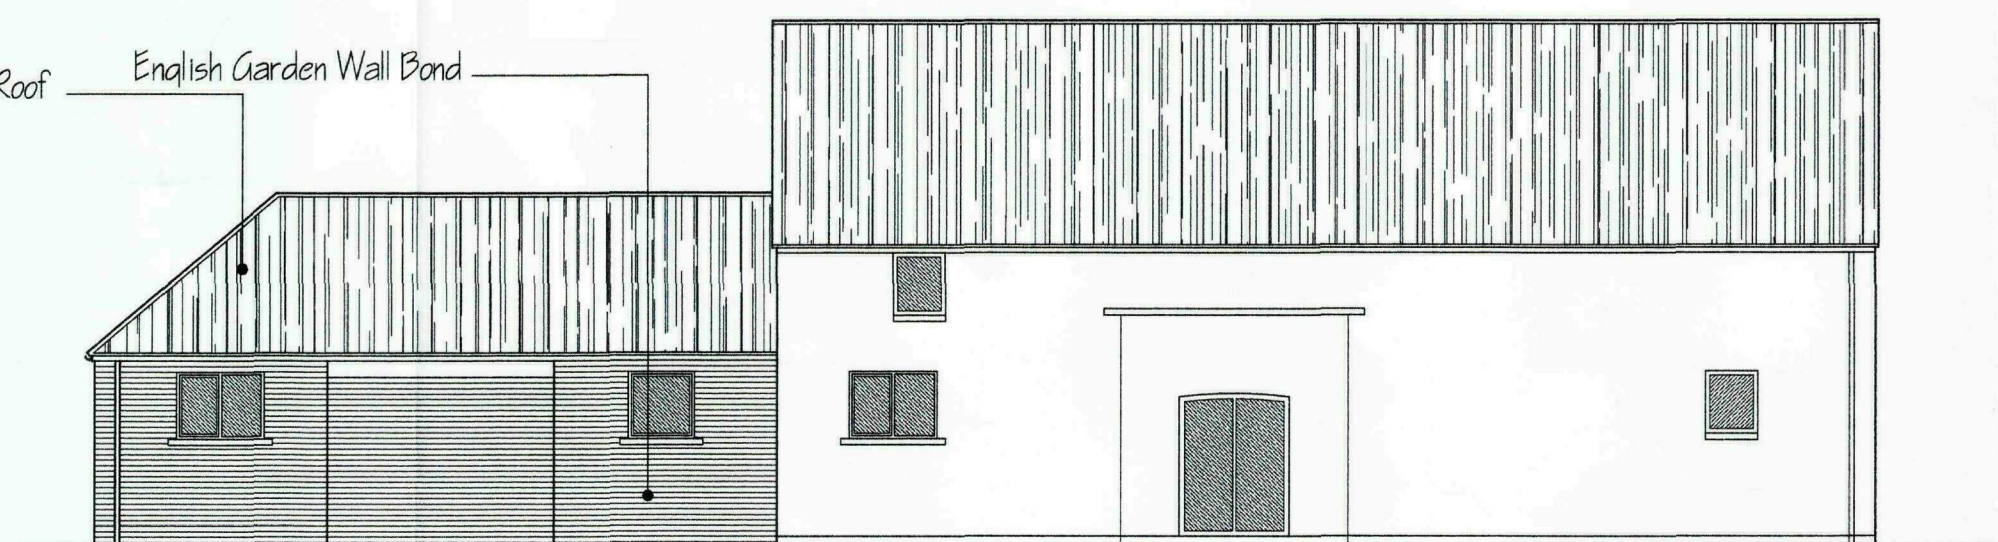


PROPOSED FRONT ELEVATION 1:100

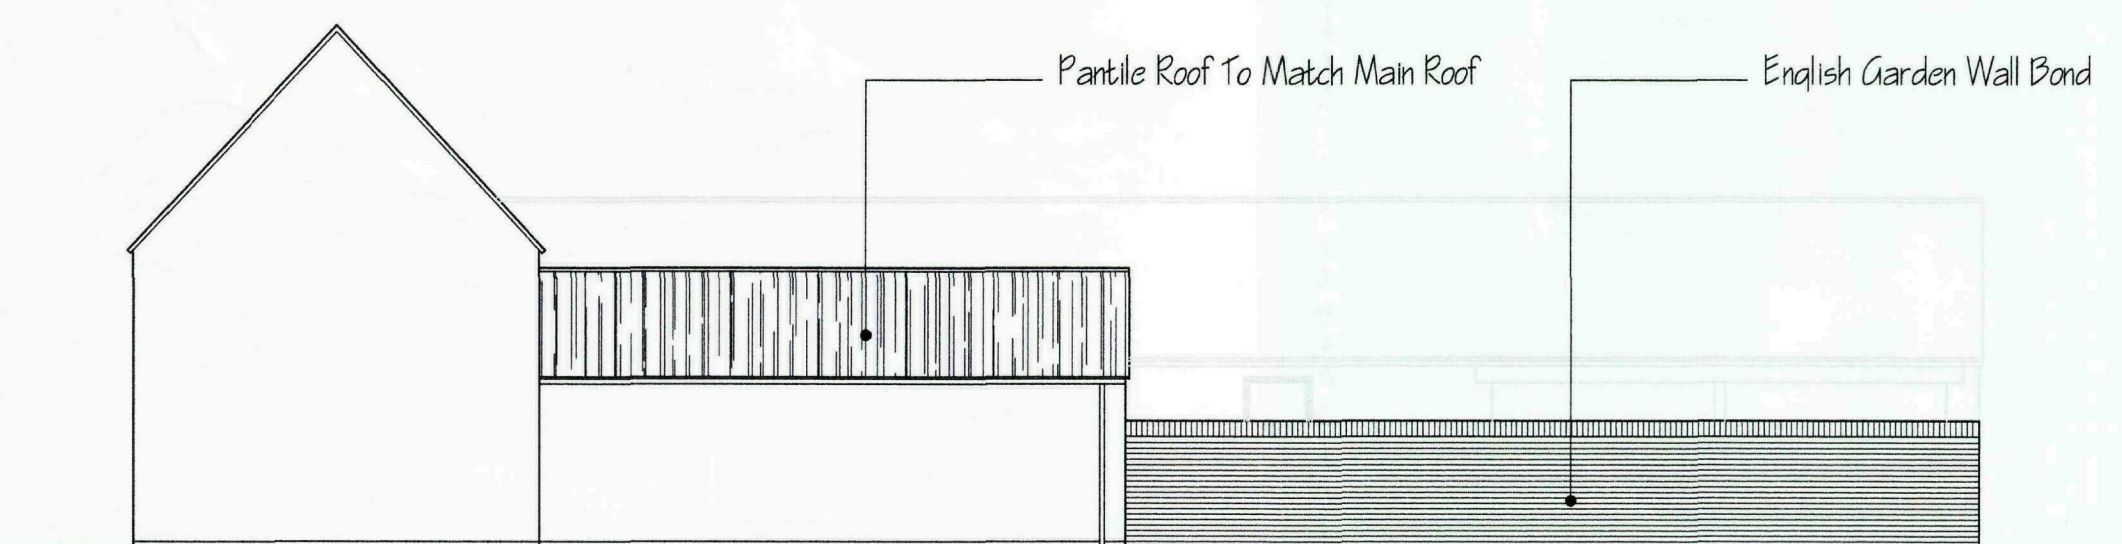


PROPOSED SIDE ELEVATION 1:100

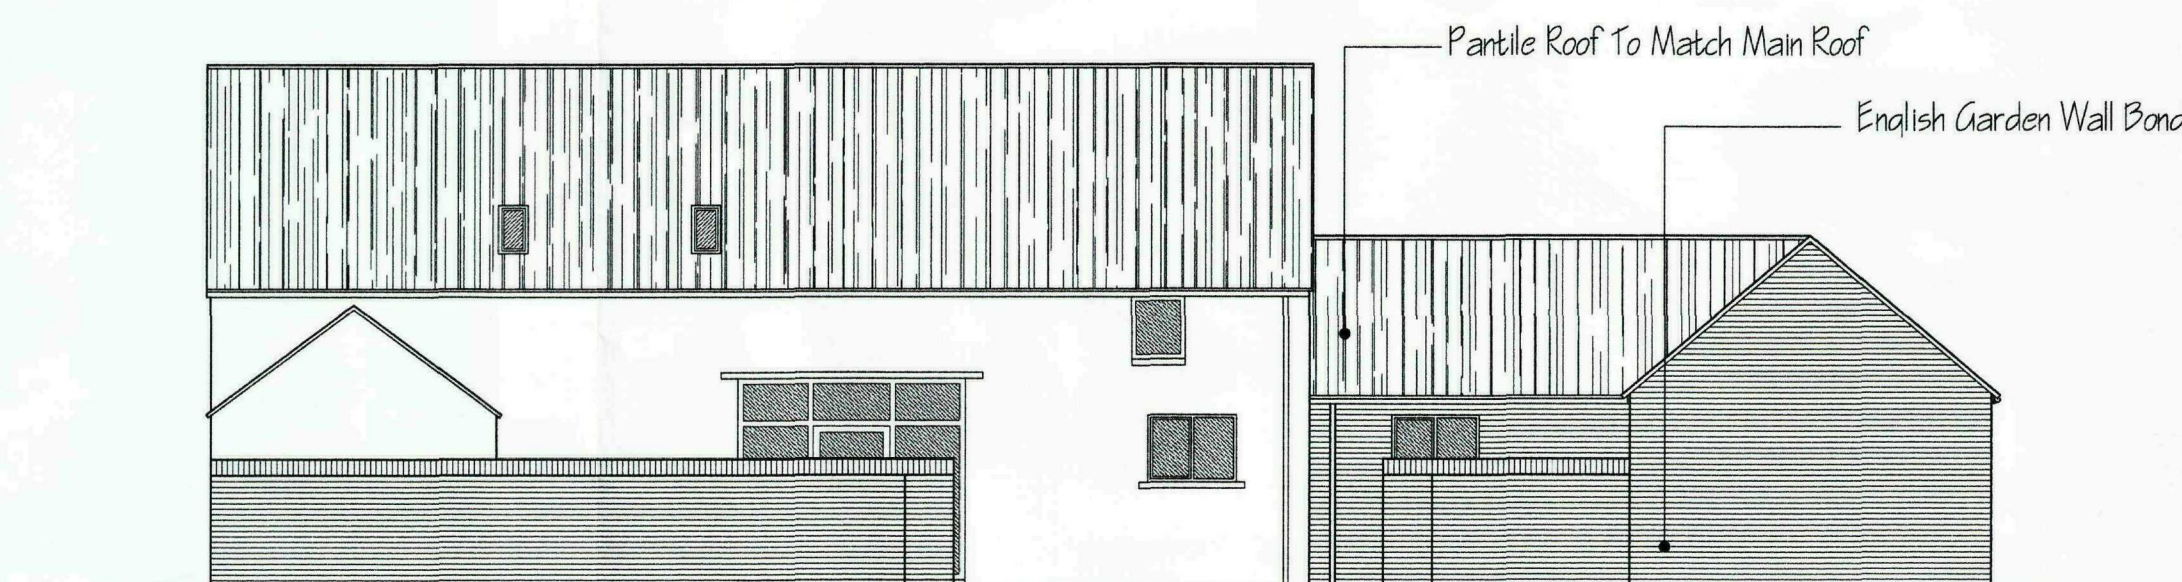


PROPOSED REAR ELEVATION 1:100

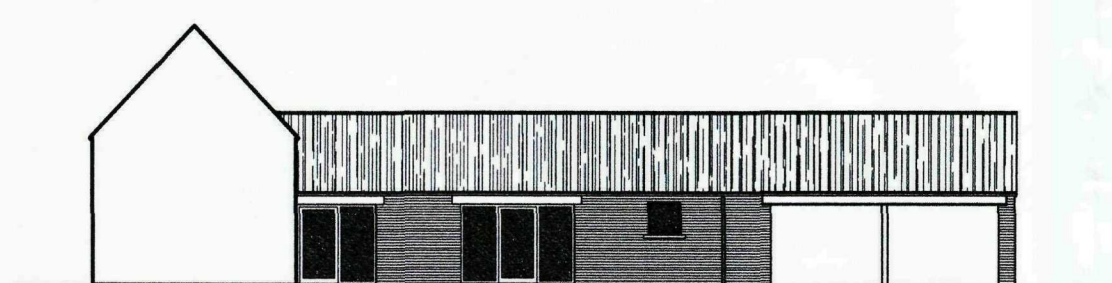


PROPOSED COURTYARD ELEVATION 1:200

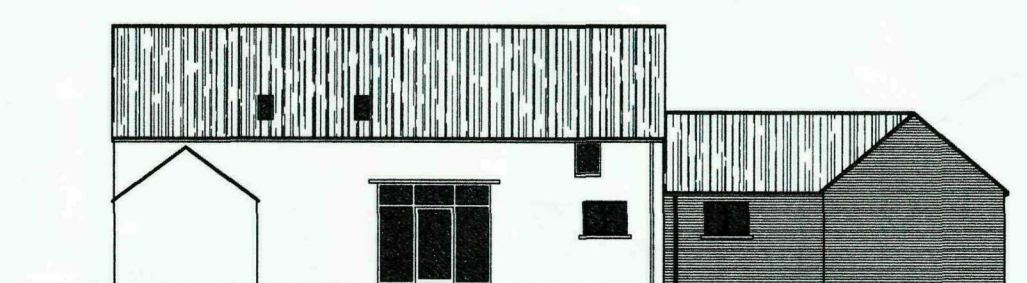

PROPOSED COURTYARD ELEVATION 1:200

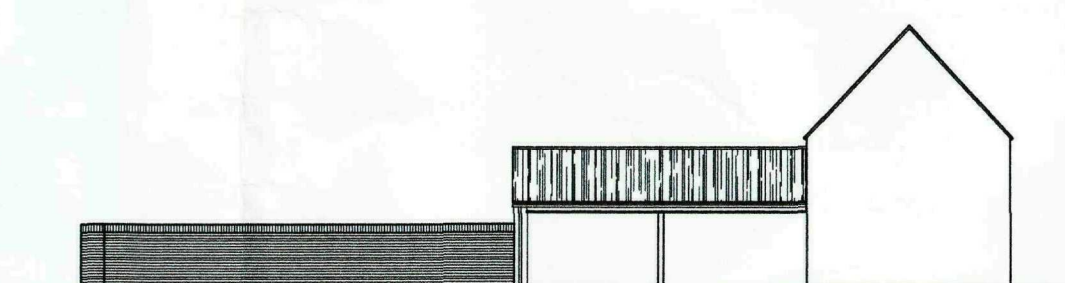

PROPOSED COURTYARD ELEVATION 1:200

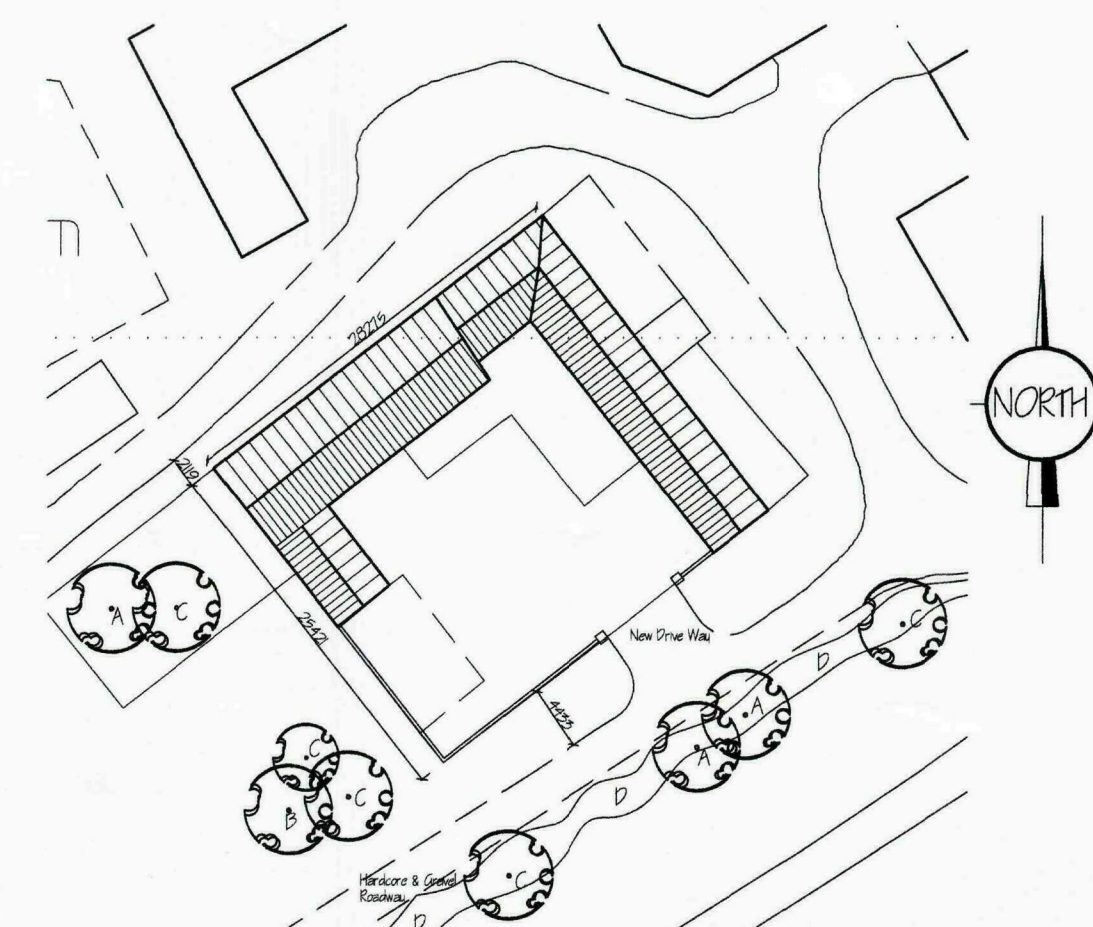

PROPOSED BLOCK PLAN 1:500


TREE PLANTING / SHRUB PLANTING SCHEME

A	SILVER BIRCH (BETULA PENDULA)	STANDARD
B	WHITEBAM (SORBUS ARIA)	STANDARD
C	HAWTHORN (CRATAEGUS MONOGYNA)	STANDARD

ALL PLANTING TO BE IN ACCORDANCE WITH B.B. 442B:1989 AND AMENDMENT No. 1 (1991)
ALL TREES TO BE PLANTED WITH MINIMUM 0.6m MULCH MAT AND TO BE STAKED, TIED & TUBED.
1/3 TO 1/2 BAG OF PEAT FREE TREE AND SHRUB PLANTING COMPOST TO BE INCORPORATED INTO BACKFILL FOR EACH PLANT.

D - MIXED HEDGE

- (a) Hawthorn (Crataegus Monogyna)
- (b) Beech (Fagus Sylvatica)
- (c) Blackthorn (Prunus Spinos)
- (d) Blackthorn (Rhamnus Cathartica)
- (e) Holly (Ilex aquifolium "Silver Minka")
- (f) Yew (Taxus baccata)

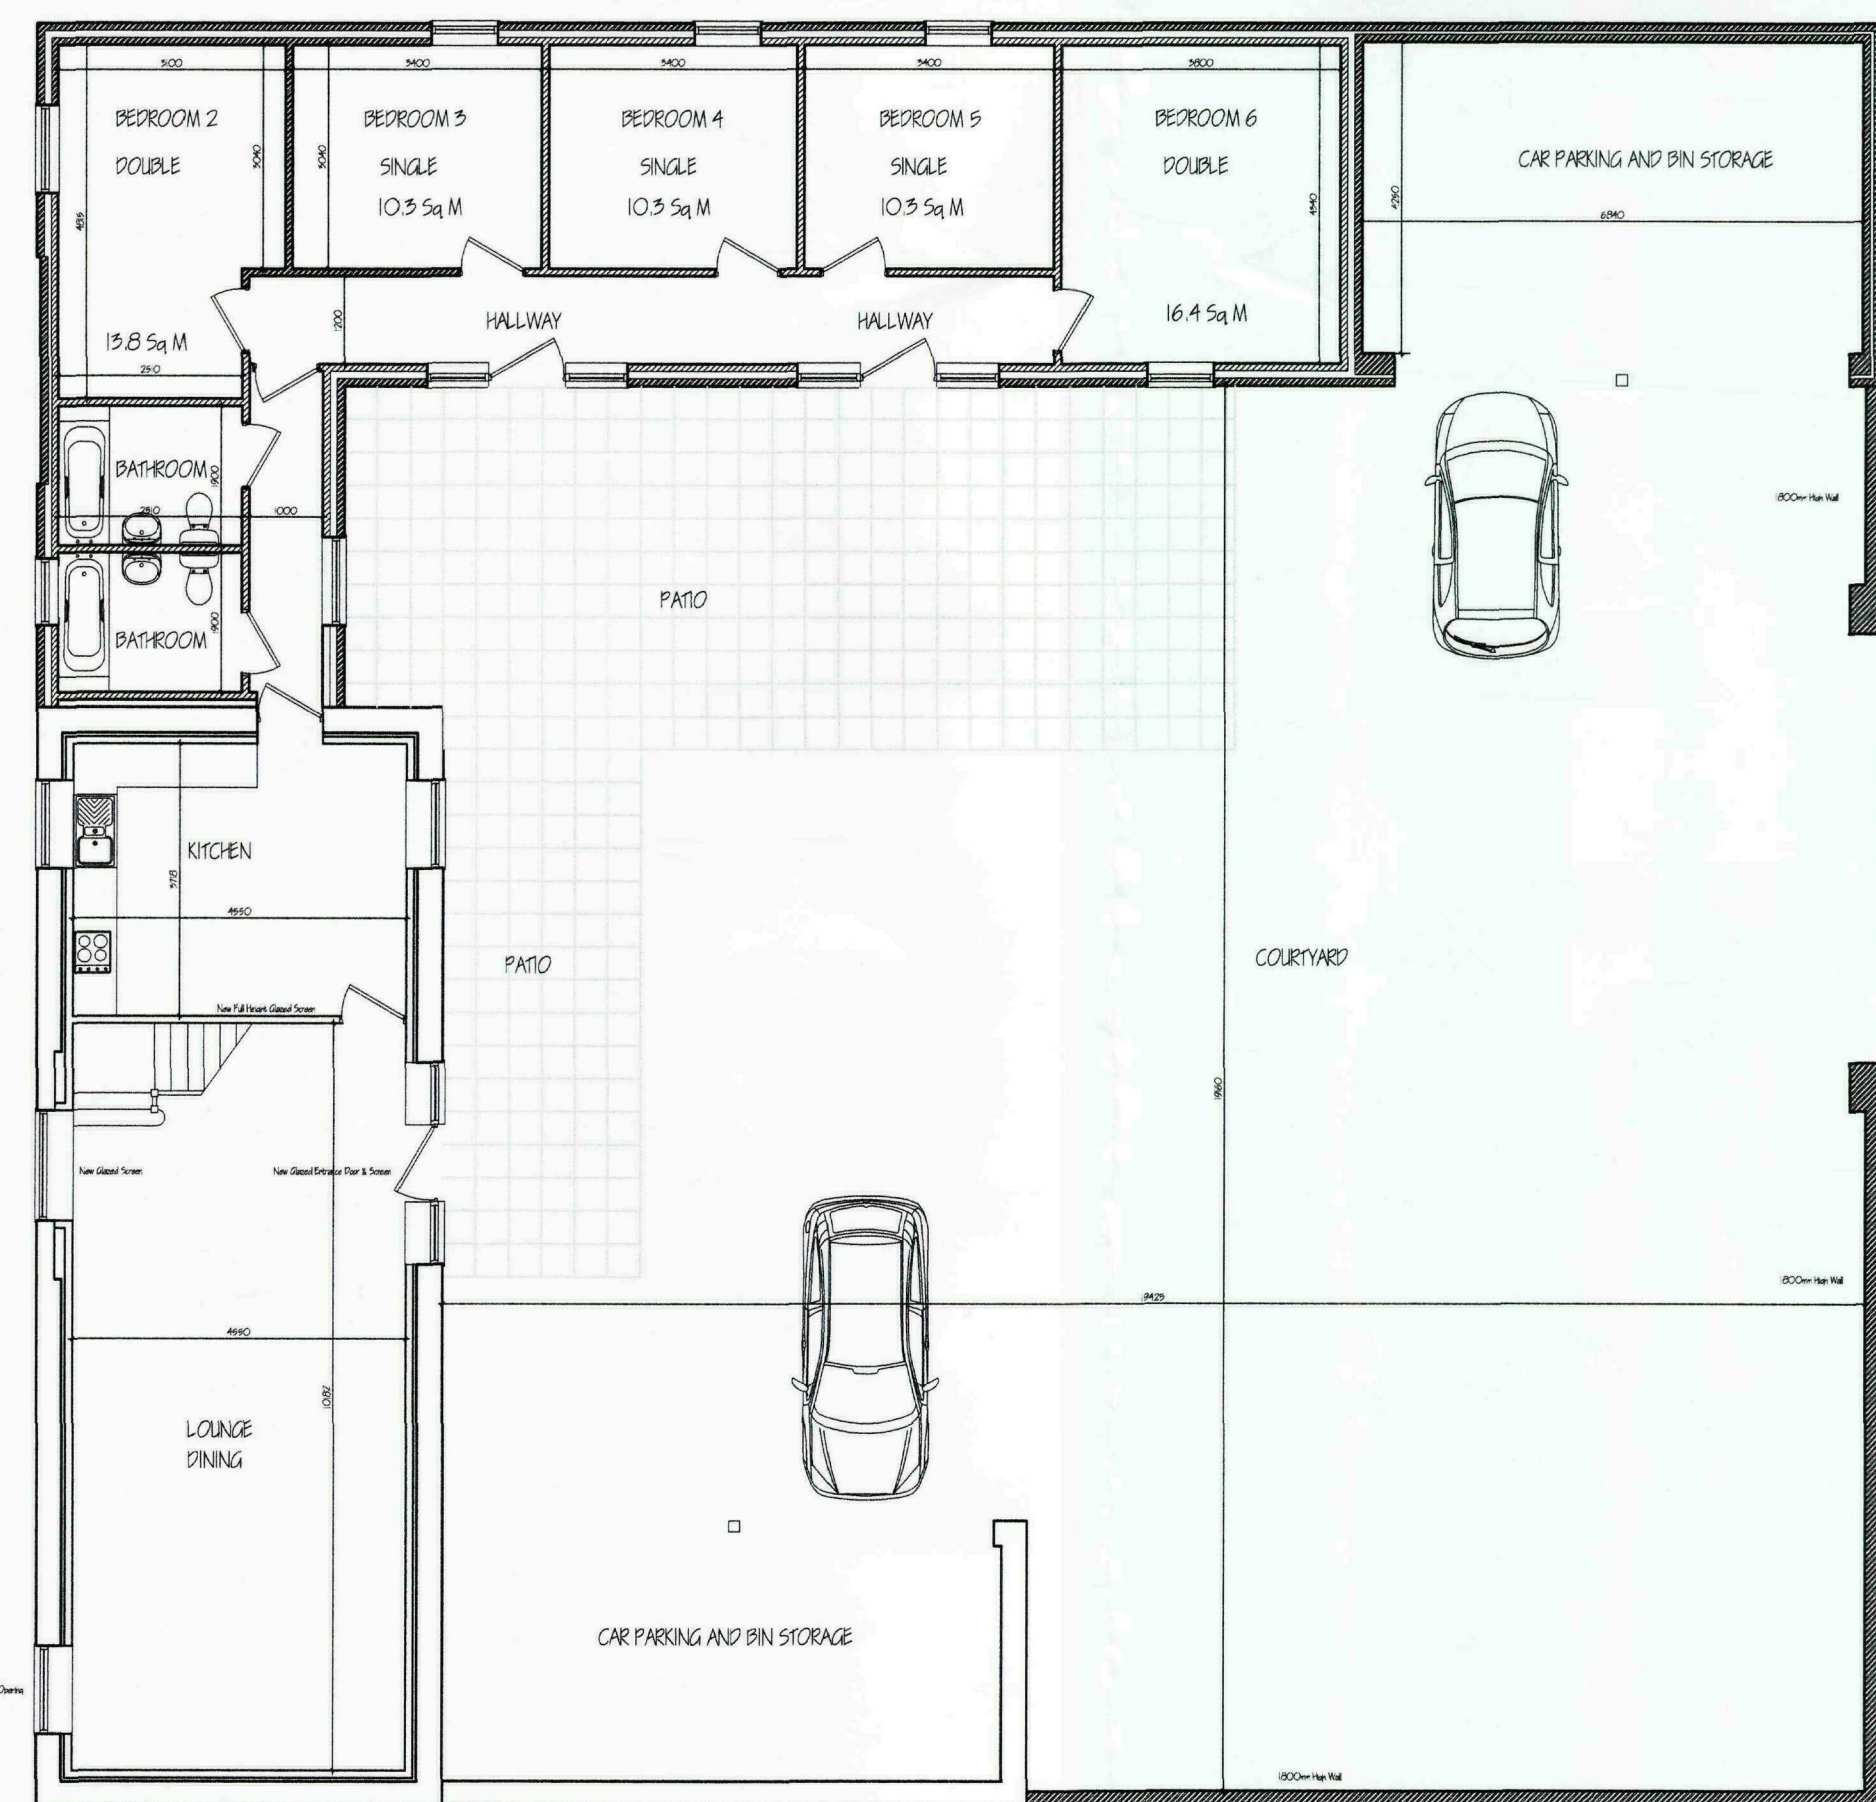

PROPOSED GROUND FLOOR PLAN 1:100



PROPOSED FIRST FLOOR PLAN 1:100

Materials

Roof: Single Pantile To Match Existing Roof
Walls: Reclaimed Brickwork Laid To English Garden Wall Bond
Windows: Wooden
Doors: Wooden

AMENDED PLAN
Ref: A1

ref.	revision	date
F	SCHEME REDRAW - PLANNING	NOV '09
E	PLANNING AMENDMENT	SEPT '09
D	PLANNING APPLICATION	JUNE '09
C	SCHEME REDRAW	MAY '09
B	REVISION FOLLOWING PLANNER'S COMMENTS	NOV '08
A	CLIENT AMENDMENTS	AUG '08

G. R. MERCHANT LTD.
I.ENG AMICE FIWO
ARCHITECTURAL, STRUCTURAL AND LAND DRAINAGE CONSULTANTS
4 Wrights Mews
12A Park Road, Holbeach,
Spalding, Lincs. PE12 7EE
Tel: 01408 490800
Fax: 01408 425744
E-Mail: gr.merchant@btconnect.com

Project: PROPOSED BARN CONVERSION
WOOD FARM
SURFLEET BANK
SURFLEET SEAS END

Client: NAYLOR FARMS

Drawing: PROPOSED FLOOR PLANS
PROPOSED ELEVATIONS
PROPOSED BLOCK PLAN

Job Ref: 1807 / 08 Drawing No: 02F

Date: JULY 2008 Drawn: S.B.

Scales: AS NOTED

DO NOT SCALE FROM THIS DRAWING
This drawing is copyright and may not be altered, copied, photographed or used for any other purpose other than that for which it is issued. The General Contractor is to check dimensions on site and report any discrepancies to the Architect. All details shown on this drawing including foundations are based upon typical site conditions related to the area. No responsibility can be accepted for abnormal conditions which may be discovered during construction unless reported to the Architect so that design amendments may be considered. Site and survey are recommended in respect of variations to establish specific site conditions before foundation work is undertaken. This drawing is limited to the amount of information contained and does not purport to contain a full specification of the works. It is solely for the purpose of obtaining Planning / Building Regulation approval. This drawing must not be used as a contract document and the works will not be supervised or inspected on site by G.R. Merchant or any representative thereof. It is the client or their appointed agents responsibility to accept workmanship, installation of materials, adherence to specification, variations to correct and all materials to be new unless otherwise stated and all components and materials etc. to be used fixed and installed etc. in strict accordance with manufacturers instruction and relevant code of practice. Materials shall conform to appropriate British standard specification or BBA certificate or European code equivalent. The Employer / Client shall ensure that the material contractor is competent with and adopts all measures necessary to achieve compliance with Health and Safety legislation for Building sites and Work places. The Employer / Client is advised that should the works and details, Supervisor will be required. The works shall comprise of all that is shown in the drawings and details. Work that may not specifically be shown but may be reasonably inferred as necessary to carry out the works shall be deemed to be included. It is the client / land owners responsibility to be aware of the Party Wall etc. Act 1996 when building in close proximity to adjoining neighbours boundaries.