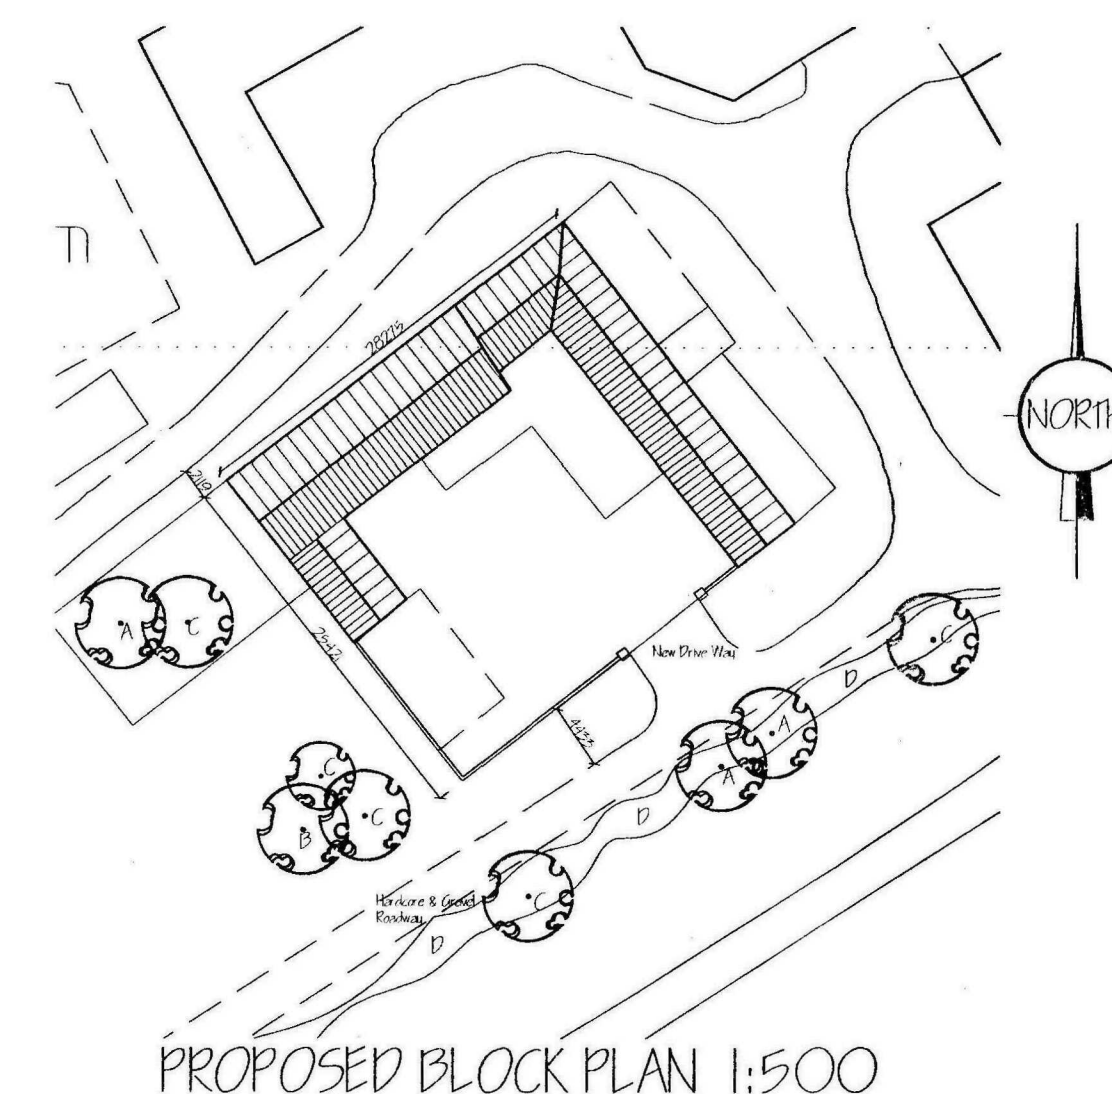


Doors: Wooden

SHDC
Planning & Development
10 SEP 2009
Ref: 0662-C9

SUPERSEDED

- (a) Hawthorn (*Crataegus Monogyna*)
- (b) Beech (*Fagus Sylvatica*)
- (c) Blackthorn (*Prunus Spinosa*)
- (d) Buckthorn (*Rhamnus Cathartica*)
- (e) Holly (*Ilex aquifolium* "Silver Mistle")
- (f) Yew (*Taxus baccata*)

ref: revision date

G. R. MERCHANT LTD.

I.ENG. AMICE FWO

**ARCHITECTURAL, STRUCTURAL
AND LAND DRAINAGE
CONSULTANTS**

**4 Wrights Mews
12A Park Road, Holfheach,
Spalding, Lincs. PE12 7EE
Tel: 01406 490800
Fax: 01406 425744
E-Mail: gr.merchant@btconnect.com**

ERM

Project

PROPOSED BARN CONN.
WOOD FARM
SURFLEET BANK
SURFLEET SEAS END

Client
NAYLOR FARMS

Drawing

PROPOSED FLOOR PLANS
PROPOSED ELEVATIONS
PROPOSED BLOCK PLAN


Job Ref.	Drawing No.
1807/08	02E

Date	Drawn
JULY 2008	SLB


Scales

AS NOTED


DO NOT SCALE ON THIS DRAWING

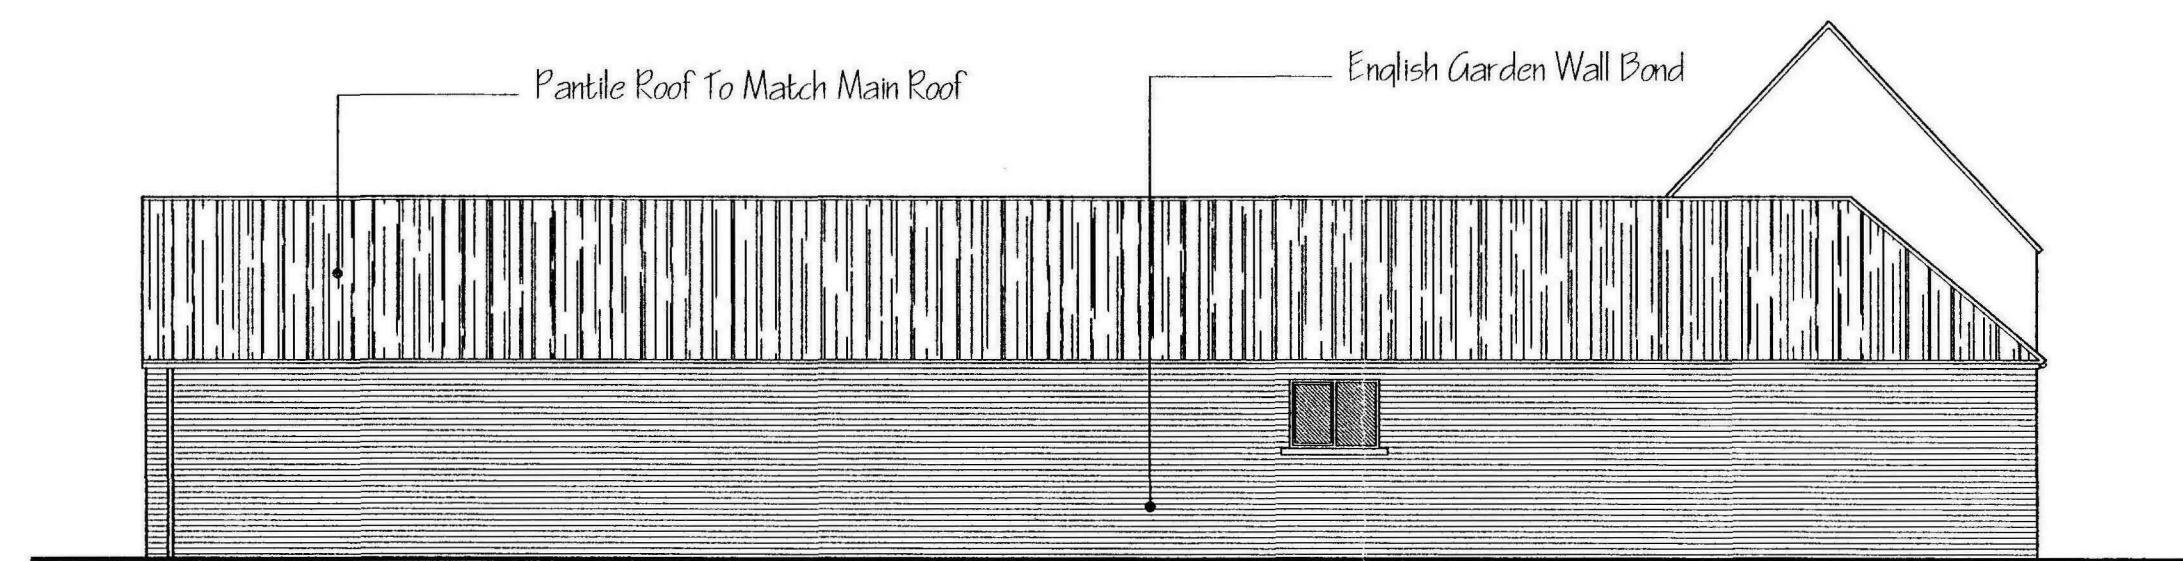


PROPOSED SIDE ELEVATION 1:100

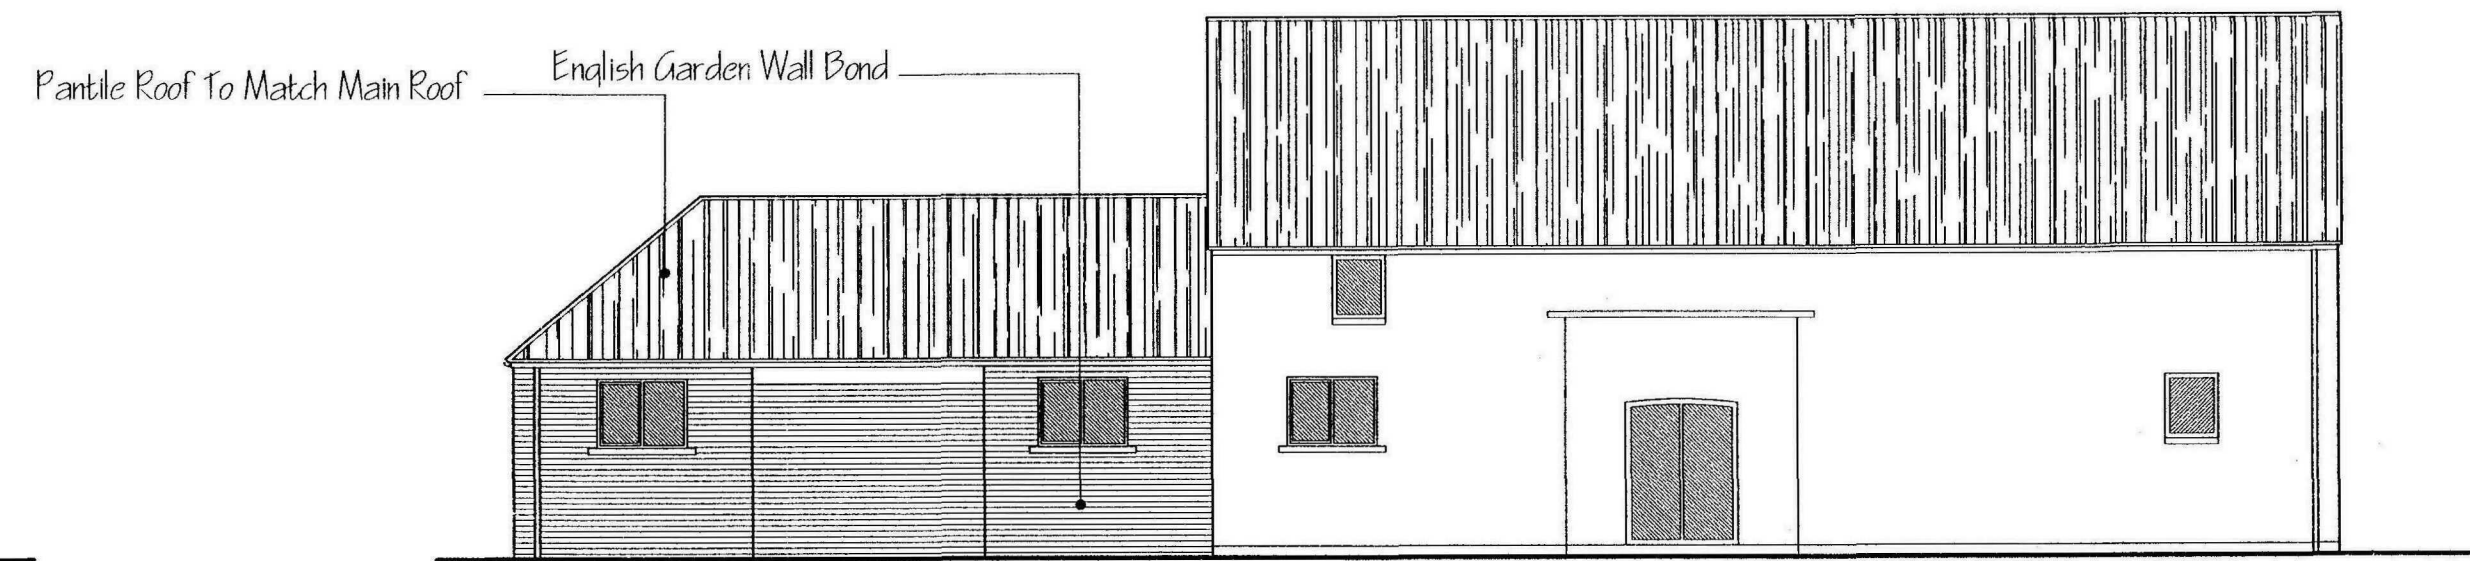


PROPOSED FRONT ELEVATION 1:100

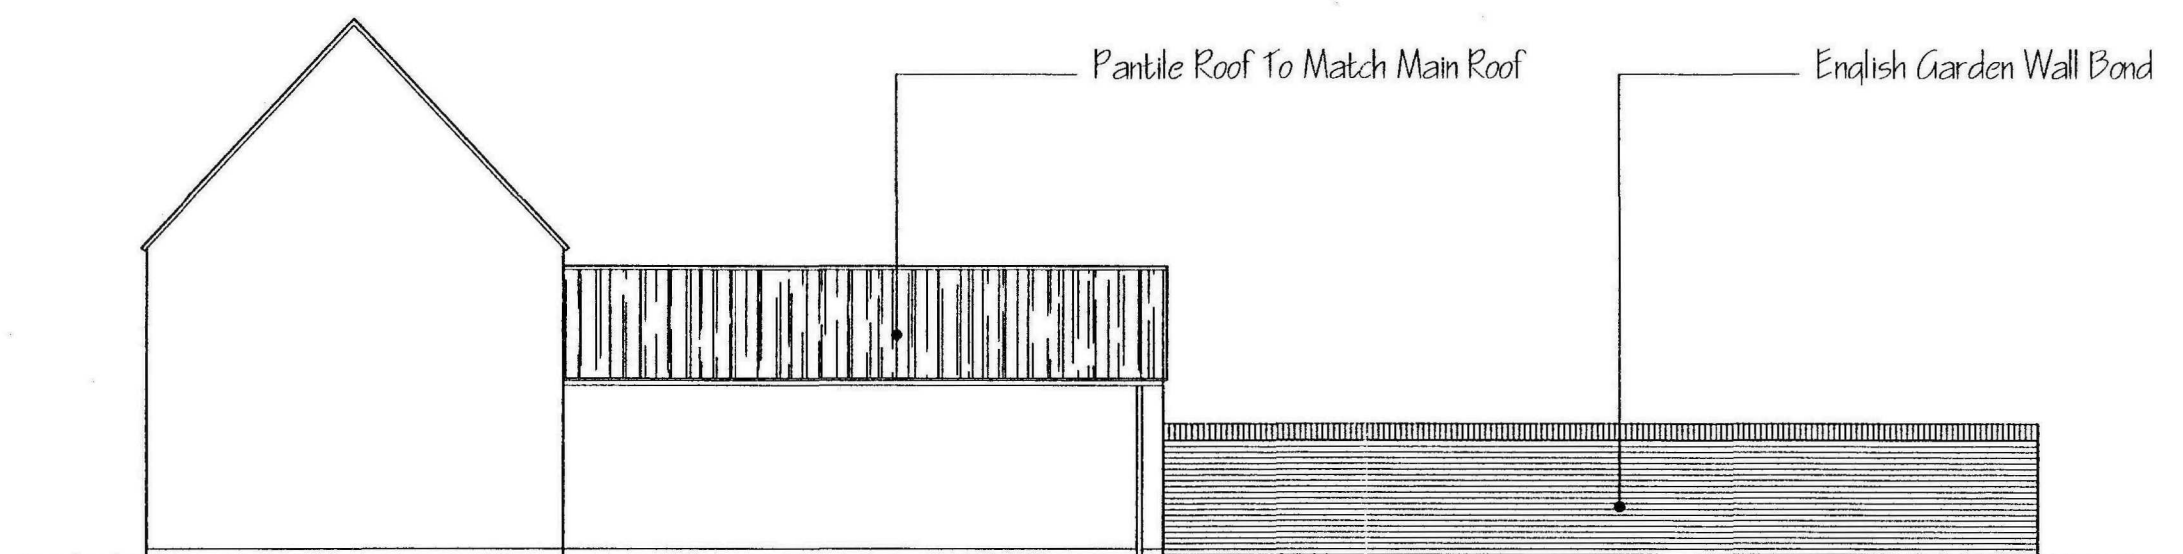

PROPOSED SIDE ELEVATION 1:100

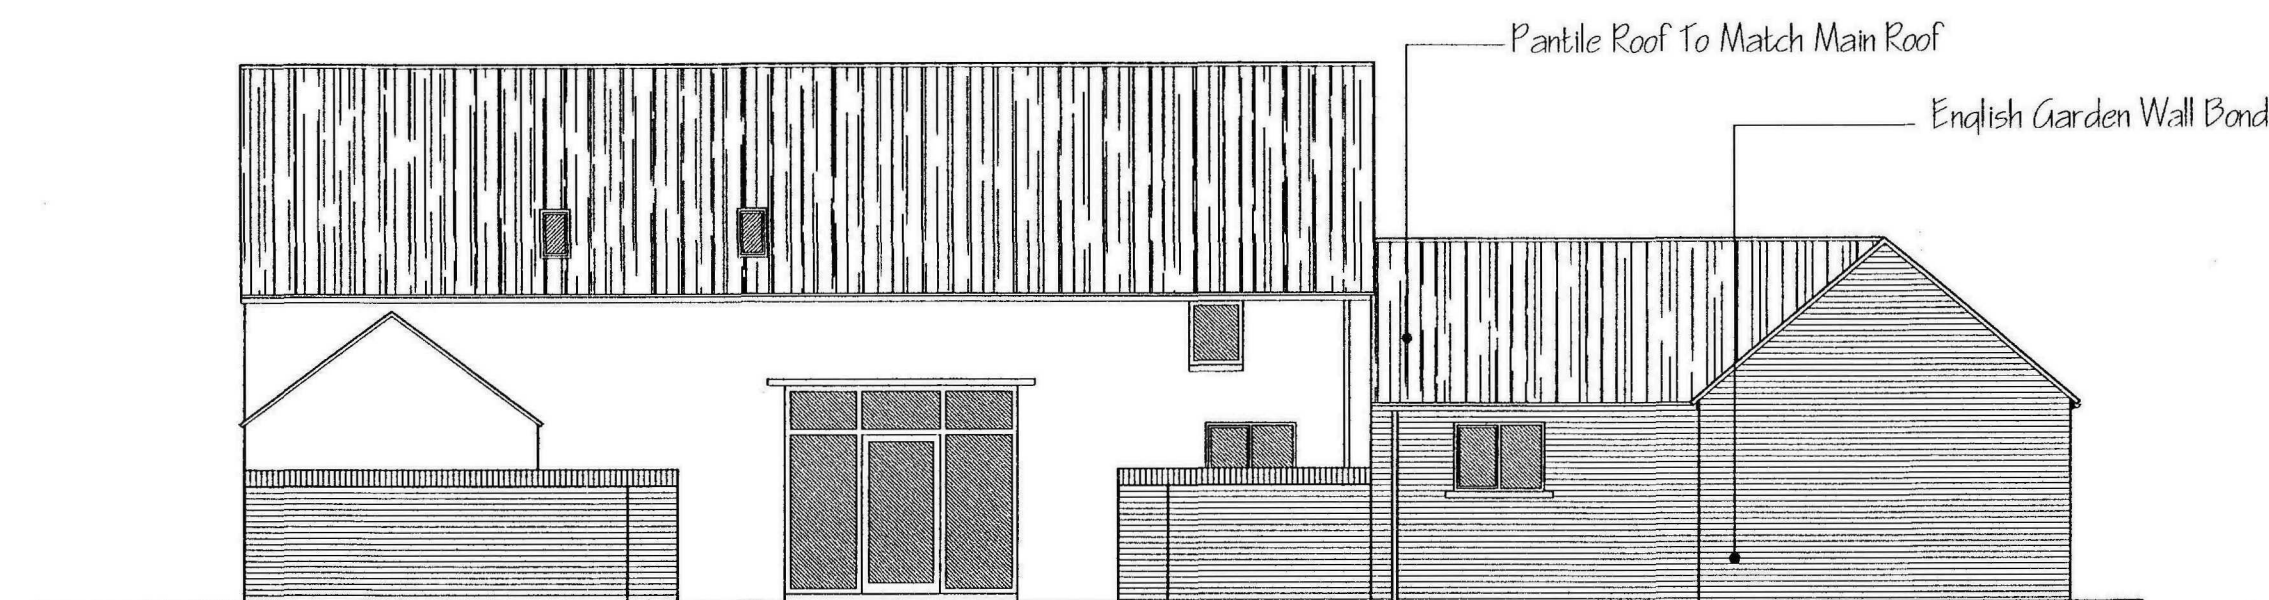

PROPOSED REAR ELEVATION 1:100

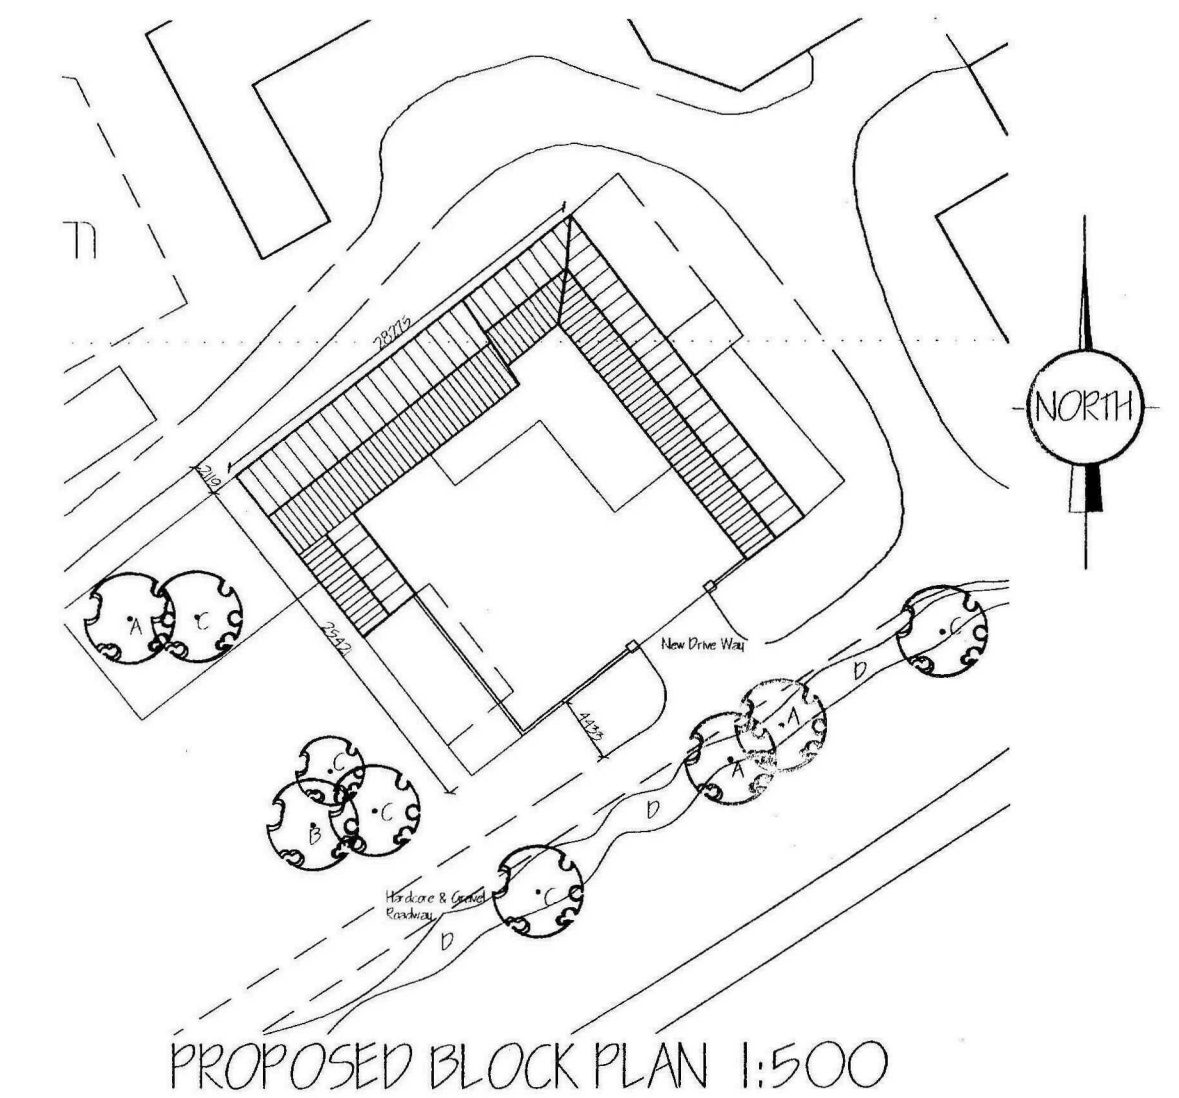

PROPOSED BLOCK PLAN 1:500

TREE PLANTING / SHRUB PLANTING SCHEME

A	SILVER BIRCH (BETULA PENDULA)	STANDARD
B	WHITETHORN (SORBUS ARIA)	STANDARD
C	HAWTHORN (CRATAEGUS MONOGYNA)	STANDARD

ALL PLANTING TO BE IN ACCORDANCE WITH B.B. 412B:1999 AND AMENDMENT No. 1 (1999)
ALL TREES TO BE PLANTED WITH MINIMUM 0.6m MULCH MAT AND TO BE STAKED, TIED & TUBED.
1/2 5 10 1/2 BAG OF PEAT FREE TREE AND SHRUB PLANTING COMPOST TO BE INCORPORATED INTO BACKFILL FOR EACH PLANT.

- D - MIXED HEDGE
- (a) Hawthorn (Crataegus Monogyna)
 - (b) Bush (Prunus Sibirica)
 - (c) Blackthorn (Prunus Spinosus)
 - (d) Blackthorn (Prunus Sibirica)
 - (e) Holly (Ilex aquifolium "Silver Milkmaid")
 - (f) Yew (Taxus baccata)


Materials

Roof: Single Pantile To Match Existing Roof


Walls: Reclaimed Brickwork Laid To English Garden Wall Bond

Windows: Wooden


Doors: Wooden

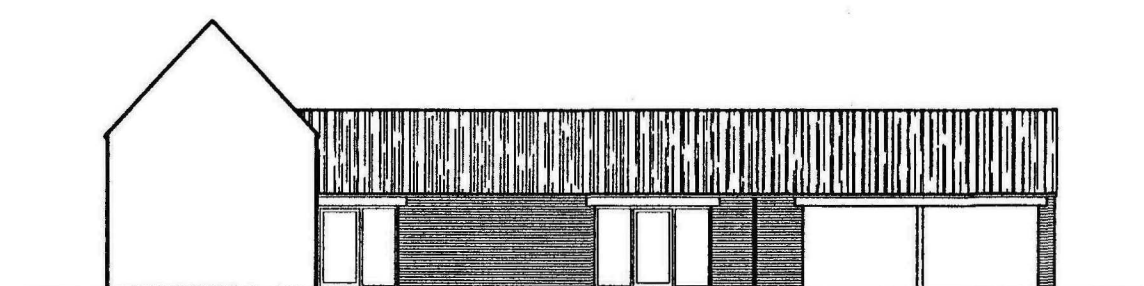


PROPOSED COURTYARD ELEVATION 1:200

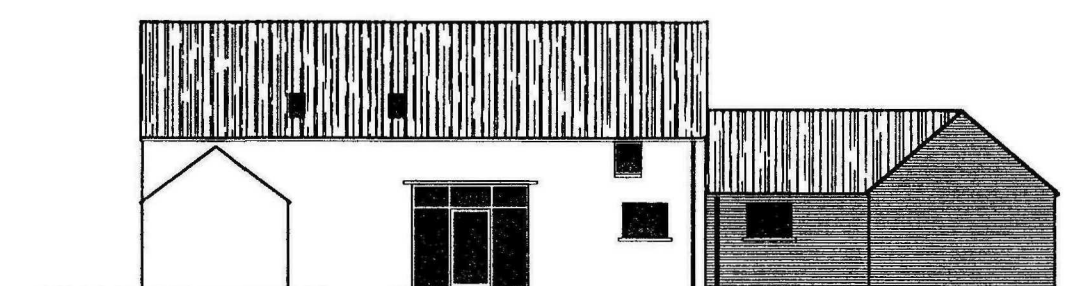

PROPOSED COURTYARD ELEVATION 1:200

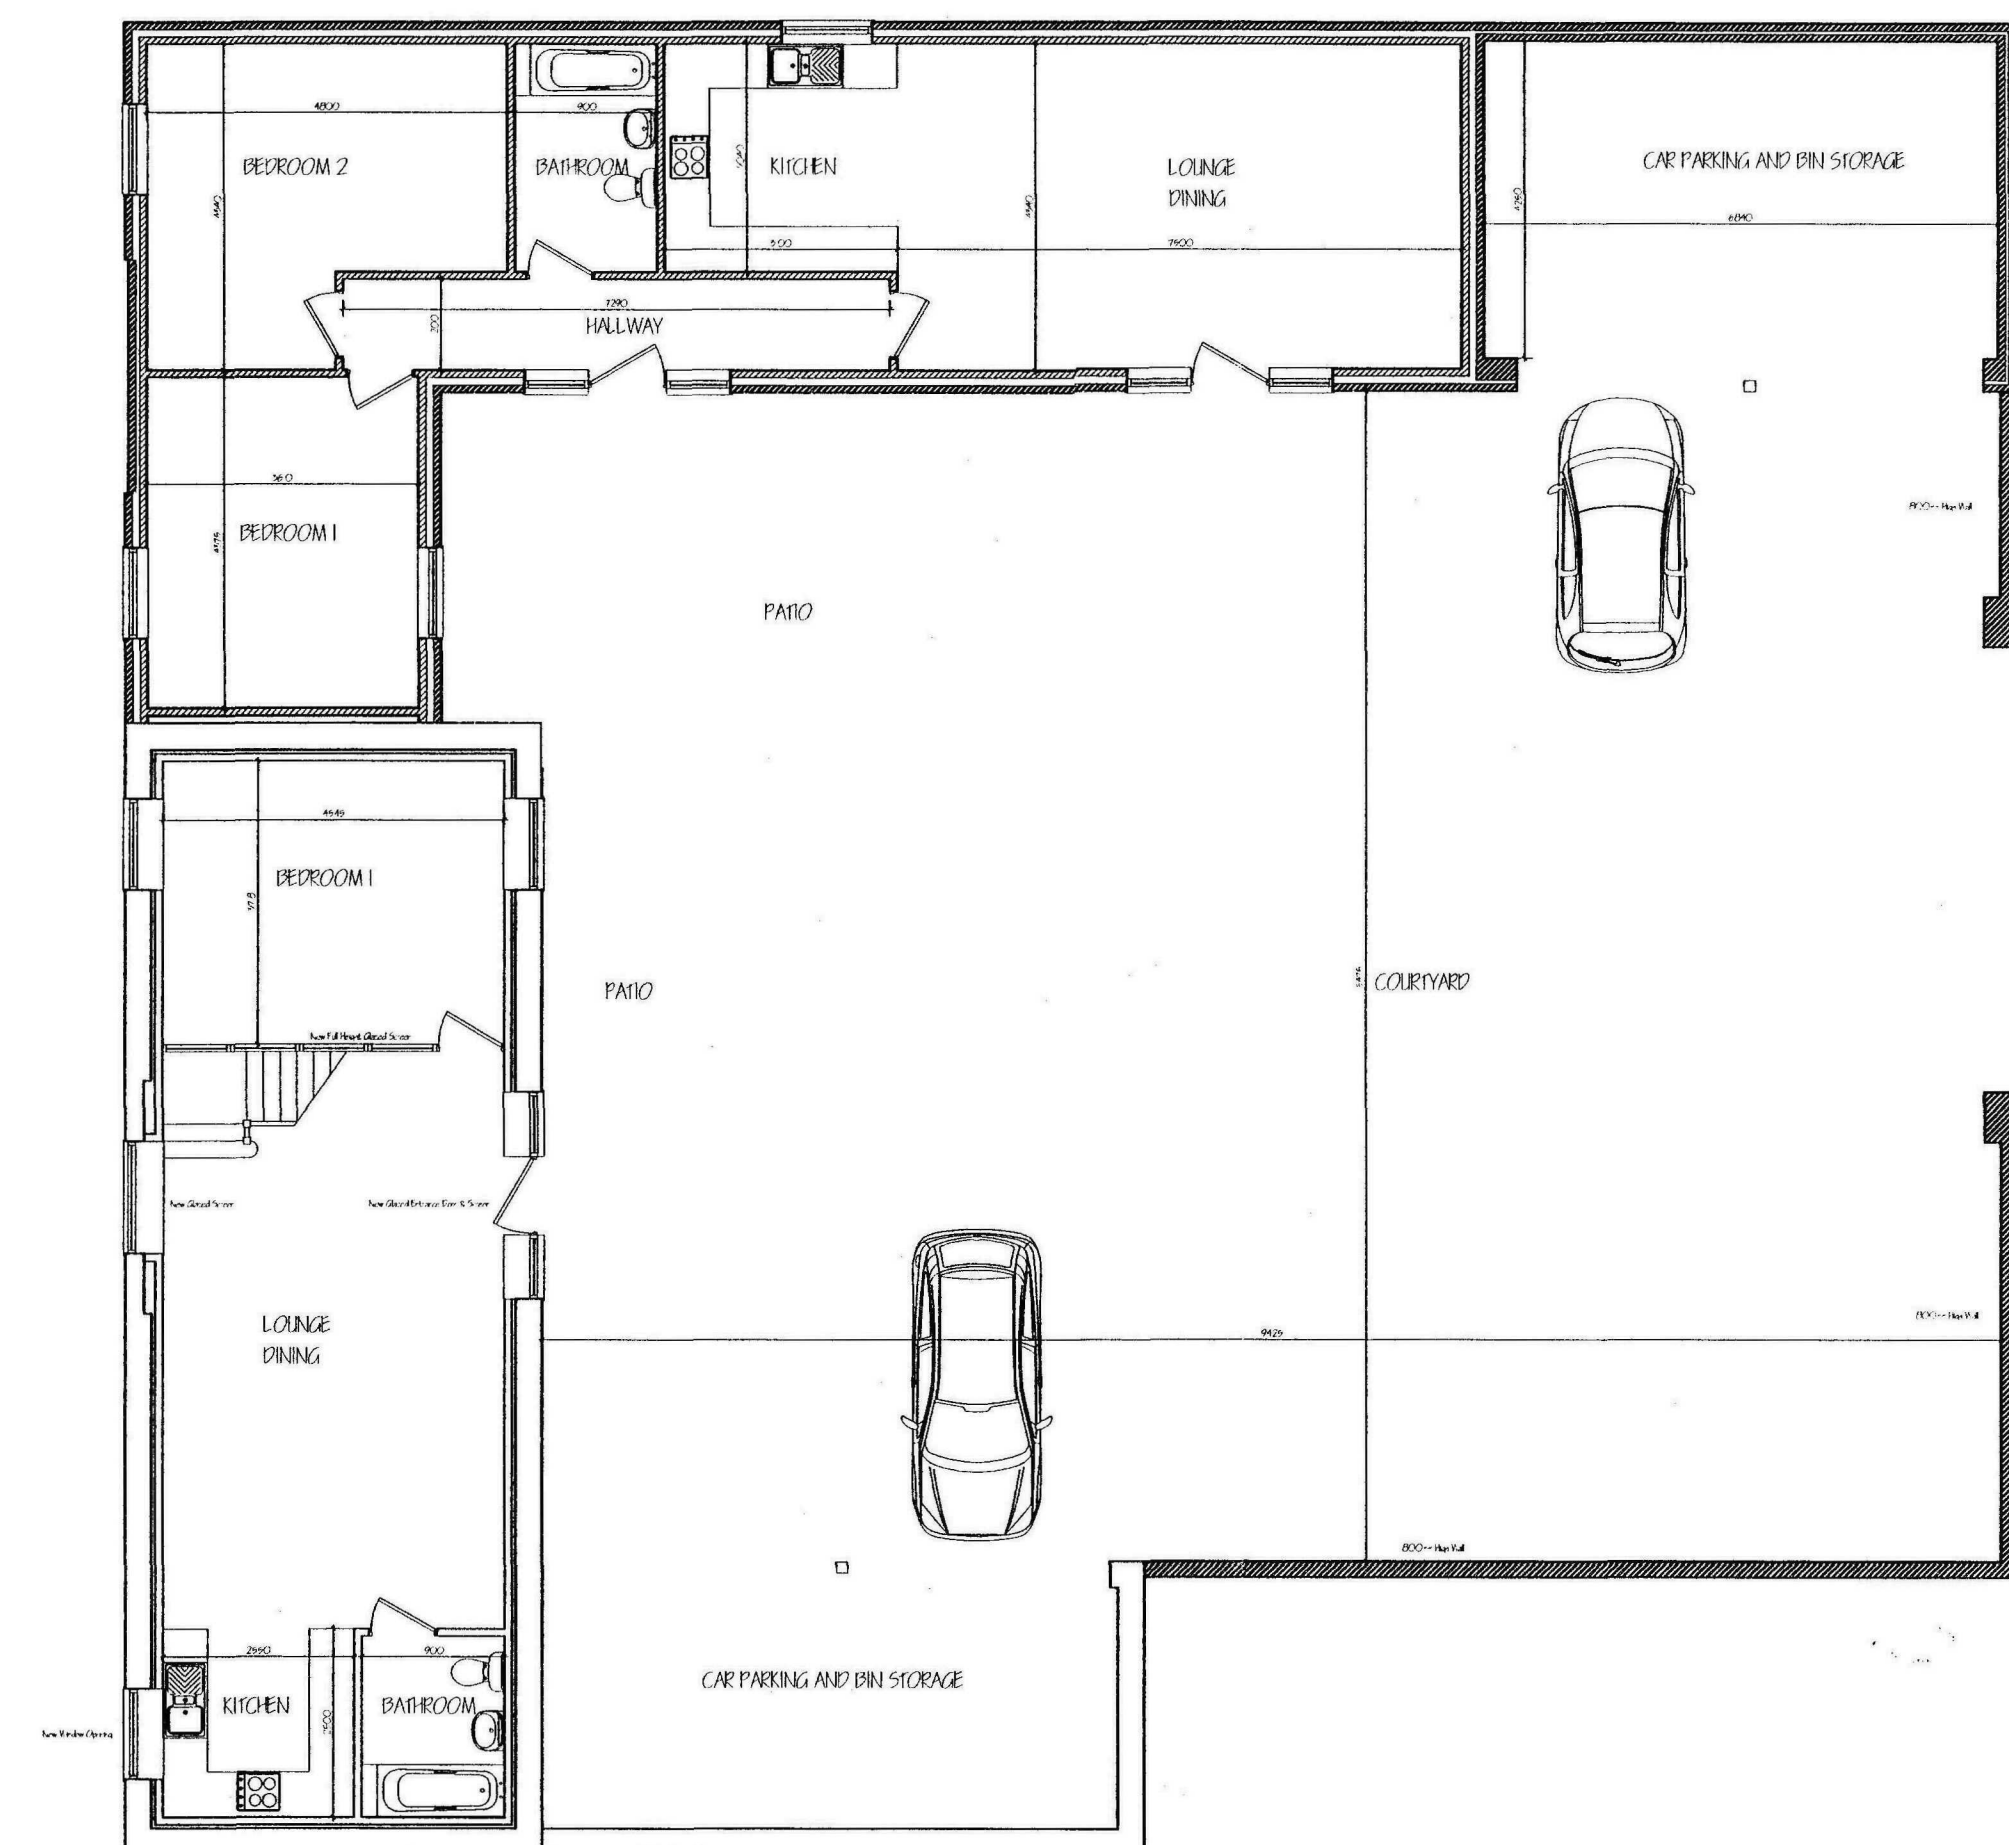

PROPOSED GROUND FLOOR PLAN 1:100


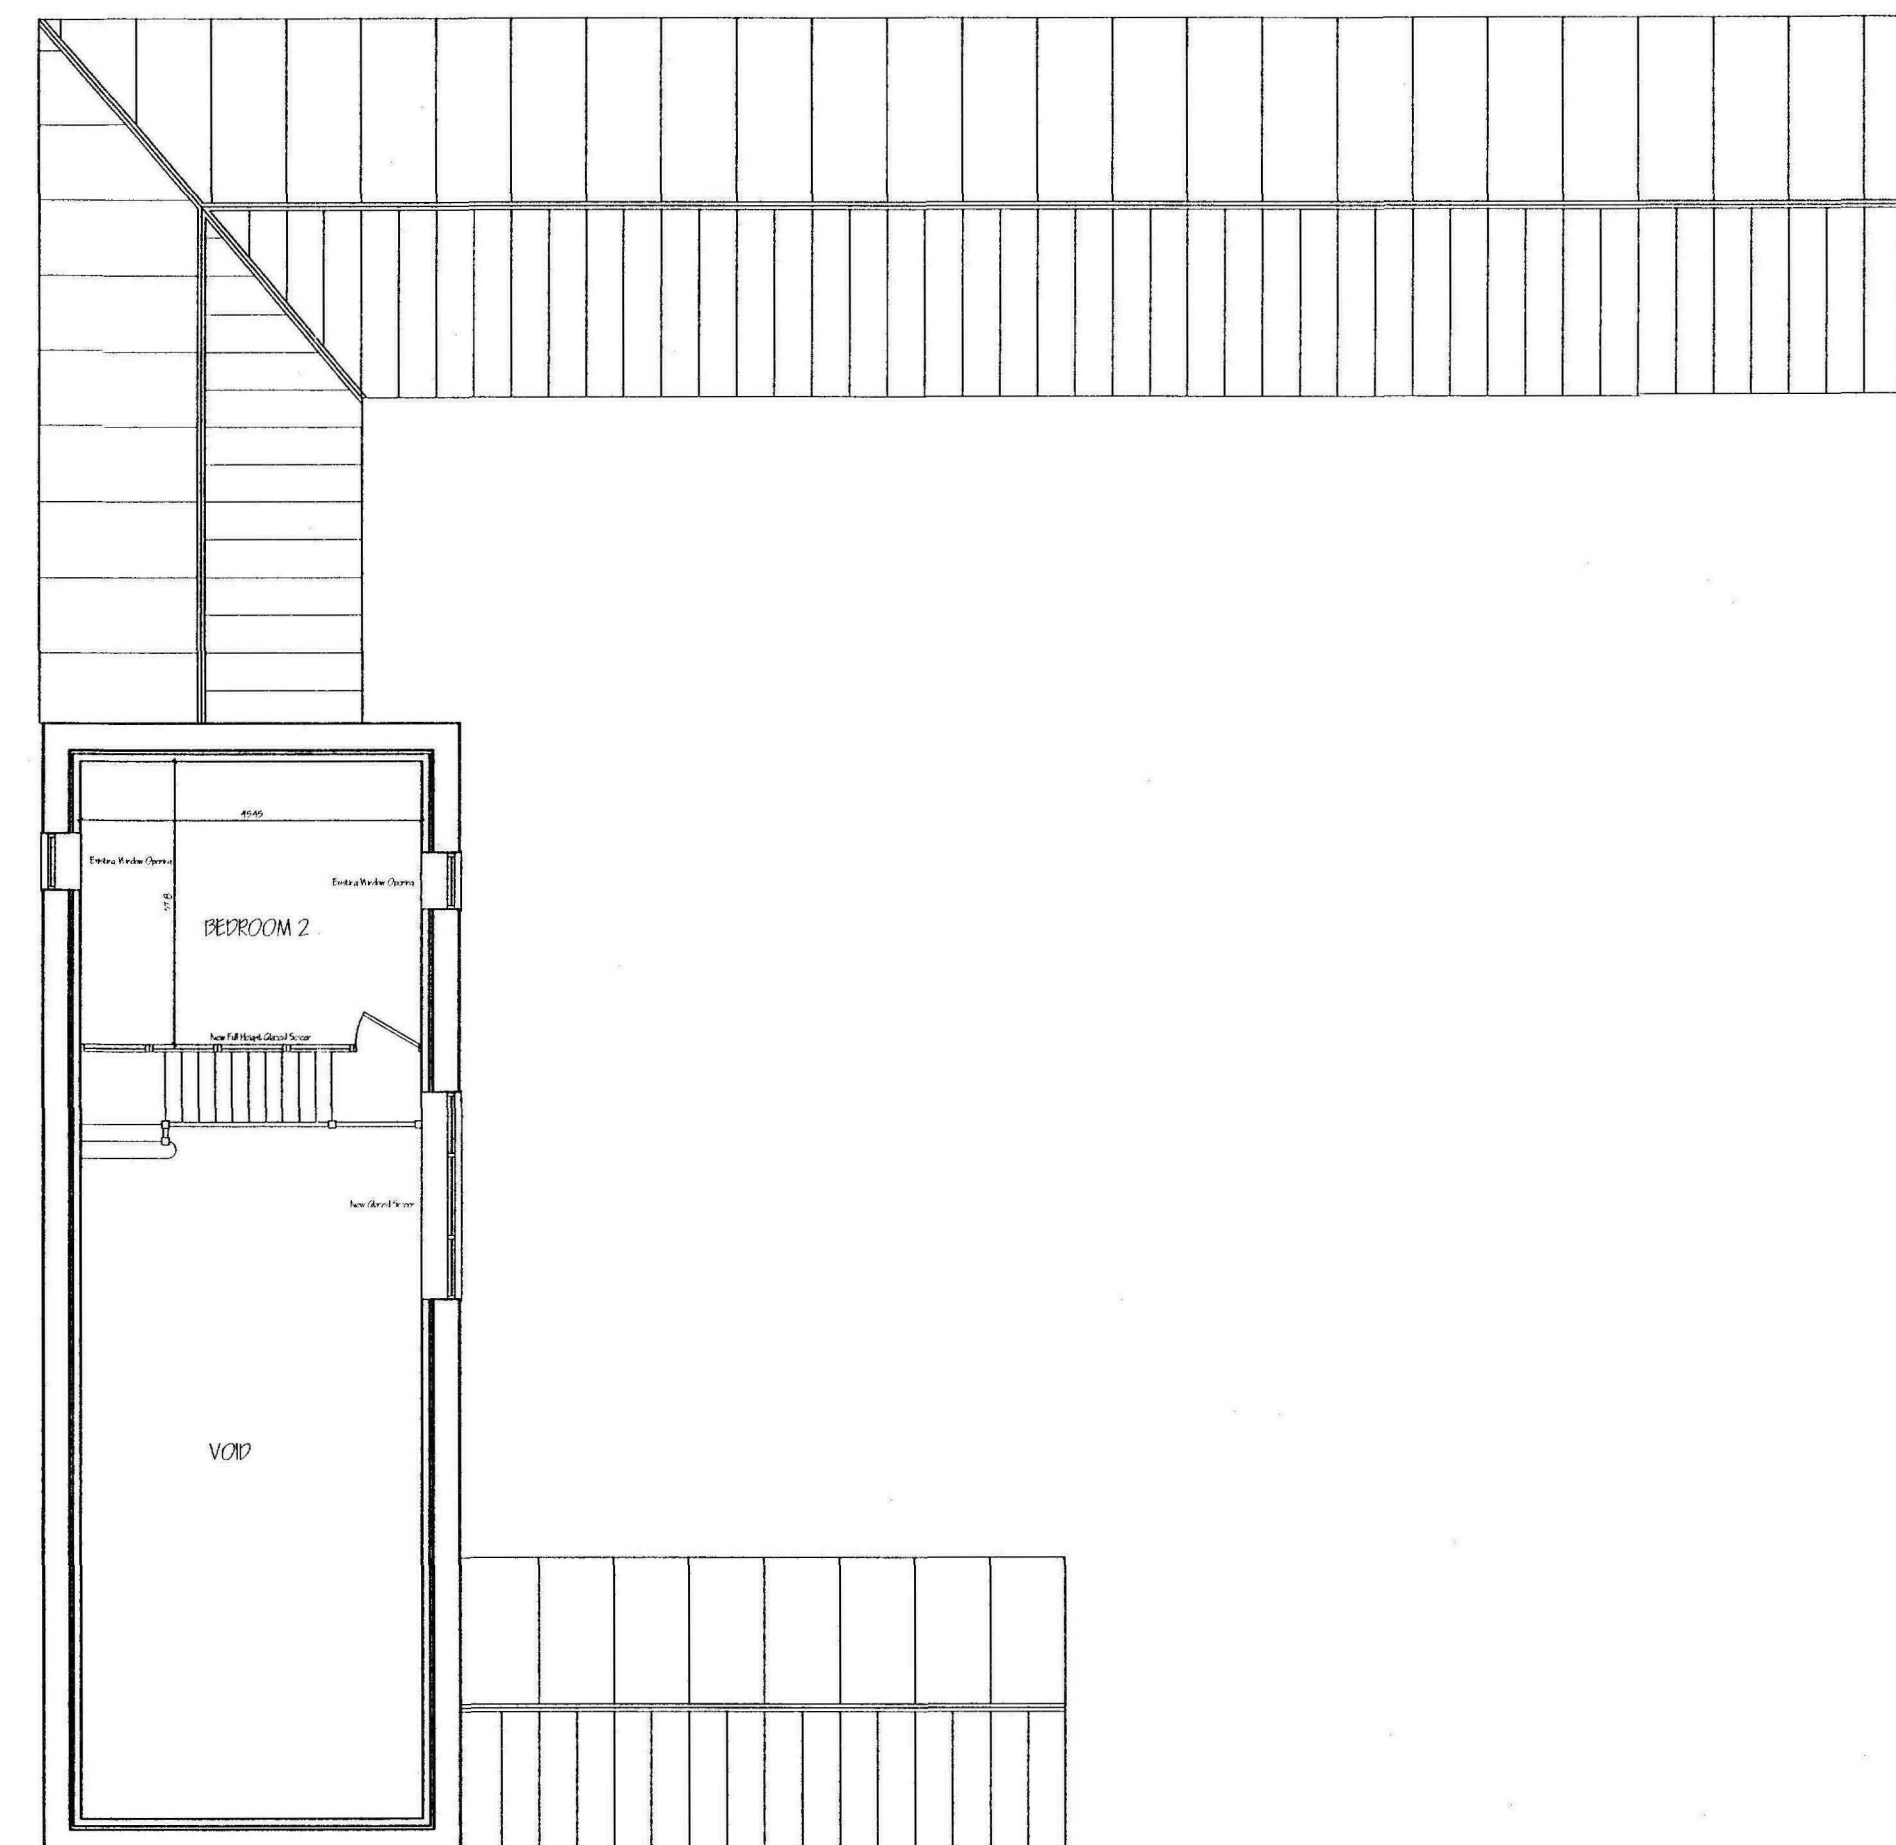


PROPOSED FIRST FLOOR PLAN 1:100

SUPERSEDED

0662-09

D		PLANNING APPLICATION	JUNE '09
C		SCHEME REDESIGN	MAY '09
B		REDESIGN FOLLOWING PLANNER'S COMMENTS	NOV '08
A		CLIENT AMENDMENTS	AUG '08
ref	revision	date	
G. R. MERCHANT LTD. I.ENG AMICE TWO ARCHITECTURAL, STRUCTURAL AND LAND DRAINAGE CONSULTANTS 4 Wrights Mews 12A Park Road, Holbeach, Spalding, Lincs. PE12 7 Tel: 01406 480000 Fax: 01406 425744 E-Mail: gr.merchant@btconnect.com			
Project			
PROPOSED BLOCK PLAN WOOD FARM SURFLEET BANK SURFLEET SEAS END			
Client			
NAYLOR FARMS			
Drawing			
PROPOSED FLOOR PLANS PROPOSED ELEVATIONS PROPOSED BLOCK PLAN			
Job Ref.	1807 / 08	Drawing No.	020
Date	JULY 2008	Drawn	SLB
Scales			
AS NOTED			
DO NOT SCALE FROM THIS DRAWING This drawing is copyright and may not be copied, altered, reproduced or used for any other purpose other than that for which it is issued. The Client/Contractor is to check all dimensions on site and report any discrepancies to the architect. All details shown on this drawing including boundaries and levels are based upon typical site conditions related to the area. No responsibility can be accepted for abnormal conditions which may be discovered during construction unless reported to the architect in the design amendments may be considered. Site soil surveys are recommended in respect of foundations to establish specific site conditions before foundation work is undertaken. This drawing is limited to the amount of information contained and does not purport to contain a full specification of the work. It is issued for the purpose of obtaining Planning / Building Regulation approval. This drawing must not be used as a contract document alone. The works will not be supervised or inspected on site by G.R. Merchant or any representative thereof. It is the client or their appointed agents responsibility to control workmanship, substitution of materials, adherence to specification, variations to contract etc. All materials to be new unless otherwise stated and all components and materials etc. to be used must be installed etc. in strict accordance with manufacturers instruction and relevant code of practice. Materials shall conform to appropriate British standard specification or BSIA, certified to European code equivalent. The Employer / Client shall ensure that the selected contractor is competent with and adopts all measures necessary to achieve compliance with Health and Safety legislation for building sites and work places. The Employer / Client is advised that should the works need to be supervised by the Contractor/Designer and Management Engineering an independent Planning Supervision will be required. The works shall comprise of all that is shown on the drawings and details. Work that may not specifically be shown but may be reasonably inferred as necessary to carry out the works shall be deemed to be included. It is the client's responsibility to the architect of the Party Wall Act 1996, when building in close proximity to adjoining neighbours boundaries.			

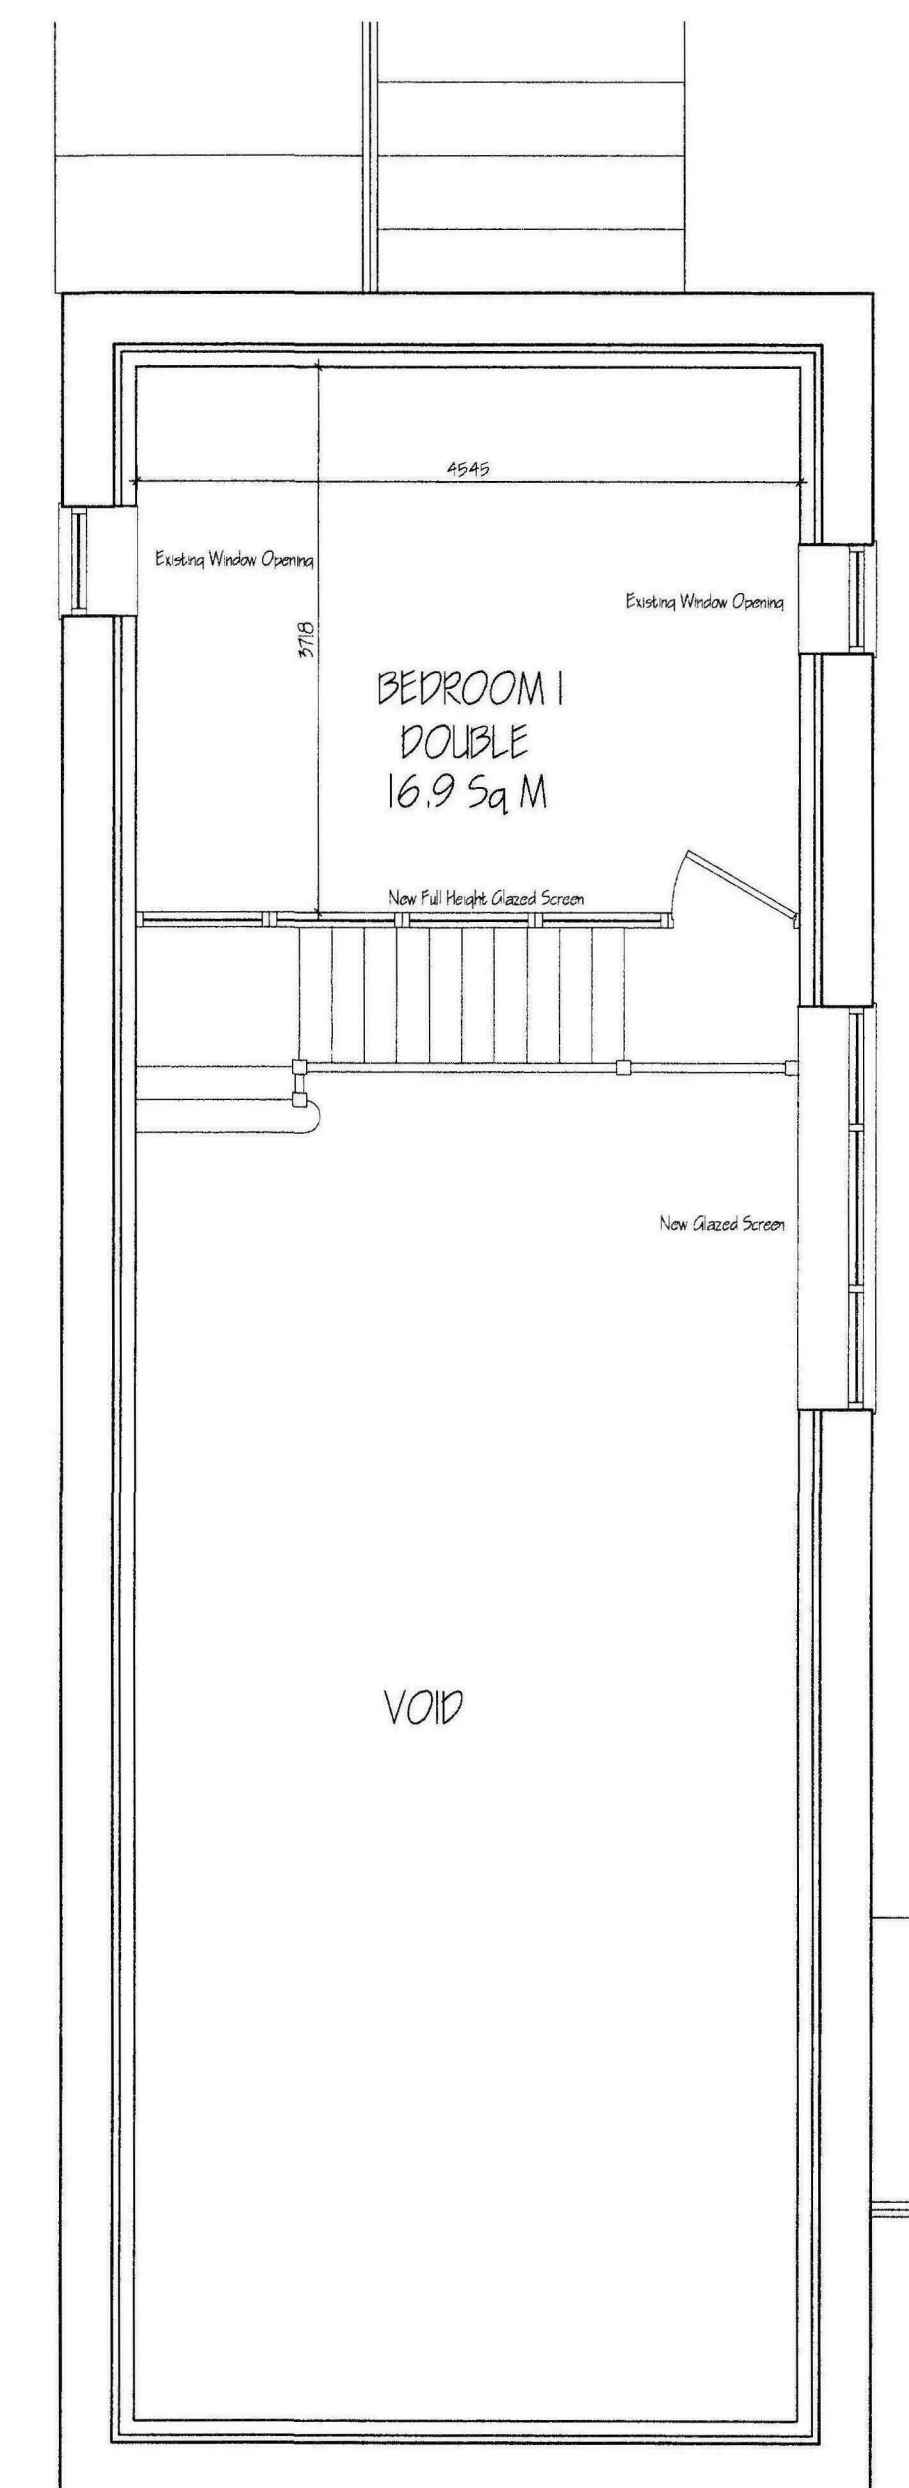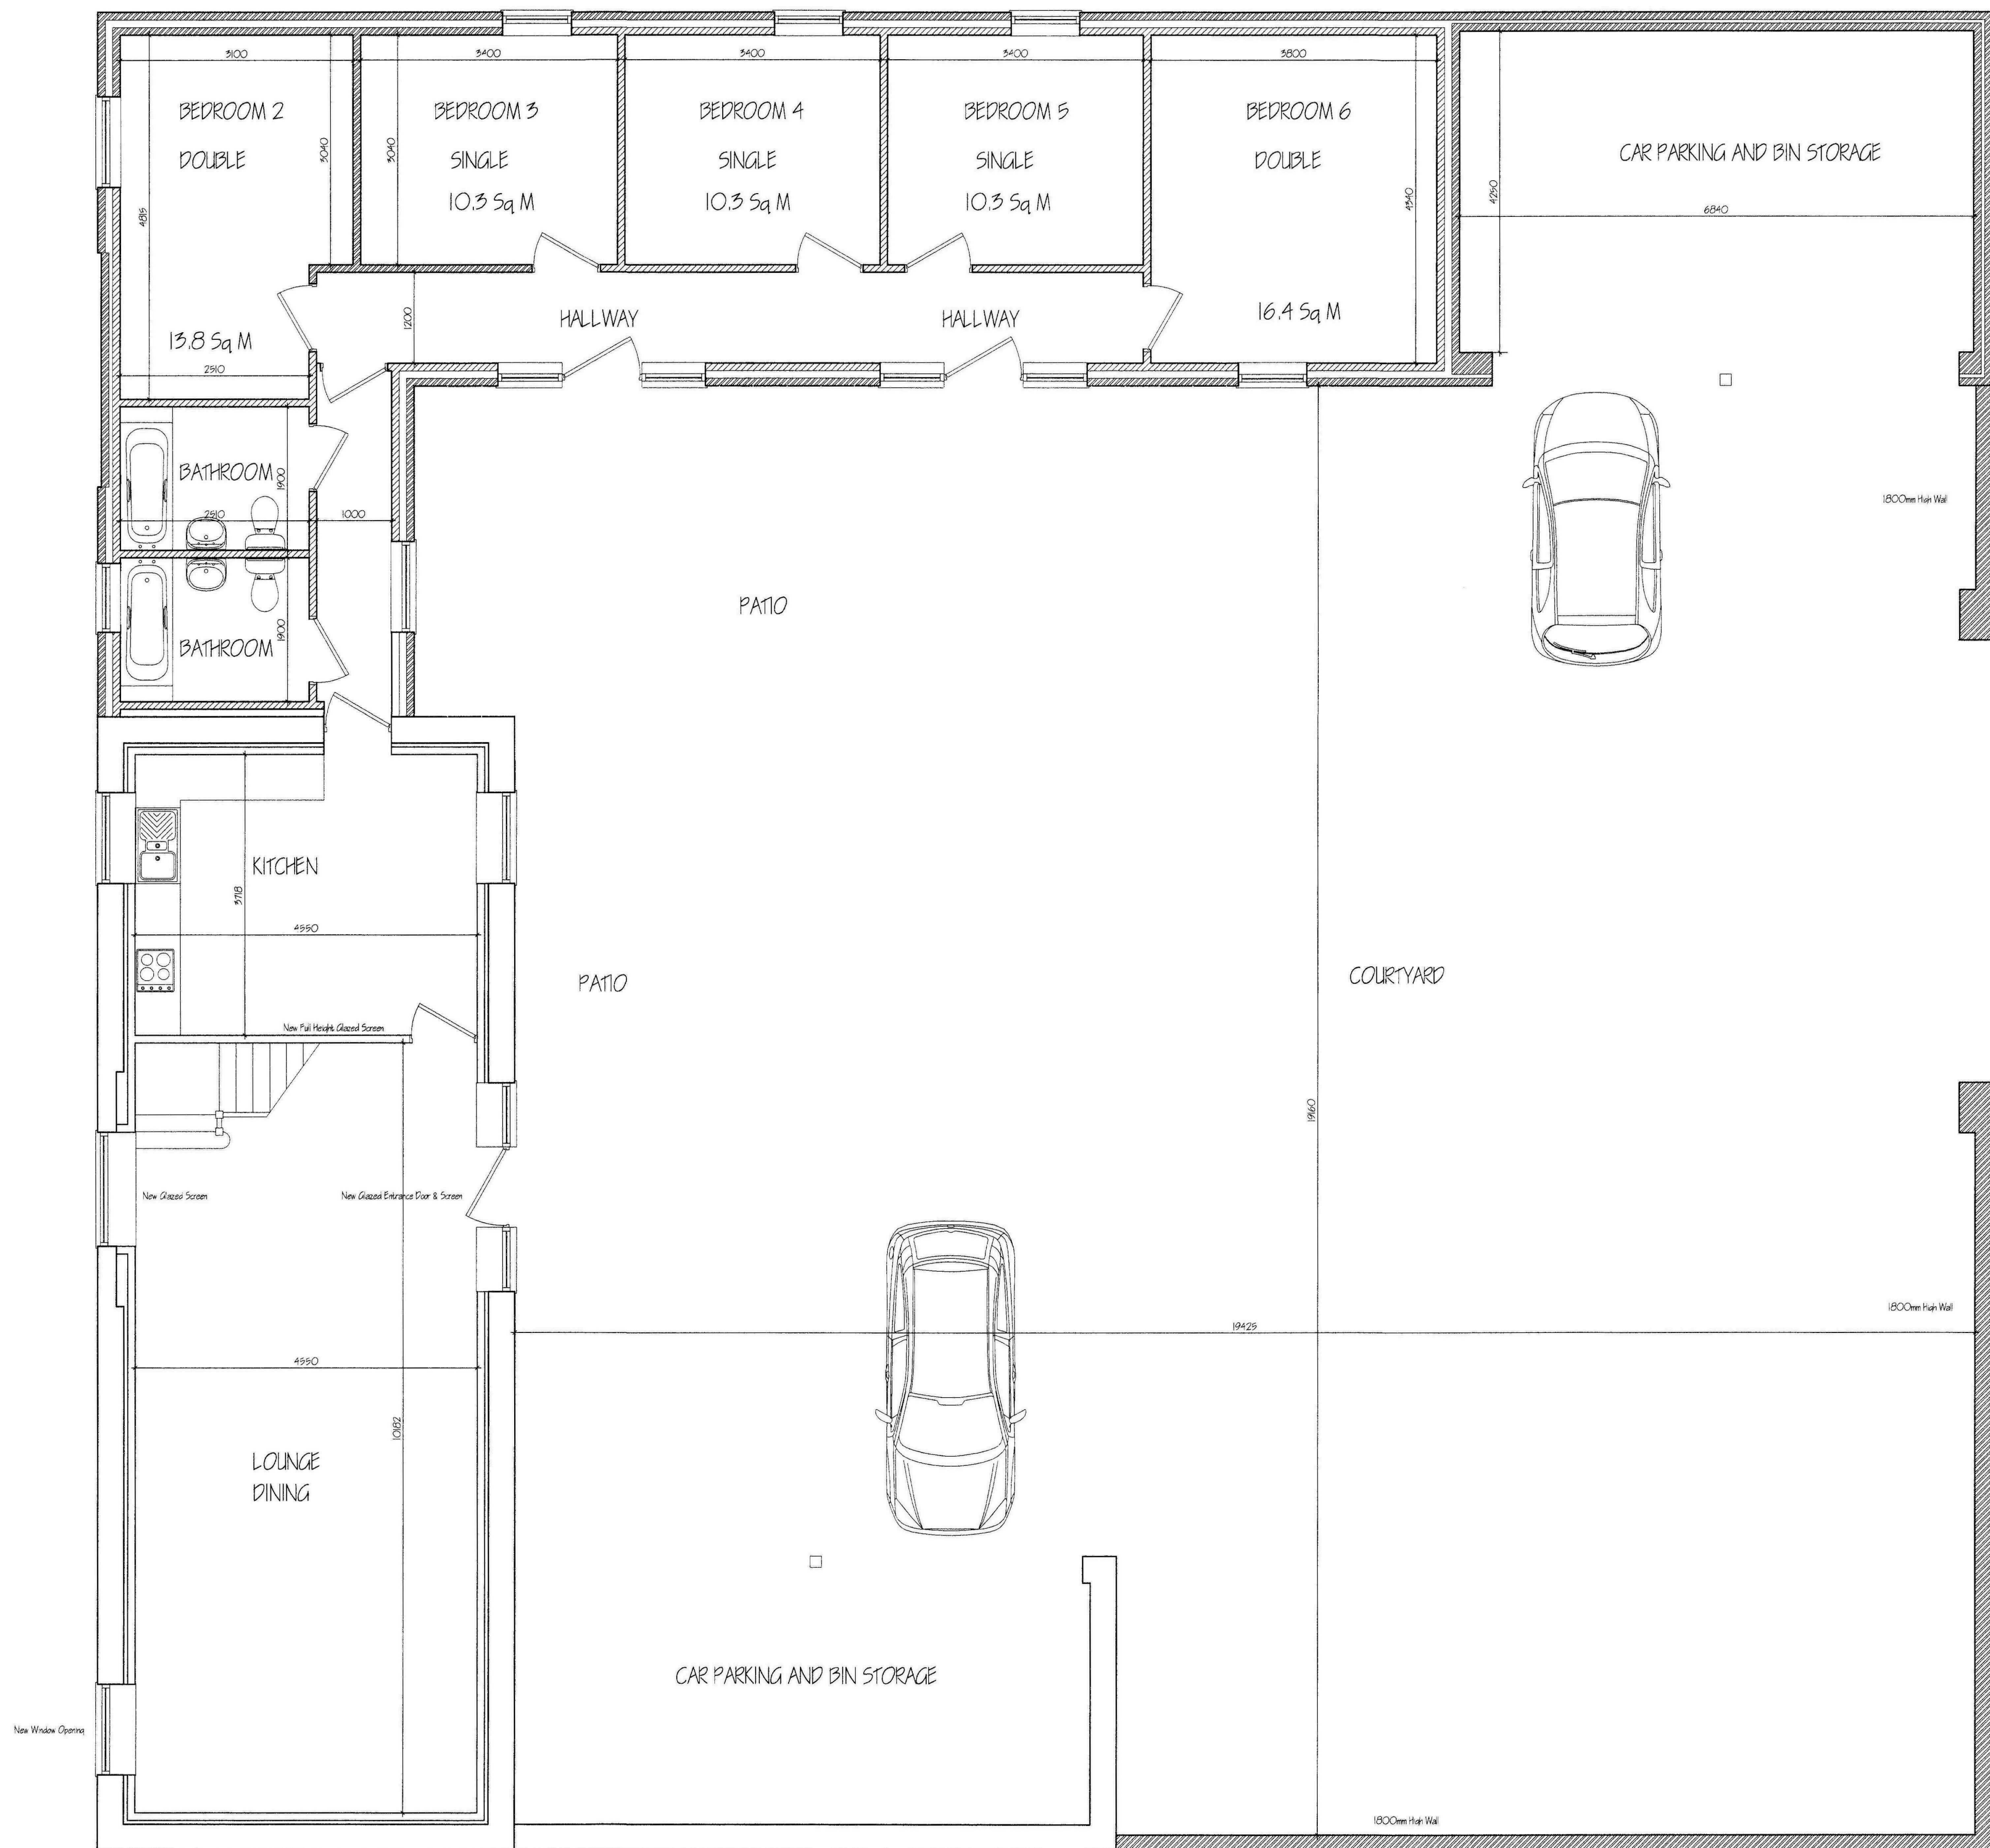[illegible]

ref:	revision	date
------	----------	------

G. R. MERCHANT LTD.
I.ENG AMICE FIWO
**ARCHITECTURAL, STRUCTURAL
AND LAND DRAINAGE
CONSULTANTS**
4 Wrights Mews
12A Park Road, Hertsach,
Spalding, Lincs. PE12 7EE
Tel: 01406 490800
Fax: 01406 425744
E-Mail: gr.merchant@btconnect.com

Project
PROPOSED BARN CONVERSION
WOAD FARM
SURFLEET BANK
SURFLEET SEAS END

Client
NAYLOR FARMS

Drawing

PROPOSED FLOOR PLANS


Job Ref.	Drawing No.
1807/08	03

Date	NOV 2009	Drawn	SLB
------	----------	-------	-----


Scales
AS NOTED

[illegible]


DETERMINED
PLAN

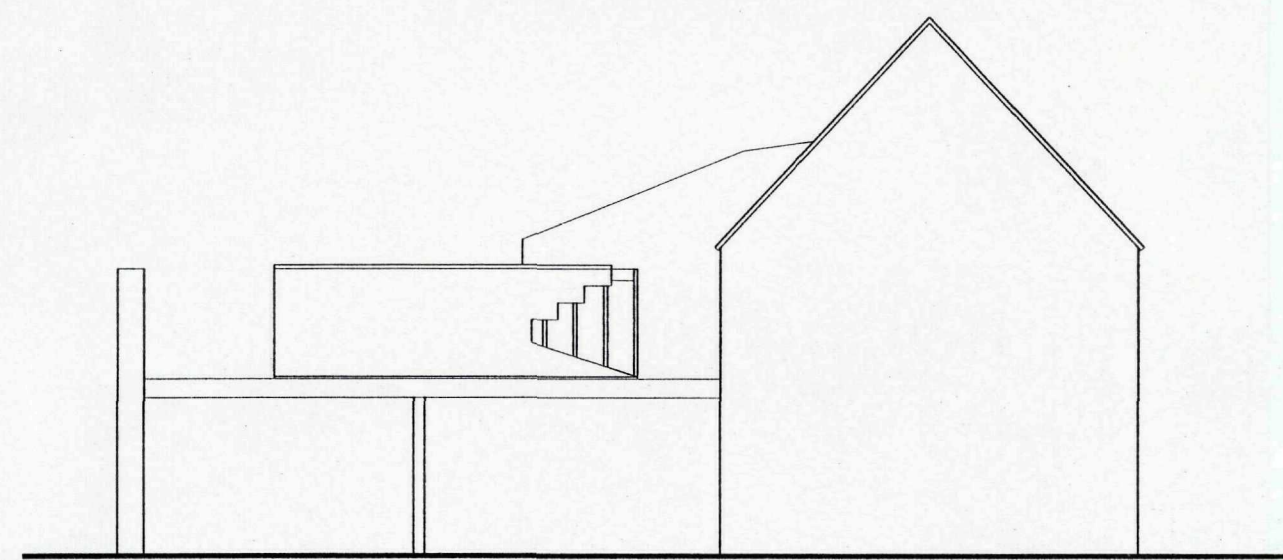


EXISTING SIDE ELEVATION 1:100

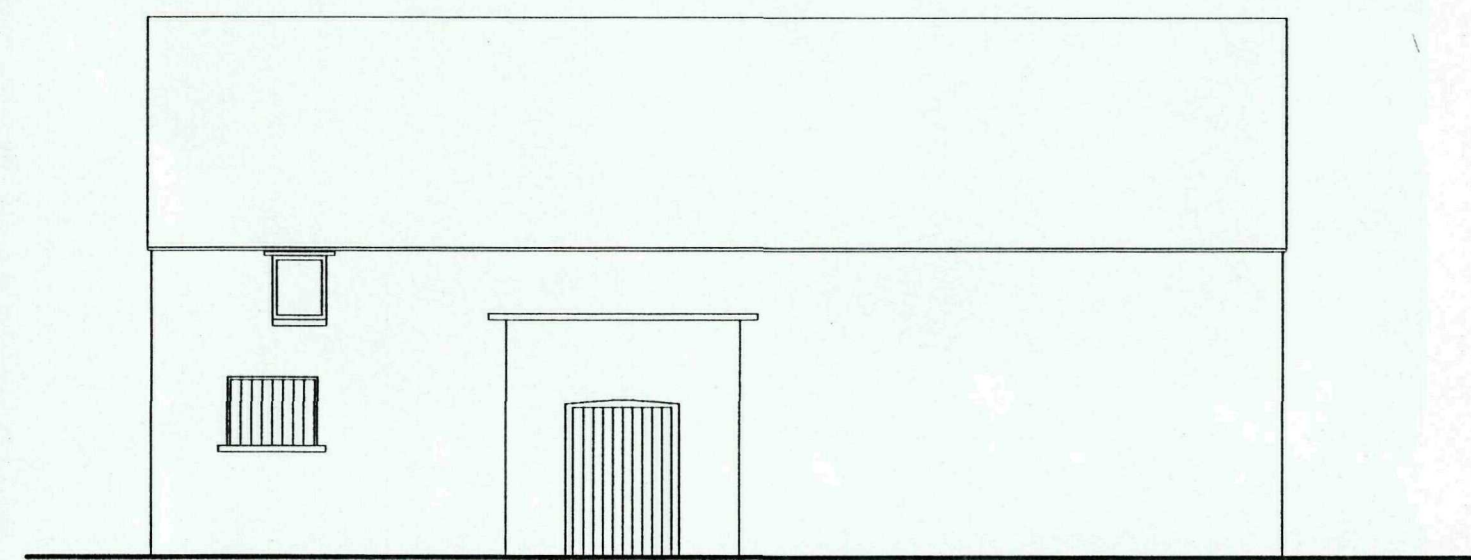


EXISTING FRONT ELEVATION 1:100

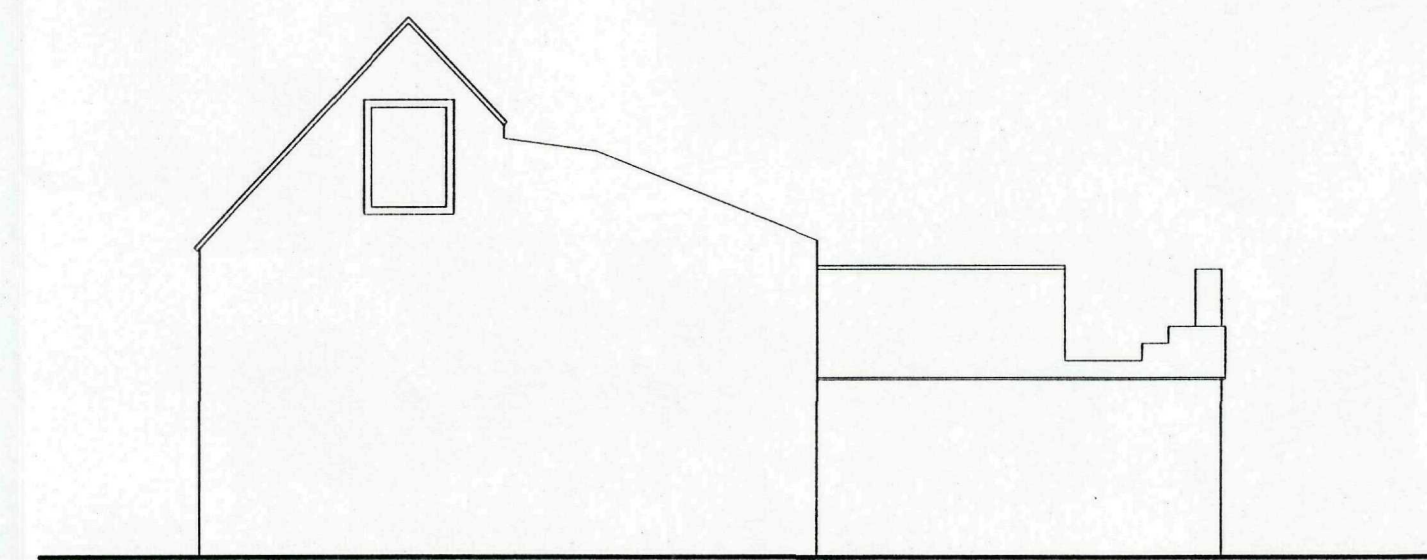


EXISTING SIDE ELEVATION 1:100

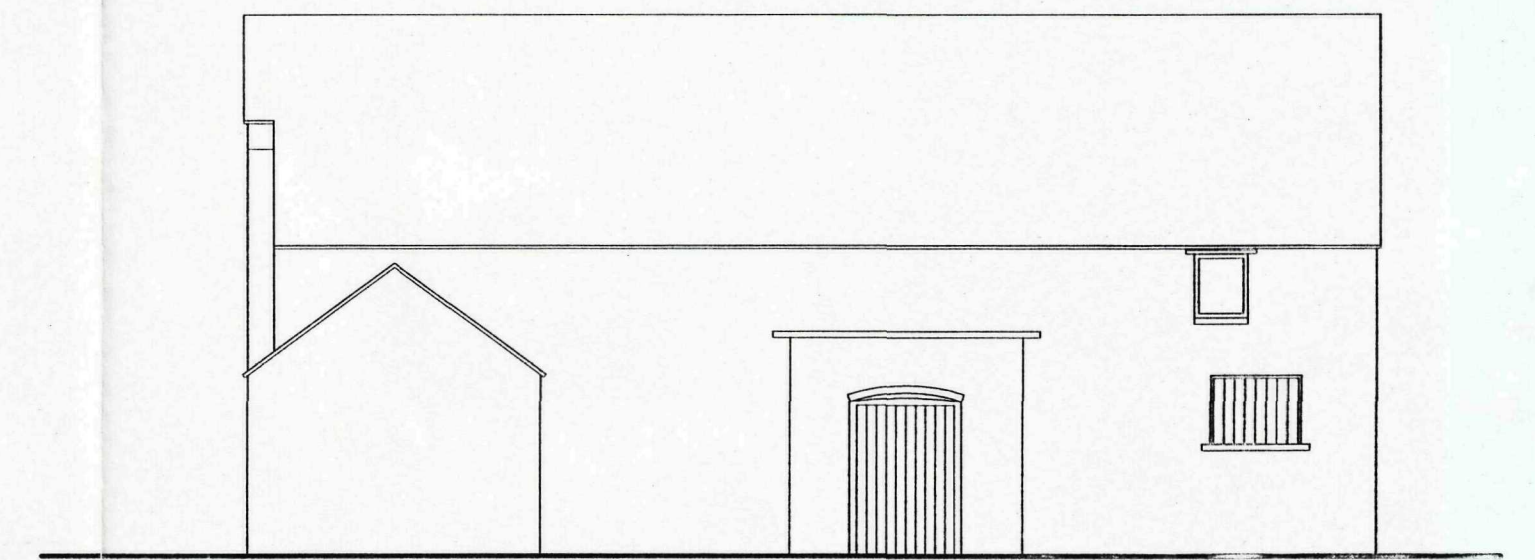


EXISTING REAR ELEVATION 1:100

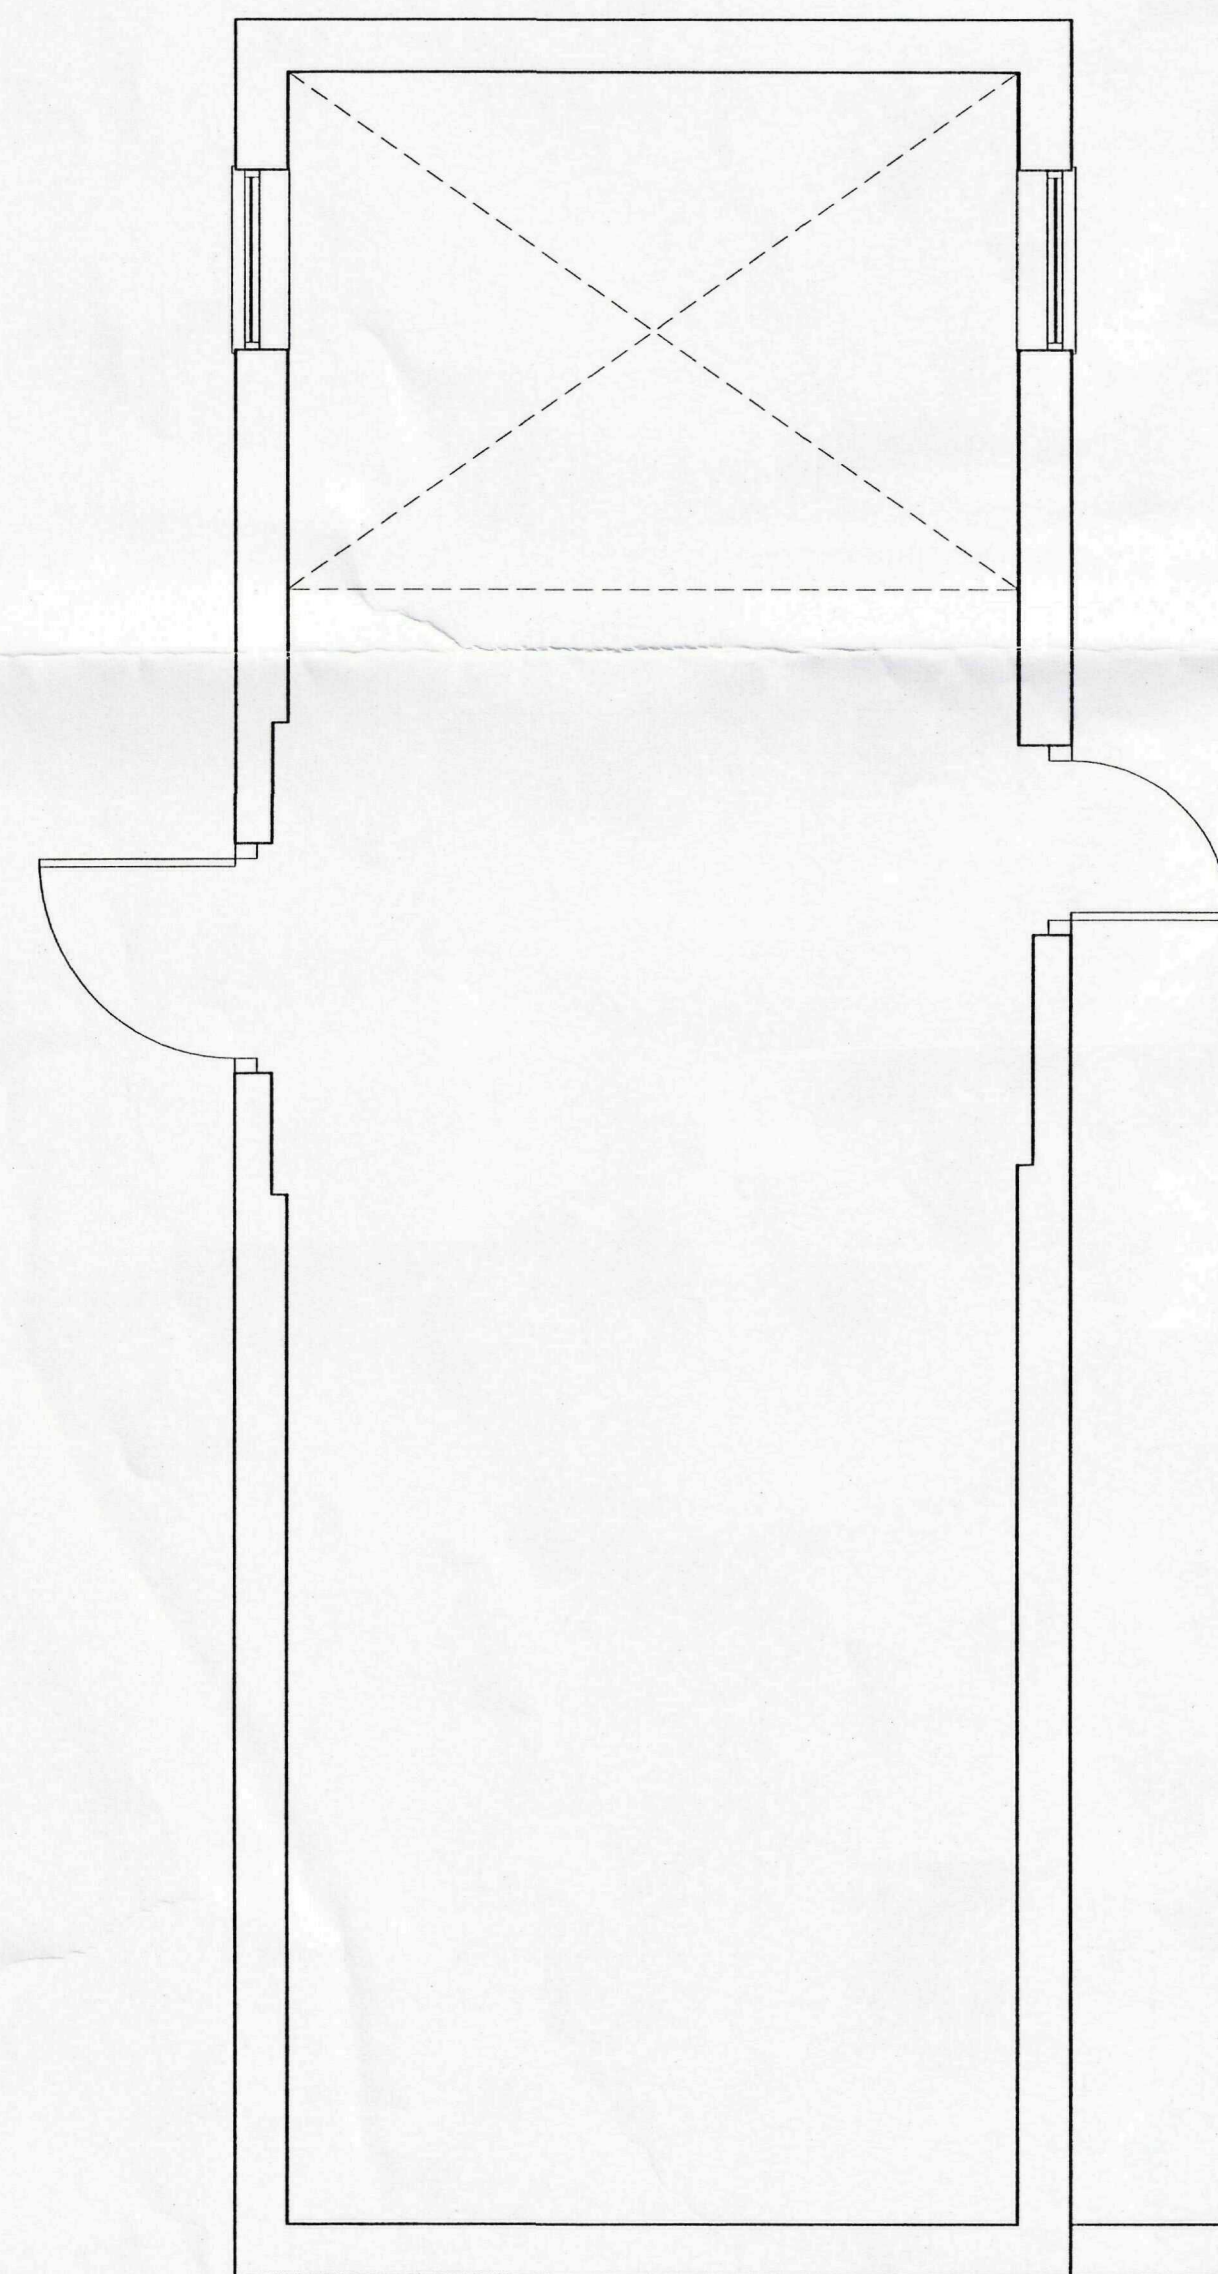

EXISTING GROUND FLOOR PLAN 1:50

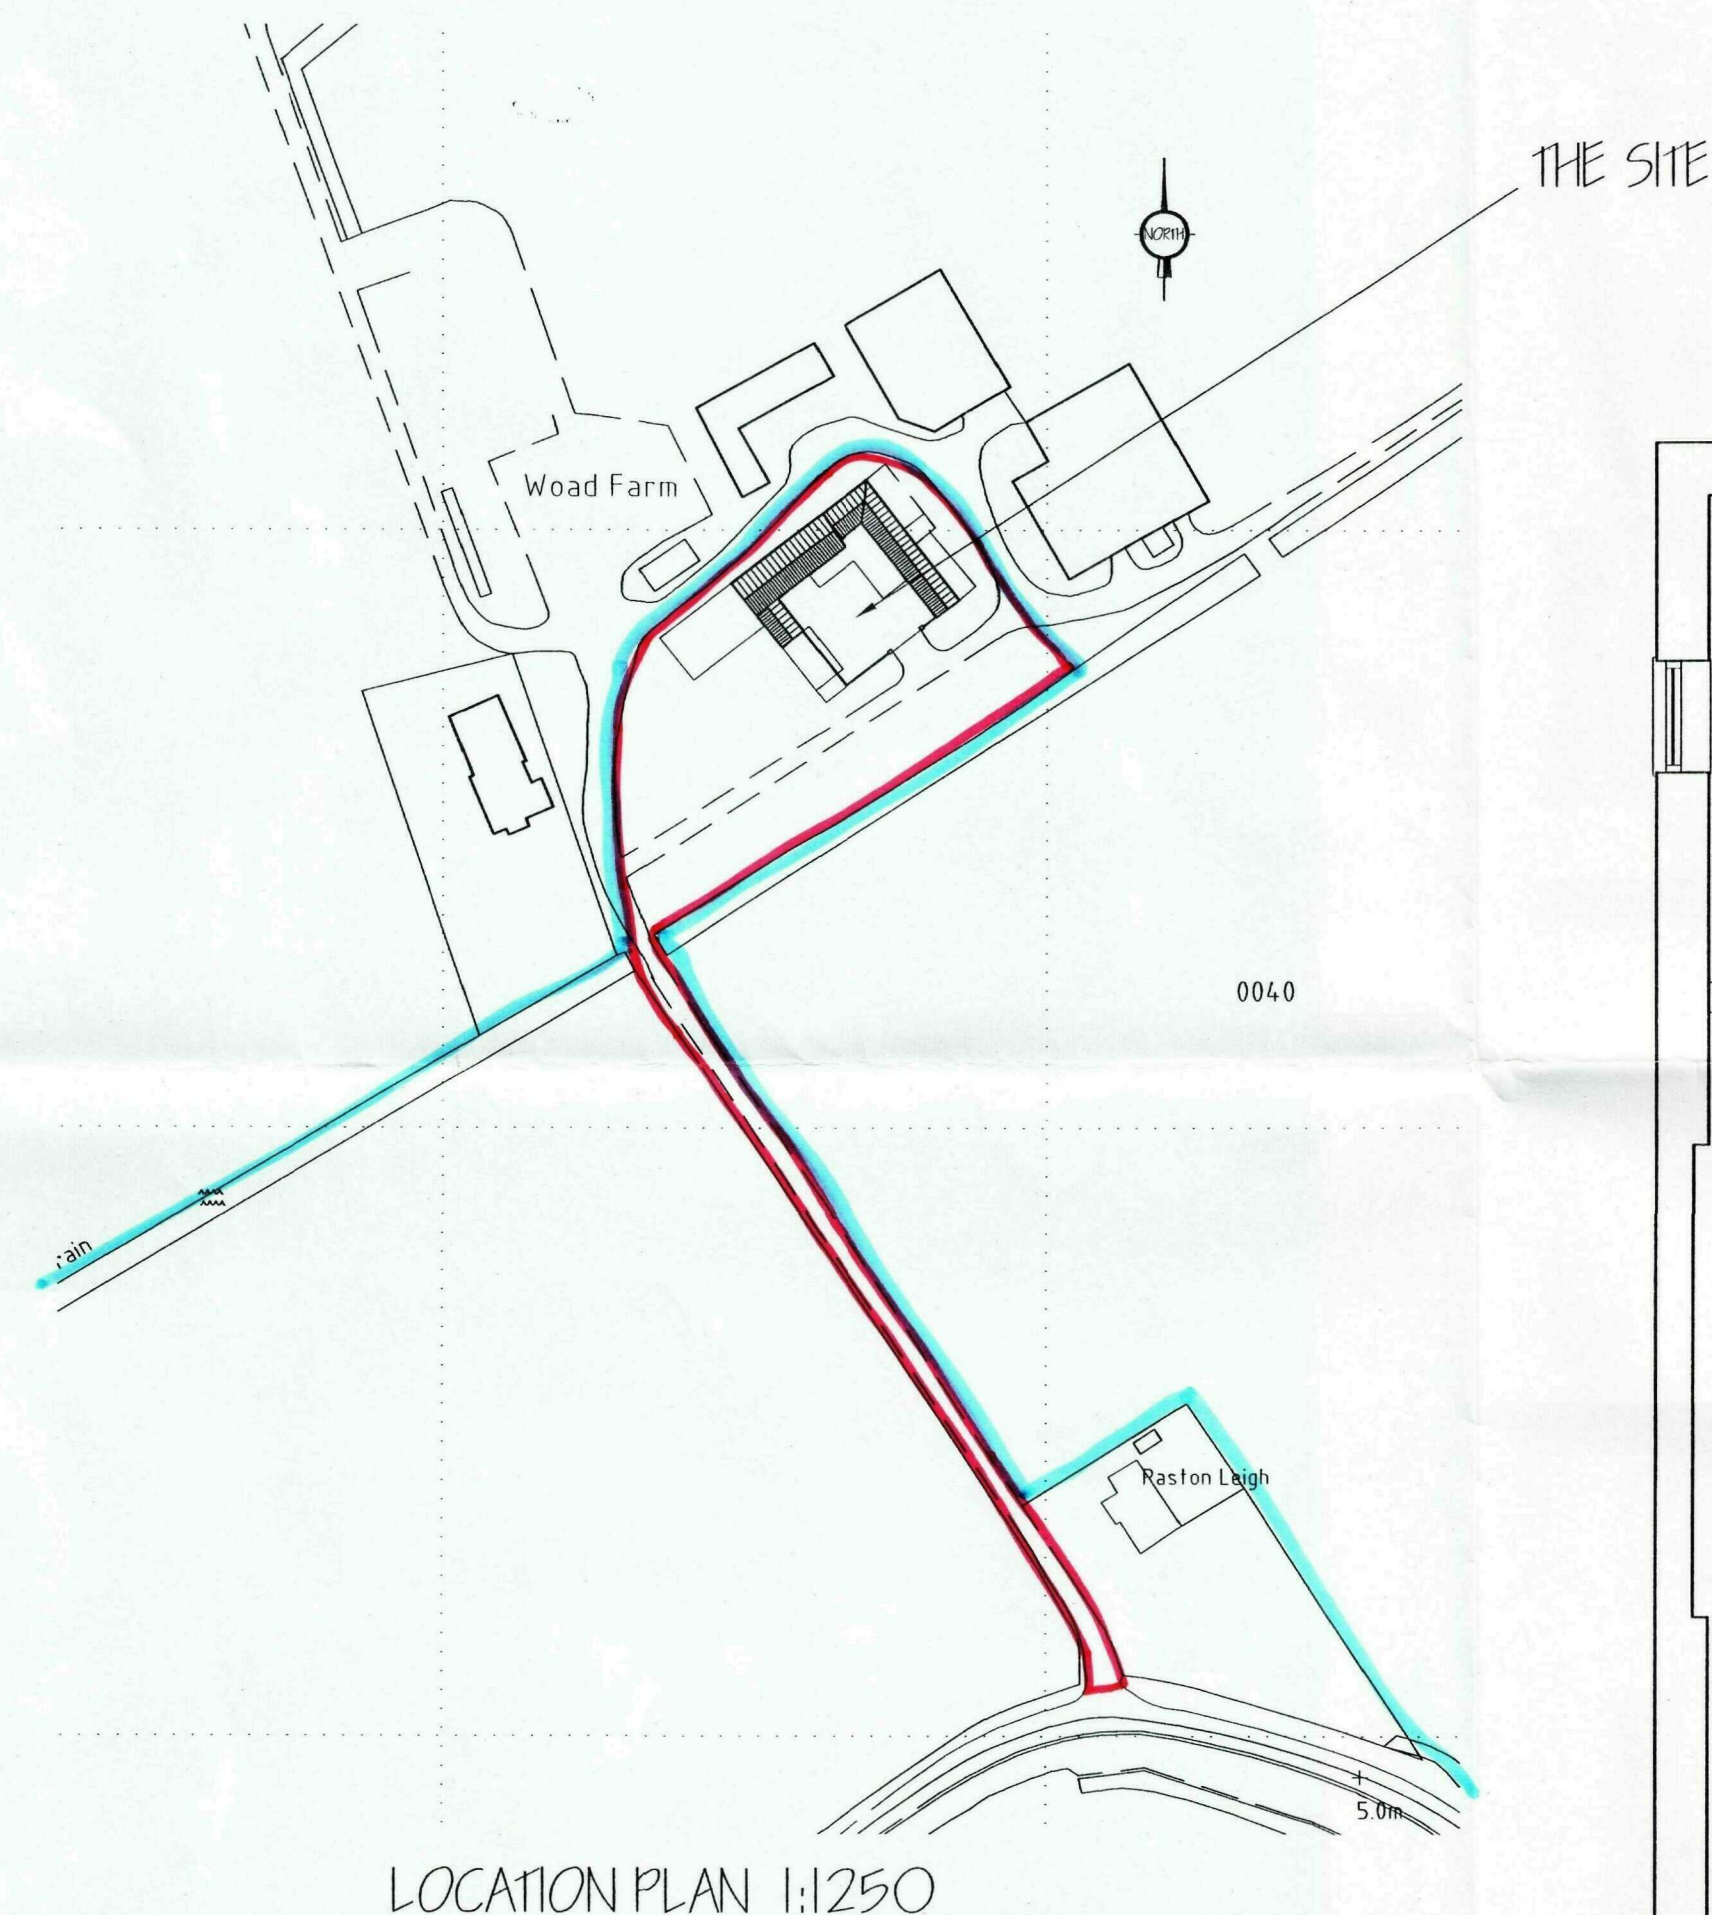

LOCATION PLAN 1:1250

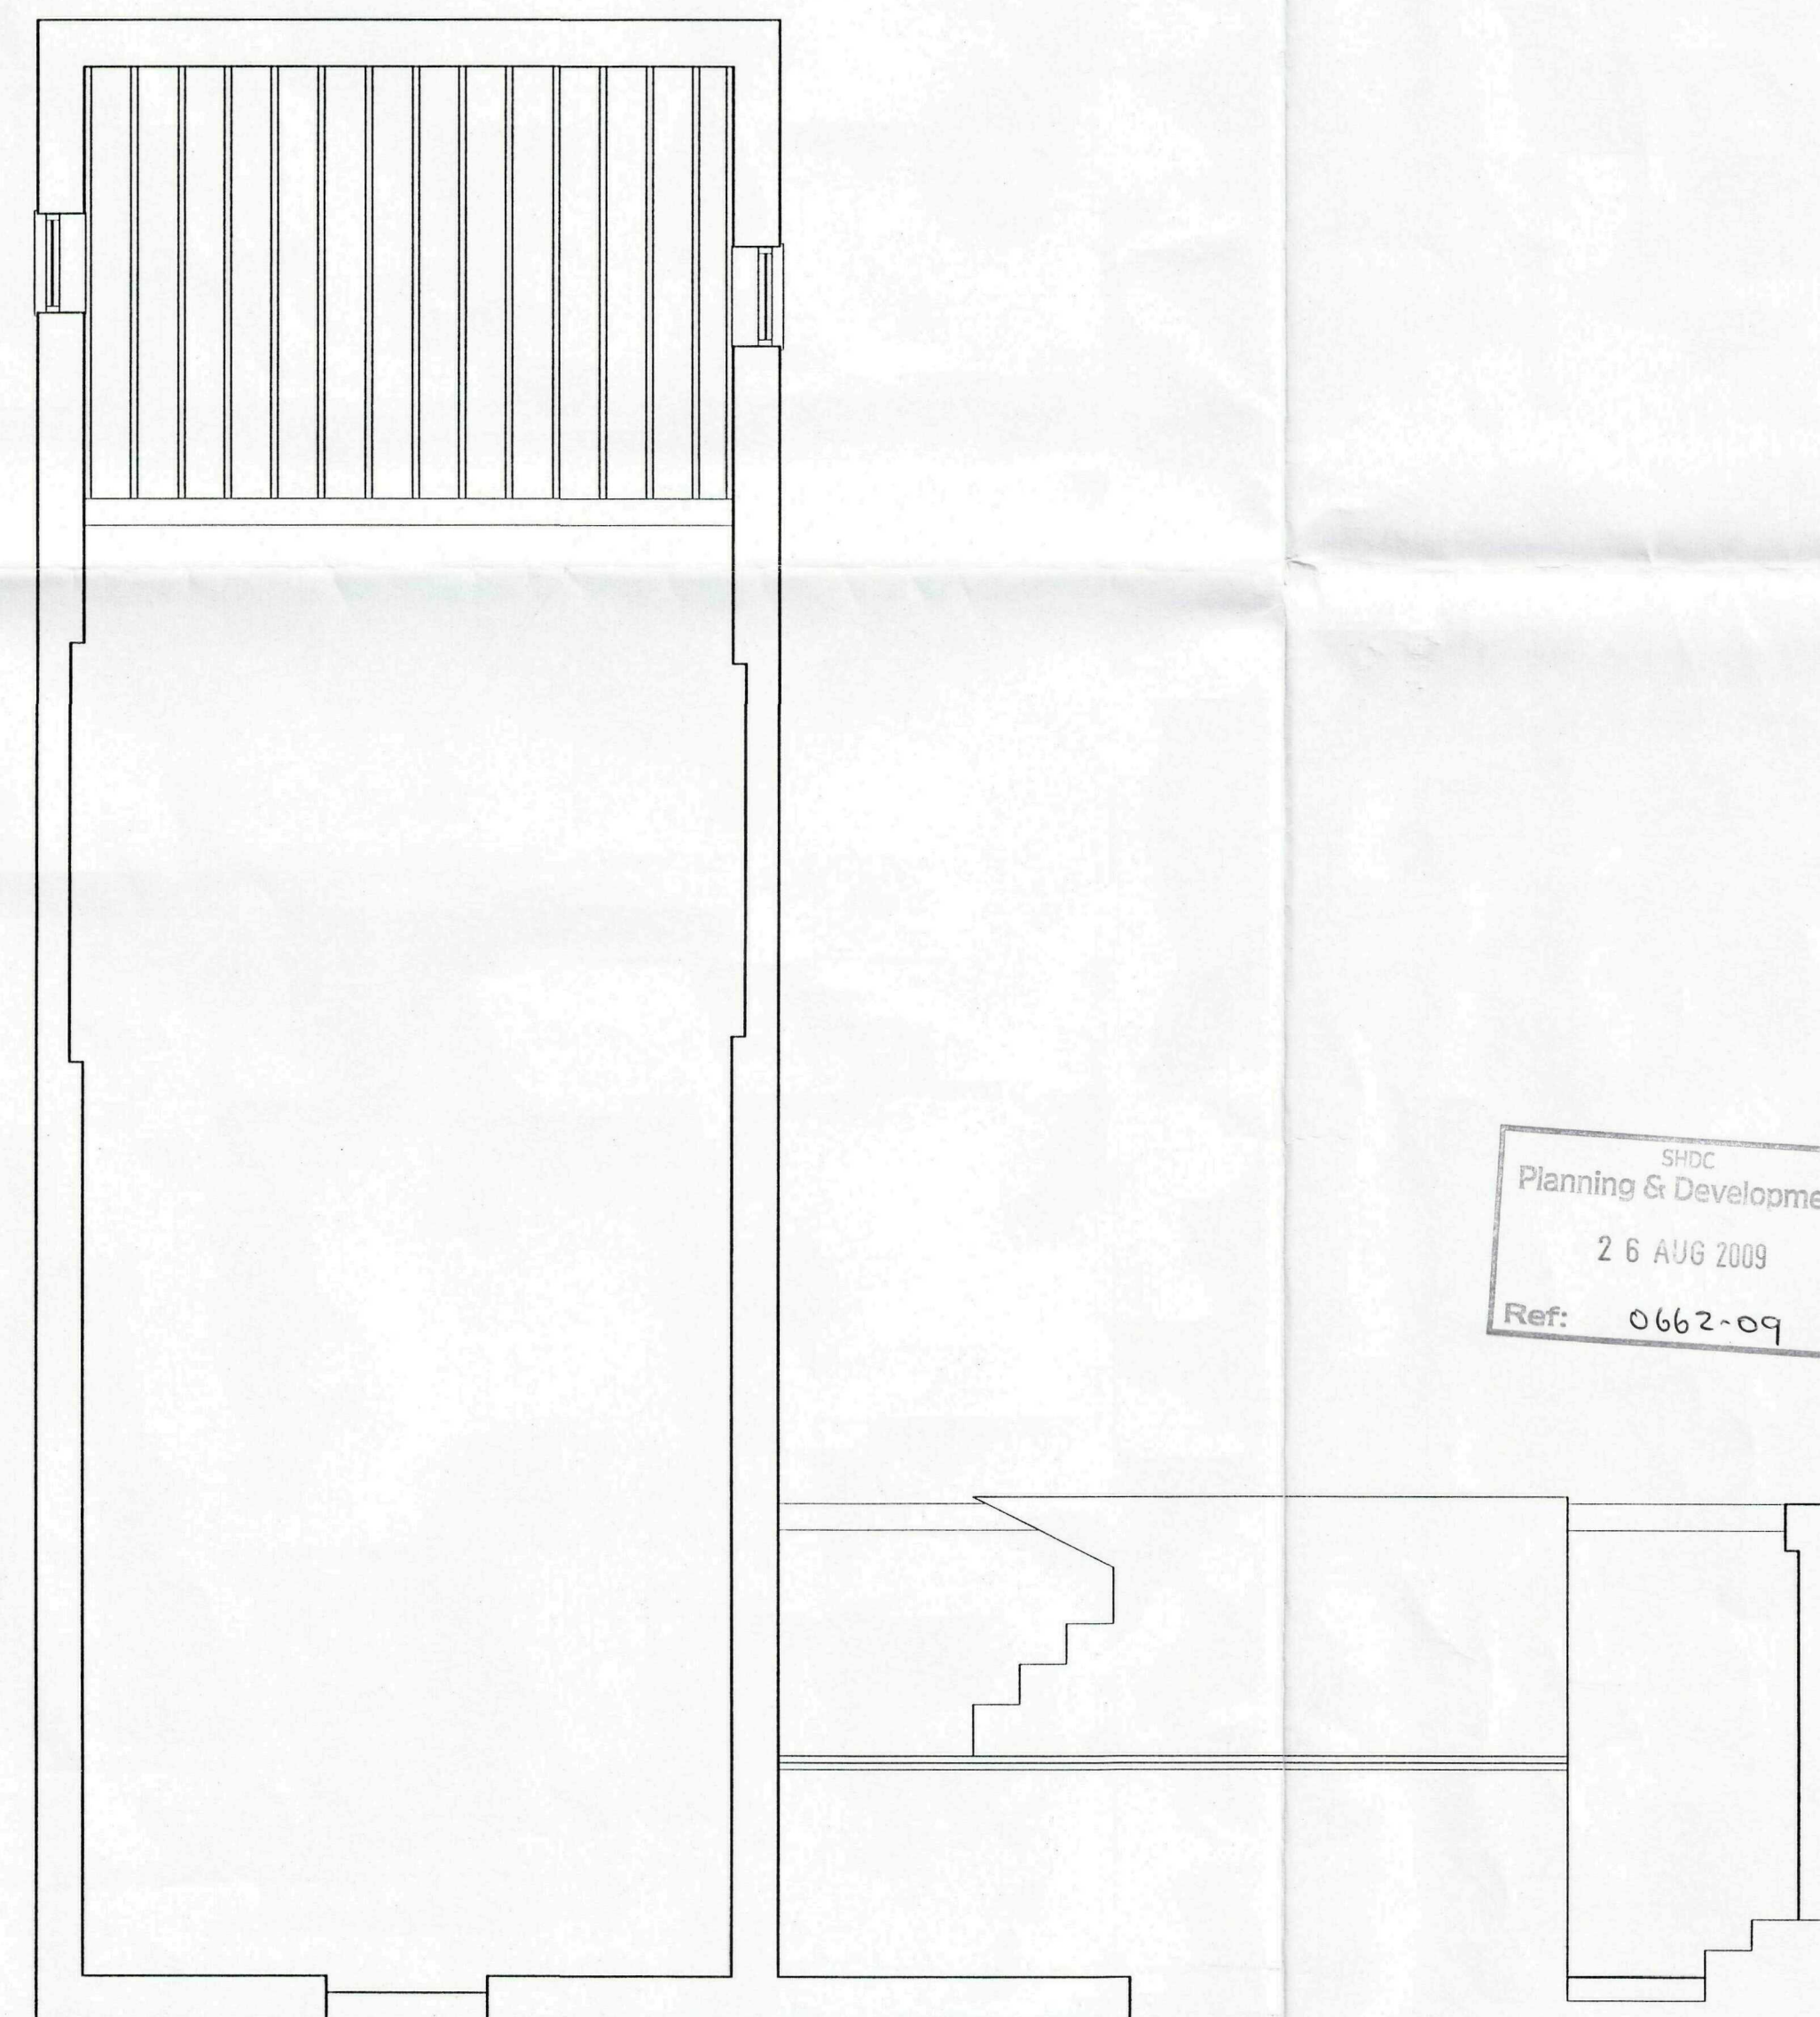

EXISTING FIRST FLOOR PLAN 1:50

DRAWING TO BE READ IN
CONJUNCTION WITH SEPARATE
SPECIFICATION

Ref.	Revision	Date

G. R. MERCHANT LTD.
I.ENG AMICE FIWO
**ARCHITECTURAL, STRUCTURAL
AND LAND DRAINAGE
CONSULTANTS**
4 Wrights Mews
12A Park Road, Holbeach,
Spalding, Lincs. PE12 7EE
Tel: 01406 490800
Fax: 01406 425744
E-Mail: gr.merchant@btconnect.com

Project
PROPOSED BARN CONVERSION
WOOD FARM
SURFLEET BANK
SURFLEET SEAS END

Client
NAYLOR FARMS

Drawing
EXISTING FLOOR PLANS
EXISTING ELEVATIONS
LOCATION PLAN

Job Ref.
1807 / 08


Date
JULY 2008

Scales
AS NOTED


DO NOT SCALE FROM THIS DRAWING
This drawing is copyright and may not be altered, traced, photographed or used for any other purpose other than that for which it is issued. The General Contractor is to check all dimensions on site and report any discrepancies to the Architect. All details shown on this drawing including foundations are based upon typical site conditions related to the area. No responsibility can be accepted for abnormal conditions which may be discovered during construction unless reported to the Architect so that design amendments may be considered. Site soil surveys are recommended in respect of foundations to establish specific site conditions before foundation work is undertaken. This drawing is limited to the amount of information contained and does not purport to contain a full specification of the works. It is not to be used for the purpose of obtaining Planning / Building Regulation approval. This drawing must not be used as a contract document. The works will not be supervised or inspected on site by G.R. Merchant or any representative thereof. It is the client or their appointed agents responsibility to control workmanship, selection of materials, adherence to specification, variations to contract etc. All materials to be new unless otherwise stated and all components and materials etc. to be used must be installed etc. in strict accordance with manufacturers instructions and relevant code of practice. Materials shall conform to appropriate British Standards Specifications or other standards or European code equivalent. The Employer / Client shall ensure that the selected contractor is conversant with and accepts all measures necessary to achieve compliance with Health and Safety legislation for Building Sites and Work places. The Employer / Client is advised that should the works need to comply with the Construction Design and Management Regulations an independent Planning Supervisor will be required. The works shall comprise of all that is shown on the drawing and details. Works that may not specifically be shown but may be reasonably inferred as necessary to carry out the works shall be deemed to be included. It is the plot / land owners responsibility to be aware of the Party Wall etc. Act 1996 when building in close proximity to adjoining neighbours boundaries.

SHDC
Planning & Development
26 AUG 2009
Ref: 0662-09


**DETERMINED
PLAN**

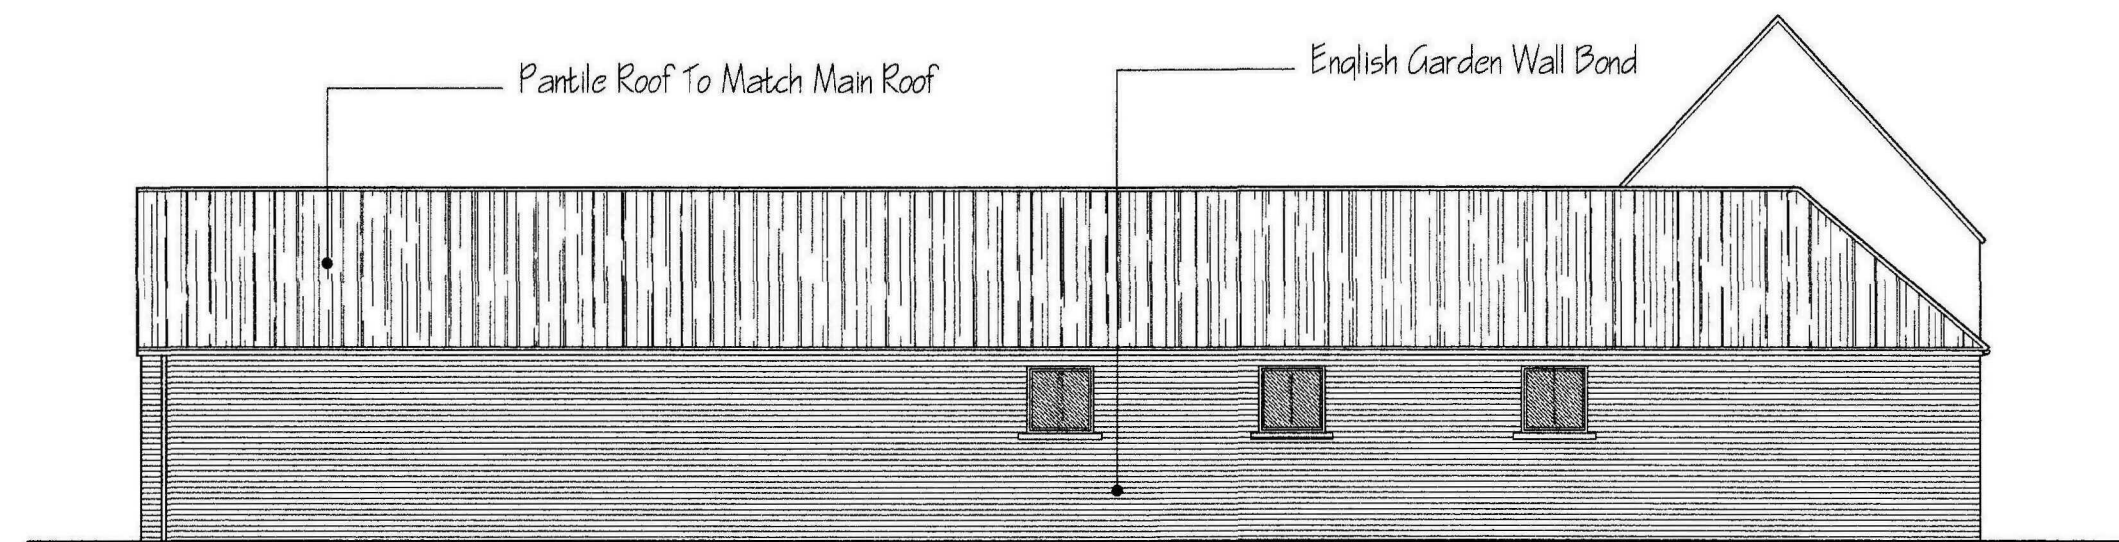


PROPOSED SIDE ELEVATION 1:100

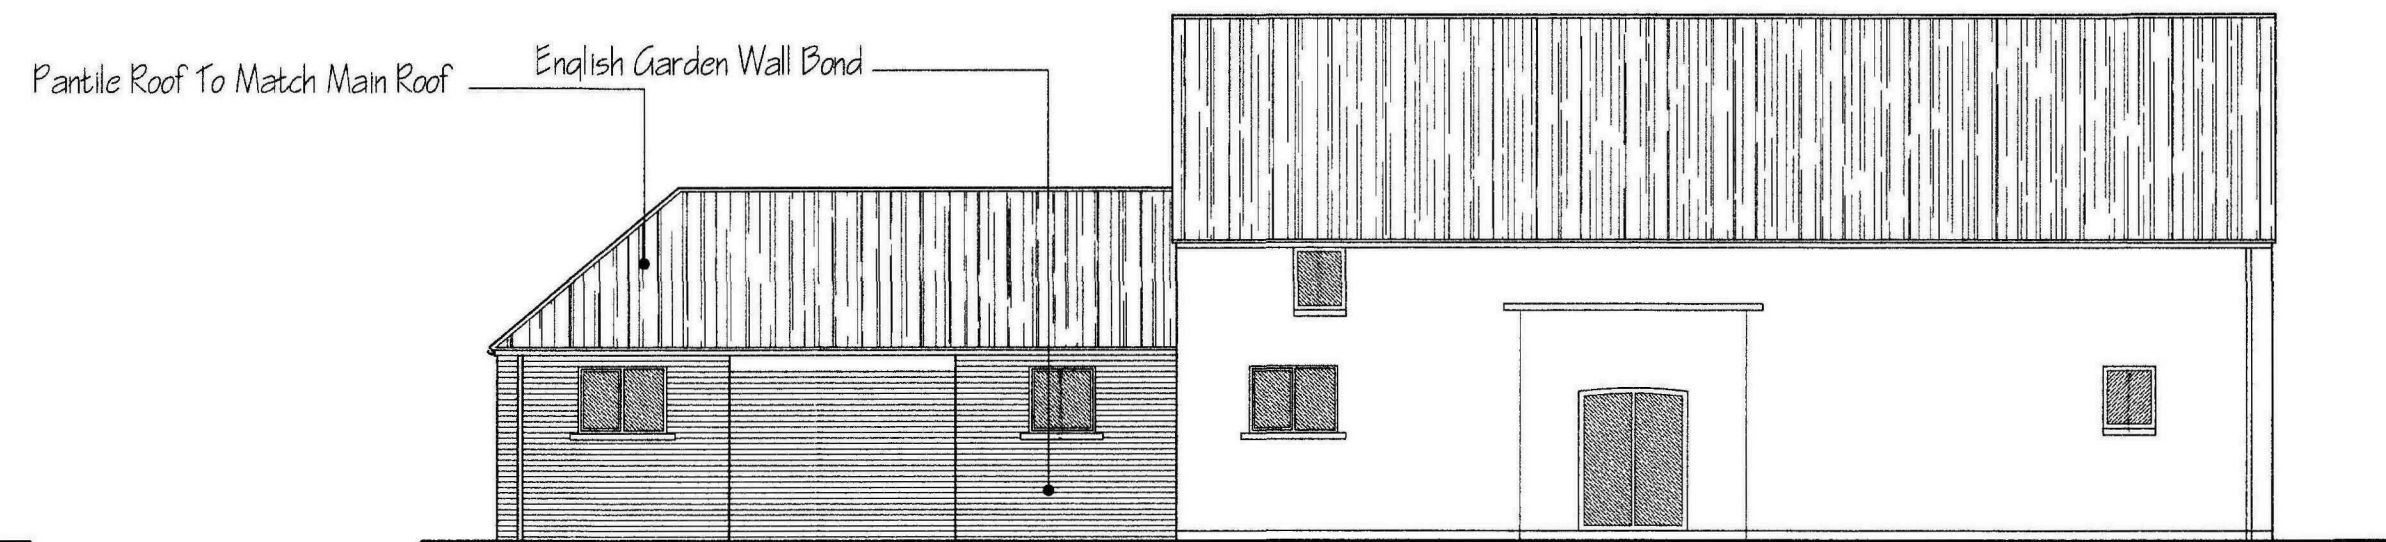


PROPOSED FRONT ELEVATION 1:100

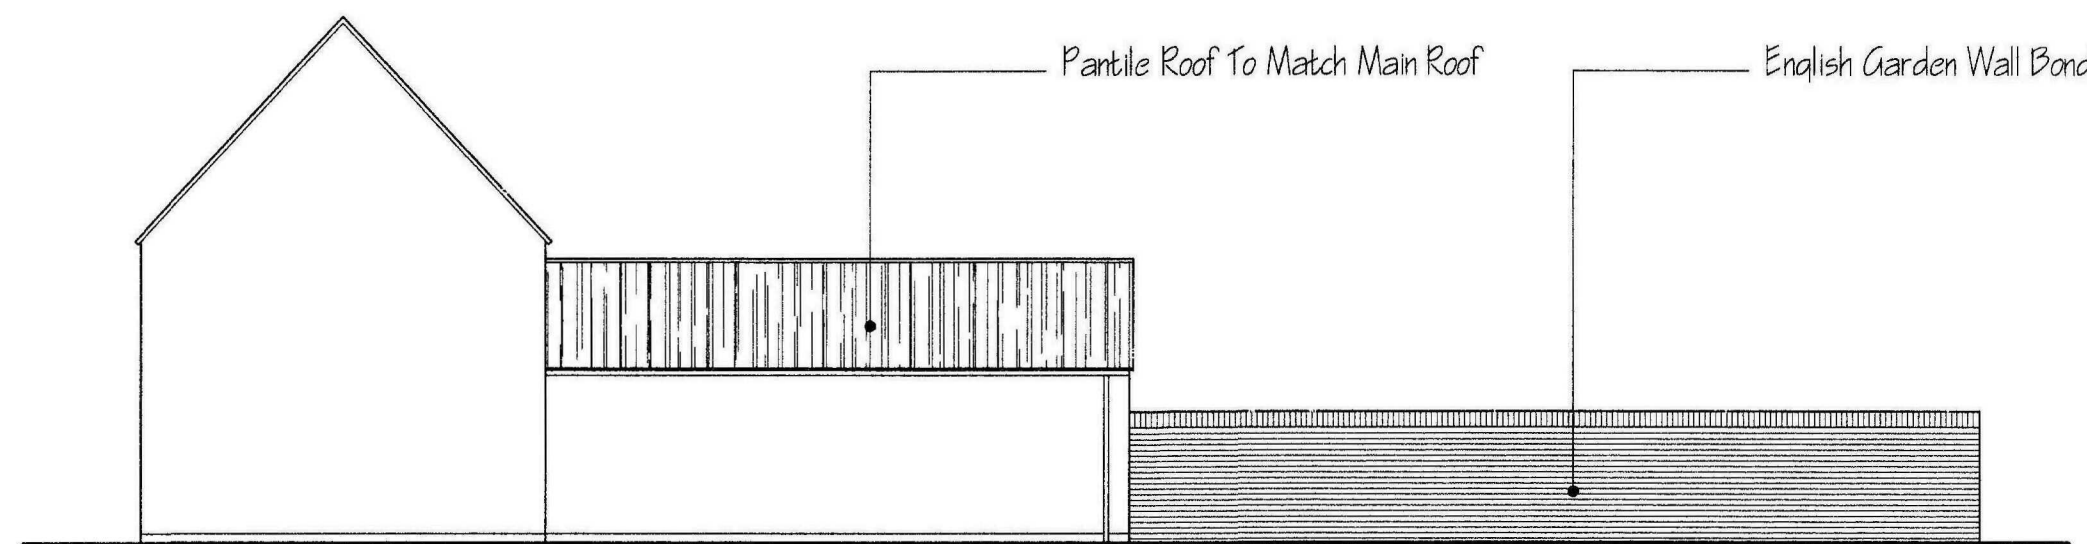


PROPOSED SIDE ELEVATION 1:100

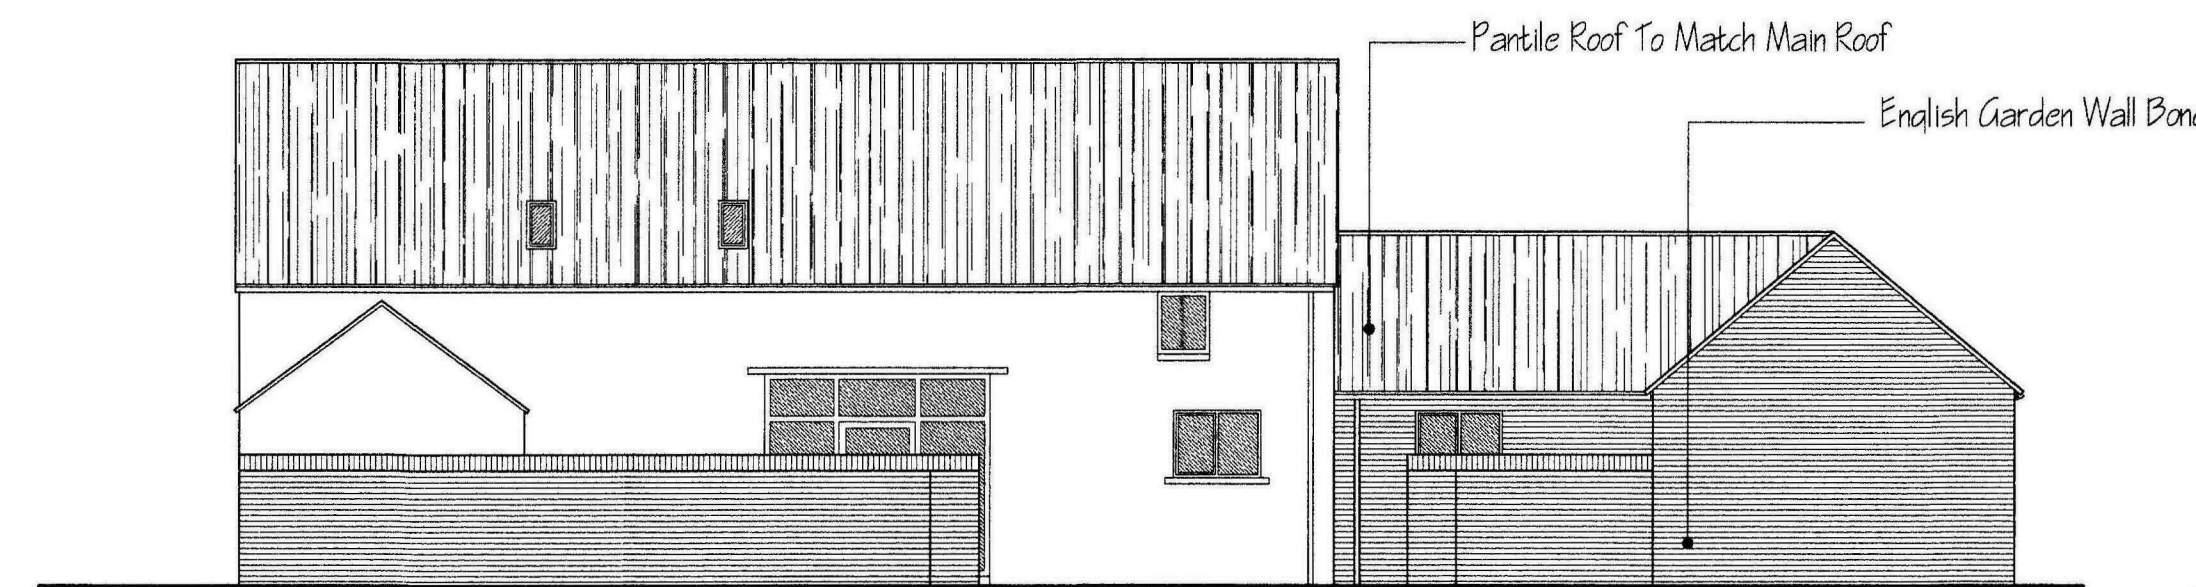


PROPOSED REAR ELEVATION 1:100

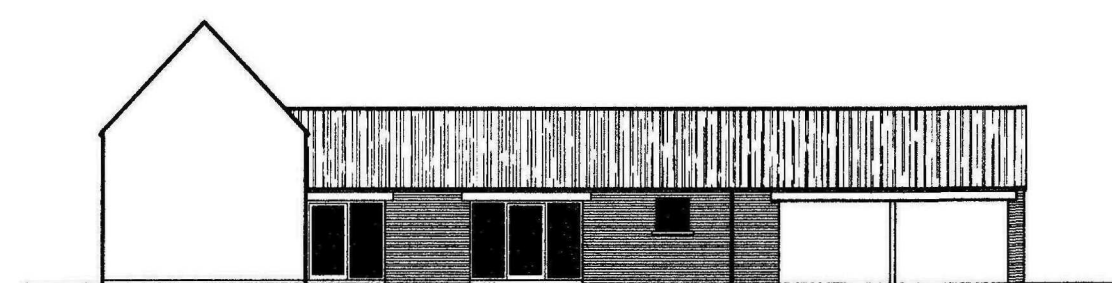


PROPOSED COURTYARD ELEVATION 1:200

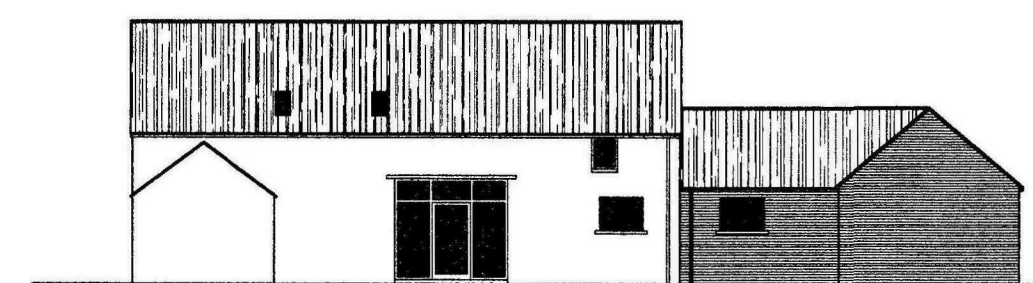

PROPOSED COURTYARD ELEVATION 1:200

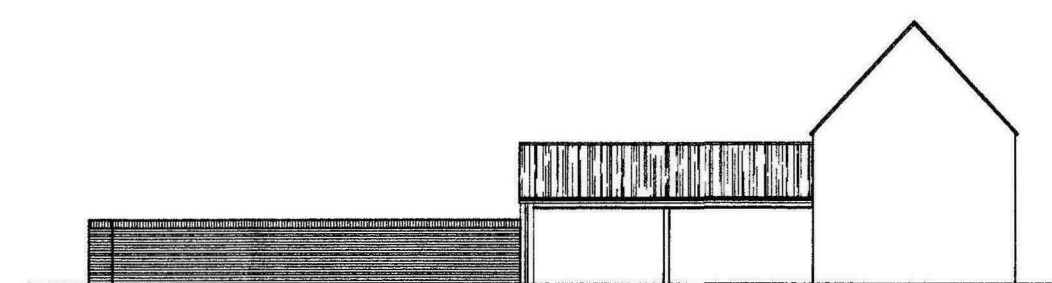

PROPOSED COURTYARD ELEVATION 1:200

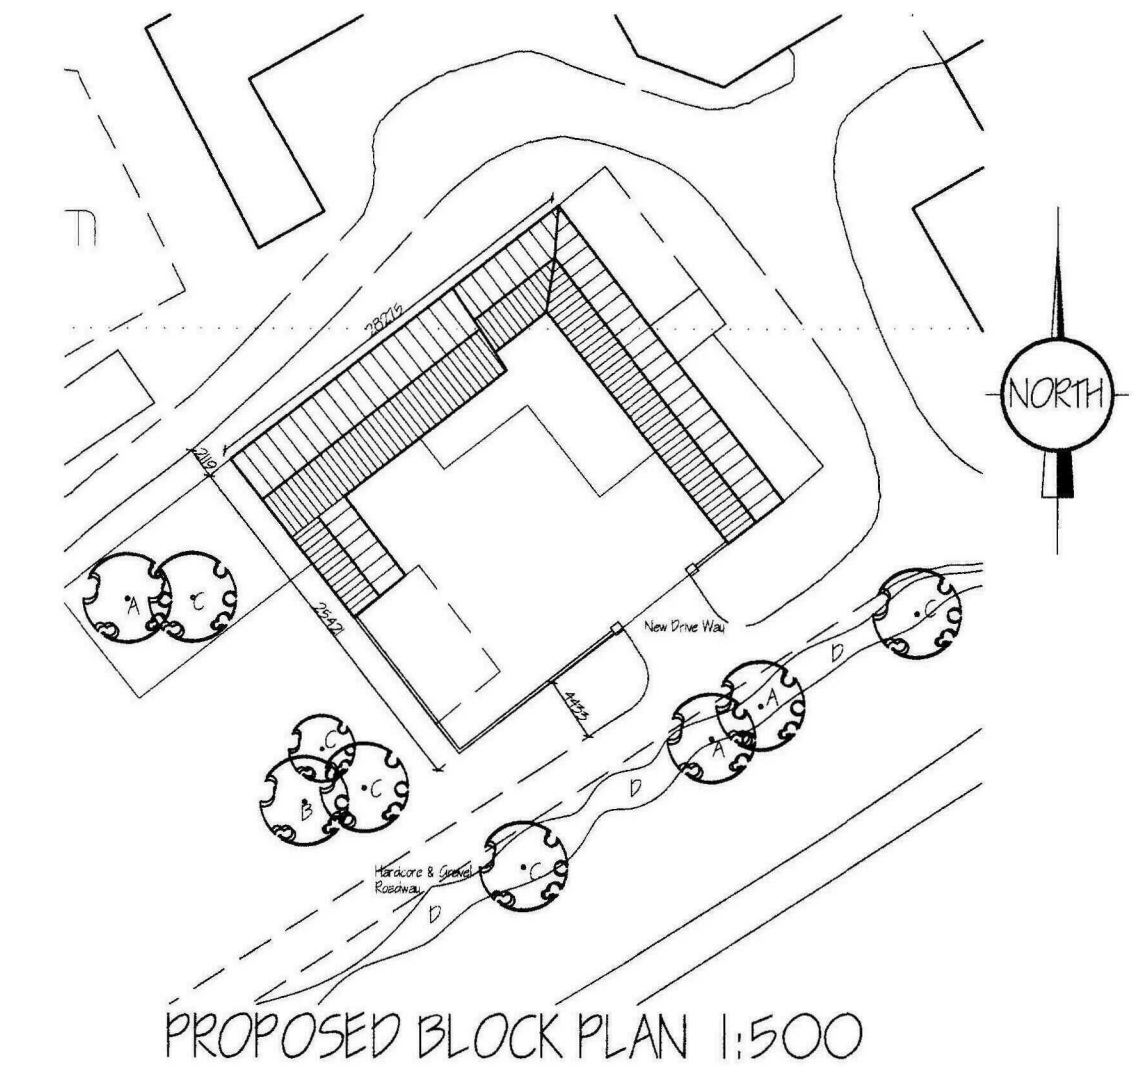

PROPOSED BLOCK PLAN 1:500

TREE PLANTING / SHRUB PLANTING SCHEME

A	SILVER BIRCH (BETULA PENDULA)	STANDARD
B	WHITEBAM (SORBUS ARIA)	STANDARD
C	HAWTHORN (CRATAEGUS MONOGINA)	STANDARD

ALL PLANTING TO BE IN ACCORDANCE WITH B.B. 442B:1989 AND AMENDMENT No. 1 (1999)
ALL TREES TO BE PLANTED WITH MINIMUM 0.6m MULCH MAT AND TO BE STAKED, TIED & TUBED.
1/3 TO 1/2 BAG OF PEAT FREE TREE AND SHRUB PLANTING COMPOST TO BE INCORPORATED INTO BACKFILL FOR EACH PLANT.

D - MIXED HEDGE

- (a) Hawthorn (Crataegus Monogina)
- (b) Beech (Fagus Sylvatica)
- (c) Blackthorn (Prunus Spinosa)
- (d) Blackthorn (Prunus Spinosus)
- (e) Holly (Ilex aquifolium "Silver Milkmaid")
- (f) Yew (Taxus baccata)

ref.	revision	date
F	SCHEME REDESIGN - PLANNING	NOV '09
E	PLANNING AMENDMENT	SEPT '09
D	PLANNING APPLICATION	JULY '09
C	SCHEME REDESIGN	MAY '09
B	REDESIGN FOLLOWING PLANNER'S COMMENTS	NOV '08
A	CLIENT AMENDMENTS	AUG '08

G. R. MERCHANT LTD.
I.ENG AMICE FTWO
ARCHITECTURAL, STRUCTURAL
AND LAND DRAINAGE
CONSULTANTS
4 Wrights Mews
12A Park Road, Holbeach,
Spalding, Lincs. PE12 7EE
Tel: 01408 490600
Fax: 01408 488744
E-Mail: gr.merchant@btconnect.com

SHDC
Planning & Development
26 NOV 2009
Ref: 0662-09

Project
PROPOSED BARN CONVERSION
WOOD FARM
SURFLEET BANK
SURFLEET SEAS END

Client
NAYLOR FARMS

Drawing
PROPOSED FLOOR PLANS
PROPOSED ELEVATIONS
PROPOSED BLOCK PLAN

Job Ref.
1807/08

Drawing No.
02F

Date
JULY 2008

Drawn
SLB


Scales
AS NOTED

DO NOT SCALE FROM THIS DRAWING
This drawing is copyright and may not be altered, traced, photographed or used for any other purpose other than that for which it is issued. The General Contractor is to check all dimensions on site and report any discrepancies to the Architect. All details shown on this drawing including foundations are based upon logical site conditions related to the area. No responsibility can be accepted for anomalous conditions which may be discovered during construction unless reported to the Architect so that design amendments may be considered. Site and surveys are recommended to respect of foundations to establish specific site conditions before foundation work is undertaken. This drawing is limited in the amount of information contained and does not purport to contain a full specification of the works. It is solely for the purpose of obtaining Planning / Building Regulation approval. This drawing must not be used as a contract document alone. The works will not be supervised or inspected on site by G.R.M. Merchant or any representative thereof. It is the client or their appointed agents responsibility to control workmanship, installation of materials, adherence to specification, variations to contract etc. All materials to be new unless otherwise stated and all components and materials etc. to be used must and installed etc. in strict accordance with manufacturers instruction and relevant code of practice. Materials shall conform to appropriate British Standard specifications or their equivalent or European code equivalent. The Employer / Client shall ensure that the selected contractor is conversant with and capable of meeting the necessary requirements for Health and Safety Regulations for Building sites and Work places. The Employer / Client is advised that should the works need to comply with the Construction Design and Management Regulations an independent Planning Supervisor will be required. The works shall comprise of all that is shown on the drawing and details. Work that may be specifically shown but may be reasonably inferred as necessary to carry out the works shall be deemed to be included. It is the job / land owners responsibility to be aware of the Party Wall etc. Act 1996, when building in close proximity to adjoining neighbours boundaries.


AMENDED PLAN
A1

Materials
Roof: Single Pantile To Match Existing Roof
Walls: Reclaimed Brickwork Laid To English Garden Wall Bond
Windows: Wooden
Doors: Wooden

DETERMINED
PLAN

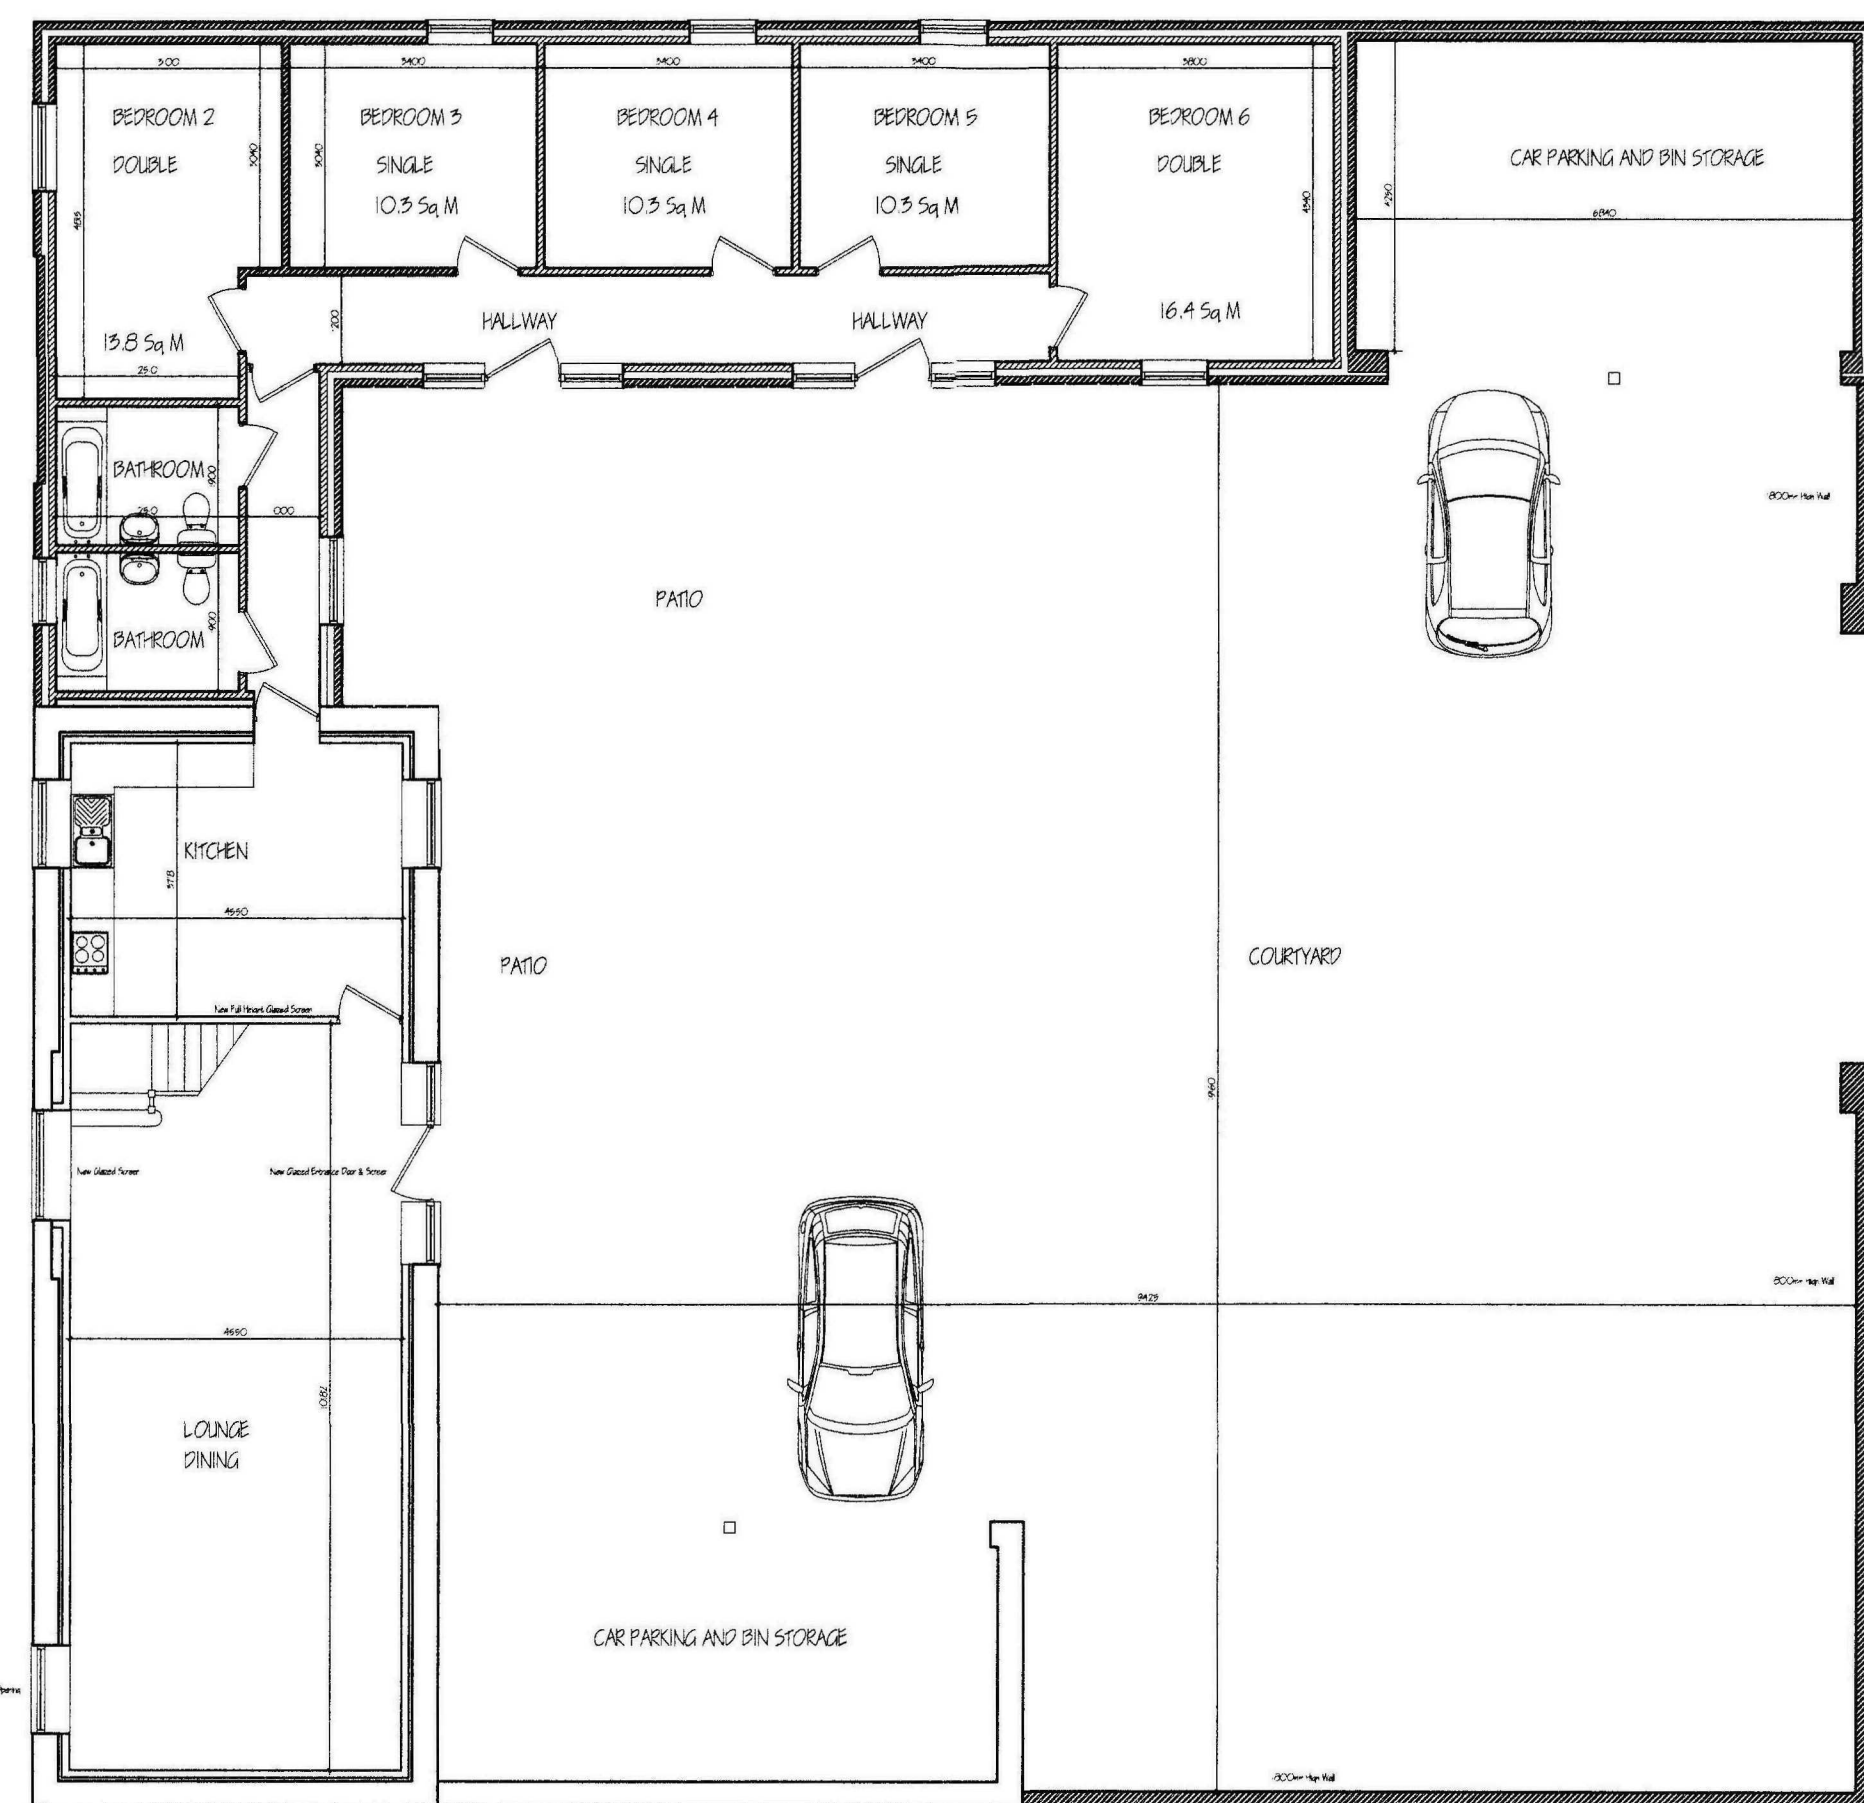

PROPOSED GROUND FLOOR PLAN 1:100

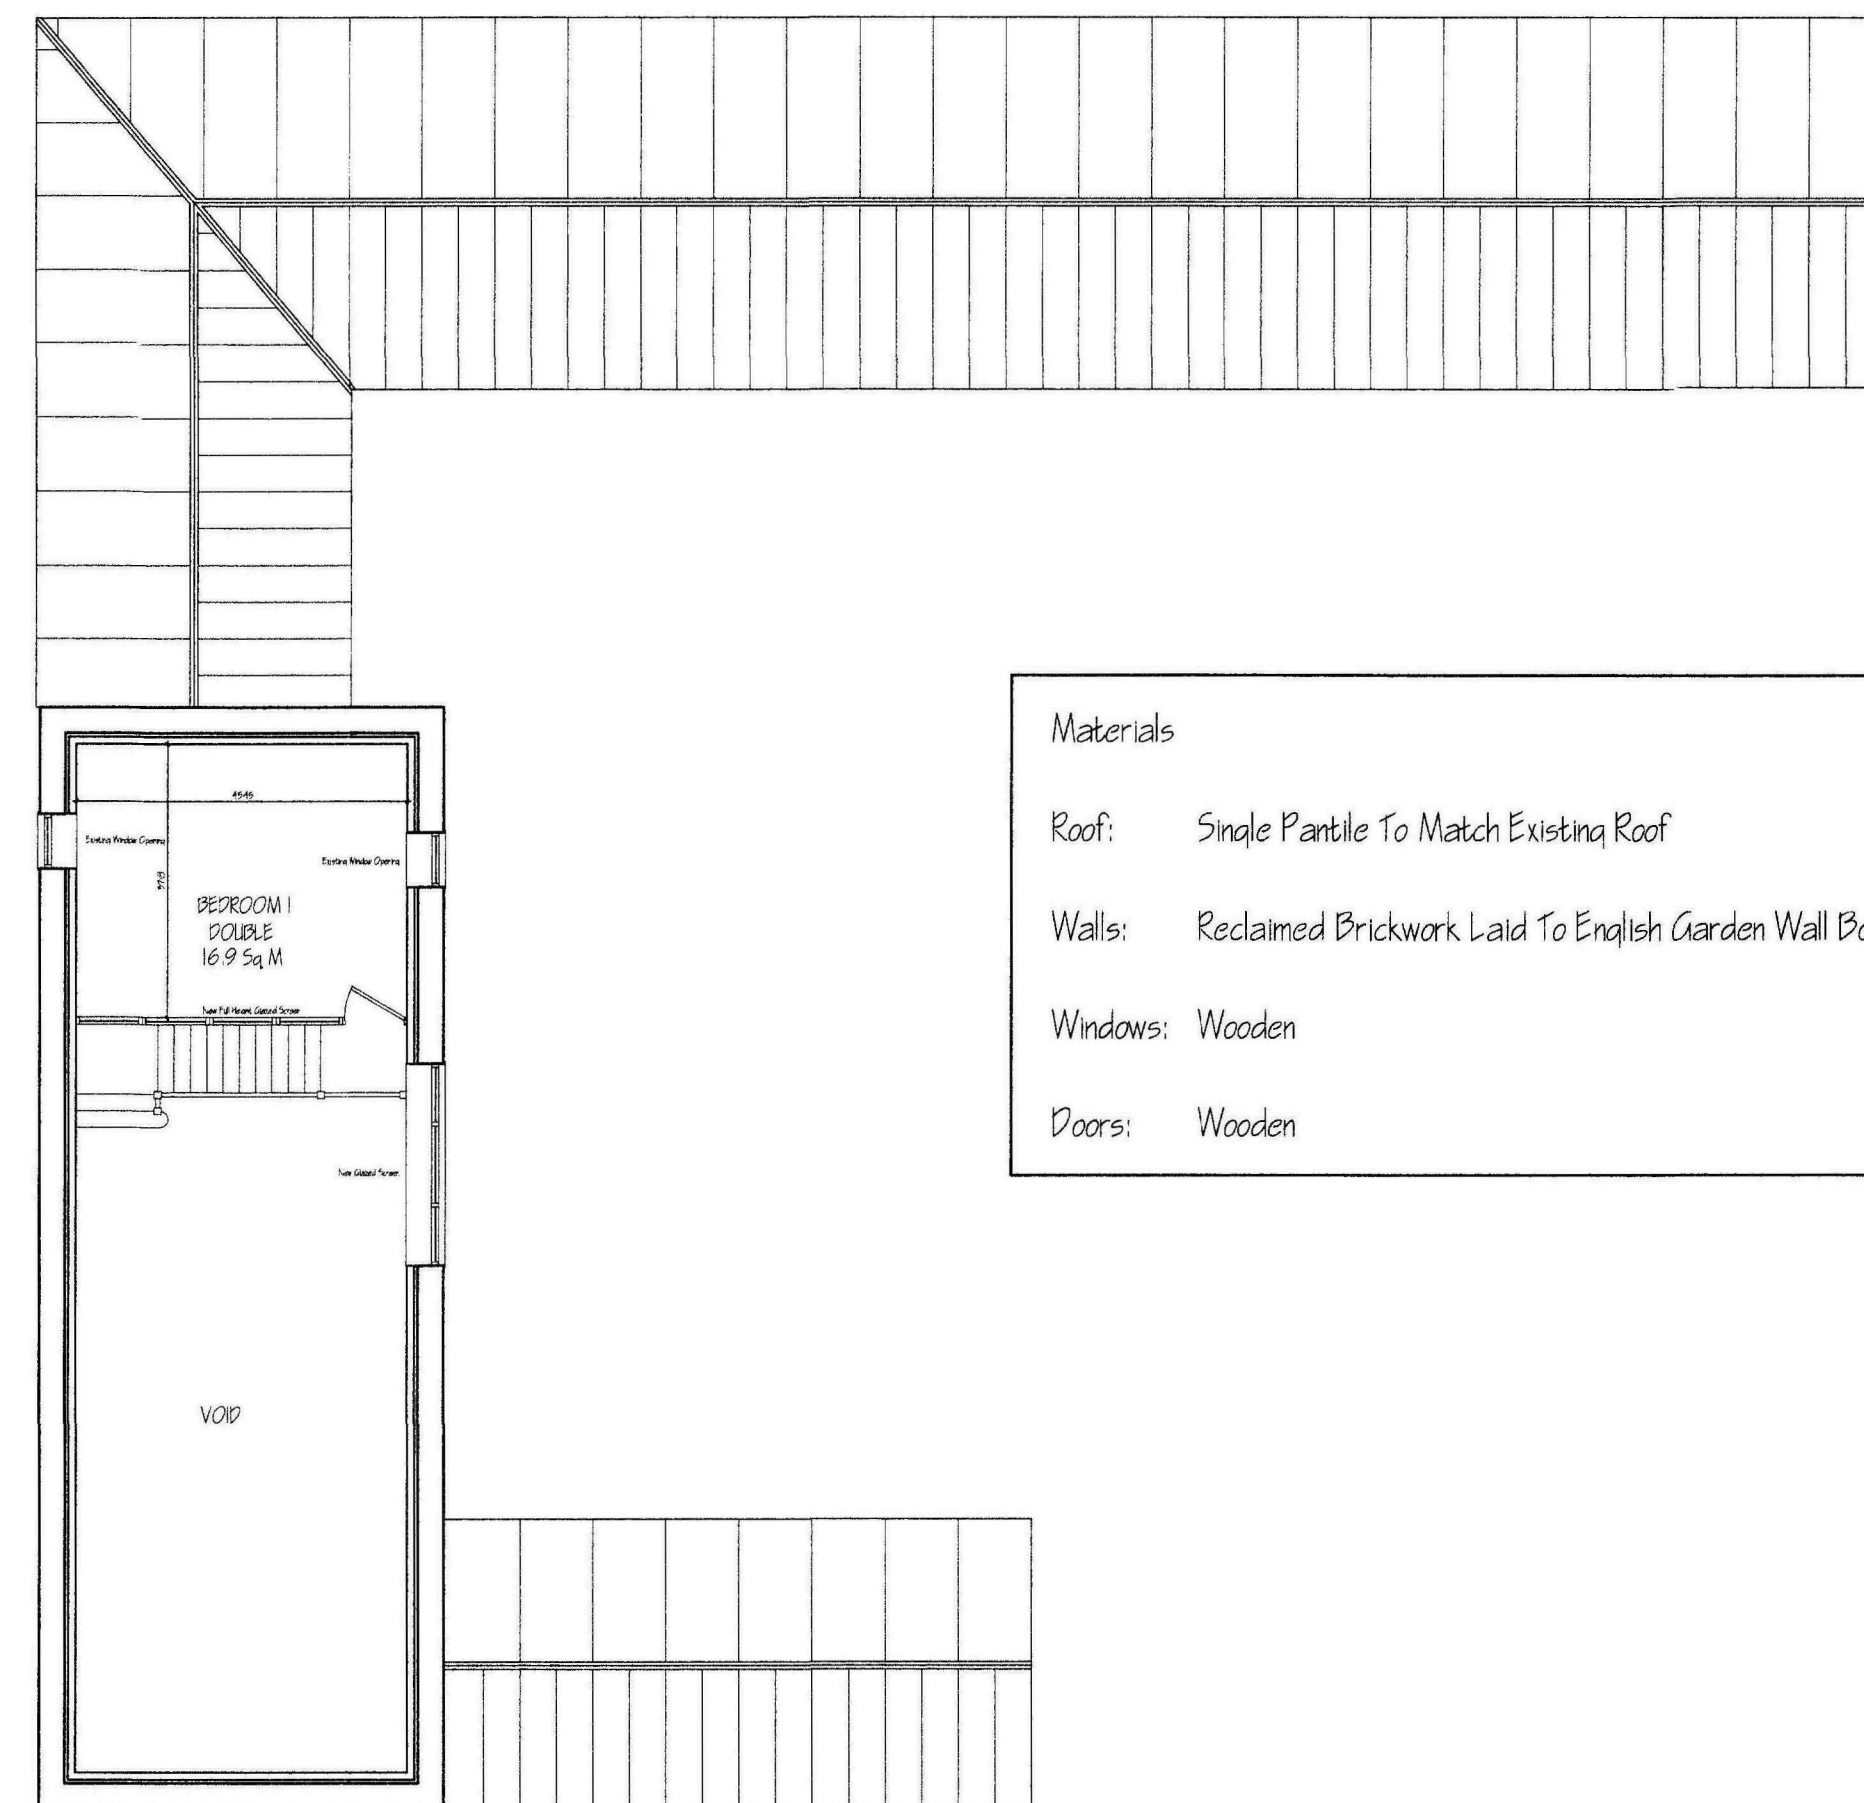

PROPOSED FIRST FLOOR PLAN 1:100