


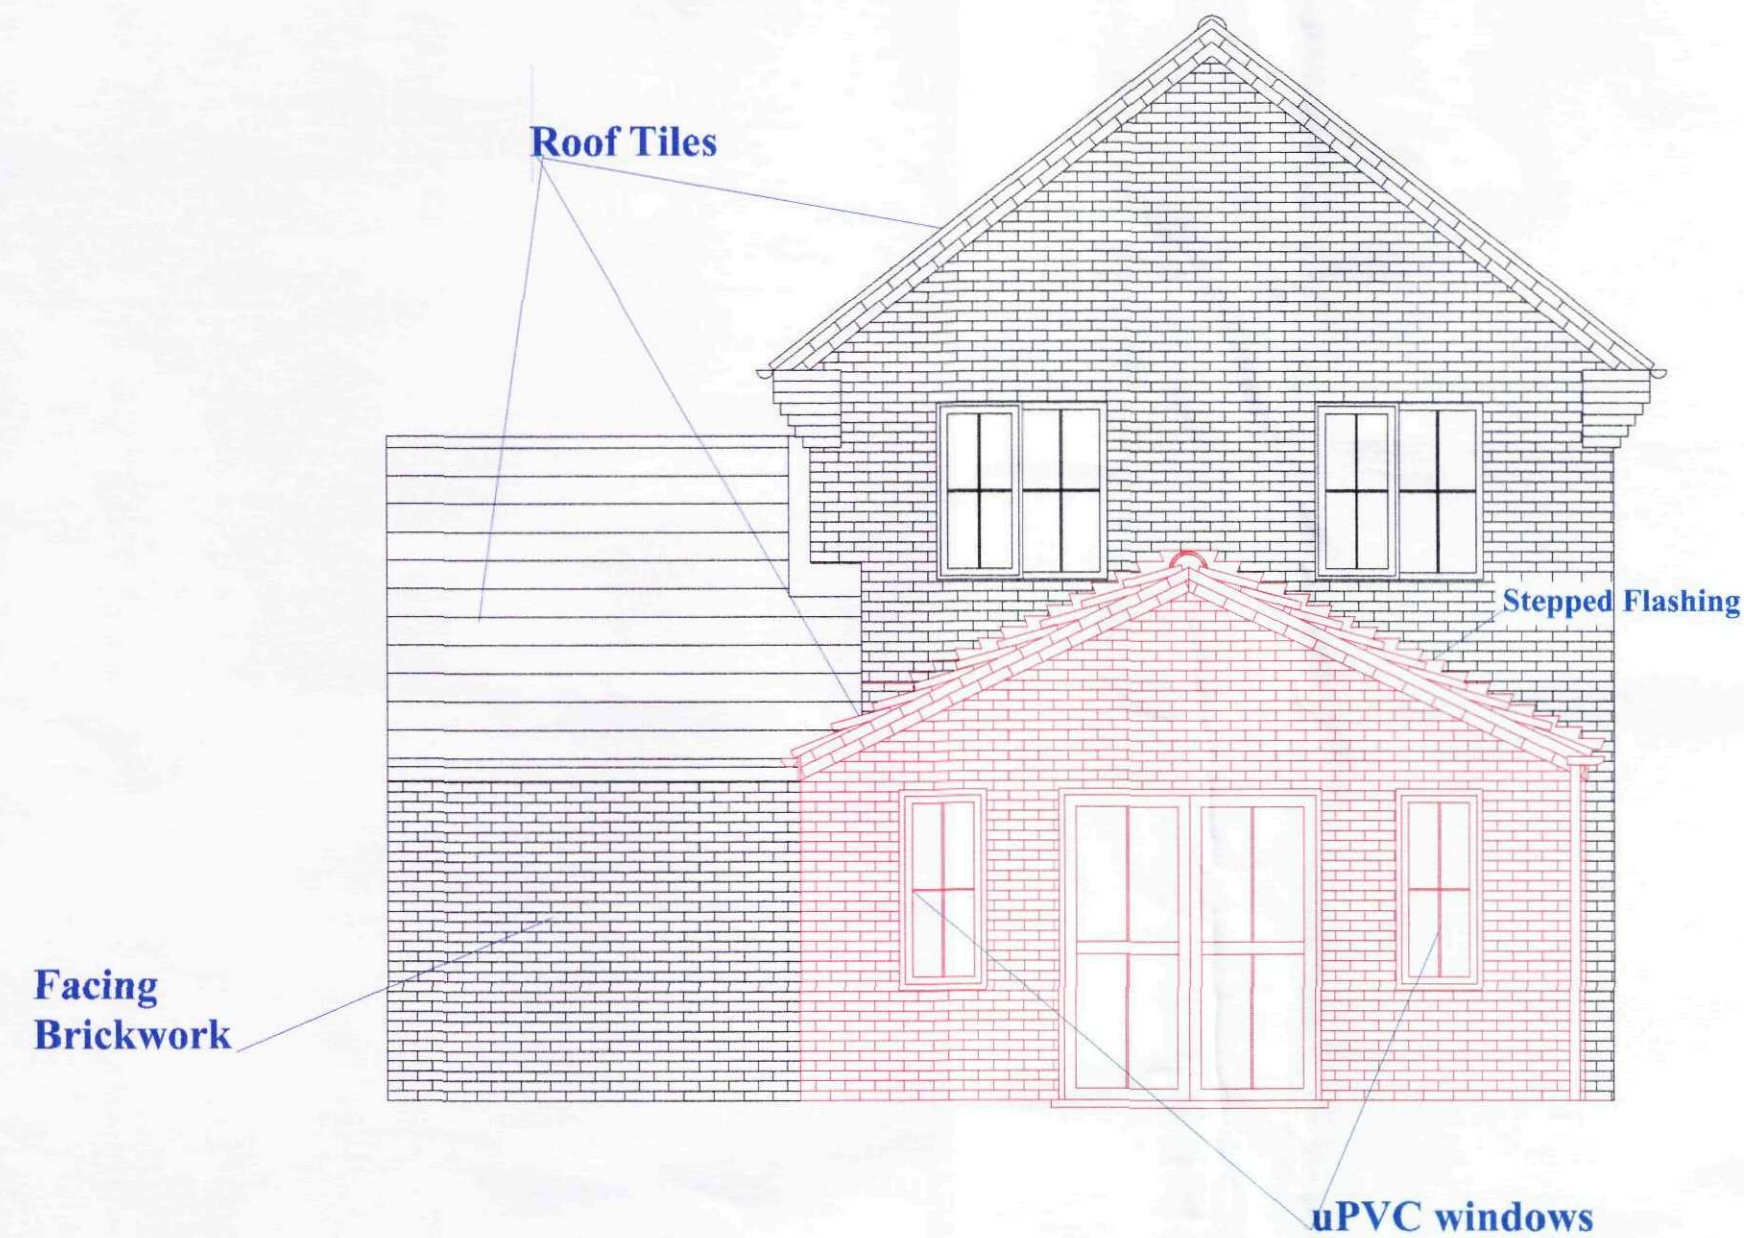

REAR ELEVATION

General Notes

THIS DRAWING SHALL BE READ IN CONJUNCTION WITH THE SEPERATE BUILDING REGULATION SPECIFICATION NOTES

ALL DIMENSIONS SHALL BE CHECKED ON SITE AND UNDER NO CIRCUMSTANCES SHALL DIMENSIONS BE TAKEN FROM THE DRAWINGS AND USED FOR TENDERING ORDERING OR CONSTRUCTION PURPOSES WITHOUT CHECKING THEM ON SITE FIRST

THIS DRAWING IS THE COPYRIGHT OF J W MOSES AND SHALL NOT BE COPIED WITHOUR EXPRESS CONSENT

Planning 235

15 SEP 2011

Ref: 0712-11

No.	Revision/Issue	Date

Firm Name and Address
JOHN W MOSES M.R.I.C.S
 CHARTERED SURVEYOR
 3 PINE COURT
 SPALDING
 LINCOLNSHIRE
 PE12 6FG

Project Name and Address
PROPOSED EXTENSION TO 5 KINGFISHER DRIVE SURFLEET SPALDING PE11 4BU

Project JWM/KD/008A	Date 26/06/11	Scale 1:50
-------------------------------	-------------------------	----------------------

Drawn
PROPOSED ELEVATION