



Note: All sizes are approximate
and will be confirmed by manufacturer


© Design Copyright reserved. Written consent must be obtained before copying or reproducing this drawing.
Do not scale from this drawing, use dimensioned figures only. Contractors are responsible for taking and
checking the dimensions. Any discrepancy must be reported to Tulp Design immediately.

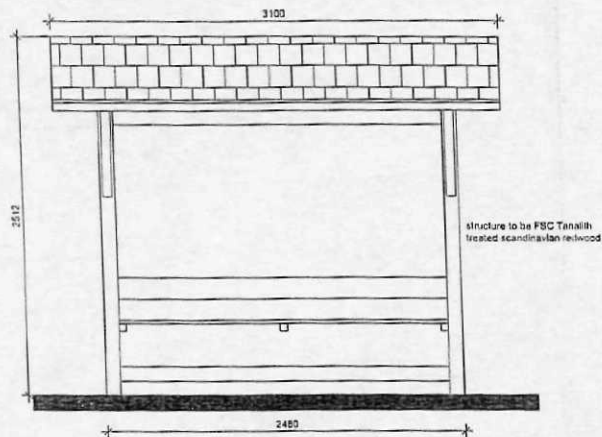


Front Elevation

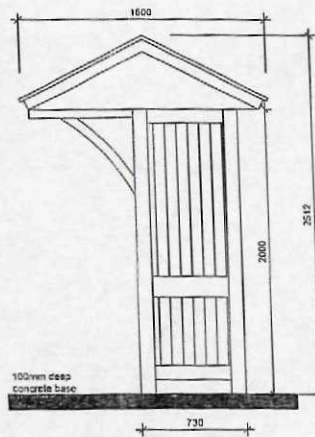

Side Elevations

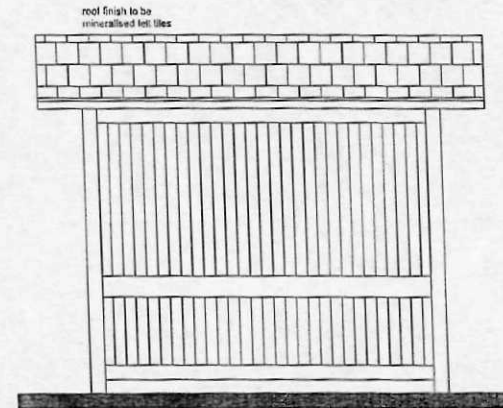

Rear Elevation

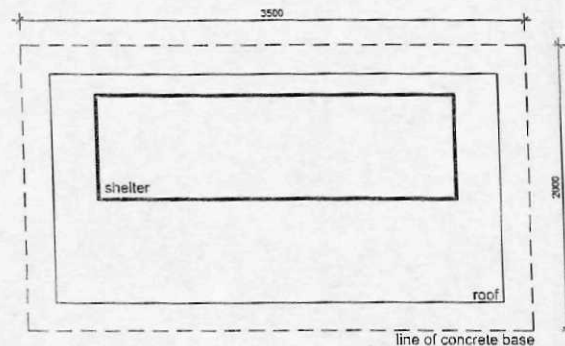

Plan

NEWSTEAD



Rev	Description	Date

Tulp Design

Architectural & Building Design Services

6 Tulp Fields, Whaplode, Spalding, Lincs. PE12 6US


Tel: 07500 966039

Email: tulp.design@btinternet.com

Prop. Mr Mark Dennis



Client:	Surfleet Parish Council	Scale	1:50
Project	Proposed Bus Shelters Surfleet, Spalding, Lincolnshire.	Date	Aug 2009
	Various Locations	Drawing No.	TD/SPC/09/SK1
Title	Newstead Shelter Plans & Elevations	Drawn:	MD

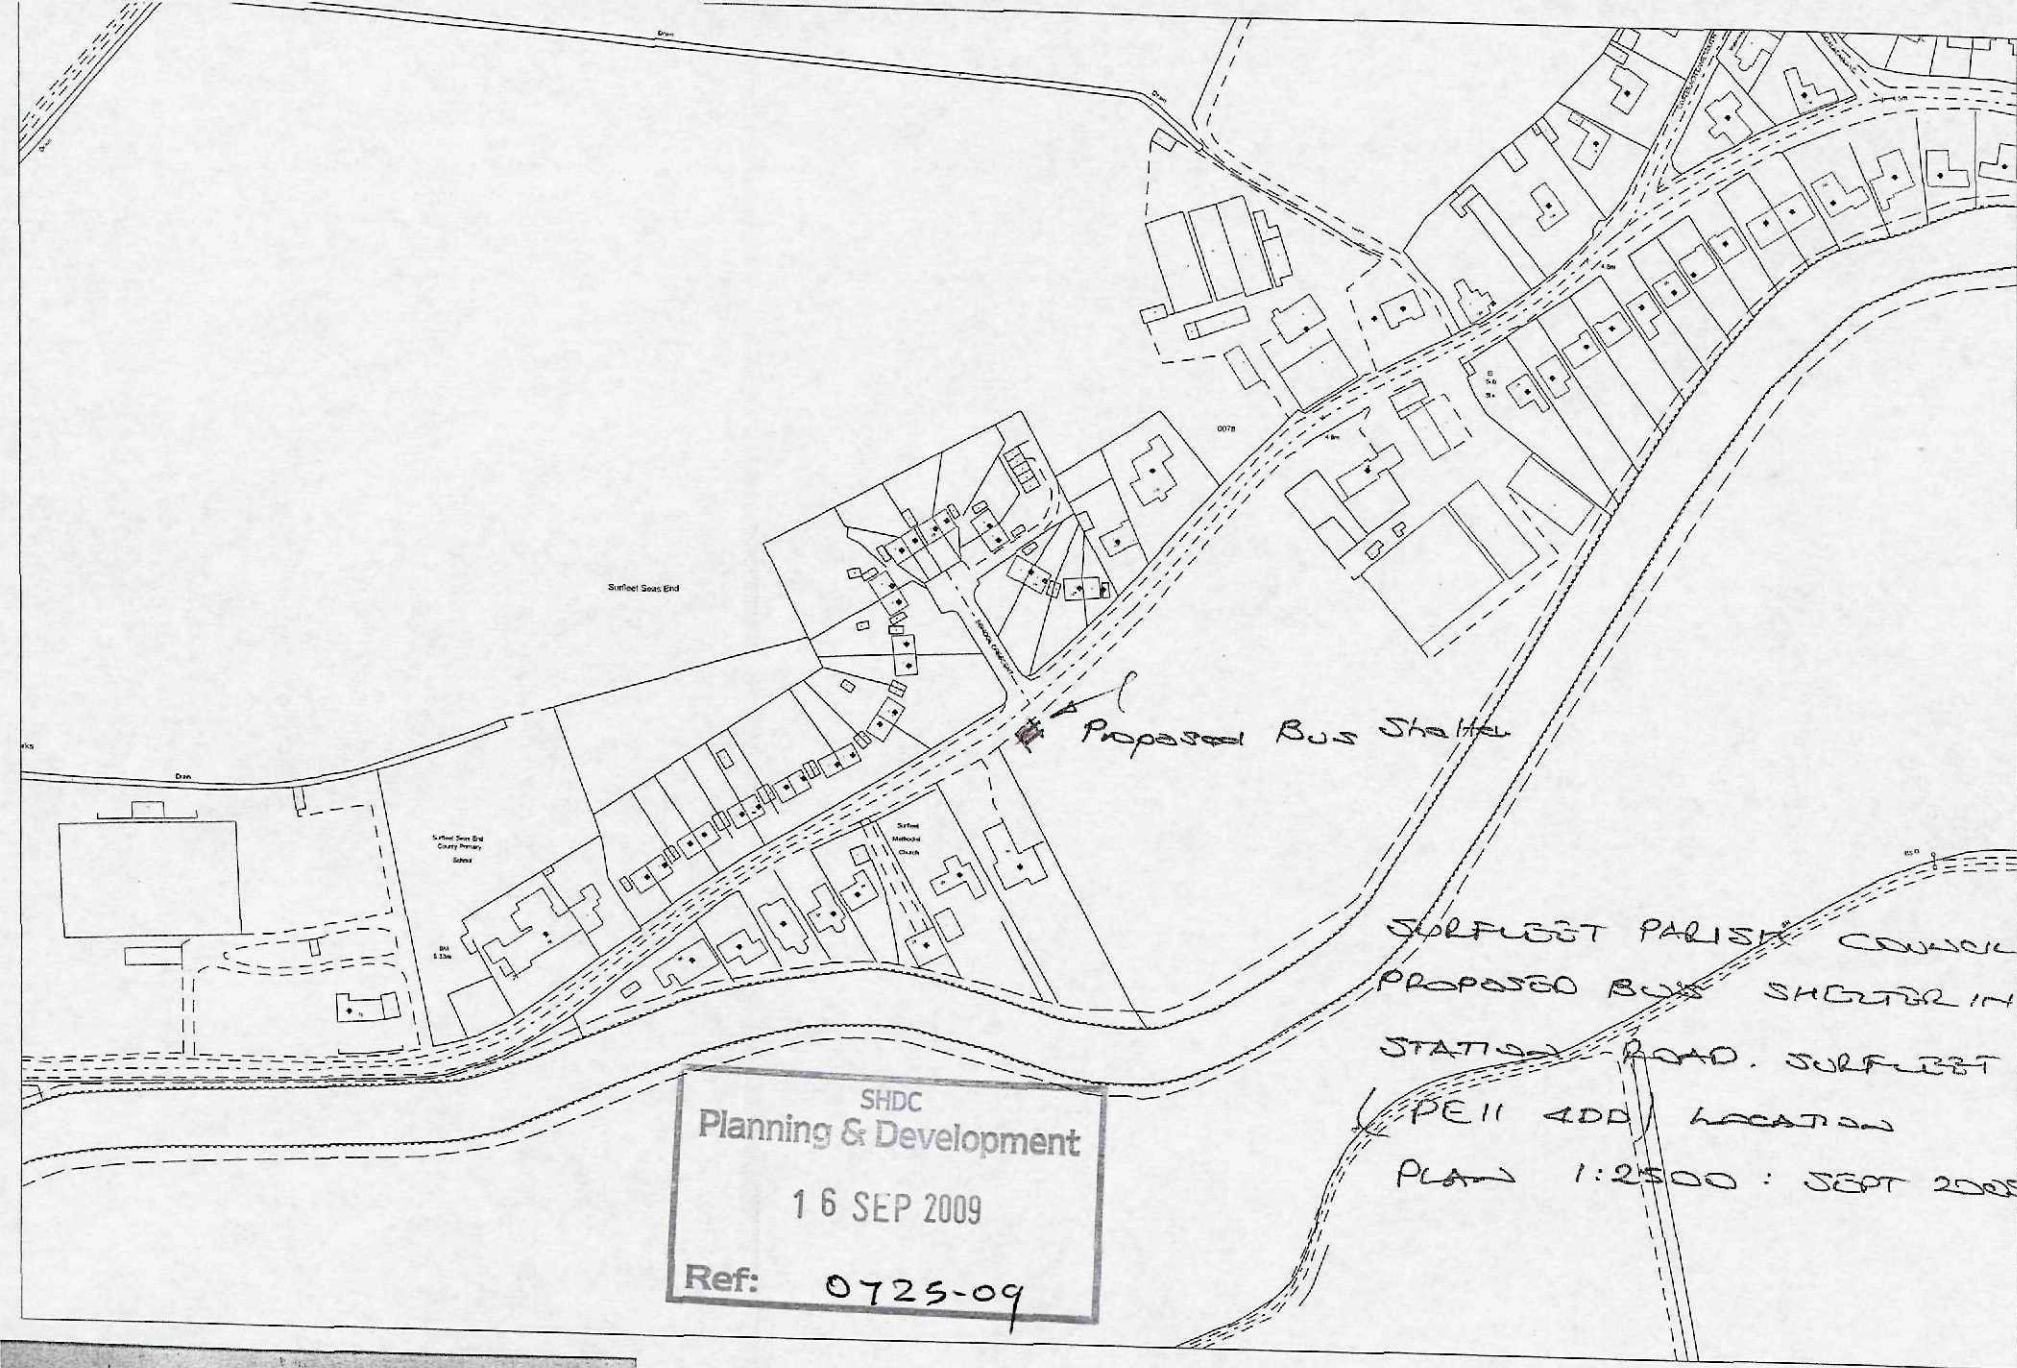

SHDC
Planning & Development

16 SEP 2009

Ref: 0725-09


SURFLEET PARISH COUNCIL
PROPOSED BUS SHELTER IN
STATION ROAD, SURFLEET
(PE11 4DD) LOCATION
PLAN 1:2500 : SEPT 2009.

10/09/2009

TF2528NE

1:2500



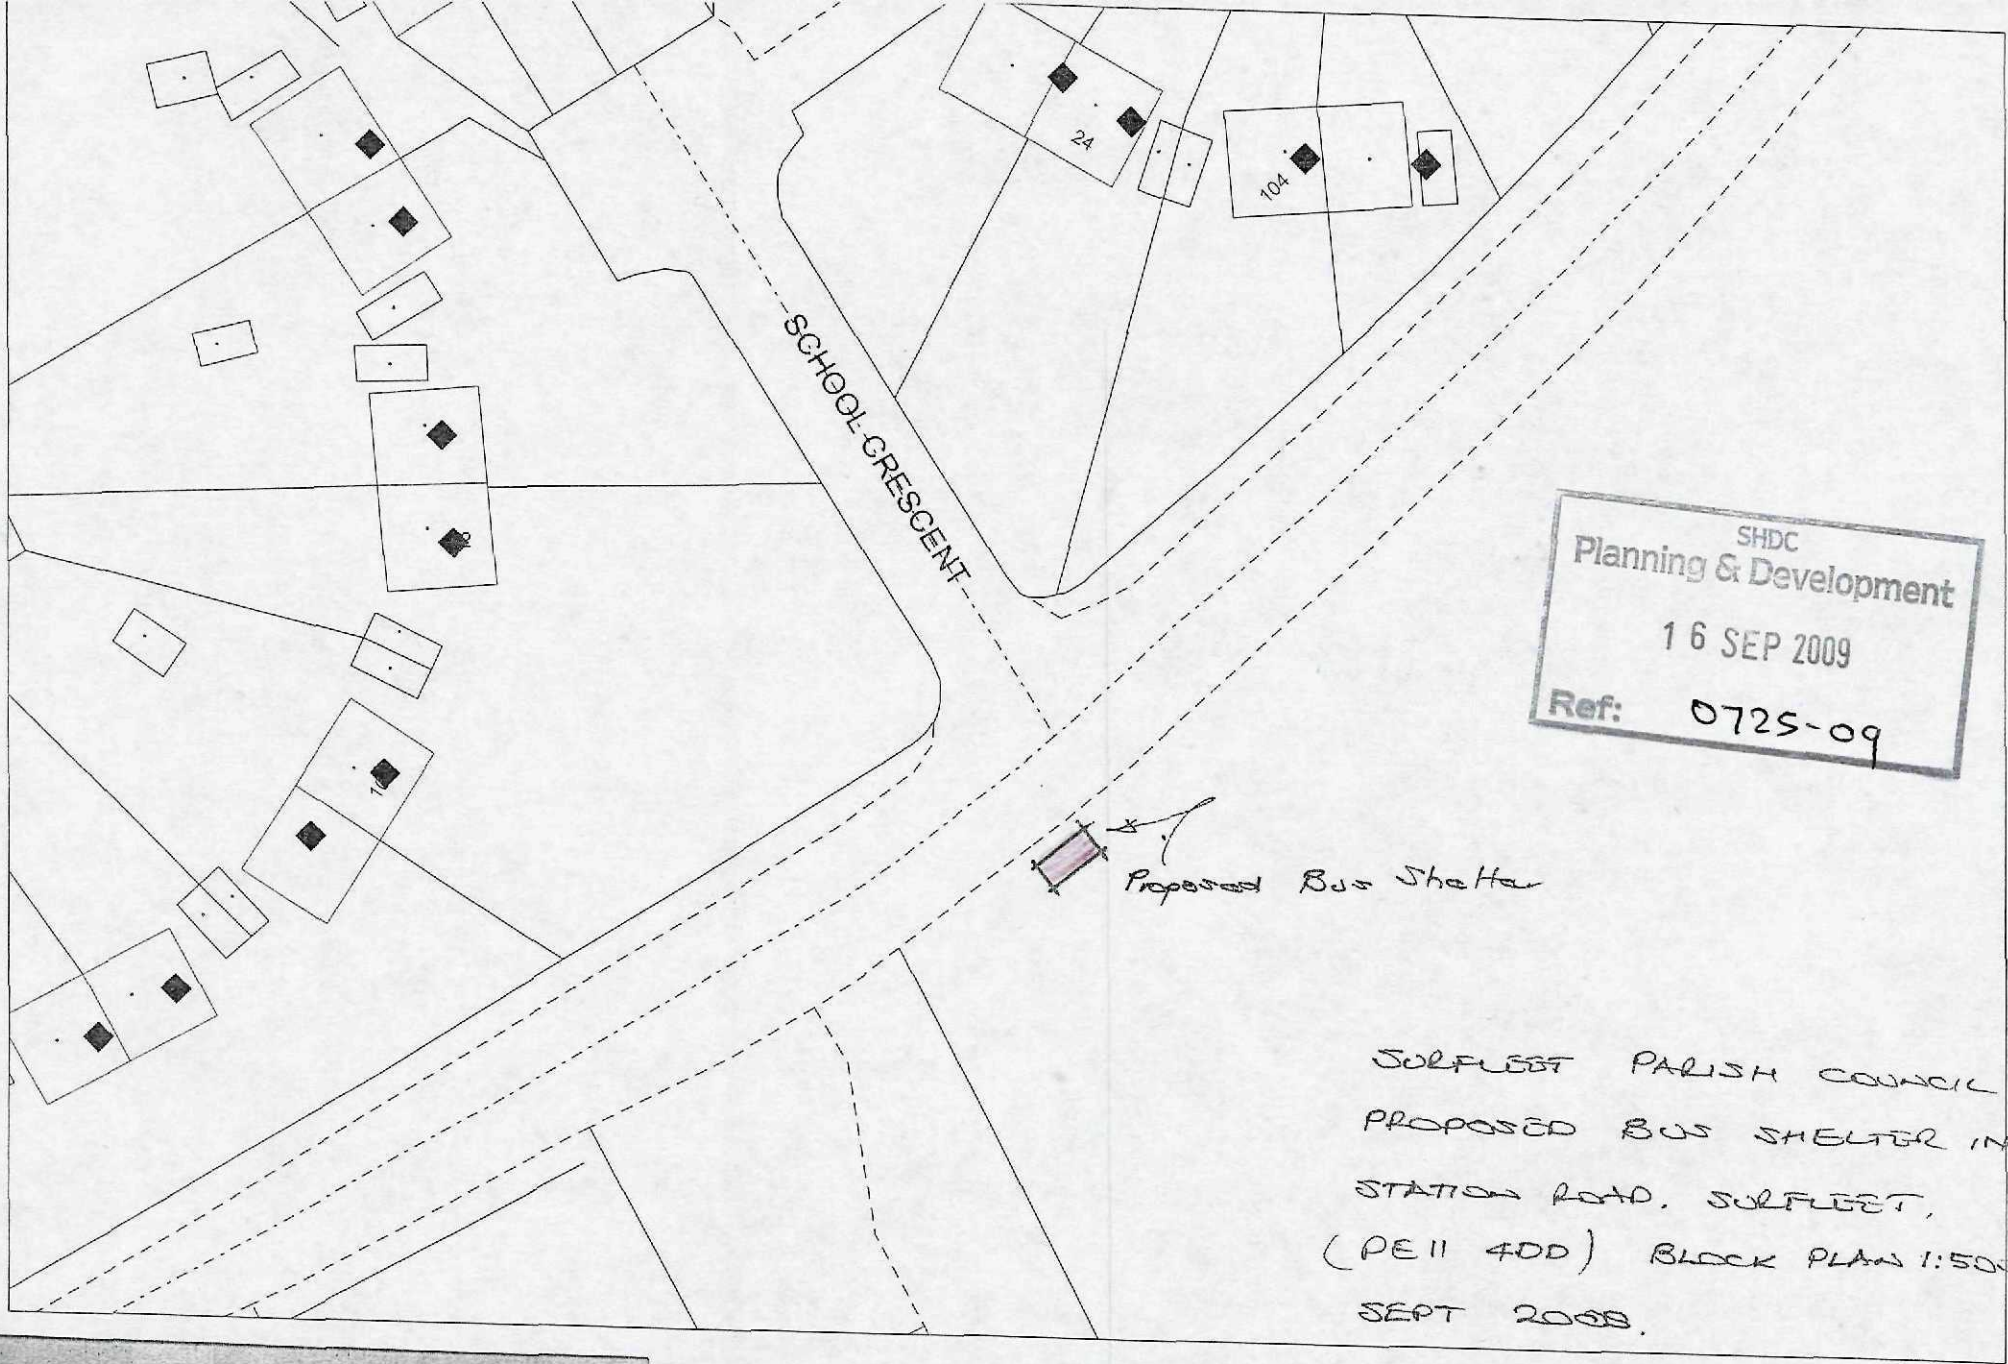

SHDC
Planning & Development
16 SEP 2009
Ref: 0725-09

Proposed Bus Shelter

SOLFLEET PARISH COUNCIL
PROPOSED BUS SHELTER IN
STATION ROAD, SOLFLEET,
(PE11 4DD) BLOCK PLAN 1:500
SEPT 2009.

