



CDM NOTE:
The design has been undertaken as far as possible to avoid risks to health and safety or to reduce and control the effects of any unavoidable risks.
Any relevant information identifying risks which are not able to be eliminated will be included within the project Health and Safety file.

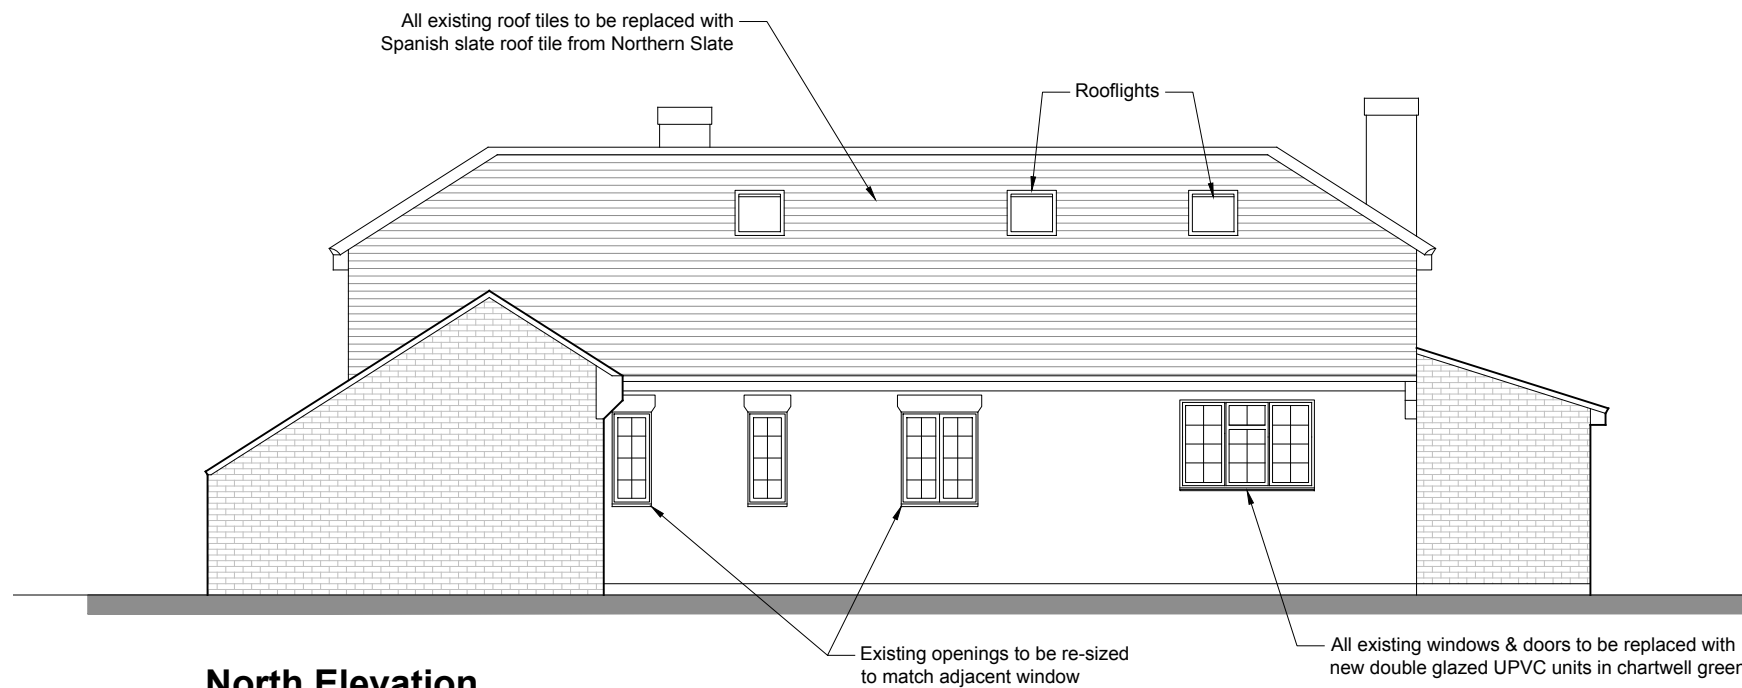

North Elevation



East Elevation

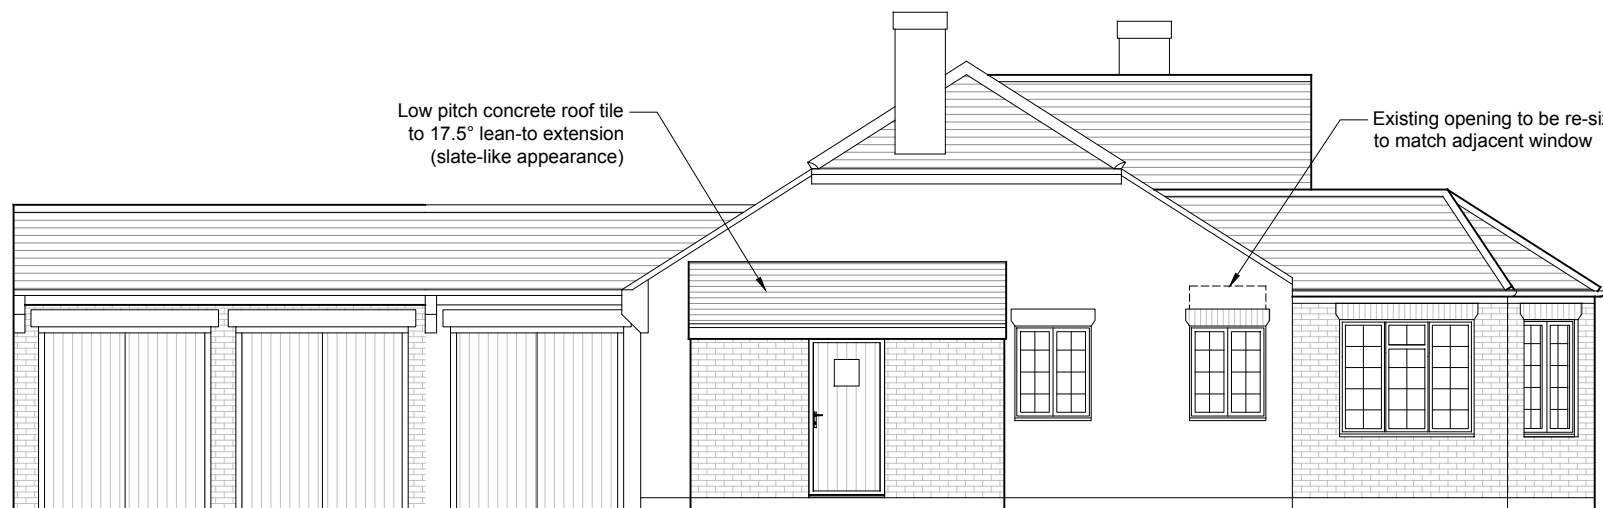


West Elevation




South Elevation

Elevations 1:100

External Materials	
Roof	Spanish slate roof tile from Northern Slate
Walls	Facing bricks to match existing
Windows & Doors	UPVC in charcoal green
Rainwater, Soil & Vent Pipes	Black UPVC

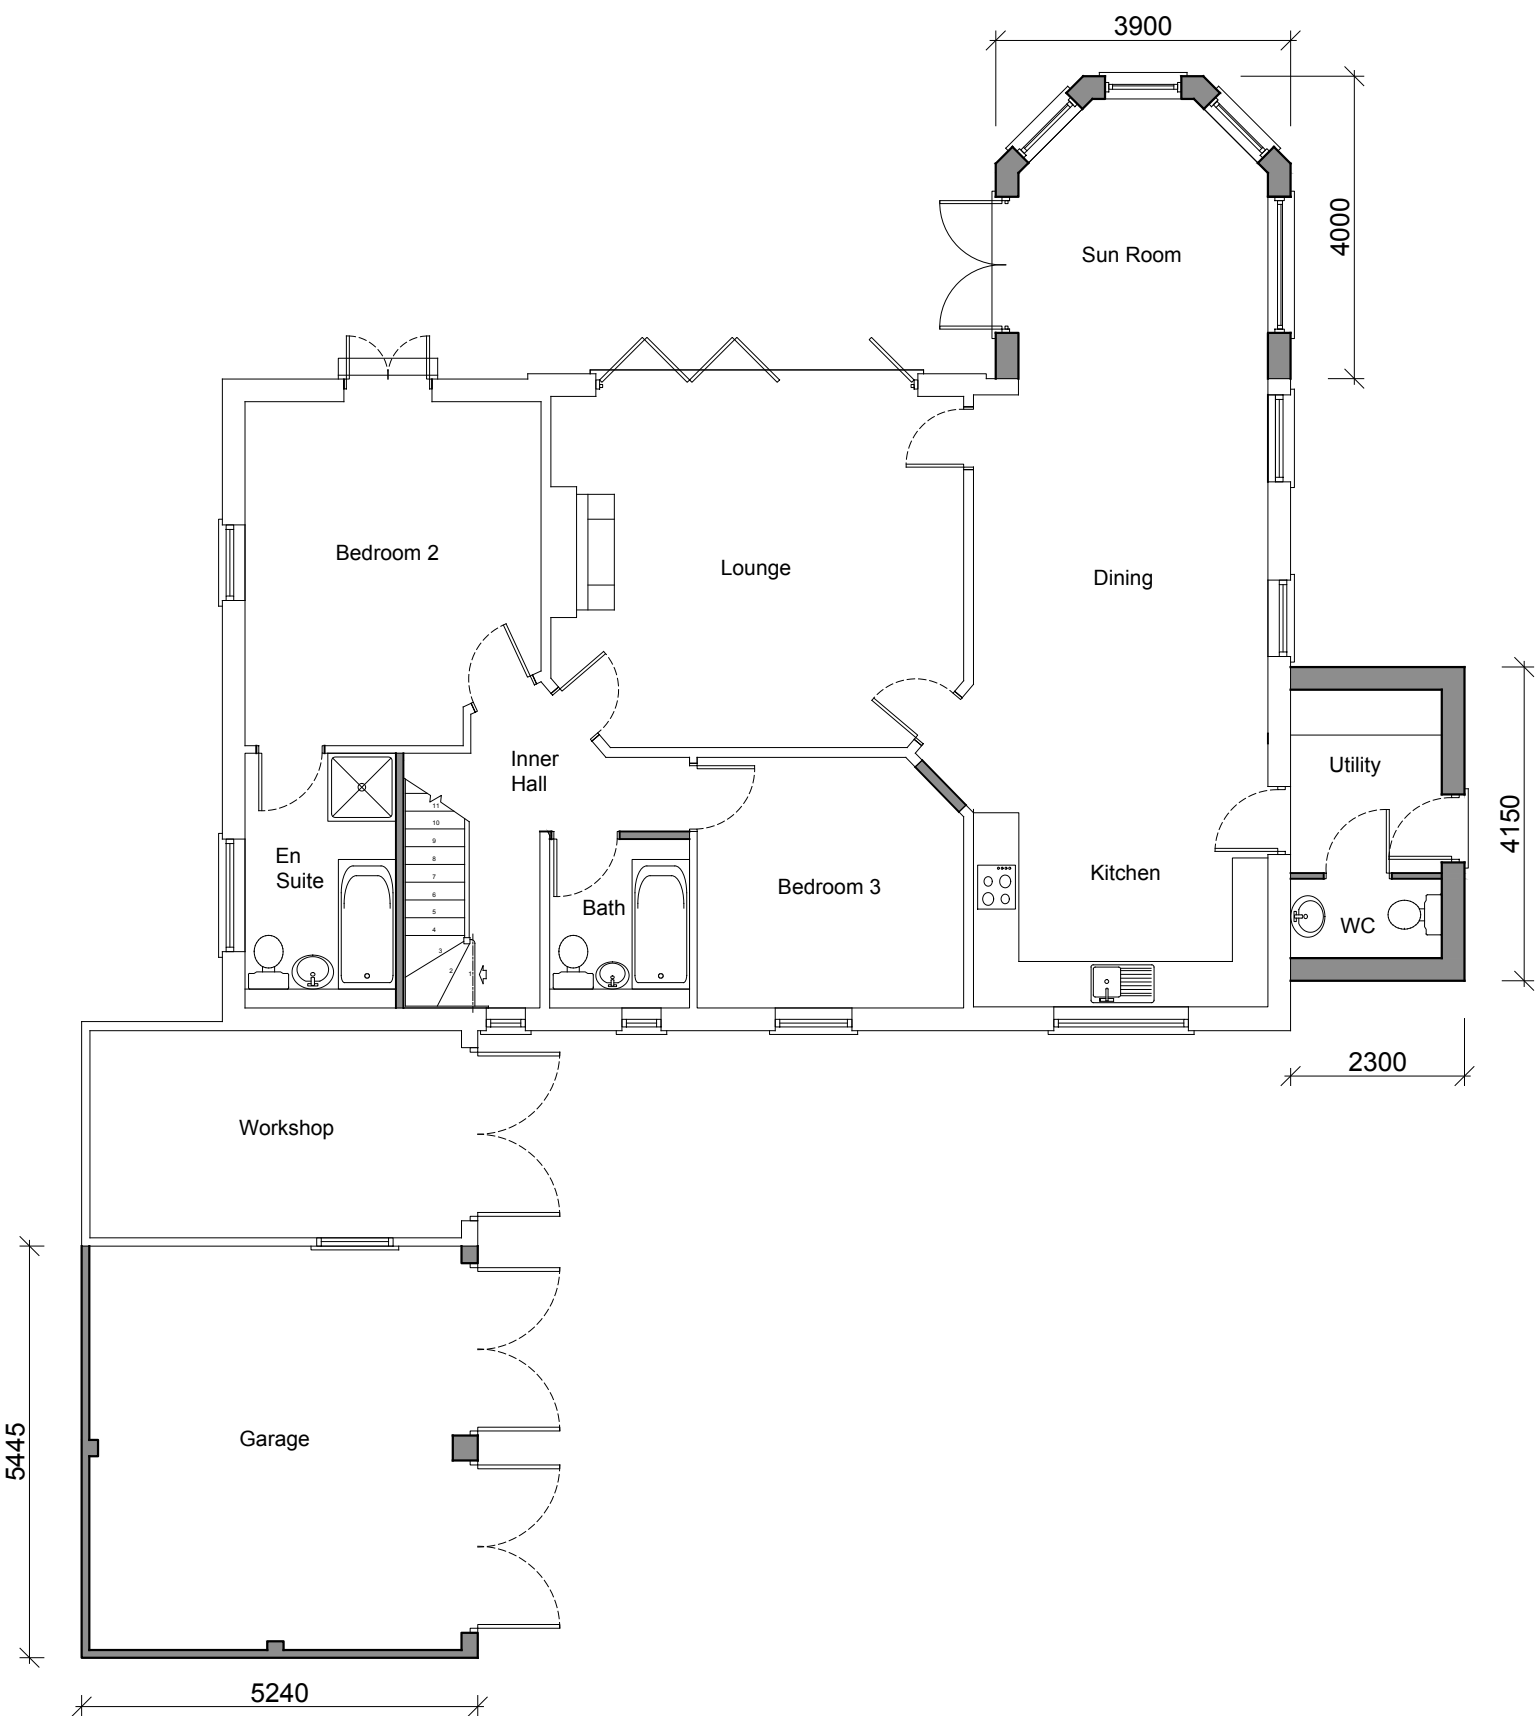


Ground Floor Plan 1:100
PROPOSED

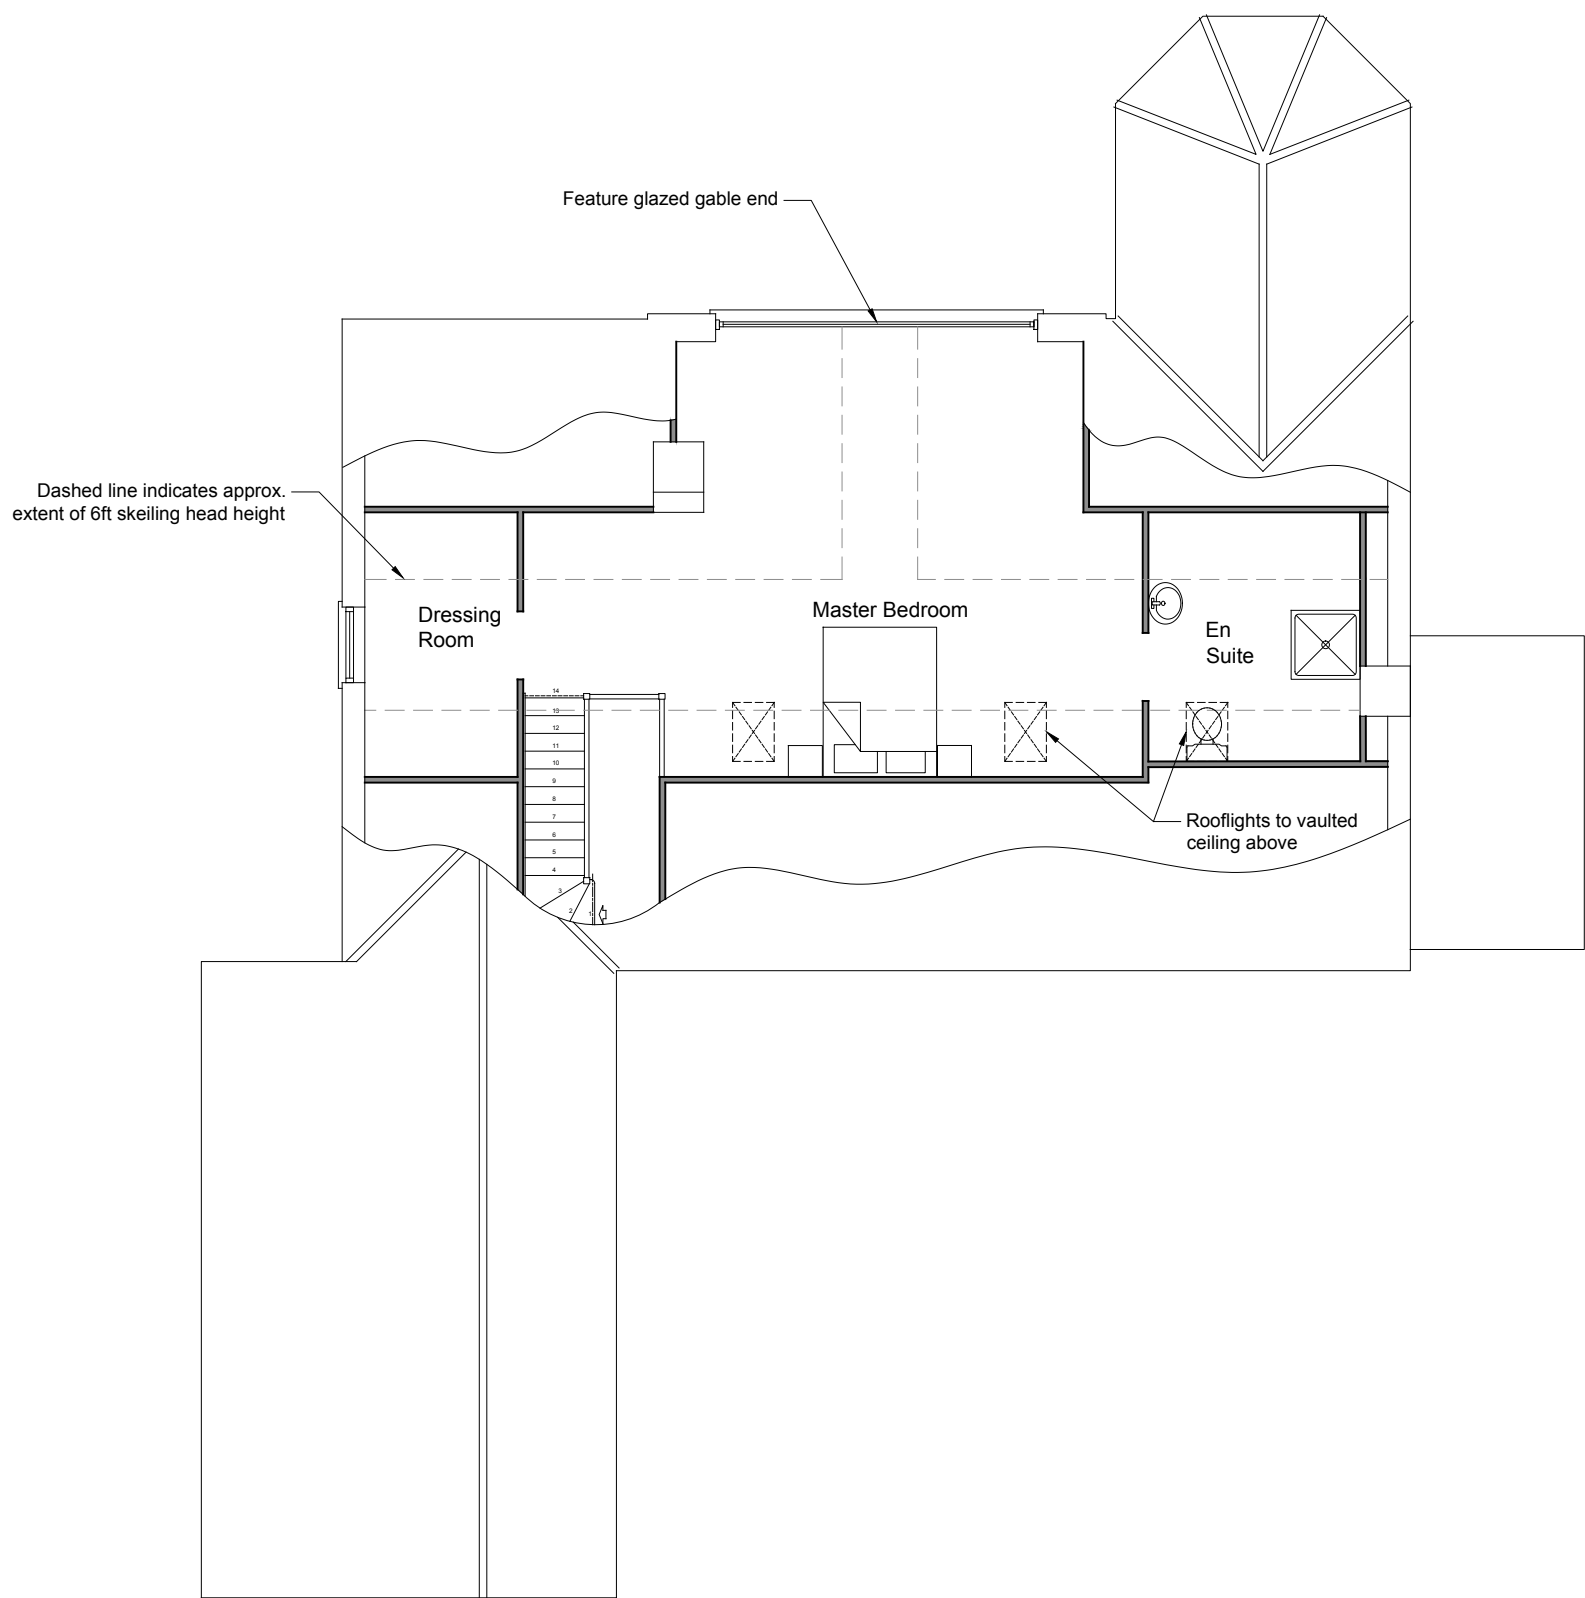


First Floor Plan




Existing Block Plan 1:500

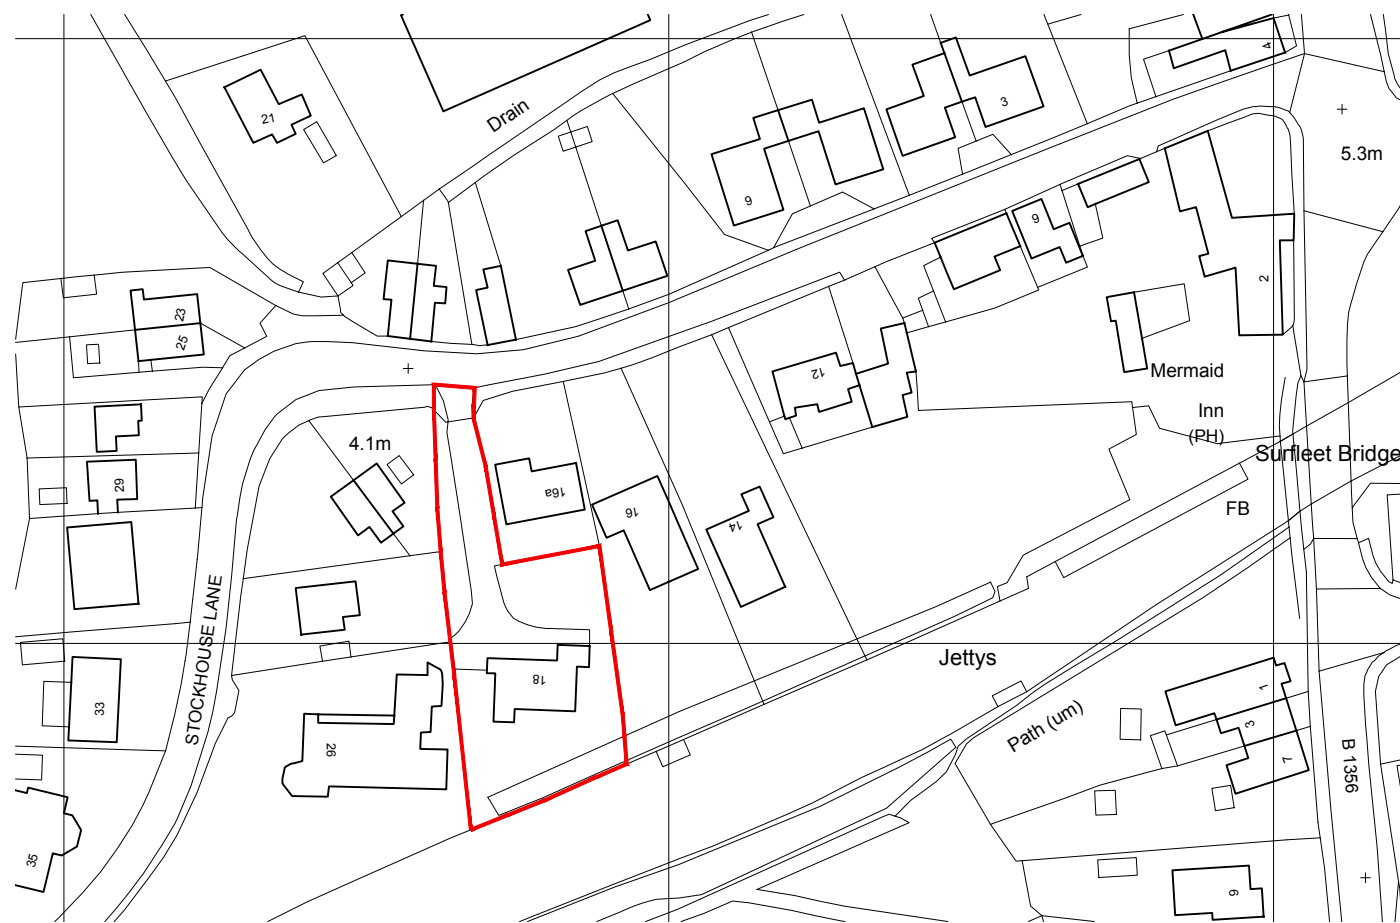

Location Plan 1:1250

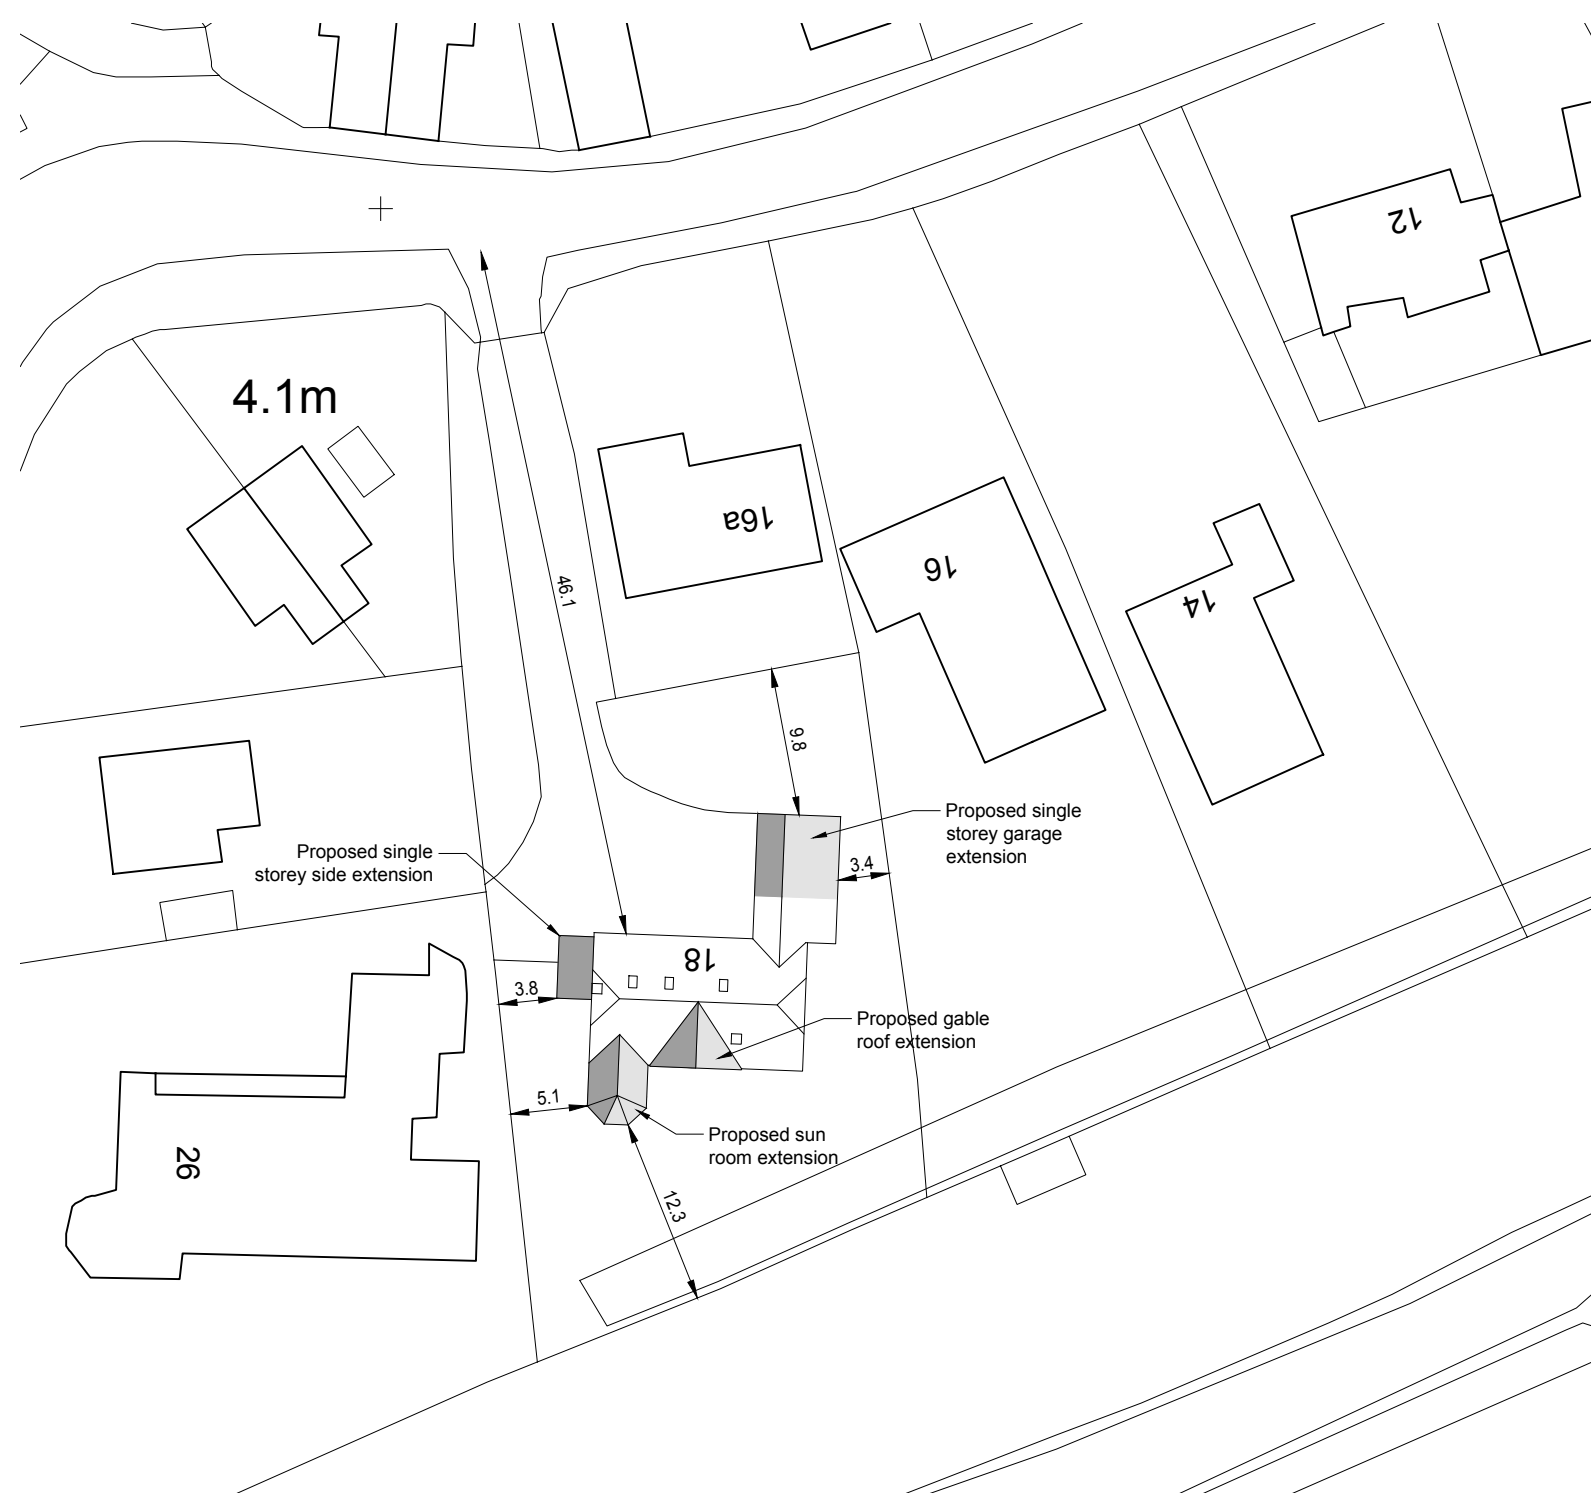

Proposed Block Plan 1:500

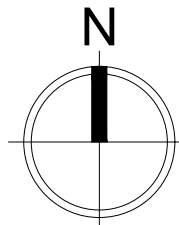

THIS DRAWING IS FOR THE
PURPOSE OF OBTAINING
PLANNING PERMISSION ONLY

17.03.2018
JB Architectural Design Services
DRAFT

Rev D: 13/03/18 - Drawing materials amended
Rev A: 15/03/18 - Client amendments to north elevation windows
Revision:

JB Architectural Design Services
24 Risegate Road, Gosberton
Spalding, Lincs. PE11 4EZ

M: 07837 735718
E: info@brammadesign.co.uk
W: www.brammadesign.co.uk

Client: Mr S Mayfield
Project: 18 Stockhouse Lane
Surfleet, Spalding

Drawing: Proposed extensions & alterations
Design Details

Scale: 1:100, 1:500, 1:1250
Drawing Number: 127-01-DD01
Paper Size: A1
Date: 14/03/18
Drawn: JRB
Rev: B

1:50	0	0.5m	1m	1.5m
1:100	0	1m	2m	3m
1:250	0	2m	4m	6m
1:500	0	4m	8m	12m
1:1250	0	8m	16m	24m
1:2500	0	16m	32m	48m

Serial number: 134962
© Crown copyright and database right 2018
Ordnance Survey licence 100048957
Reproduction in whole or in part is prohibited
without the prior permission of Ordnance Survey

Do not scale or measure from this drawing. All dimensions to be checked on site or in the working plans with dimensions. All dimensions should be reported to the above office. This drawing should be used in conjunction with any associated specifications, standard details, schedules and drawings. The copyright in this drawing is owned by JB Architectural Design Services