



Notes :

1. All dimensions in millimetres unless otherwise stated.

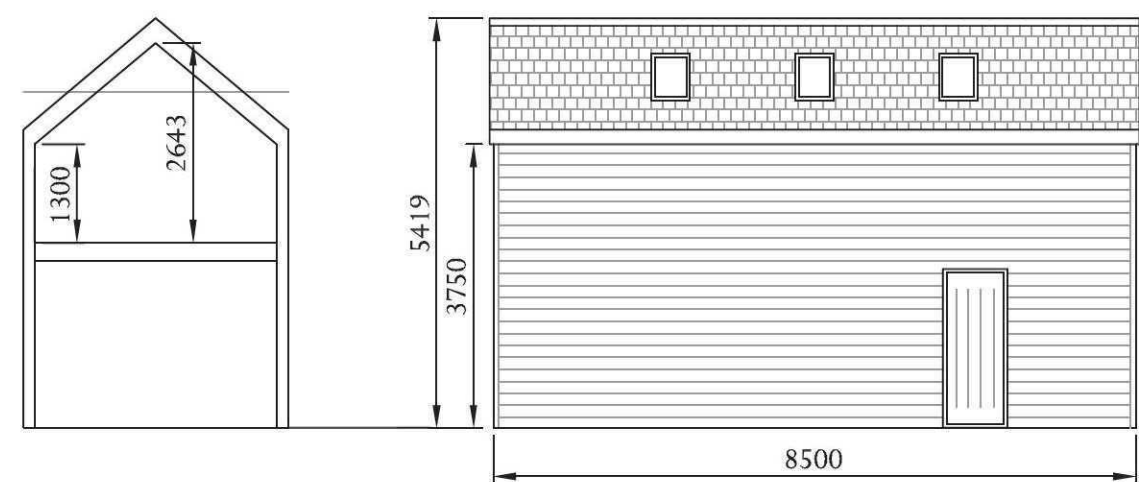

PROPOSED SECTION
SCALE 1:100


PROPOSED NE ELEVATION
SCALE 1:100

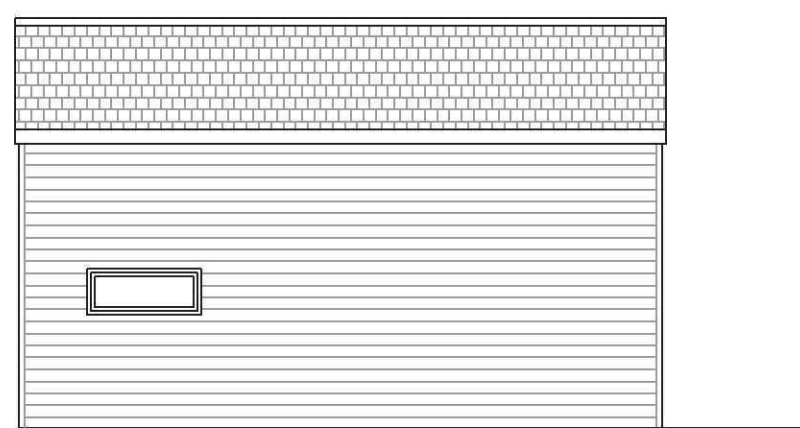


PROPOSED SW ELEVATION
SCALE 1:100




PROPOSED SE ELEVATION
SCALE 1:100

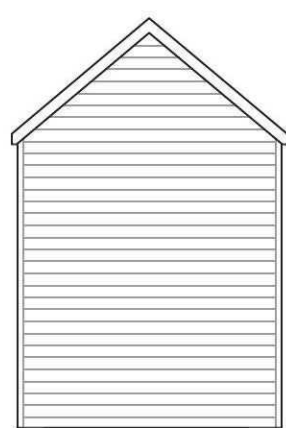


PROPOSED NW ELEVATION
SCALE 1:100

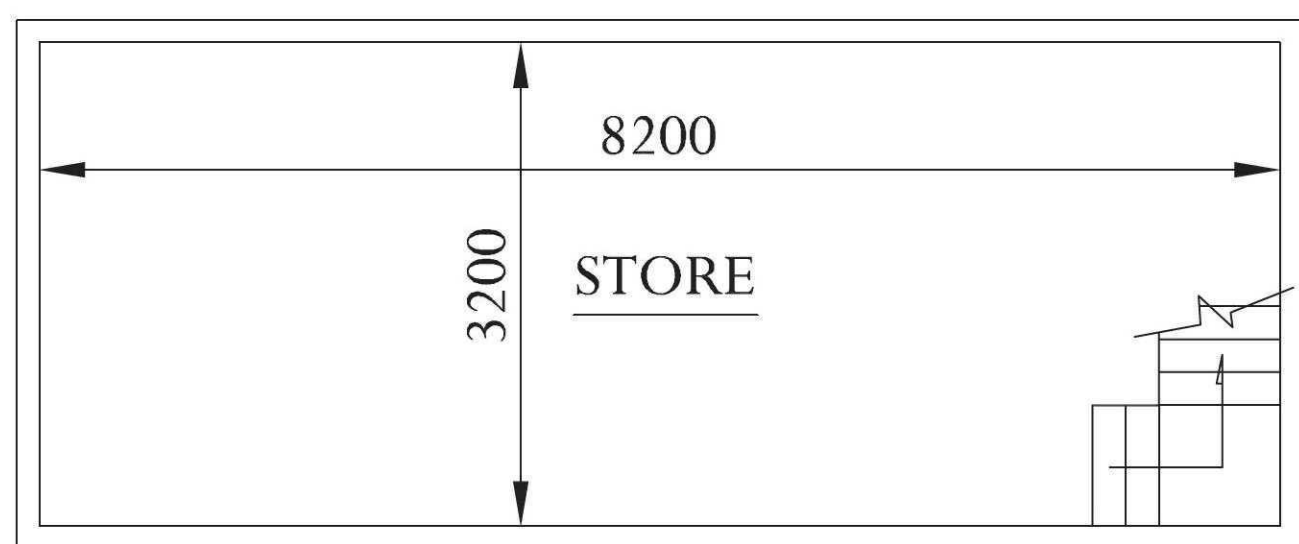


PROPOSED FIRST FLOOR PLAN
SCALE 1:50

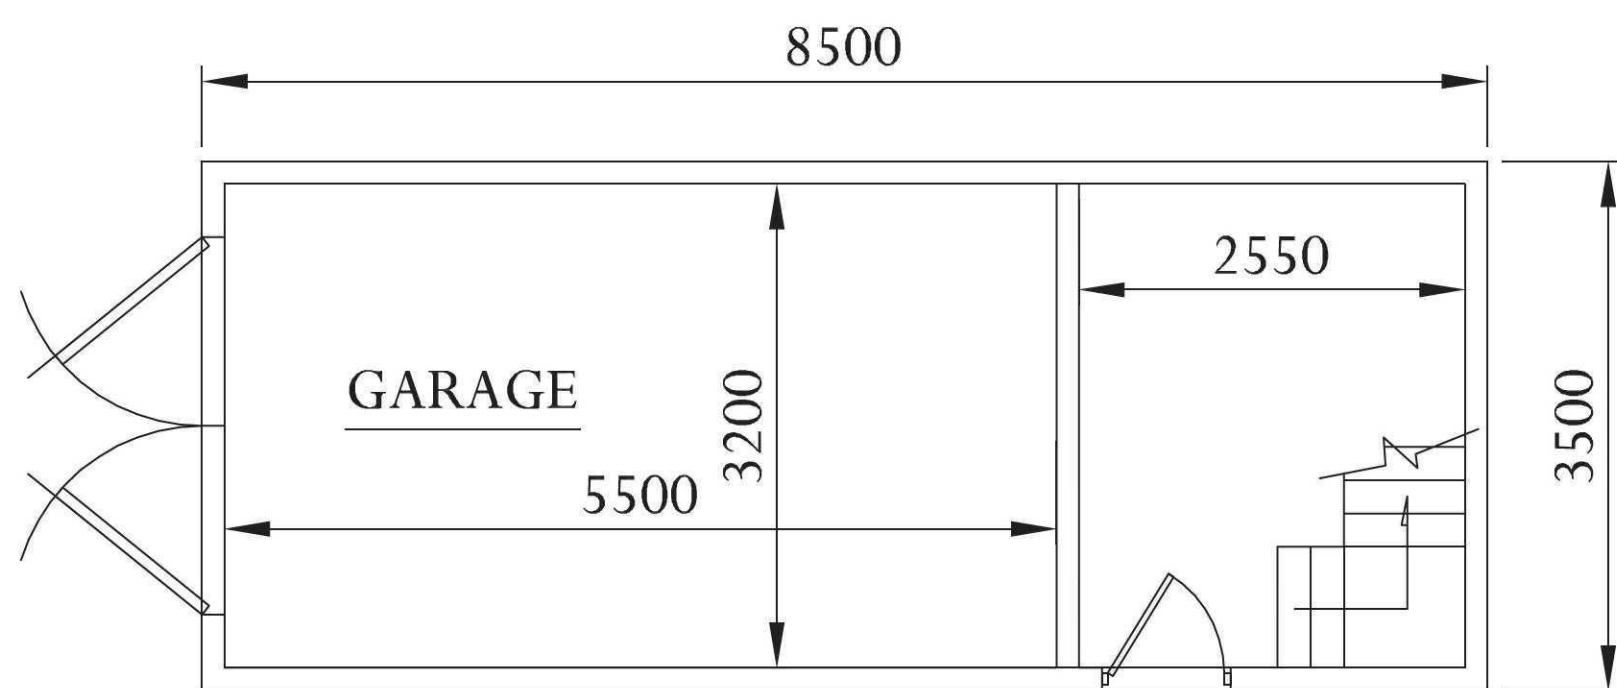


PROPOSED GROUND FLOOR PLAN
SCALE 1:50

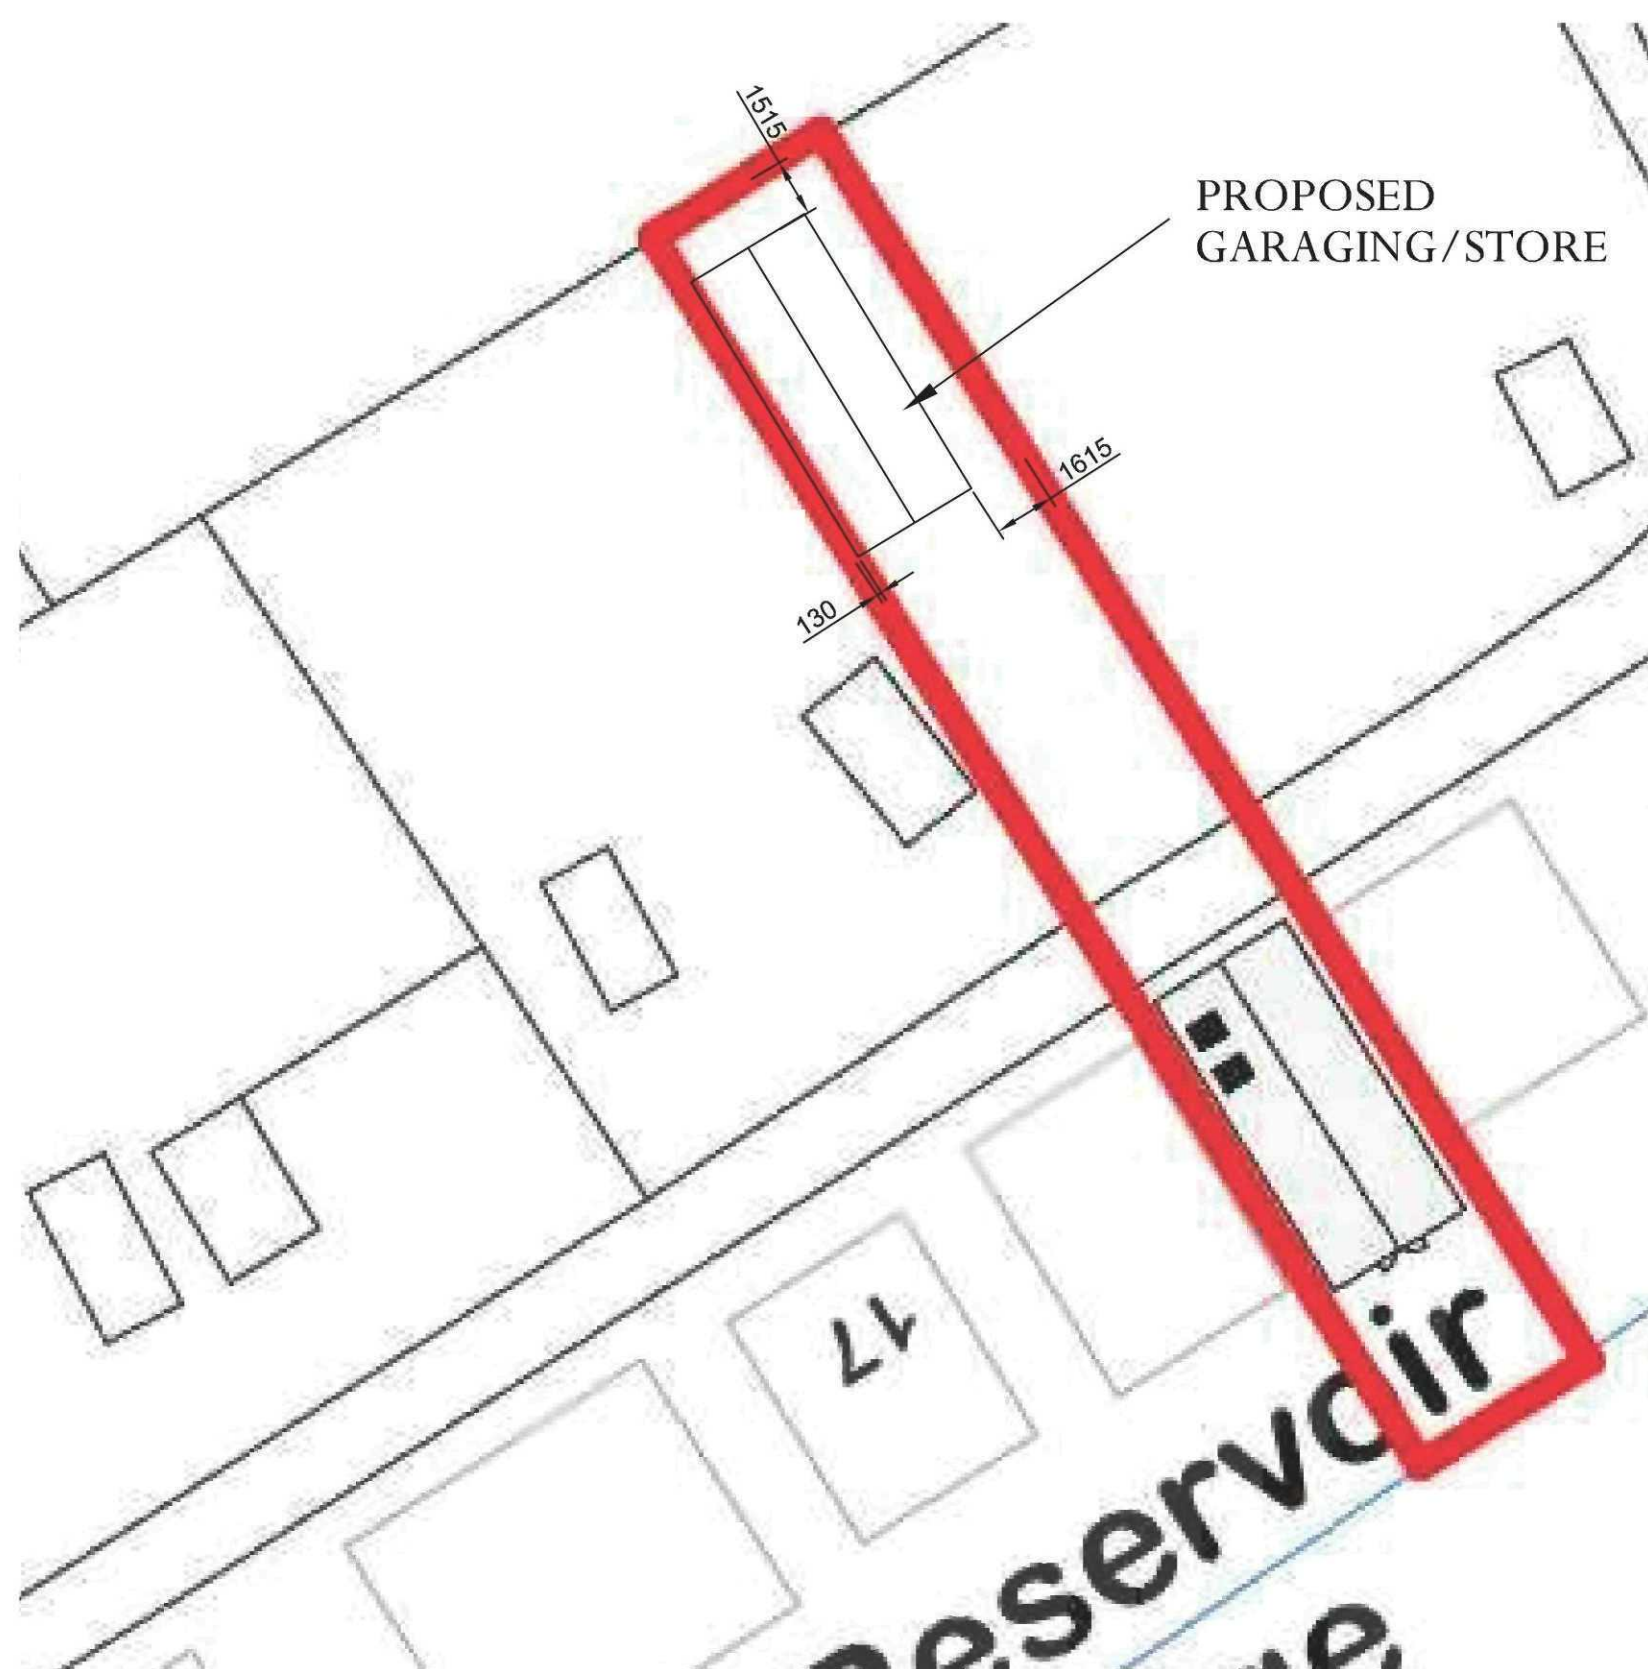


BLOCK PLAN
SCALE 1:200

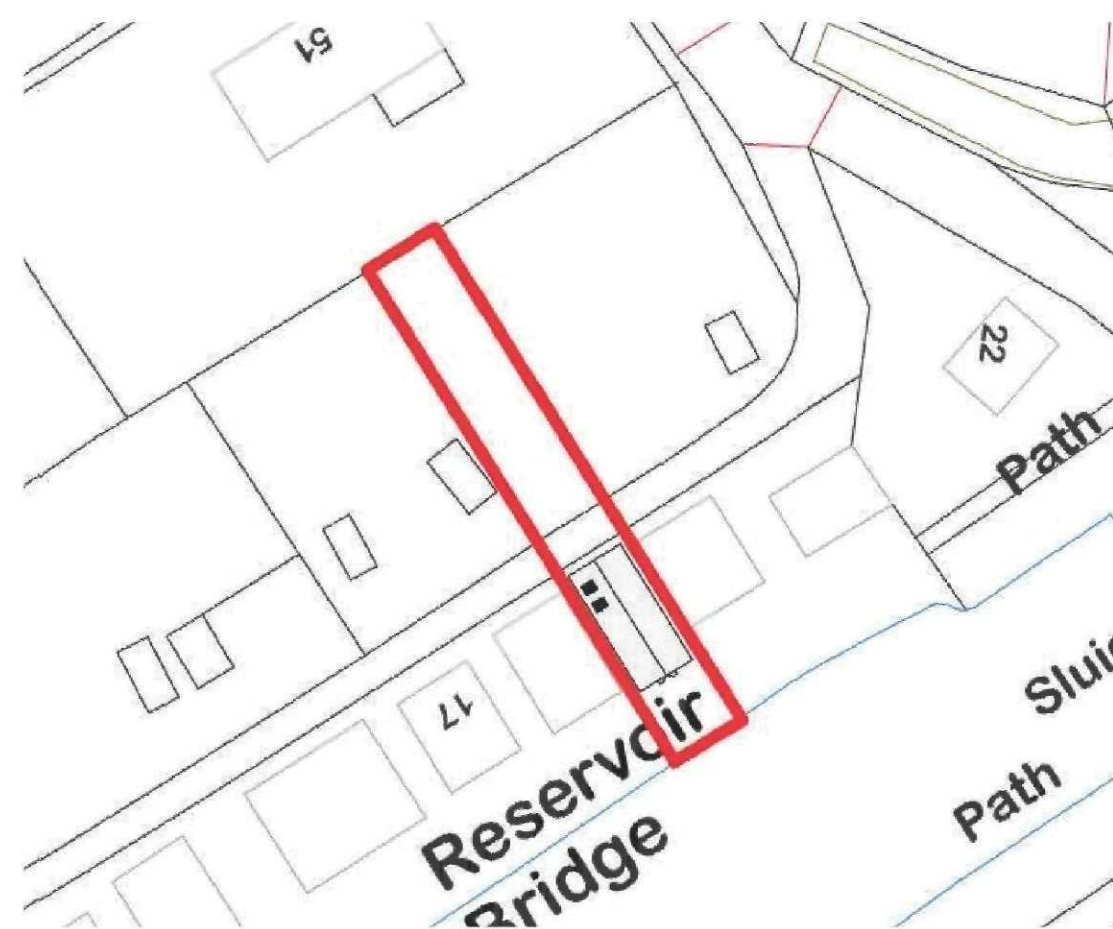

SITE PLAN
SCALE 1:500

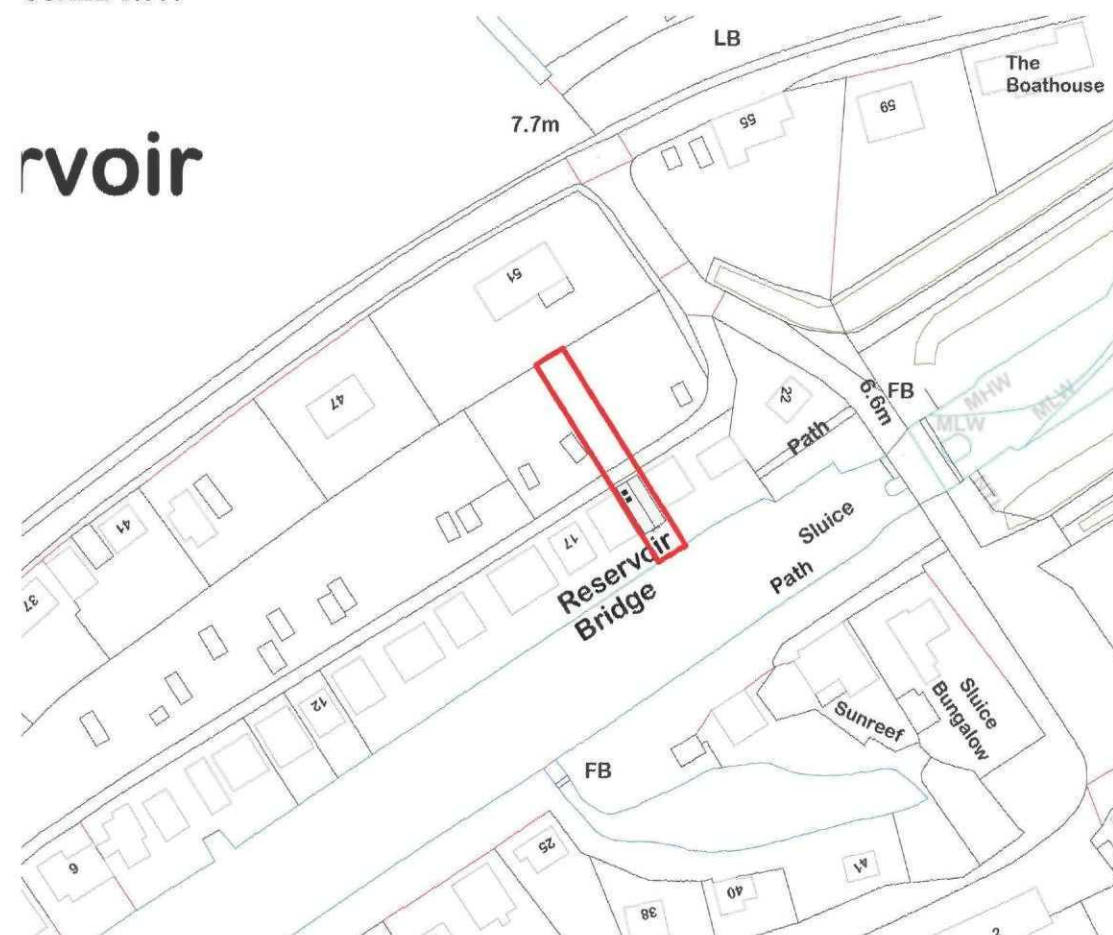

SITE LOCATION PLAN
SCALE 1:1250

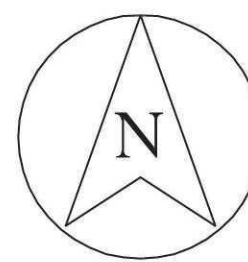

SCALE RULER

