




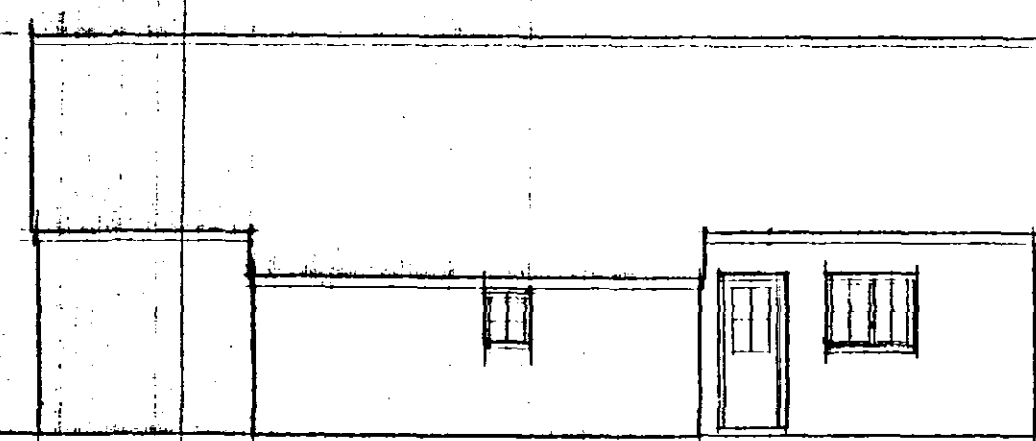


EAST ELEVATION

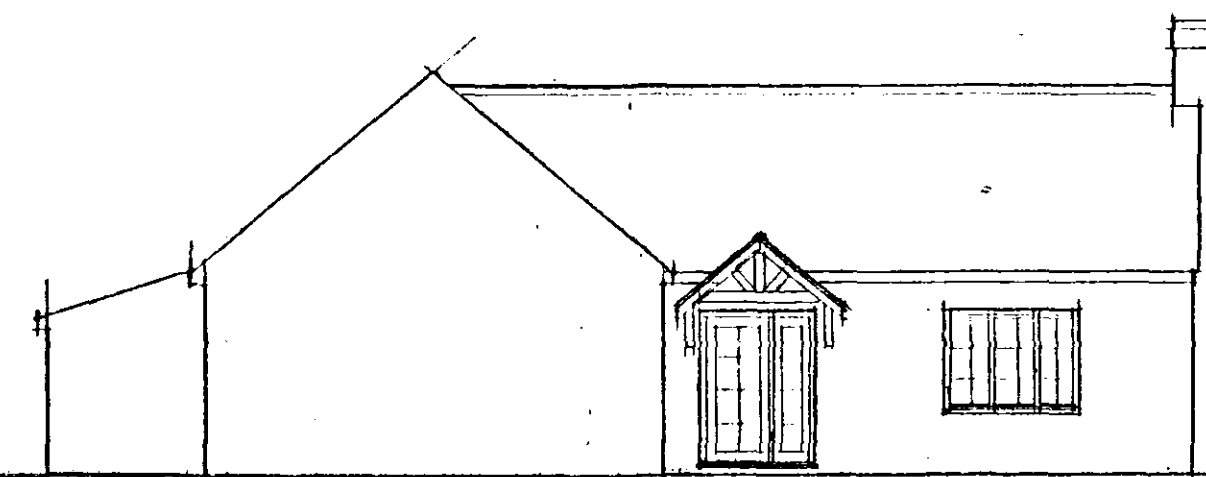


NORTH ELEVATION

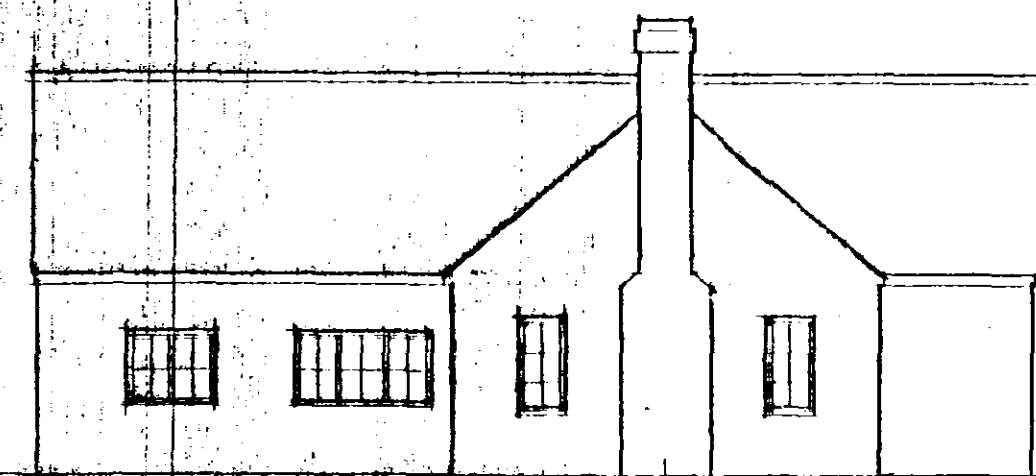


WEST ELEVATION

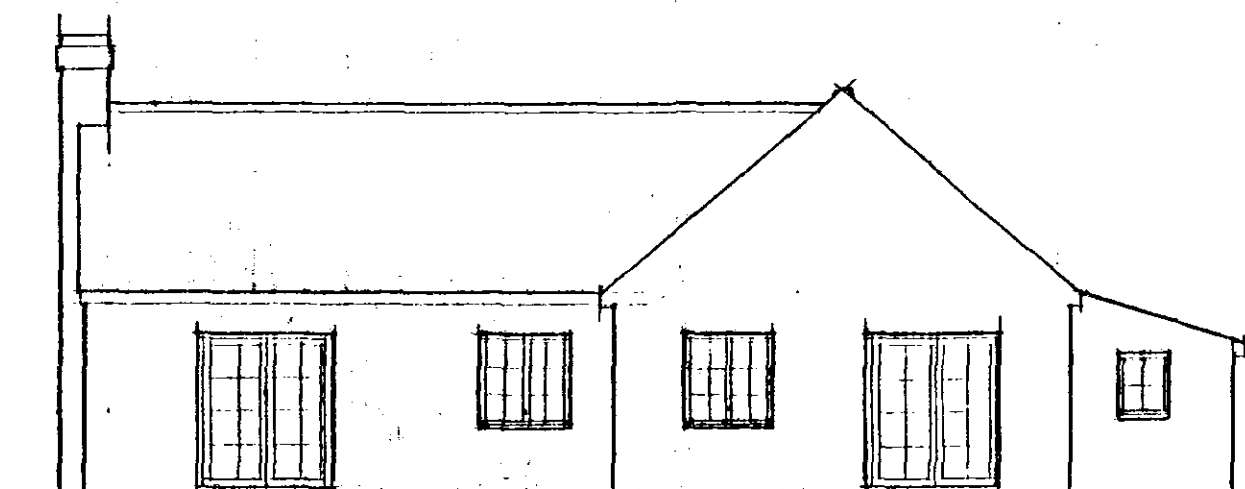

SOUTH ELEVATION

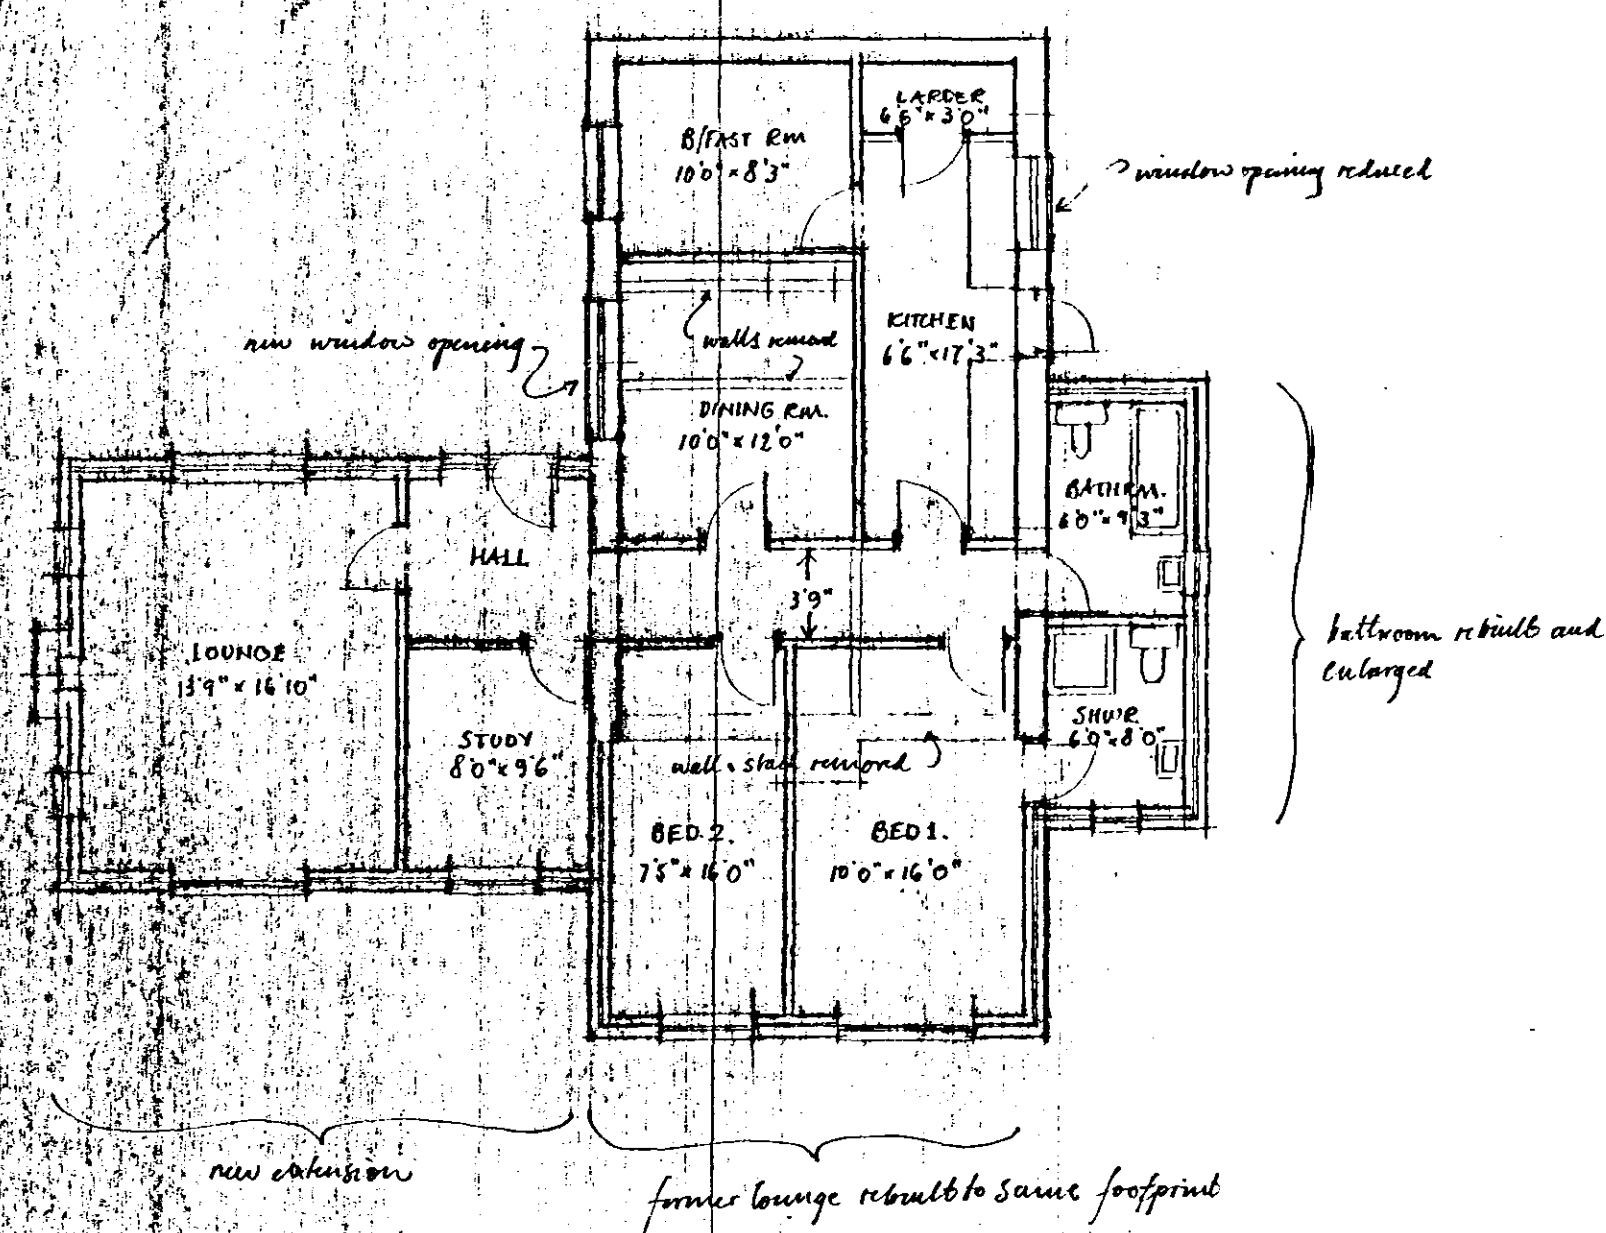

PLAN

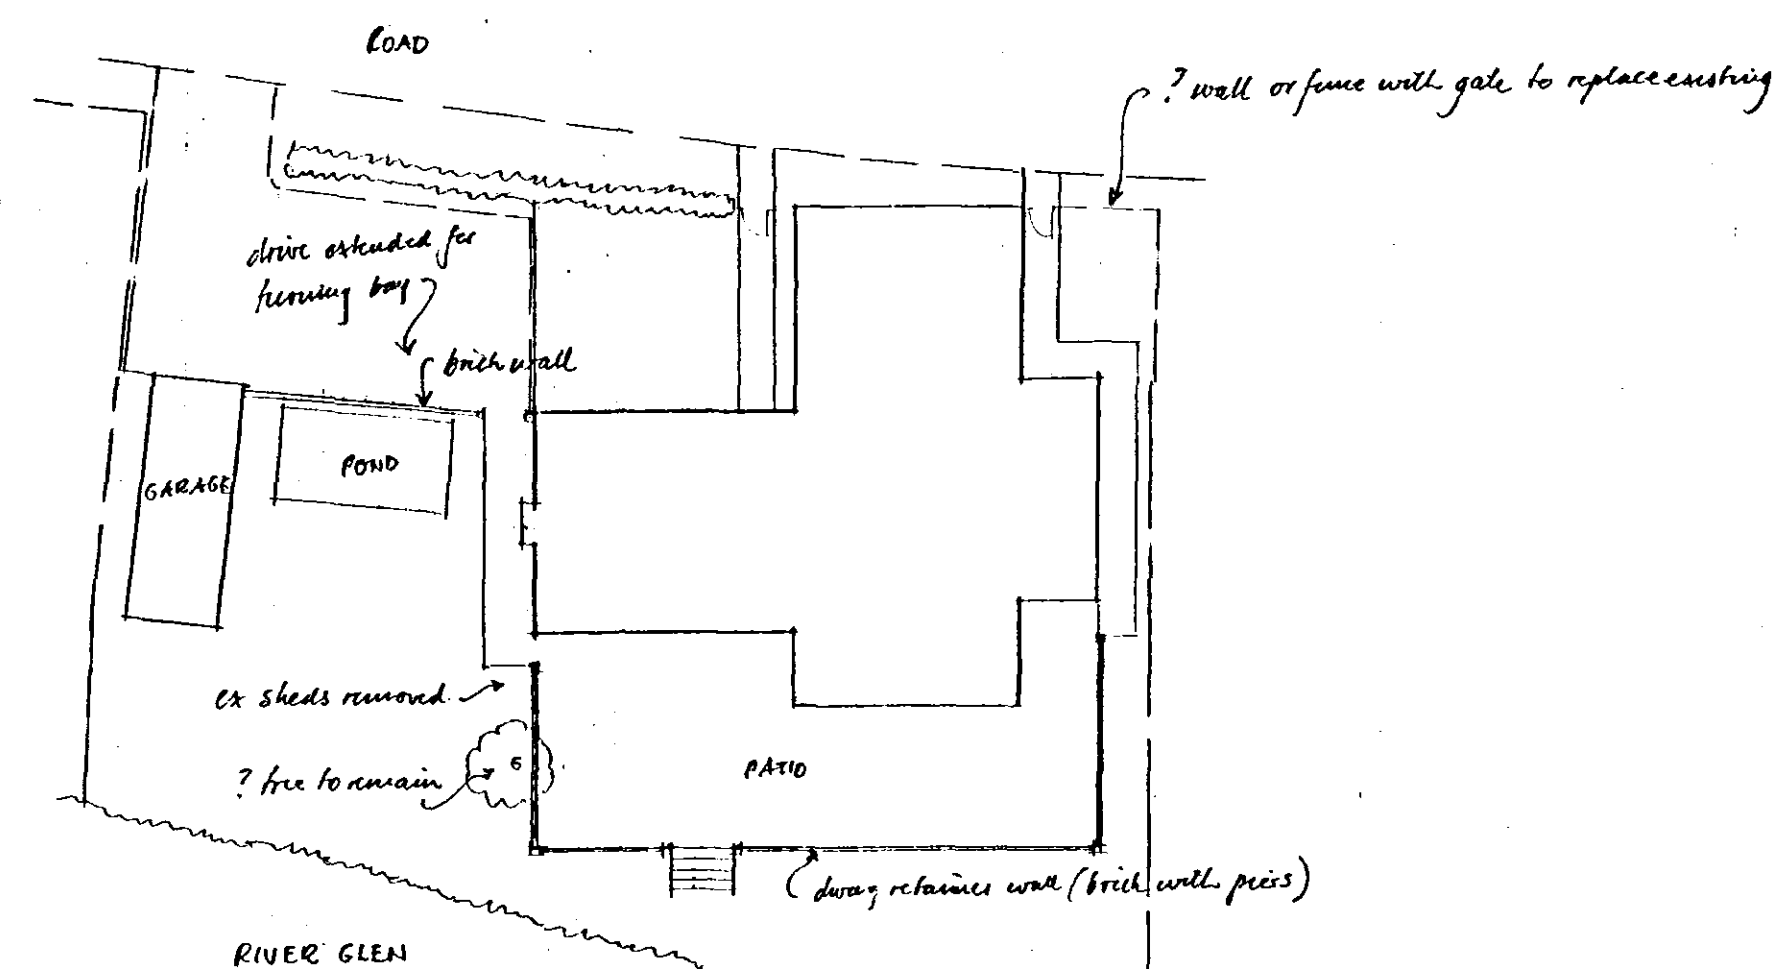

SITE PLAN
1:200

GLEN COTTAGE SEAS END ROAD, SURFLEET

PROPOSED EXTENSIONS

8233/G/2

SCALE 1:100

MOLSON & PARTNERS
SURVEYORS
13, MAIN RIDGE, BOSTON, Lincs.