




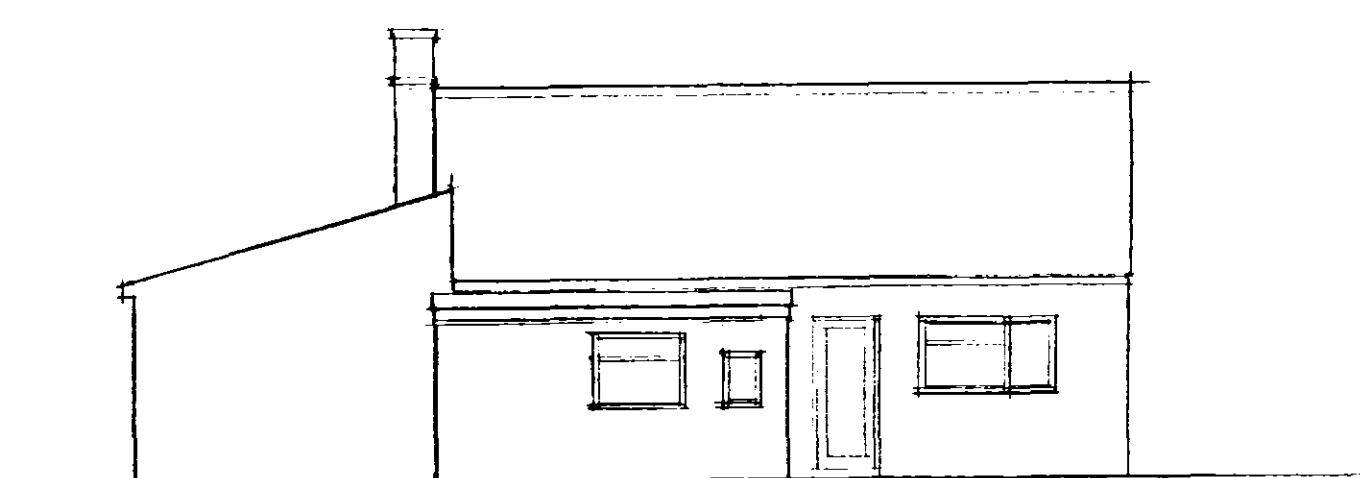


EAST ELEVATION

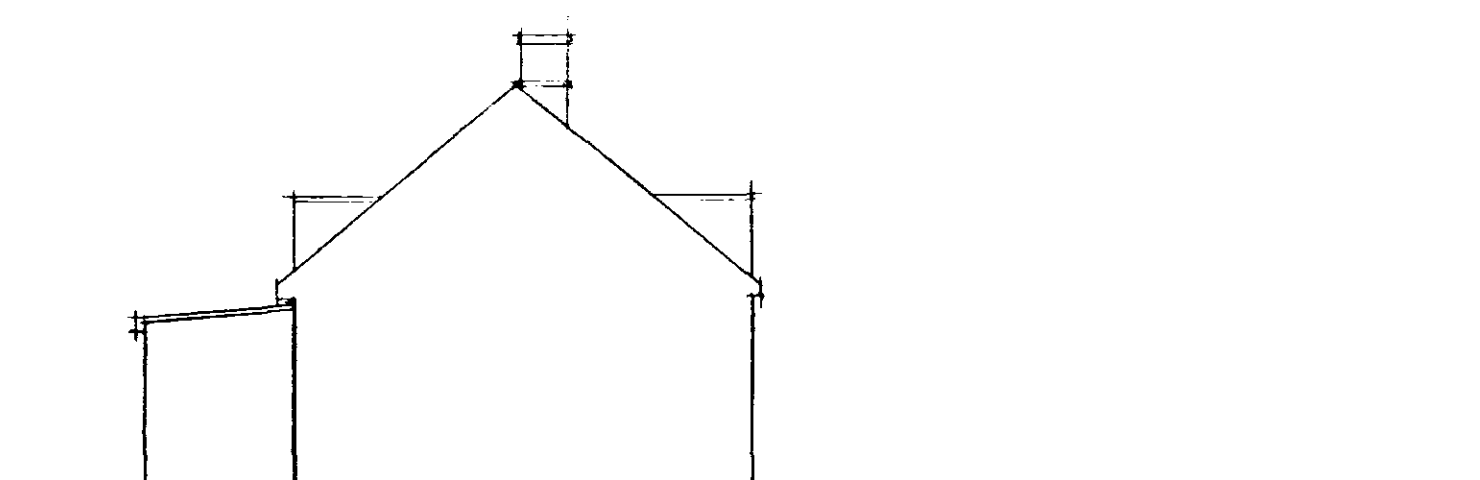

NORTH ELEVATION

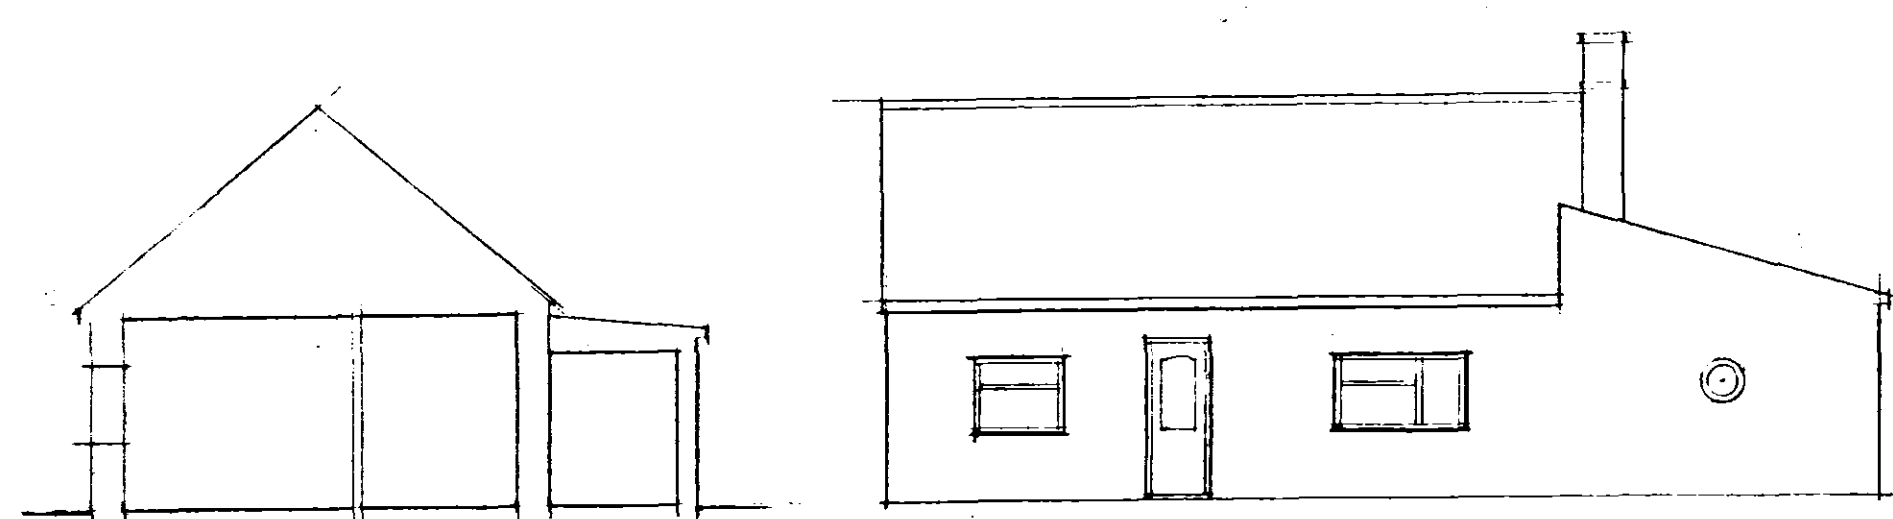


WEST ELEVATION

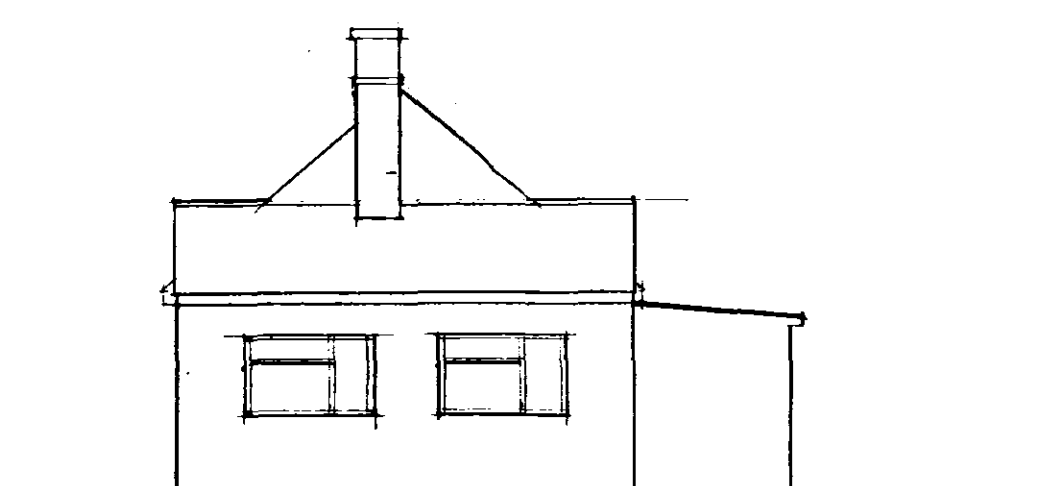


SOUTH ELEVATION

SECTION

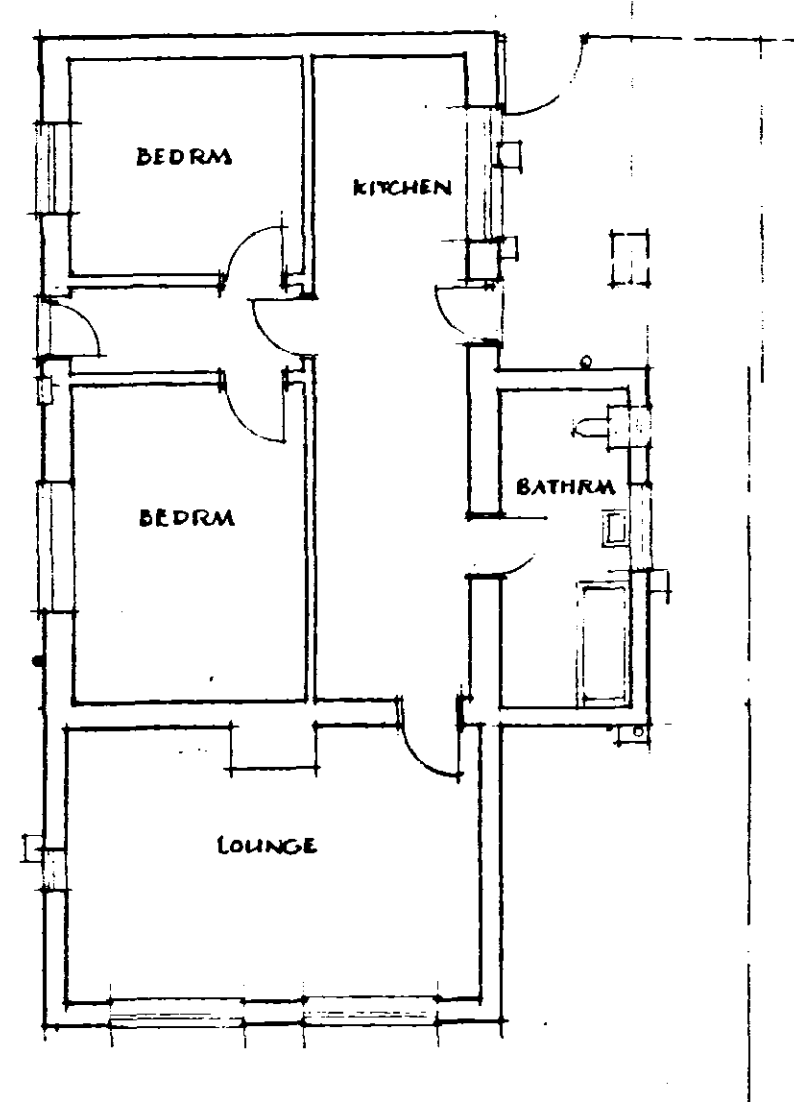

PLAN

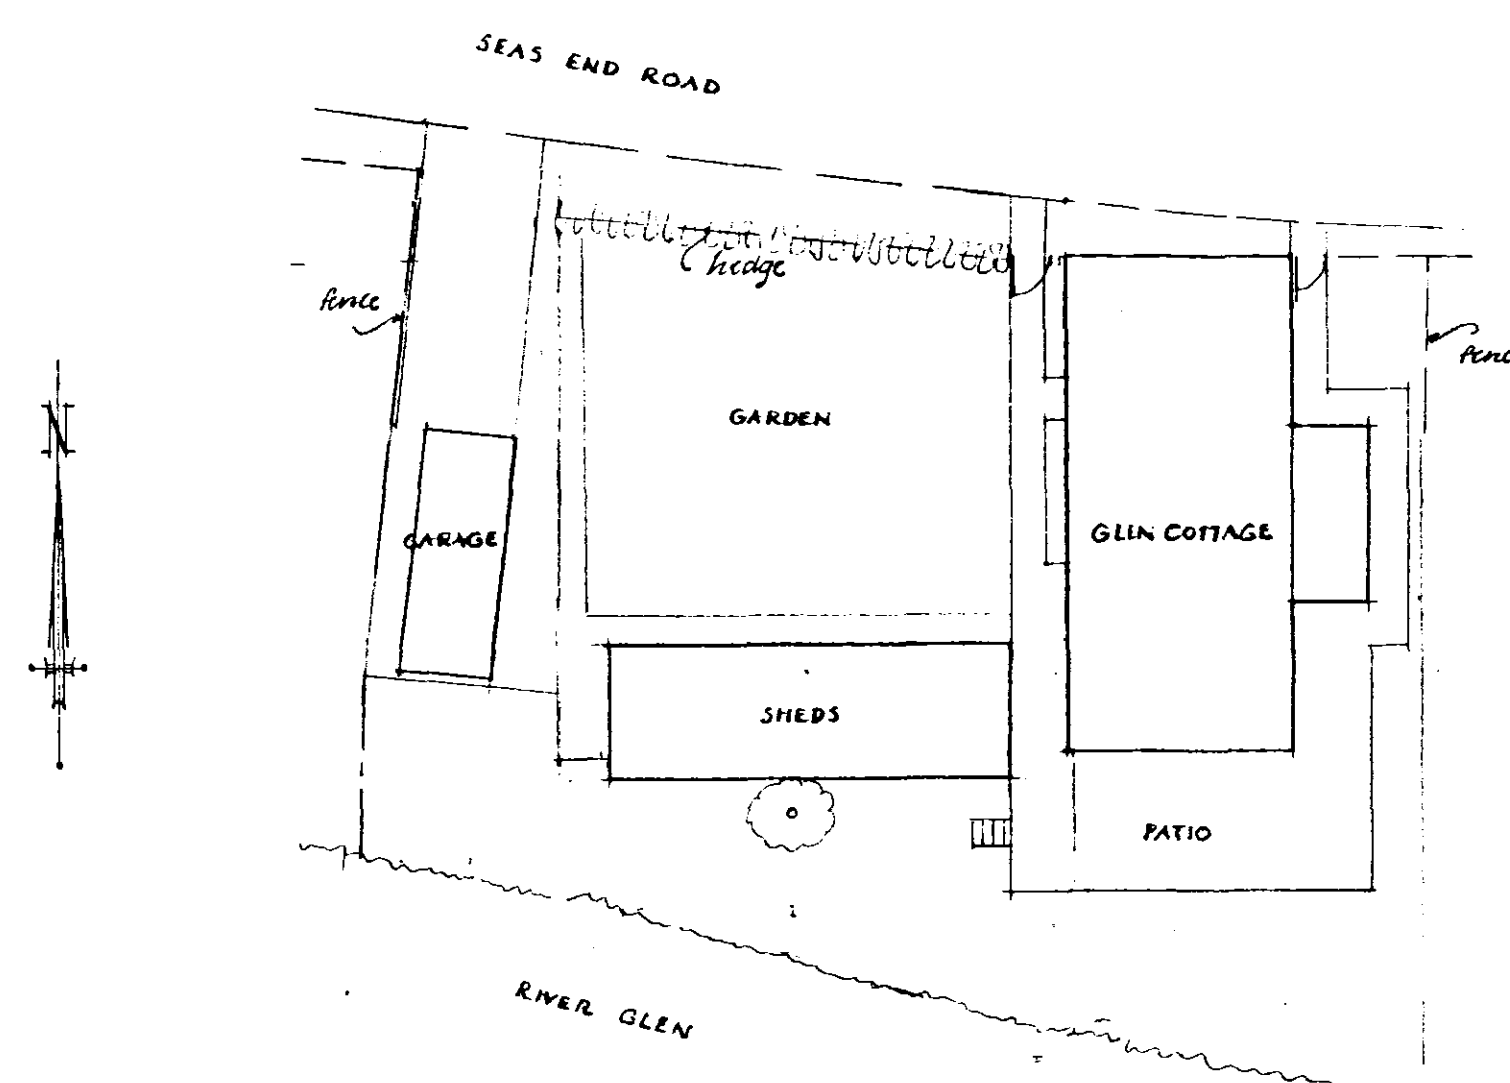

SITE PLAN
1:200

**DETERMINED
PLAN**

Planning & Development
10 JUL 2008
Ref: 077708

GLEN COTTAGE, 11a, SEAS END ROAD, SURFLEET
SURVEY

5233/G/1

SCALE 1:100

MOLSOAL & PARTNERS
SURVEYORS
13, MAIN RIDGE BOSTON LINGS.