



former lounge rebuilt to new profile
to continue existing roof line

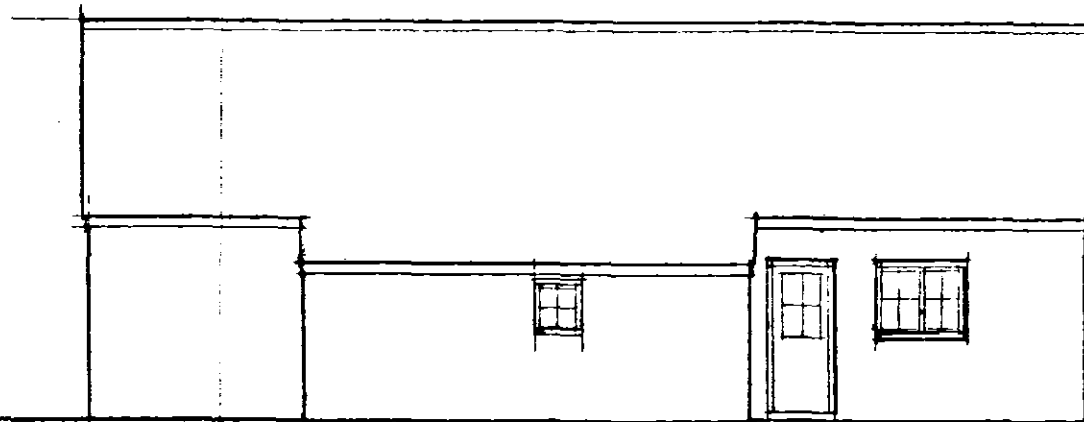


EAST ELEVATION

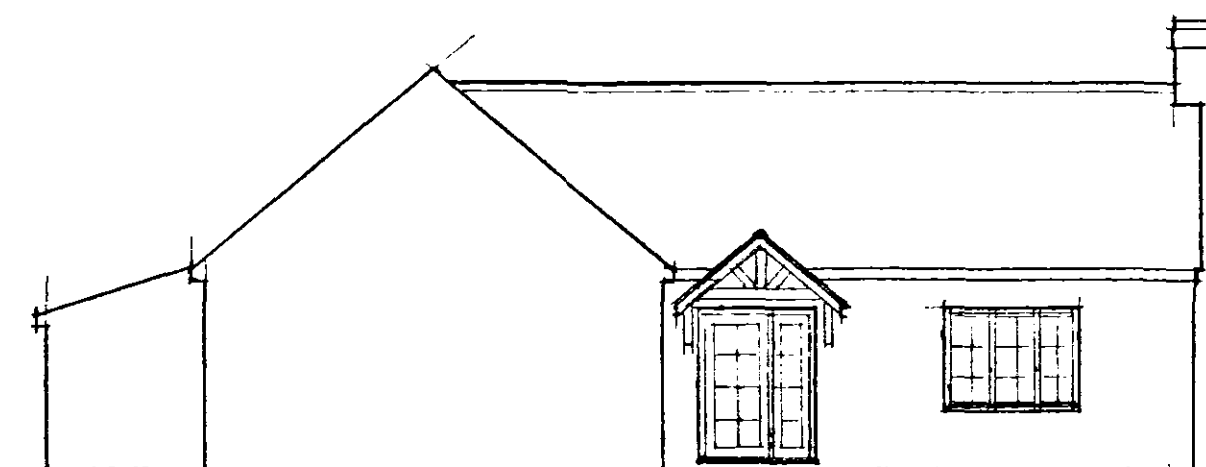


NORTH ELEVATION

timber porch canopy roof on decorative gallows brackets

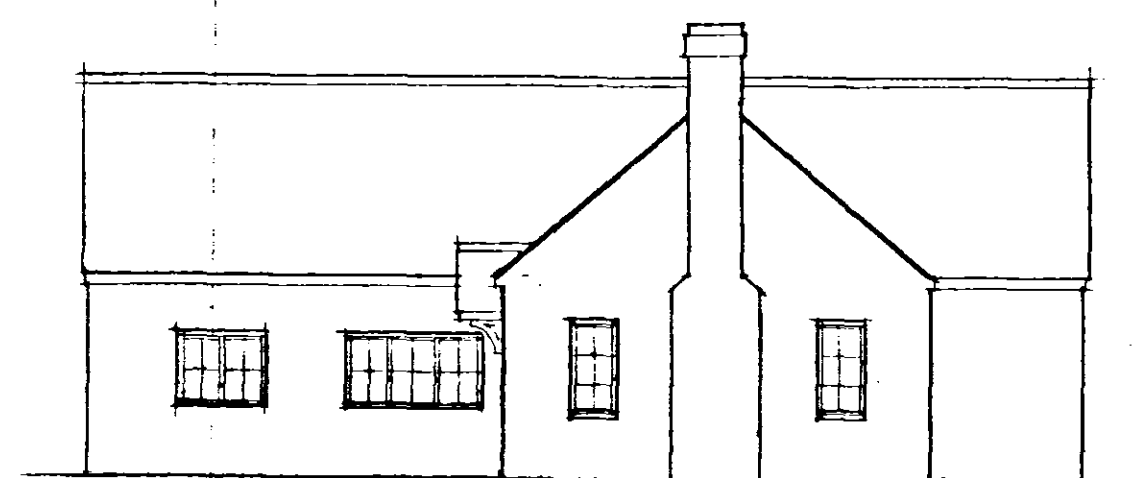


WEST ELEVATION

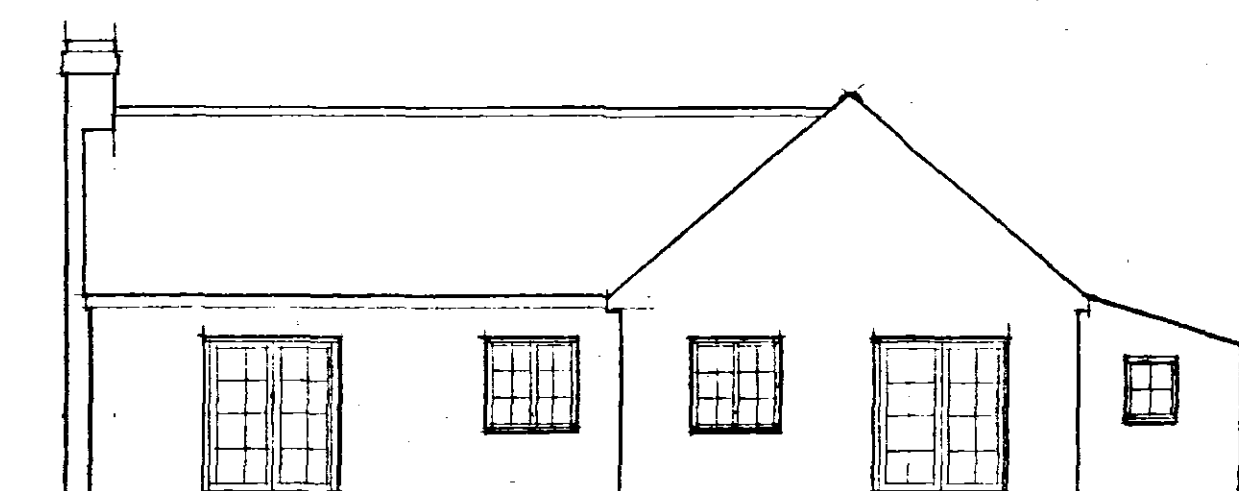


SOUTH ELEVATION


red concrete interlocking tiles to match existing:
roughcast render to exterior painted white to match existing:
white upvc windows, white doors and frames.

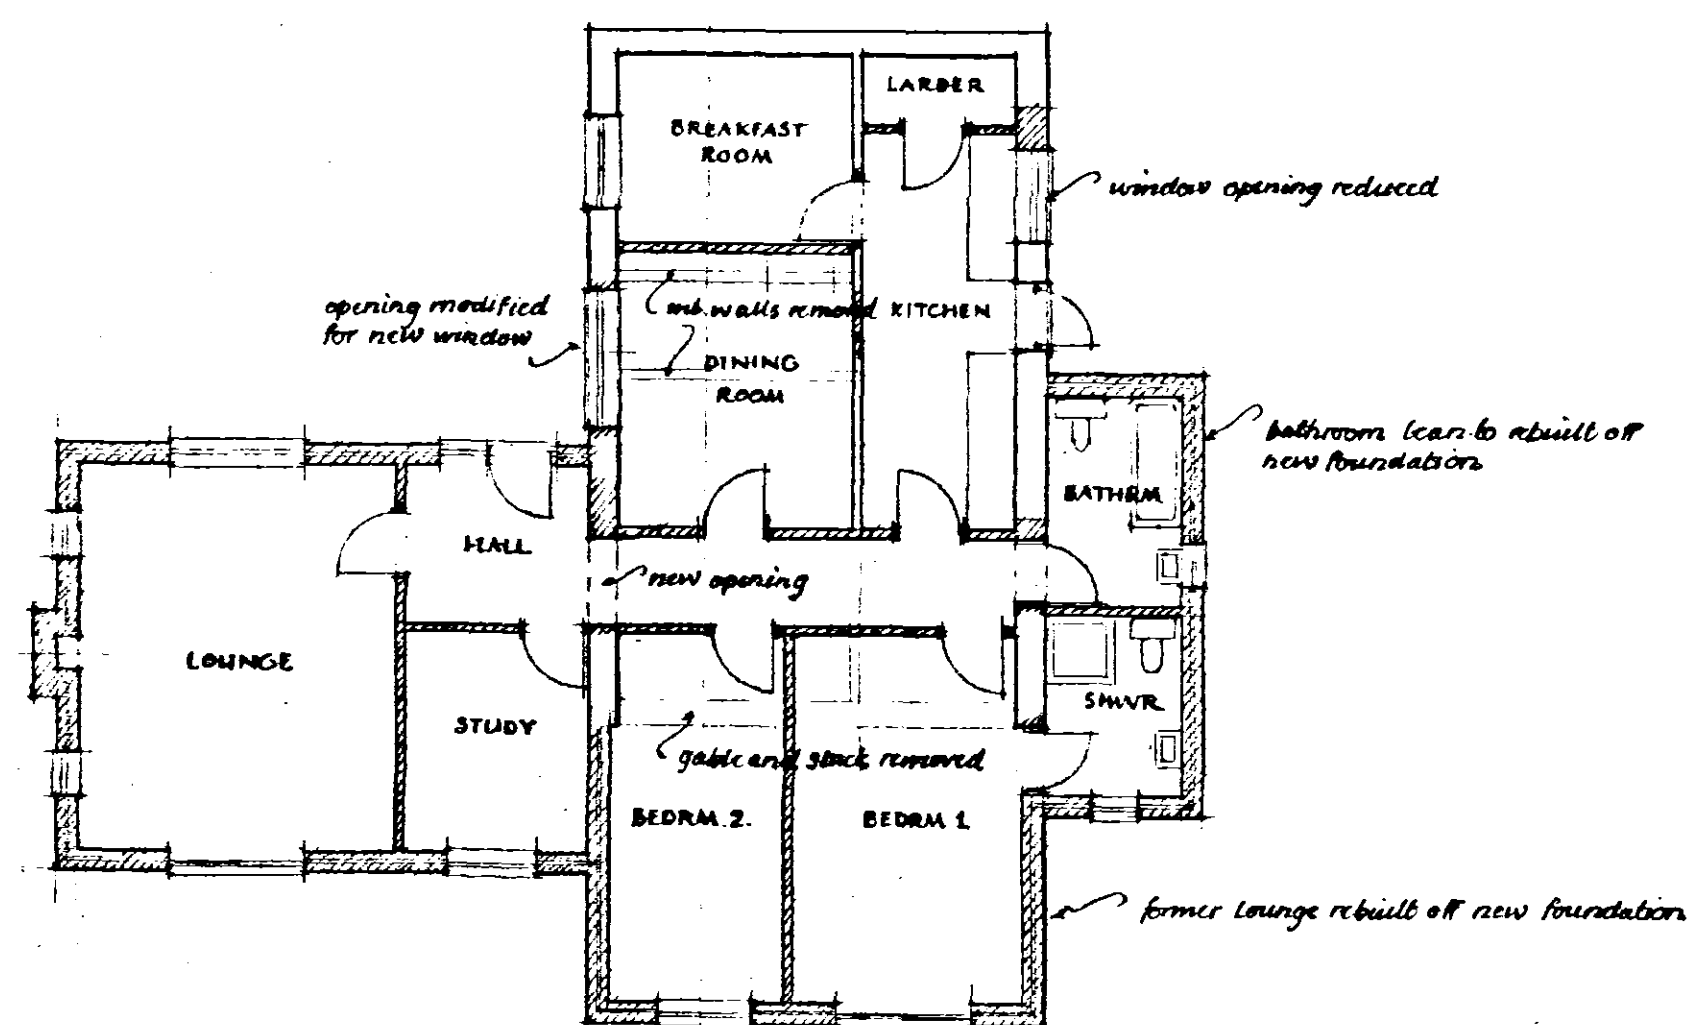

PLAN

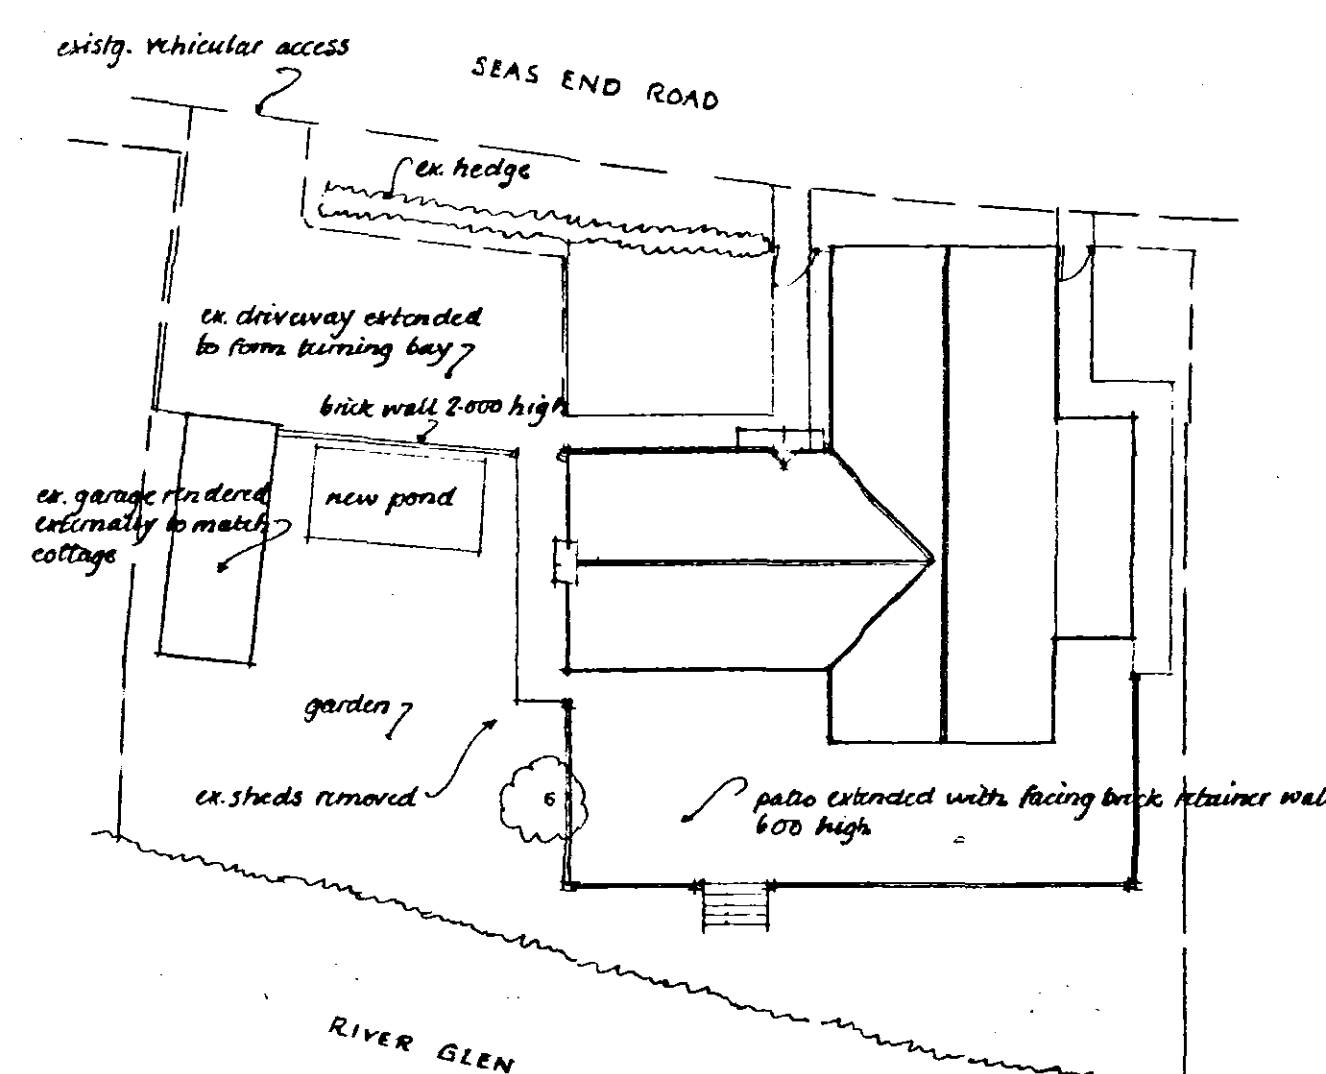

SITE PLAN
1:200

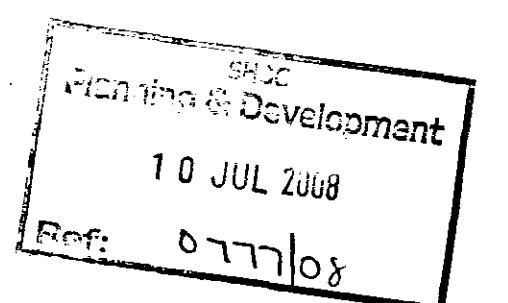

GLEN COTTAGE SEAS END ROAD, SURFLEET
PROPOSED EXTENSIONS

8233/G/2

SCALE 1:100

MOLSON & PARTNERS
SURVEYORS
13, MAIN RIDGE, BOSTON, Lincs.

**DETERMINED
PLAN**