



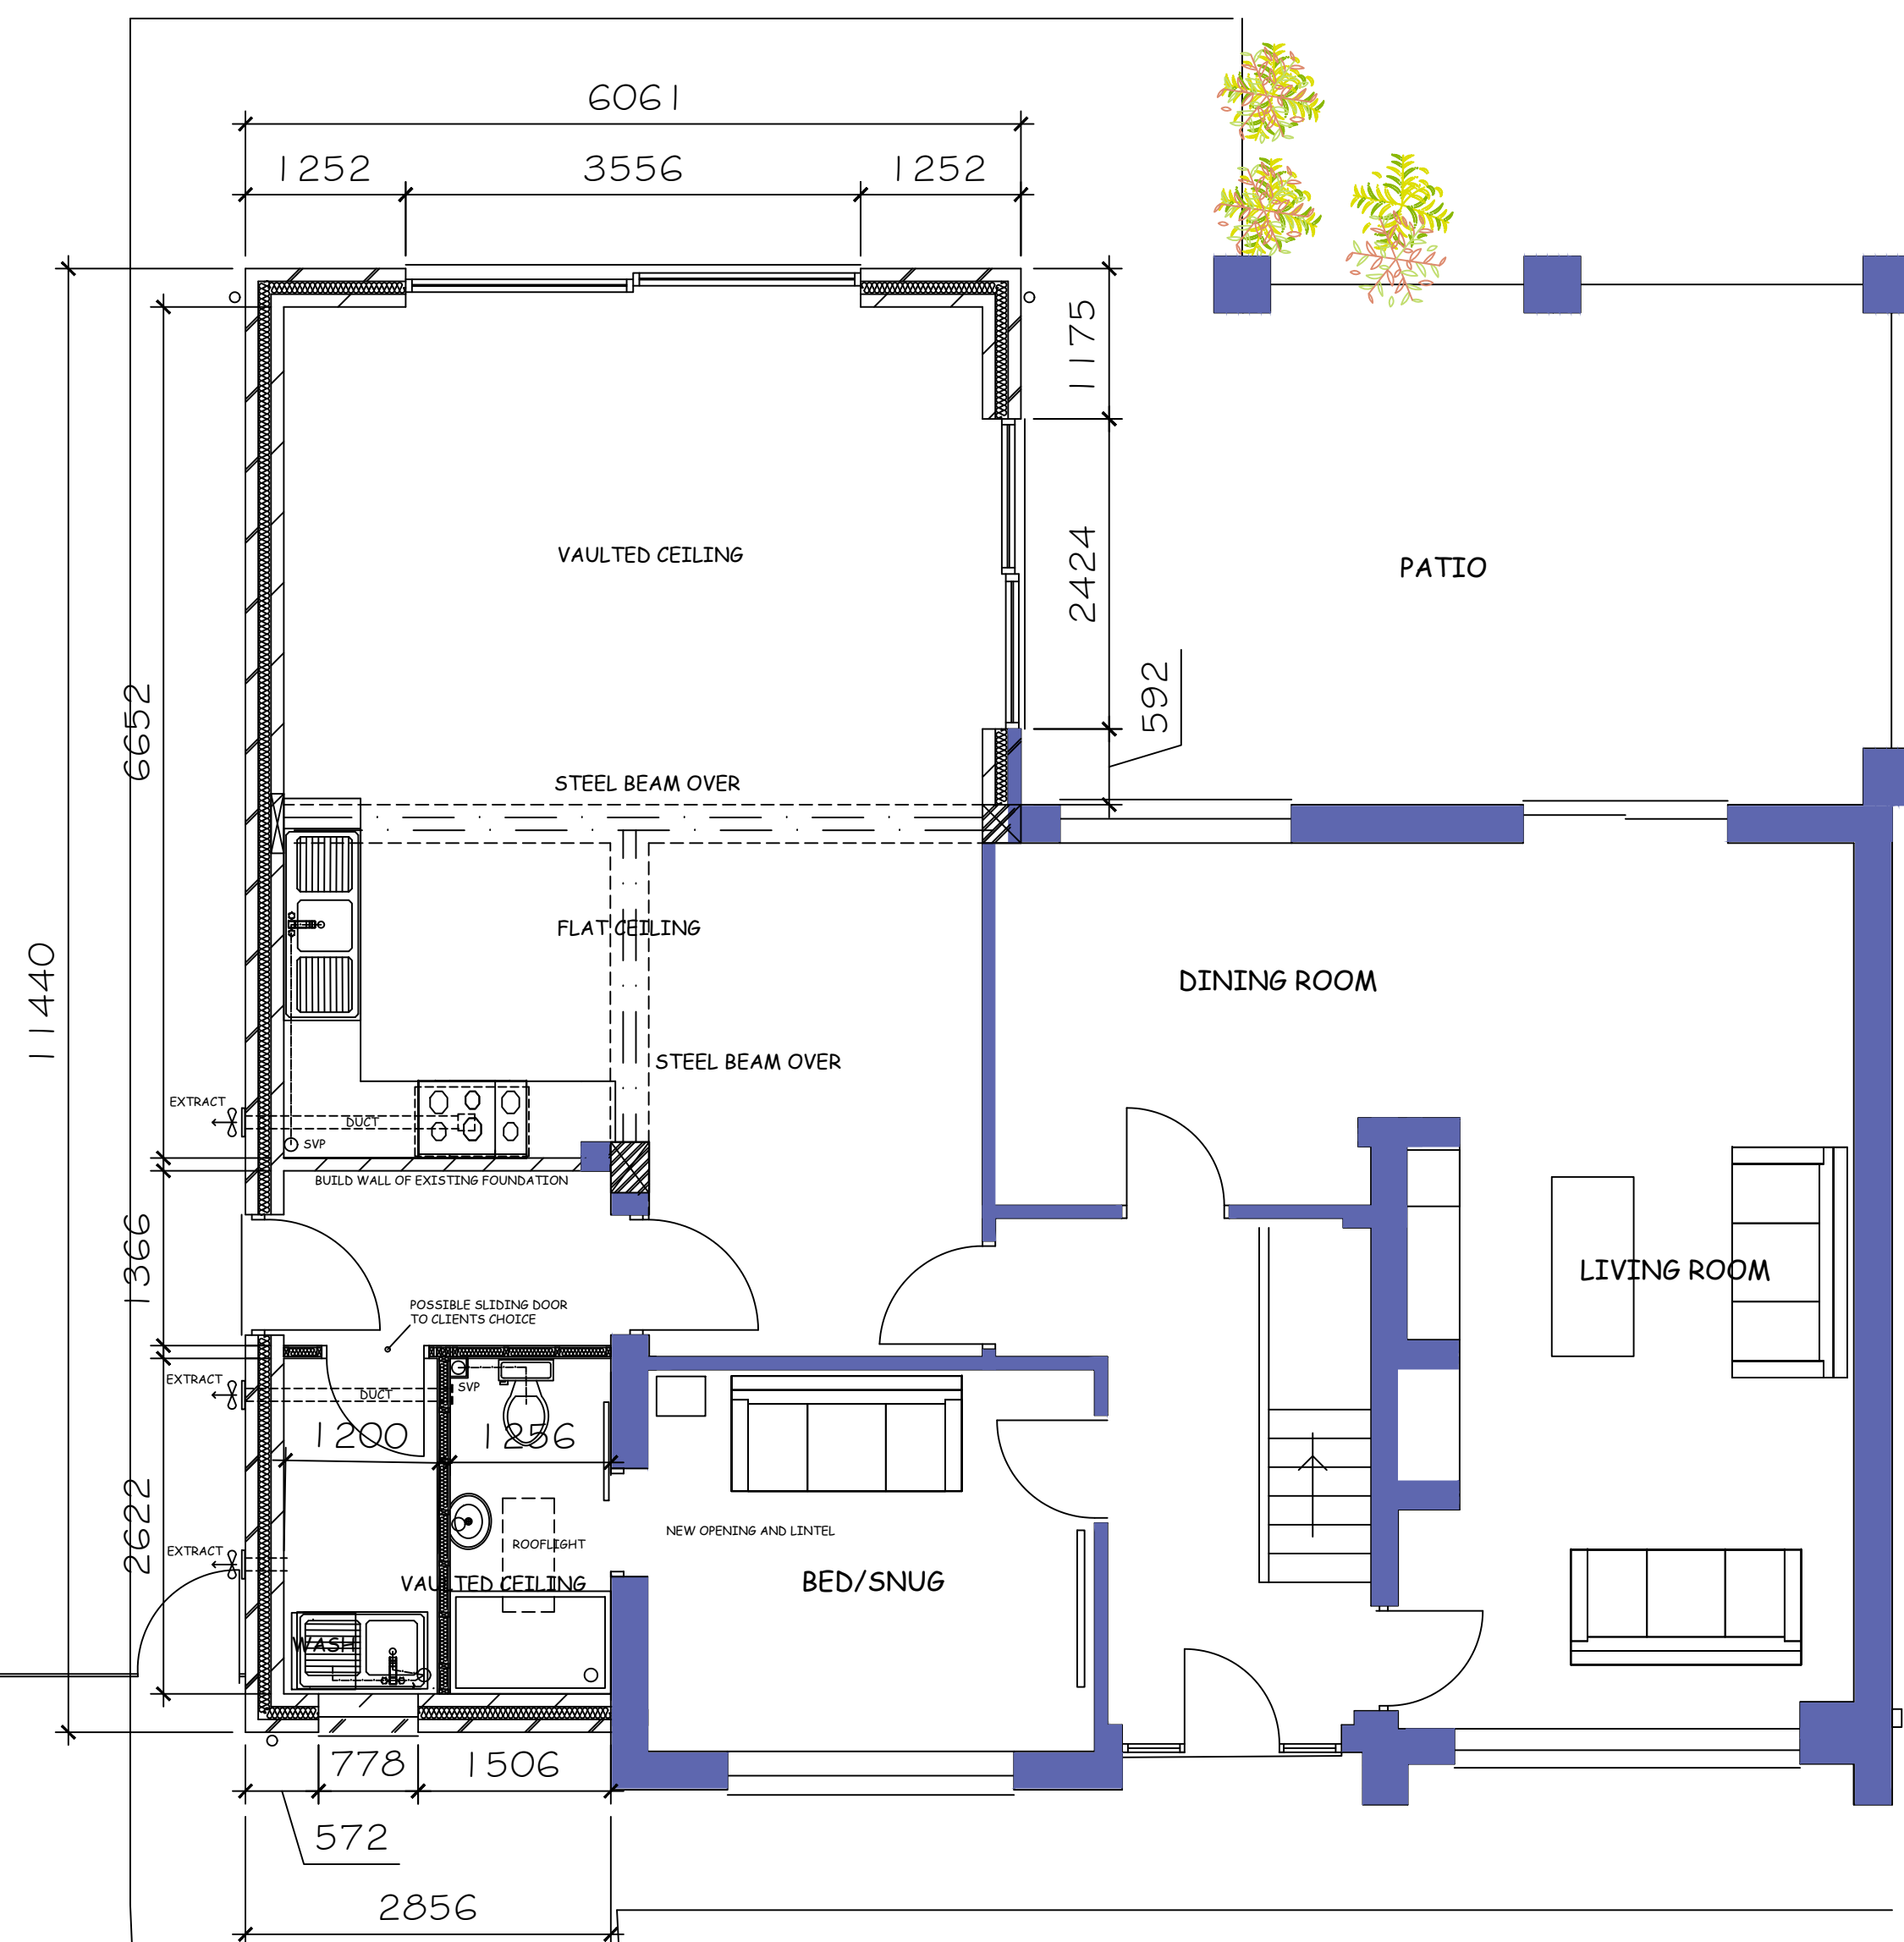

PROPOSED GROUND FLOOR PLAN

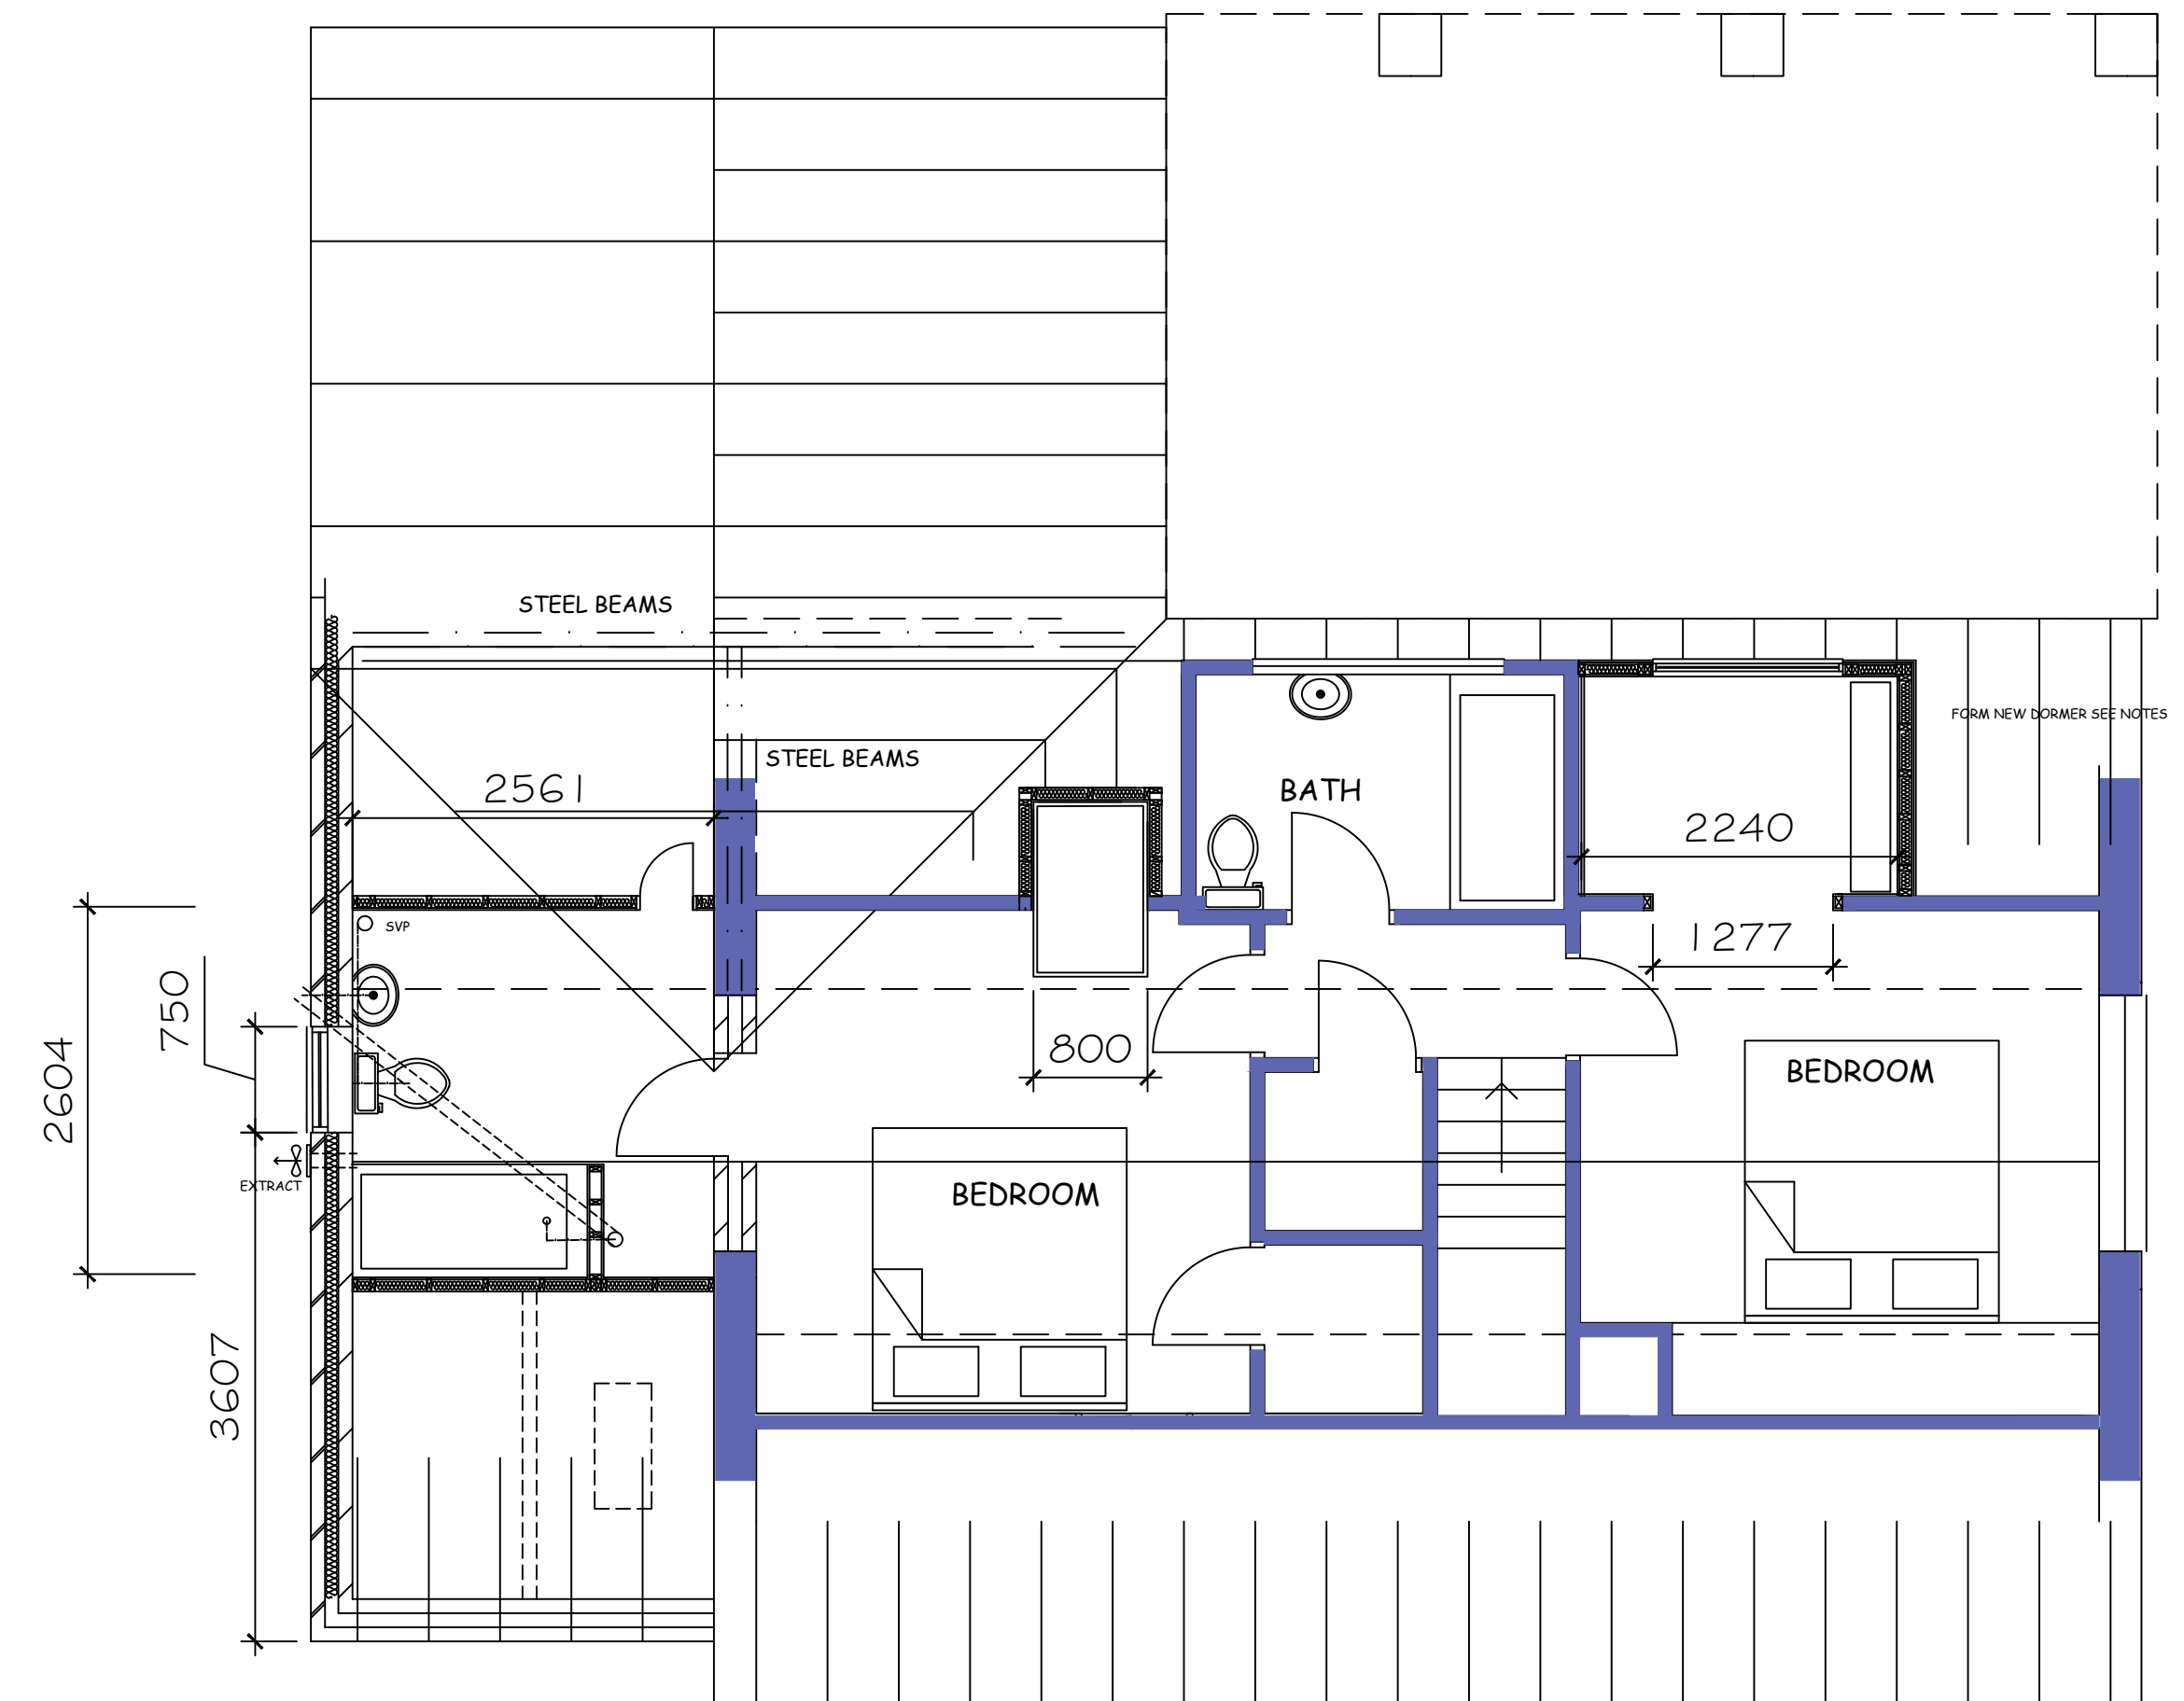

PROPOSED FIRST FLOOR PLAN

DC ARCHITECTURAL SERVICES LTD
ARCHITECTURAL AND PLANNING SERVICES
The Barn, Partney Mill, Spilsby, Lincolnshire, PE24 4PE
TEL NO. PHONE 01750 752865 mobile 07776227893
e-mail david@gigastrike@btconnect.com

Client MR AND MRS WHYLES

Project 53, SURFLEET SEAS END, LINCOLNSHIRE. PE11 4DQ

Drawing Title	PLANS	Drawing number	DC / 483W / 100
Scale	AS PROPOSED	Drawn	db
Date	MARCH 19	Checked	D