



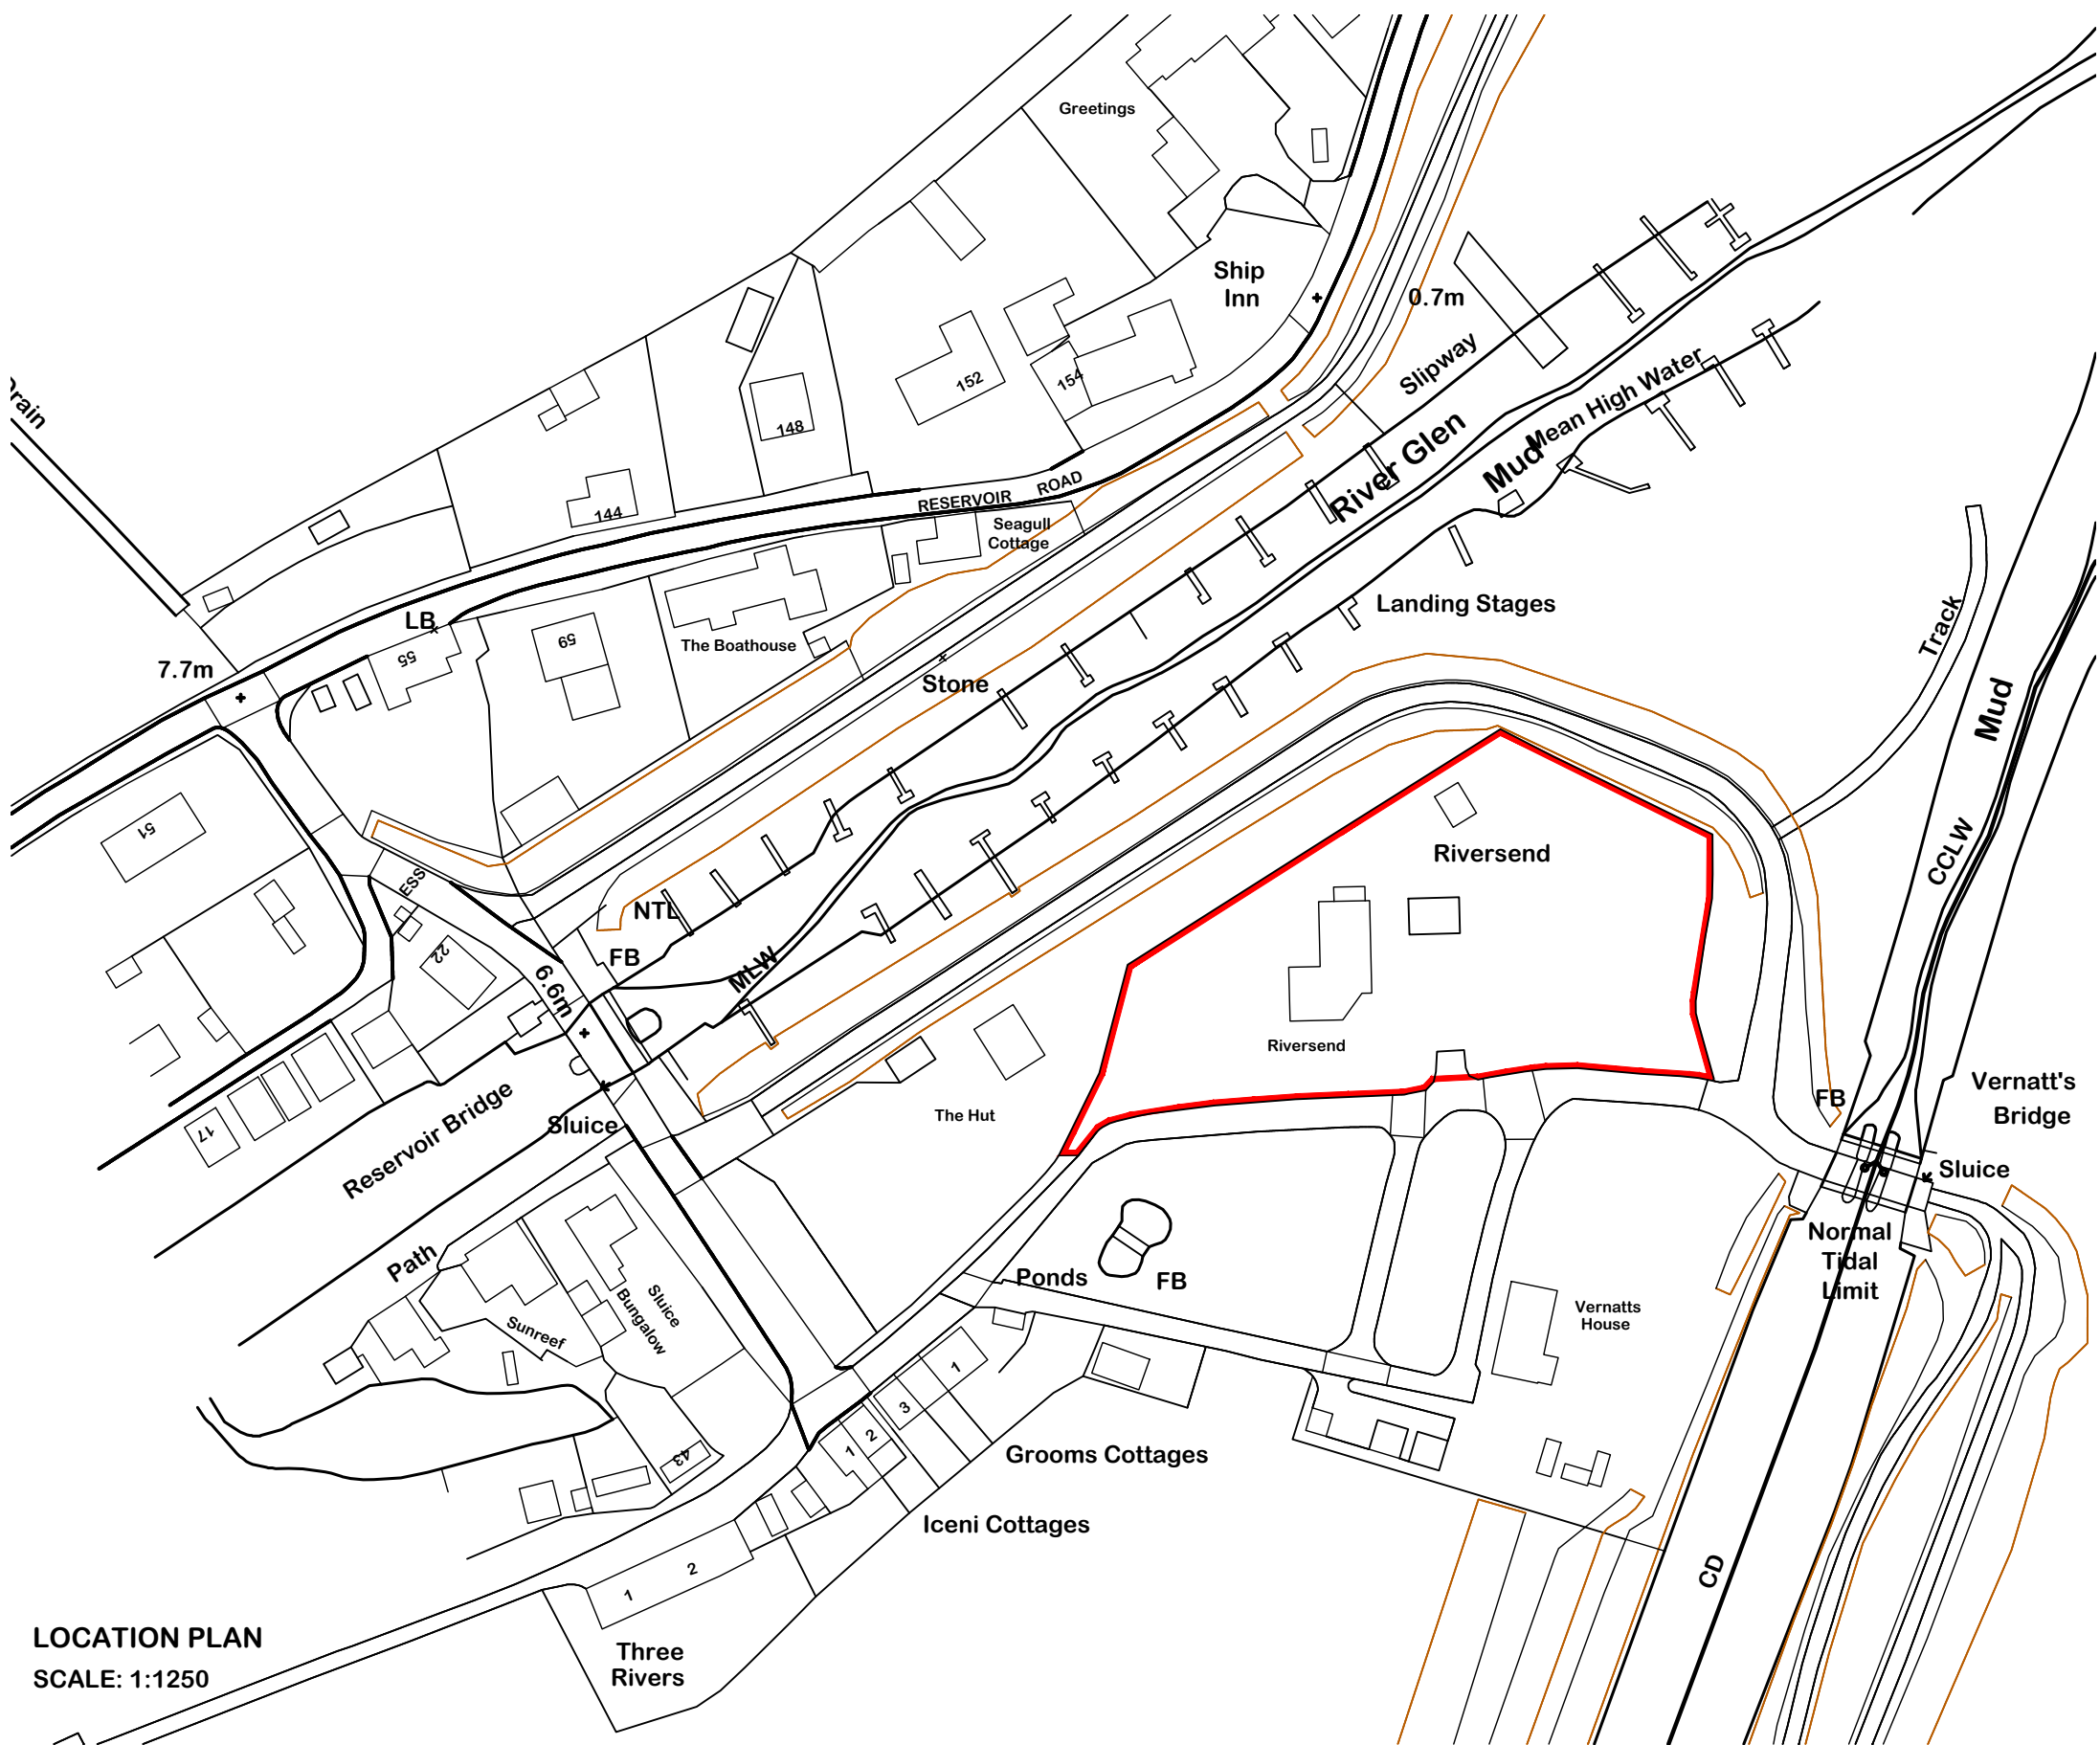


LOCATION PLAN
SCALE: 1:1250



EXISTING SITE PLAN
SCALE: 1:100

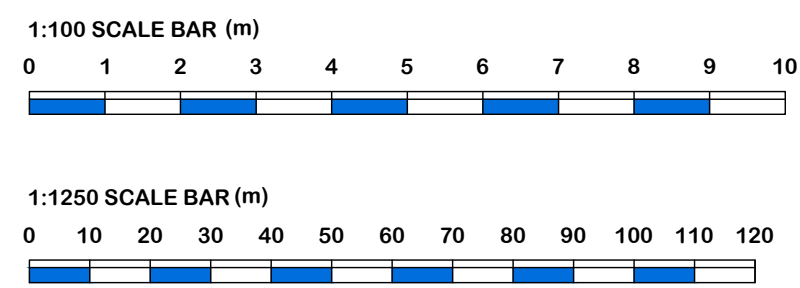

* NB: ALL PROPOSED SITE AND FLOOR LEVELS
TO MATCH EXISTING LEVEL HEIGHTS.
ALL LEVELS ABOVE GROUND LEVEL WILL
MATCH EXISTING.

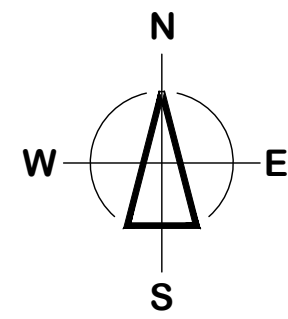

TOPOGRAPHICAL SURVEYS ABBREVIATIONS	
AV	Air Valve
BO	Bottom
BOIR	Rising Belland
BAF	Concrete Baffle
BS	Bus Stop
BCH	Bench
BWF	Barb Wire Fence
BV	Utilities Box
BT	Communications Box
CIP	Closed Panel Fence
CL	Chain Link Fence
CL	Cover Level
CCL	Column
CNP	Chestnut Paling Fence
CCTV	Close Circuit Camera
CTV	Cable Television Box
CB	Control Box
CONC	Concrete
DC	Drainage Channel
DIP	Door
DP	Down Pipe
DIC	Dropped Crossing
ECB	Electrical Control Box
E-S	Electrical Sub Station Shed
EP	Electric Pole
ERF	Estate Rail Fencing
ERF	Earthing Rod
EJB	Electric Junction Box (210v)
E-JB	Electric Junction Box (Mains)
ETP	Electric Transformer on Pole
FBS	Power Bed
FF	Fire Hydrant
FP	Fire Hydrant
FL	Floor Level
GY	Gully Grate
GAS	Gas Valve
HWS	Headwall Sandbag
HWC	Headwall Concrete
IC	Inspection Chamber
IL	Invert Level
IR	Iron Railings
KO	Kerb Outlet
LP	Lamp Post
LP-WFI	Post External Light & WFI

MH	Manhole
MHF	Manhole Foul
MHS	Manhole Surface
MVC	Manhole Combined
MP	Marker Post
RN	Road Name
NAL	Nail Socket
OHL-E	Overhead Lines Electric
OHL-C	Overhead Lines Communications
PI	Patrol Intercept
PR	Post & Rail Fencing
PW	Post & Wire Fencing
P-F	Palisade Fence
RE	Reflective Post
RS	Road Sign
RL	Ridge Level
SP	Sign Post
SV	Service Valve (Water)
ST	Stair
SS	Sub Station
SD	Slut Drain
TP	Trial Pit
TAP	External Water Tap
TT	Height of Tree
TL	Traffic Light
TOW	Top of Wall
TP	Telegraph Pole
UC	Unknown Cover
UK	Unknown Tree
UL	Unable to Lift
VP	Vent Pipe
WCOB	Wool Cob
WB	Brick Wall
WCP	Taller Brick
WF	Water Filtration Pipe
WM	Water Meter
WM	Water Meter
WO	Wash Out
WI	Window

Notes:

This document is the property of David Trundley Design Services Ltd and may not be reissued, loaned or copied in part or in whole without written permission © 2022

All dimensions are in millimetres unless stated otherwise.

It is recommended that information is not scaled off this drawing.

This drawing should be read in conjunction with all other relevant information, specifications & schedules.

If this drawing is received electronically it is the recipients responsibility to print the document at the correct scale.

All dimensions to be checked on site prior to commencing work and any discrepancies to be advised immediately.

CONSTRUCTION (Design & Management) REGULATIONS 2015: David Trundley Design Services Ltd are employed as 'Designer' and will provide information to those responsible for the 'Principal Designer' and to the client.

David Trundley Design Services Ltd are responsible for the 'Architectural' design of the elements included on this drawing only.

Architectural design has been carried out with due consideration for the safety during construction, occupation and maintenance of the finished structure.

The works contain no extraordinary hazards or risks that are not present during routine construction operations that would not readily be apparent to a competent contractor.

This information should be included as part or commencement of the Health and safety file for the project.

Station	Easting	Northing	Level
RD1	528127.304	329260.504	3.998
SE1	528130.830	329275.973	4.060
SE2	528085.350	329275.302	5.409
SE3	528130.510	329301.127	3.987
SE4	528124.105	329299.824	4.331
SE5	528095.400	329294.915	4.342
SE7	528101.330	329291.913	4.302
SE9	528069.158	329258.534	6.063

D300 - Tree & Diameter@1m up from ground

3 Way Overhead Electric Cables

2 Way Overhead Electric Cables

Overhead Telecom Cable

Overhead Electric Cable

Woodland

Limit of Survey

Stone Driveway

Block-Pave

Lawn

Gravel

Hedge

Block-Pave

Block-Pave

No	Date	Amendment description

Revisions

Drawing Status: **PLANNING**

www.trundley.com

Salgate Barn
Hainington Road
Tilney All Saints
King's Lynn
Norfolk
PE34 4BT

Tel: 01553 817790
Fax: 01553 817674
Email: enquiries@trundley.com

Project Title:
**MR & MRS TAYLOR
RIVERSEND
SURFLEET RESERVOIR
SURFLEET
SPALDING, PE11 4DJ**

PROPOSED EXTENSIONS, GARAGE CONVERSION,
INTERNAL ALTERATIONS & SWIMMING POOL

Drawing Title:
EXISTING SITE AND LOCATION PLAN

Scale: **AS STATED @ A0** Date: **AUGUST 2022** Drawn: **TN**

Drawing Number: **22-P14-PL001** Revision:

Checked by: Date:

If this drawing is unsigned in the check box then the drawing is an unauthorised issue and should not be used for any purposes