

(BUNGALOW)




PROPOSED SOUTH ELEVATION
SCALE: 1:100




PROPOSED EAST (INSIDE) ELEVATION
SCALE: 1:100




PROPOSED EAST ELEVATION
SCALE: 1:100

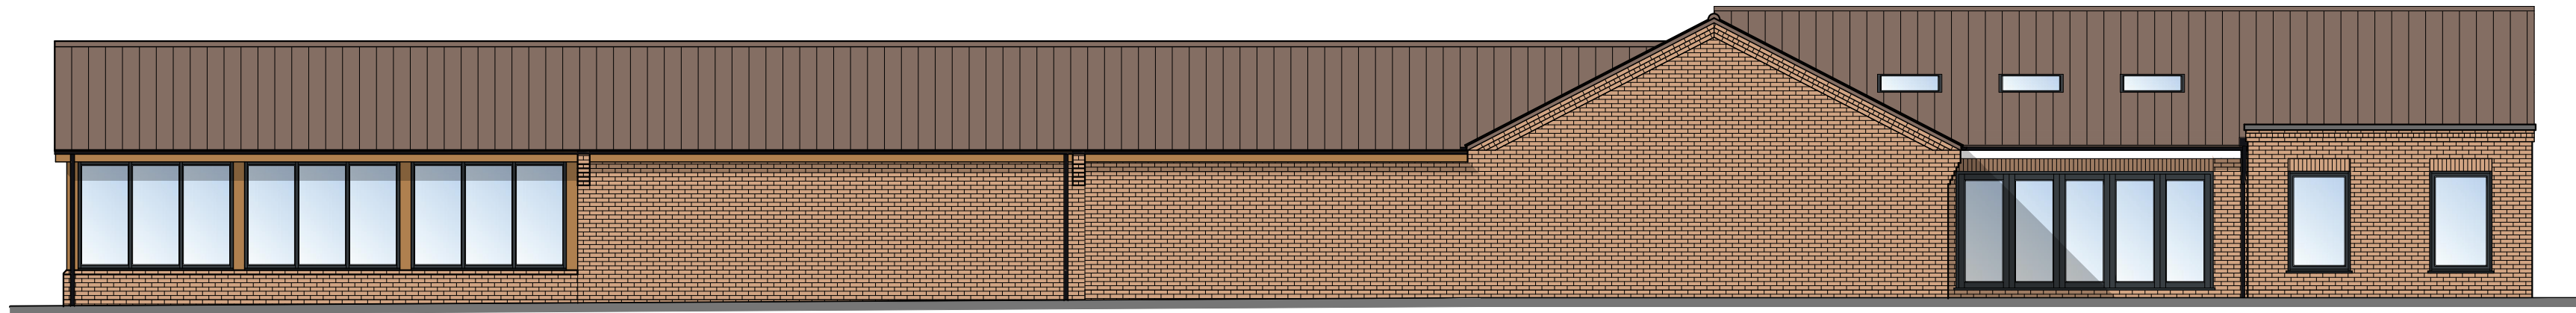


PROPOSED NORTH ELEVATION
SCALE: 1:100

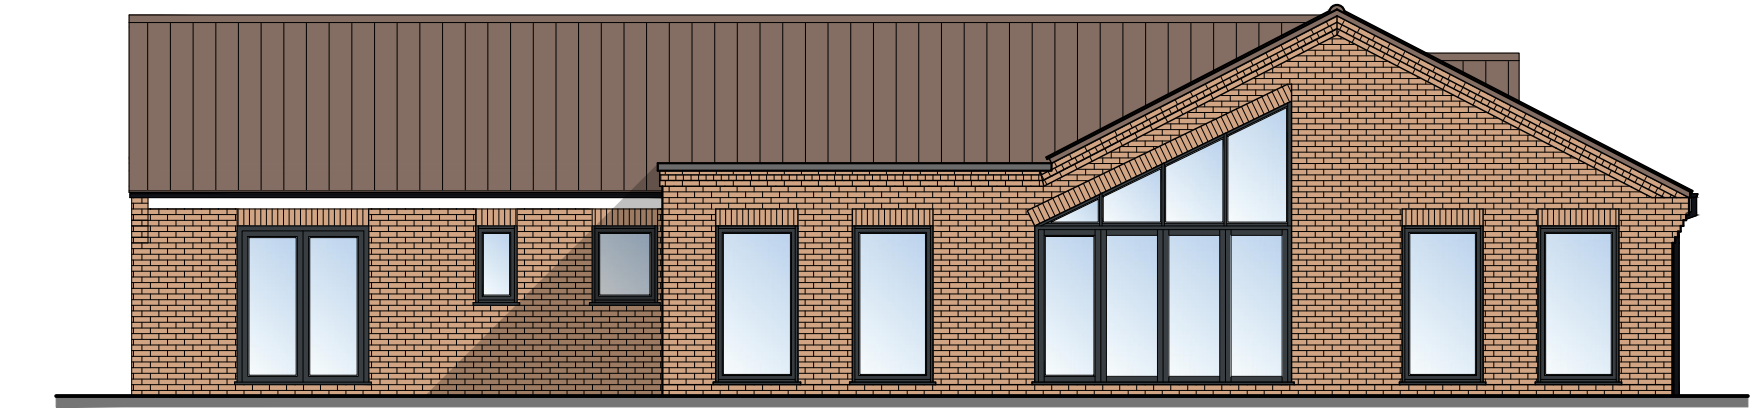

PROPOSED EAST ELEVATION
SCALE: 1:100

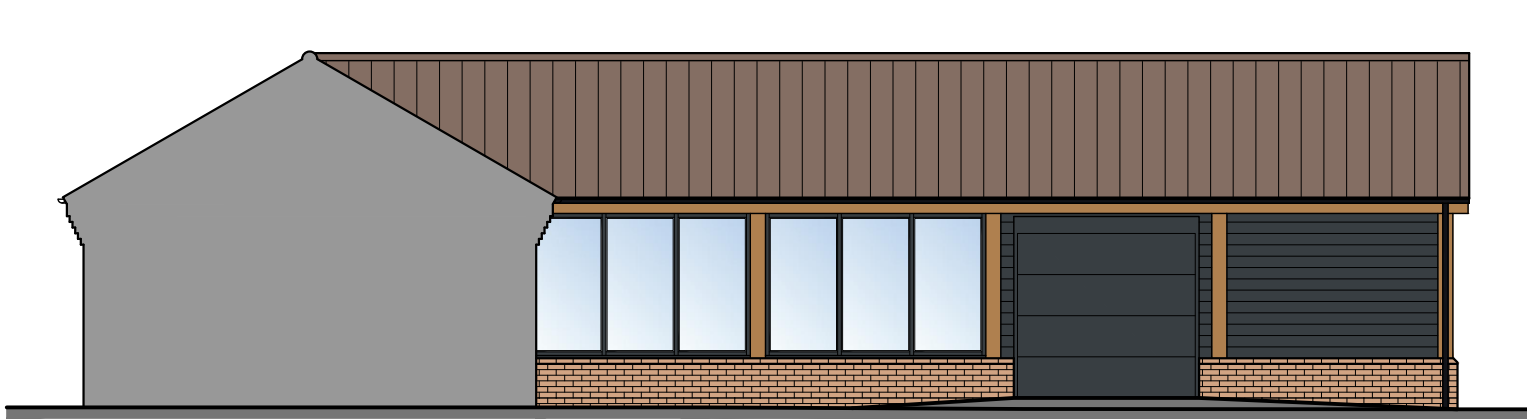

PROPOSED EAST (INSIDE) ELEVATION
SCALE: 1:100

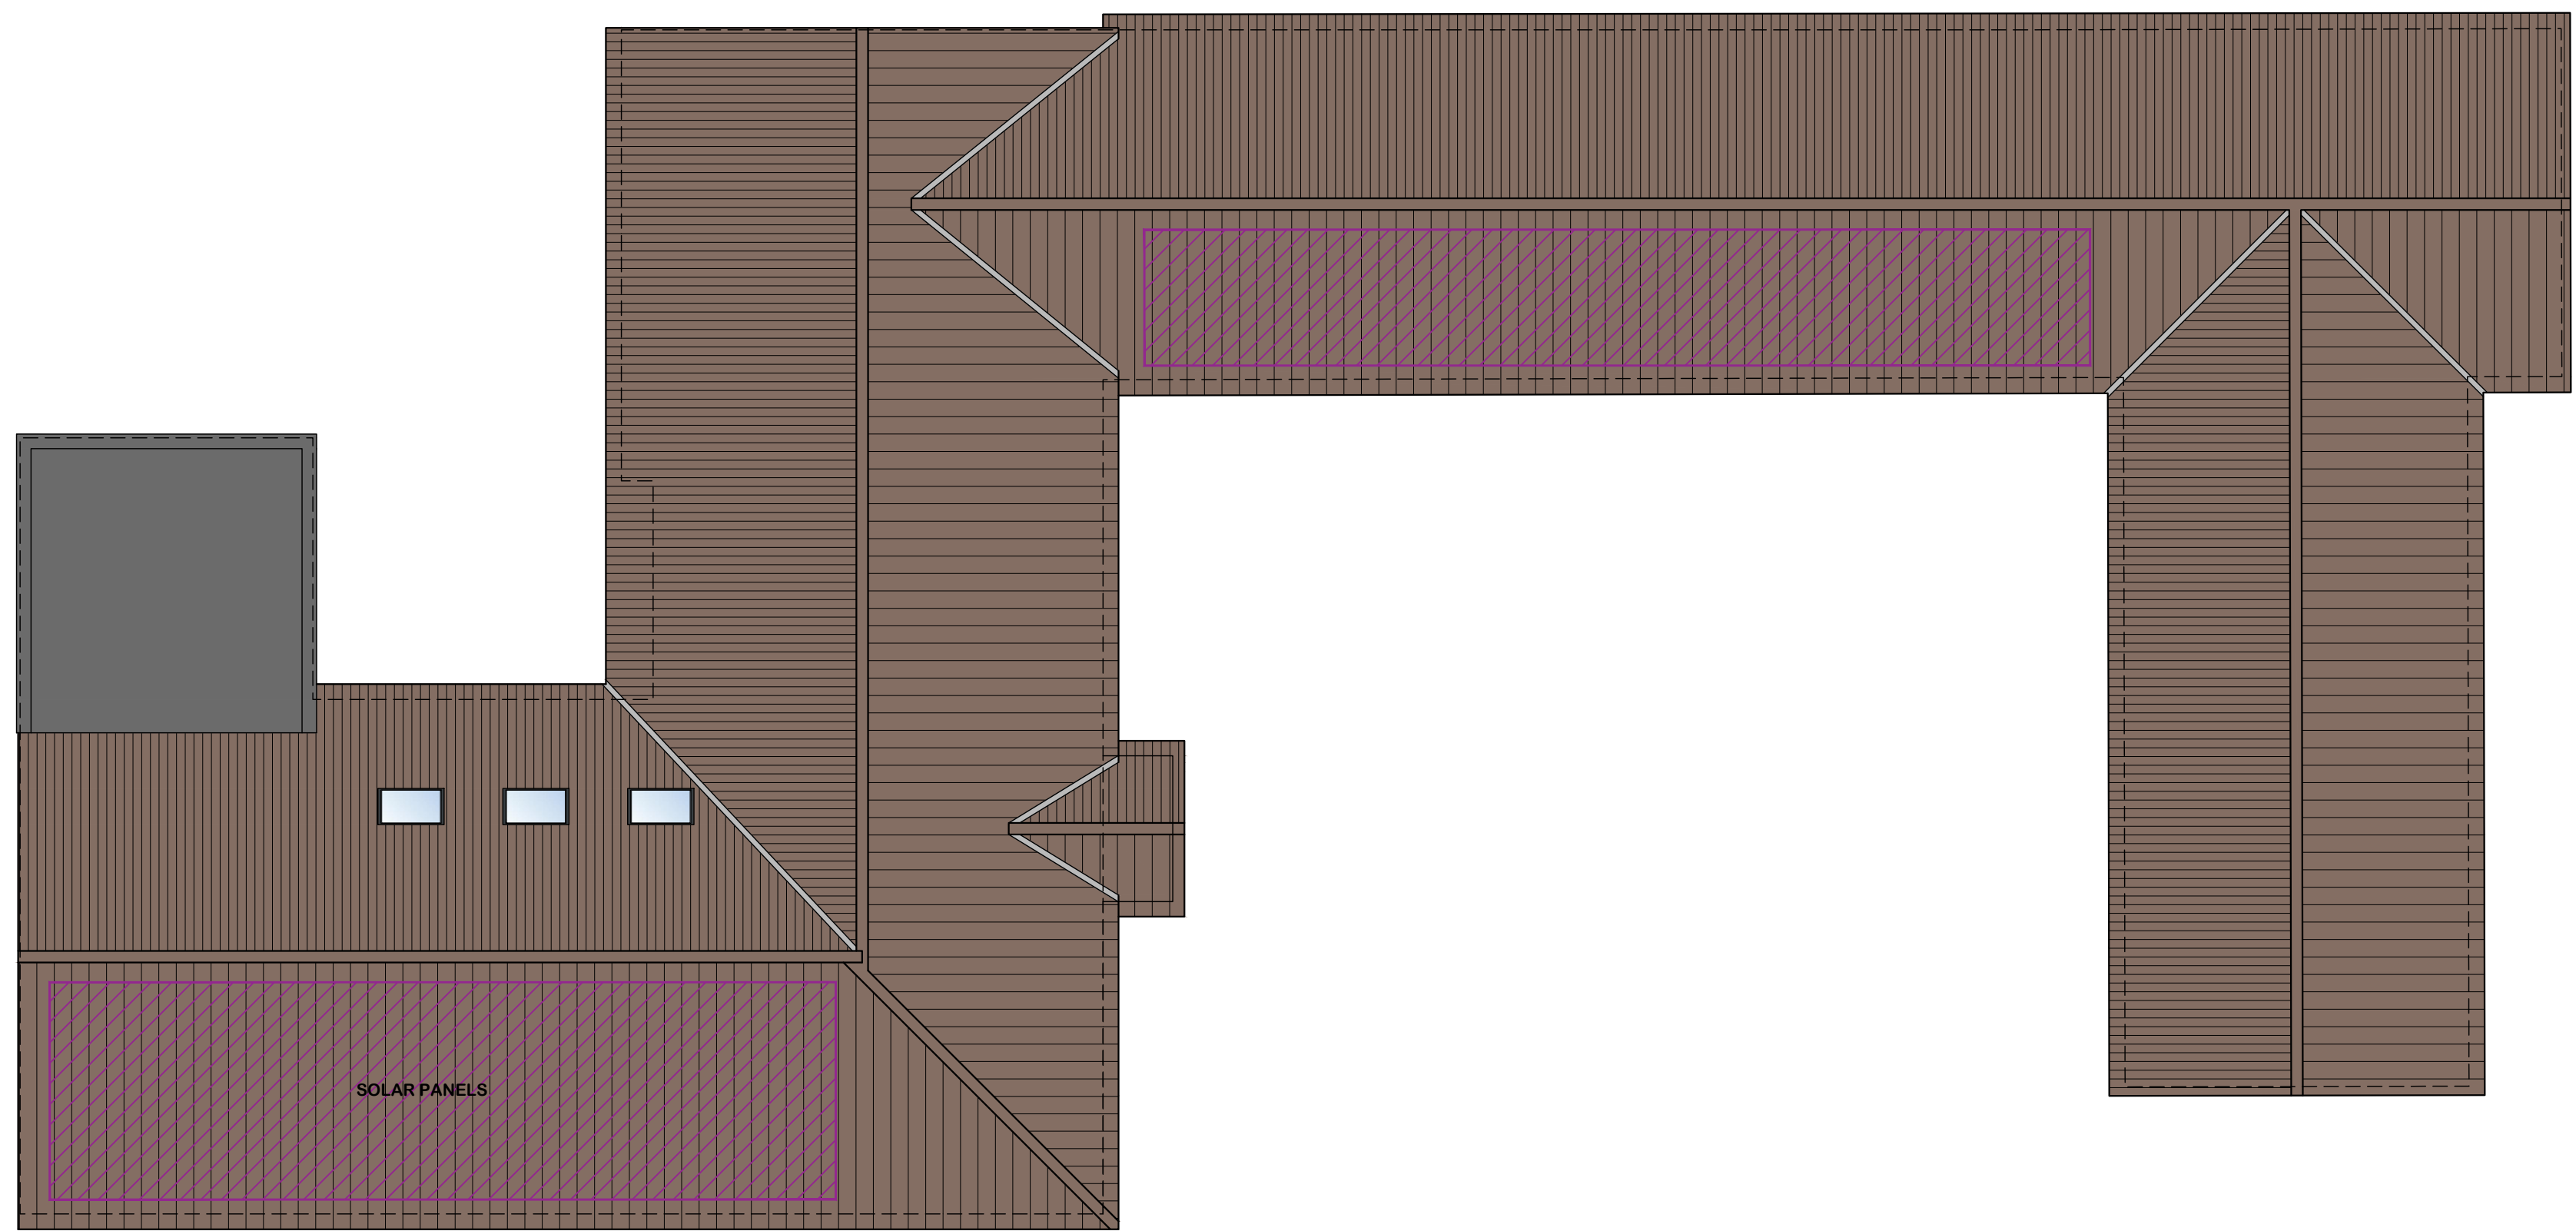

PROPOSED ROOF PLAN
SCALE: 1:100



Notes:

This document is the property of David Trundley Design Services Ltd and may not be reissued, loaned or copied in part or in whole without written permission © 2022

All dimensions are in millimetres unless stated otherwise. It is recommended that information is not scaled off this drawing.

This drawing should be read in conjunction with all other relevant information, specifications & schedules.

If this drawing is received electronically it is the recipients responsibility to print the document at the correct scale.

All dimensions to be checked on site prior to commencing work and any discrepancies to be advised immediately.

CONSTRUCTION (Design & Management) REGULATIONS 2015: David Trundley Design Services Ltd are employed as 'Designer' and will provide information to those responsible for the 'Principal Designer' and to the client.

David Trundley Design Services Ltd are responsible for the 'Architectural' design of the elements included on this drawing only.

Architectural design has been carried out with due consideration for the safety during construction, occupation and maintenance of the finished structure.

The works contain no extraordinary hazards or risks that are not present during routine construction operations that would not readily be apparent to a competent contractor.

This information should be included as part or commencement of the Health and safety file for the project.

A	12.07.2022	WORKSHOP DOORS UPDATED TO SUIT CLIENTS COMMENTS
REV	08/08	SWIMMING POOL SIZE INCREASED & ADDITIONAL SWIMMING POOL ADDED

Revised by	08/08	amended description
------------	-------	---------------------

Drawing Status	PLANNING
----------------	----------

trundley DESIGN SERVICES www.trundley.com	Salgate Barn Ilington Road Tiney As Searns King's Lynn Norfolk PE34 4RY Tel: 01553 817766 Fax: 01553 817874 Email: enquiries@trundley.com
--	---

Project Title:
**MR & MRS TAYLOR
RIVERSEND
SURFLEET RESERVOIR
SURFLEET
SPALING, PE11 4DJ**

**PROPOSED EXTENSIONS, GARAGE CONVERSION,
INTERNAL ALTERATIONS & SWIMMING POOL**

Drawing Title:
PROPOSED PLANS, ELEVATIONS & ROOF PLAN

Scale:	Date:	Drawn:
AS STATED @ A1	AUGUST 2022	TN

Drawing Number:	Revision:
22-P14-PL003	

Checked by:	Date:
-------------	-------

If this drawing is unsigned in the check box then the drawing is an unauthorised issue and should not be used for any purposes

