

TOPOGRAPHICAL SURVEYS
ABBREVIATIONS


AV	Air Valve	MH	Manhole
BO	Bollard	MHF	Manhole Foul
BOH	Raising Bollard	MHS	Manhole Surface
BS	Concrete Buffer	MHC	Manhole Combined
BST	Bus Stop	MP	Marker Post
BCH	Bench	RN	Road Name
BWF	Berb Wire Fence	NAL	Nal Socket
BU	Utilities Box	CHLE	Overhead Lines Electric
BT	Communications Box	CHLC	Overhead Lines Communications
CP	Closed Panel Fence	PI	Petrol Interceptor
CL	Chain Link Fence	PR	Post & Rail Fencing
CLL	Cover Level	PW	Post & Wire Fencing
CLD	Column	P-F	Palisade Fence
CNP	Chestnut Paling Fence	RE	Roofing Eye
CCTV	Close Circuit Camera	RP	Roofing Post
CTV	Cable Television Box	RS	Road Sign
CB	Control Box	RL	Ridge Level
CCNC	Concrete	SP	Sign Post
DC	Drainage Channel	SV	Service Valve (Water)
DR	Door	ST	Sty
DP	Down Pipe	SS	Sub Station
D/C	Dropped Crossing	SD	Sid Drain
ECB	Electrical Control Box	TP	Top of Wall
EP	Electrical Sub Station Shed	TAP	External Water Tap
EP	Electric Pole	TT	Height of Tree
ERF	Estate Rail Fencing	TL	Traffic Light
ER	Earthling Rod	TW	Top of Wall
EJB	Electric Junction Box (210v)	TP	Telegraph Pole
EJB	Electric Junction Box (Main)	UC	Unknown Cover
ETP	Electric Transformer on Pole	UK	Unknown Tree
FB	Flower Bed	UTL	Unstable to Lift
FR	Fire Hydrant	VP	Vent Pipe
FP	Feeder Pillar	WCCB	WCCB
FL	Floor Level	WBF	WBF
GY	Gully Grate	WC	Brick Wall
GAS	Gas Valve	WF	Water Filtration Pipe
HWS	Headwall Sandbag	WL	Water Level
MWC	Headwall Concrete	WM	Water Meter
IC	Inspection Chamber	WO	Wash Out
IL	Invert Level	W	Window
IR	Iron Railings		
KO	Kerb Outlet		
LP	Lamp Post		
LP-WIFI	Post External Light & Wifi		

b	Overhead Telecom Cable	---	3 Way Overhead Electric Cables
t	Overhead Electric Cable	---	2 Way Overhead Electric Cables
o	Overhead Electric Cable	---	
h	Overhead Electric Cable	---	
i	Overhead Electric Cable	---	


Woodland	
D300 - Tree & Diameter@1m up from ground	

SITE PLAN LEGEND

	GRASS AREA
	OVERGROWN AREA / HEDGES
	BLOCK PAVING
	PATIO AREA
	GRAVEL AREA
	PLANT BEDS
	PLAY AREA
	EXISTING TREES
	PROPOSED HEDGE
	1m HIGH POST & RAIL FENCE
	SOLAR PANELS

 

*NB: ALL PROPOSED SITE AND FLOOR LEVELS
TO MATCH EXISTING LEVEL HEIGHTS.
ALL LEVELS ABOVE GROUND LEVEL WILL
MATCH EXISTING.

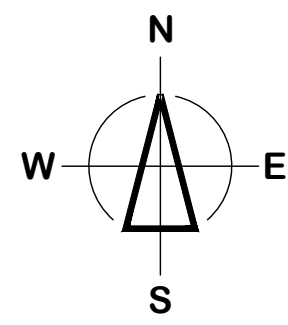

Notes:

This document is the property of David Trundley Design Services Ltd and may not be reissued, loaned or copied in part or in whole without written permission © 2022

All dimensions are in millimetres unless stated otherwise.

It is recommended that information is not scaled off this drawing.

This drawing should be read in conjunction with all other relevant information, specifications & schedules.

If this drawing is received electronically it is the recipients responsibility to print the document at the correct scale.

All dimensions to be checked on site prior to commencing work and any discrepancies to be advised immediately.
CONSTRUCTION (Design & Management) REGULATIONS 2015:
David Trundley Design Services Ltd are employed as 'Designer' and will provide information to those responsible for the 'Principal Designer' and to the client.

David Trundley Design Services Ltd are responsible for the 'Architectural' design of the elements included on this drawing only.

Architectural design has been carried out with due consideration for the safety during construction, occupation and maintenance of the finished structure.

The works contain no extraordinary hazards or risks that are not present during routine construction operations that would not readily be apparent to a competent contractor.

This information should be included as part or commencement of the Health and safety file for the project.

A	12.07.2022	UPDATED TO SUIT CLIENTS COMMENTS
---	------------	----------------------------------

Rev	Date	Amendment Description
-----	------	-----------------------

Revision	
----------	--

Drawing Status:	PLANNING
-----------------	----------

Salgate Barn
Jullington Road
Tingey Ash Sports
King's Lynn
Norfolk
PE34 4RY
Tel: 01553 817766
Fax: 01553 817874
Email: enquiries@trundley.com

Project Title:
**MR & MRS TAYLOR
RIVERSEND
SURFLEET RESERVOIR
SURFLEET
SPALING, PE11 4DJ**

**PROPOSED EXTENSIONS, GARAGE CONVERSION,
INTERNAL ALTERATIONS & SWIMMING POOL.**

Drawing Title:
PROPOSED SITE PLAN

Scale:	Date:	Drawn:
--------	-------	--------

AS STATED @ A0	AUGUST 2022	TN
----------------	-------------	----

Drawing Number:	Revision:
-----------------	-----------

22-P14-PL004

Checked by:	Date:
-------------	-------

If this drawing is unsigned in the check box then the drawing is an unauthorised issue and should not be used for any purposes

PROPOSED SITE PLAN
SCALE: 1:100