



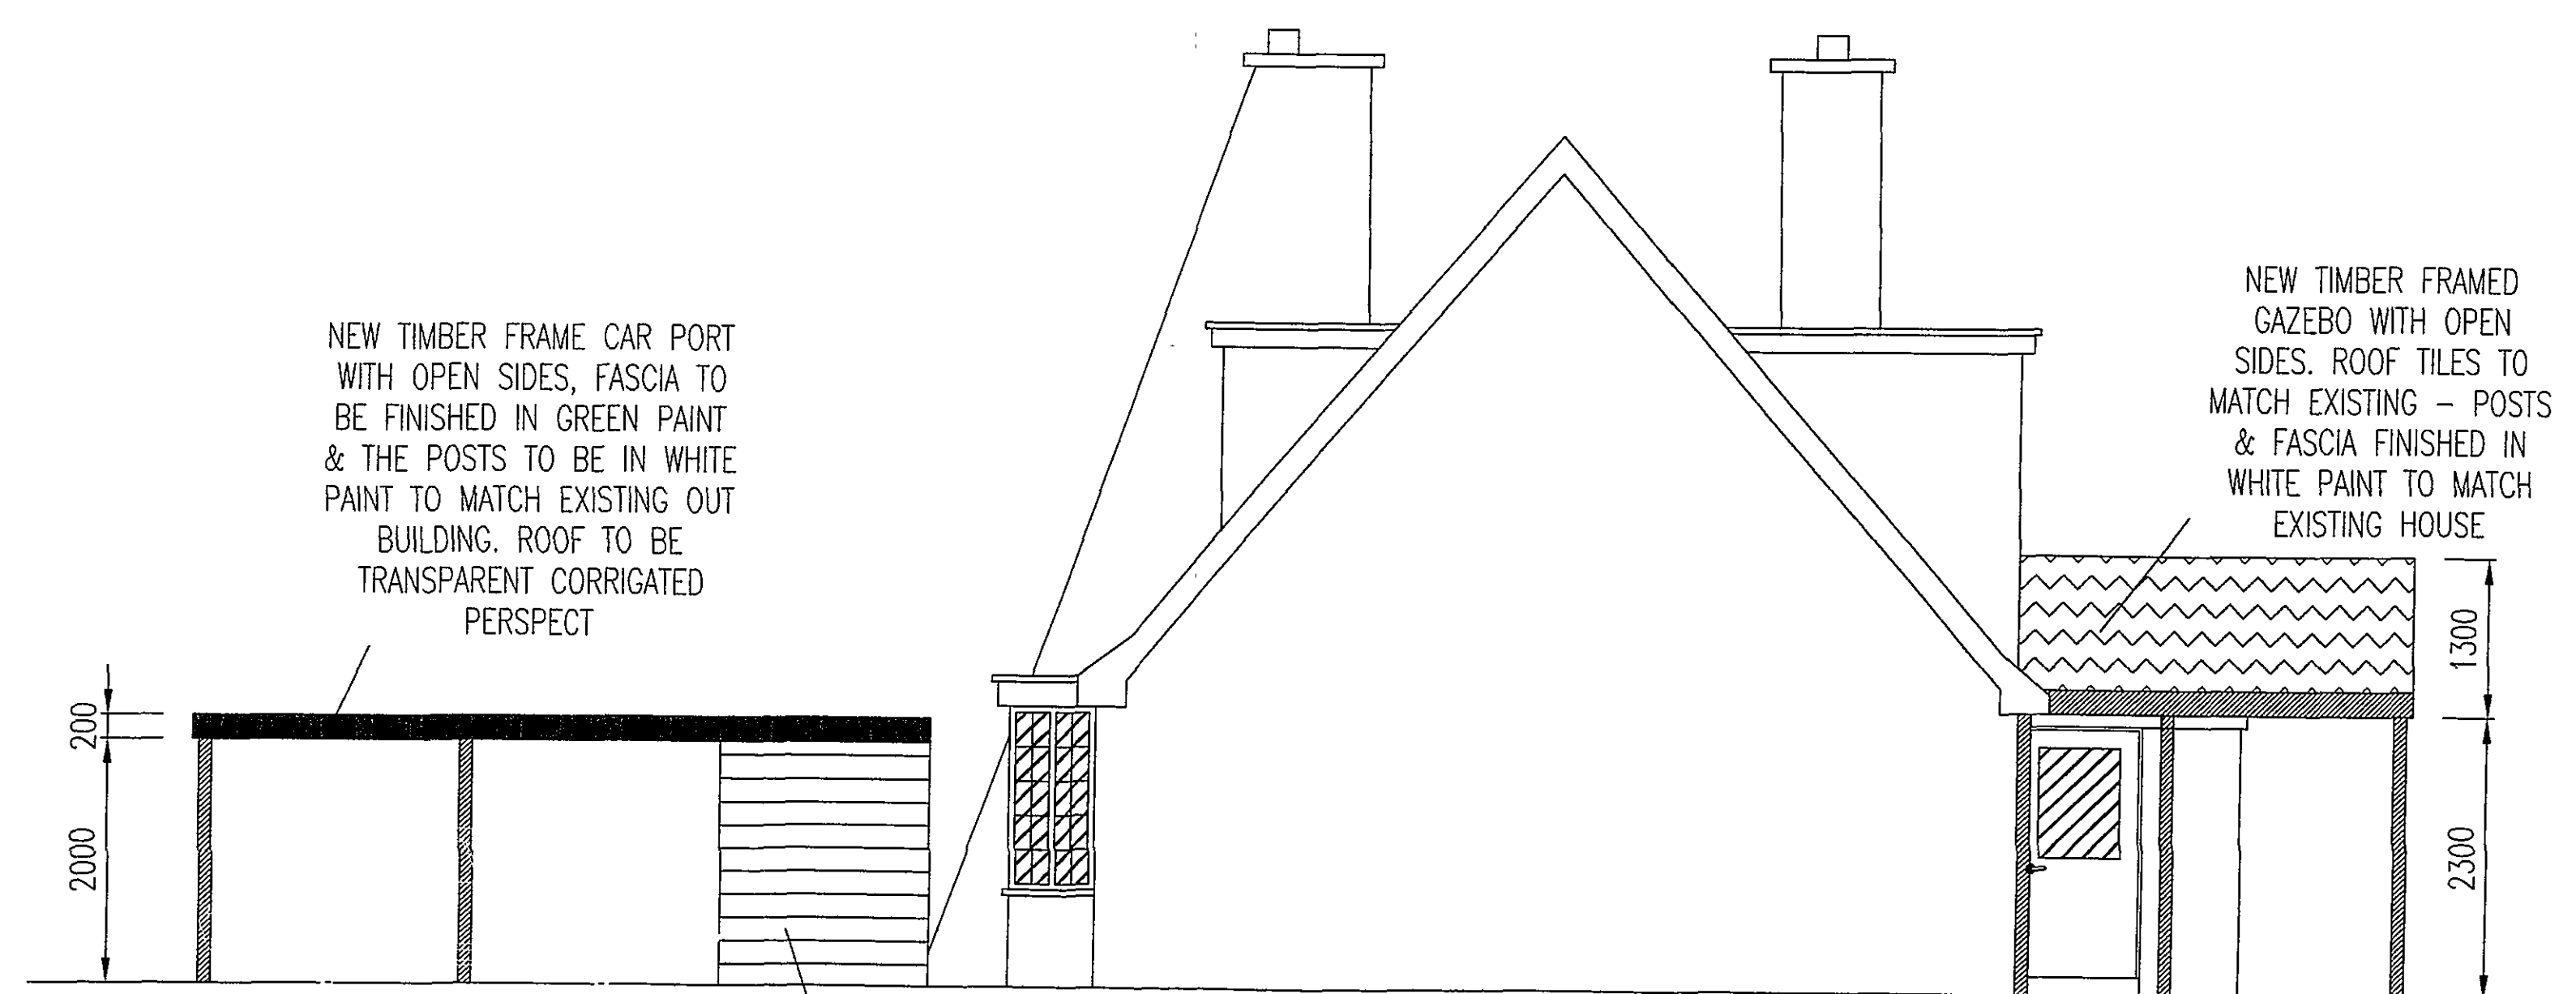


NEW TIMBER FRAME SHED WITH FASCIA TO BE FINISHED IN GREEN PAINT & THE SHIP LAP CLADDING TO BE IN WHITE PAINT TO MATCH EXISTING OUT BUILDING. ROOF TO BE TRANSPARENT CORRUGATED PERSPECT


South West Elevation
Scale 1:50

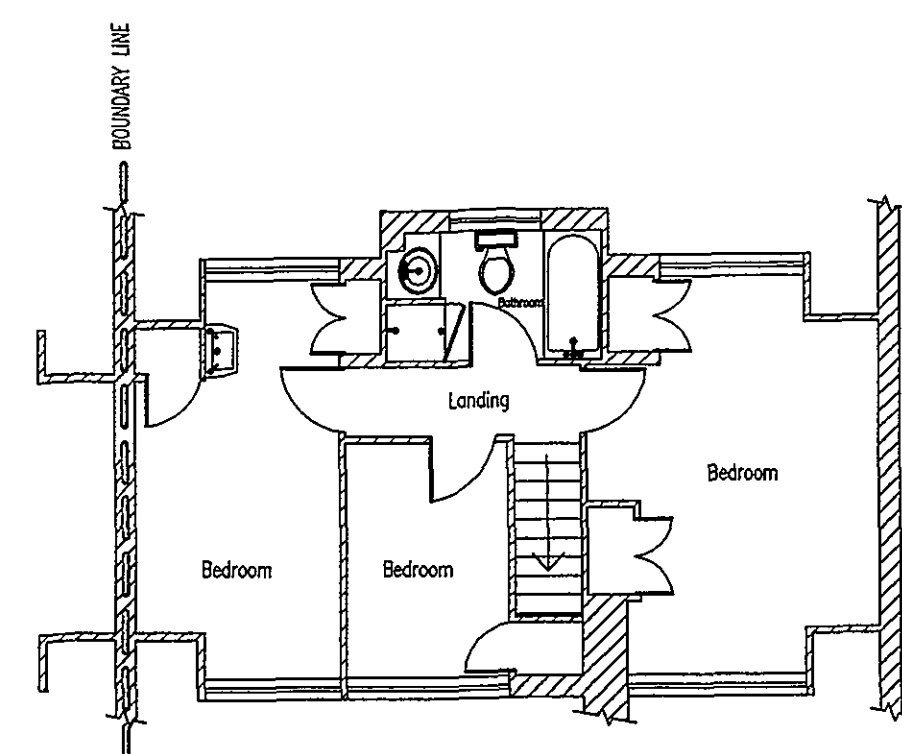


First floor layout
Scale 1:100

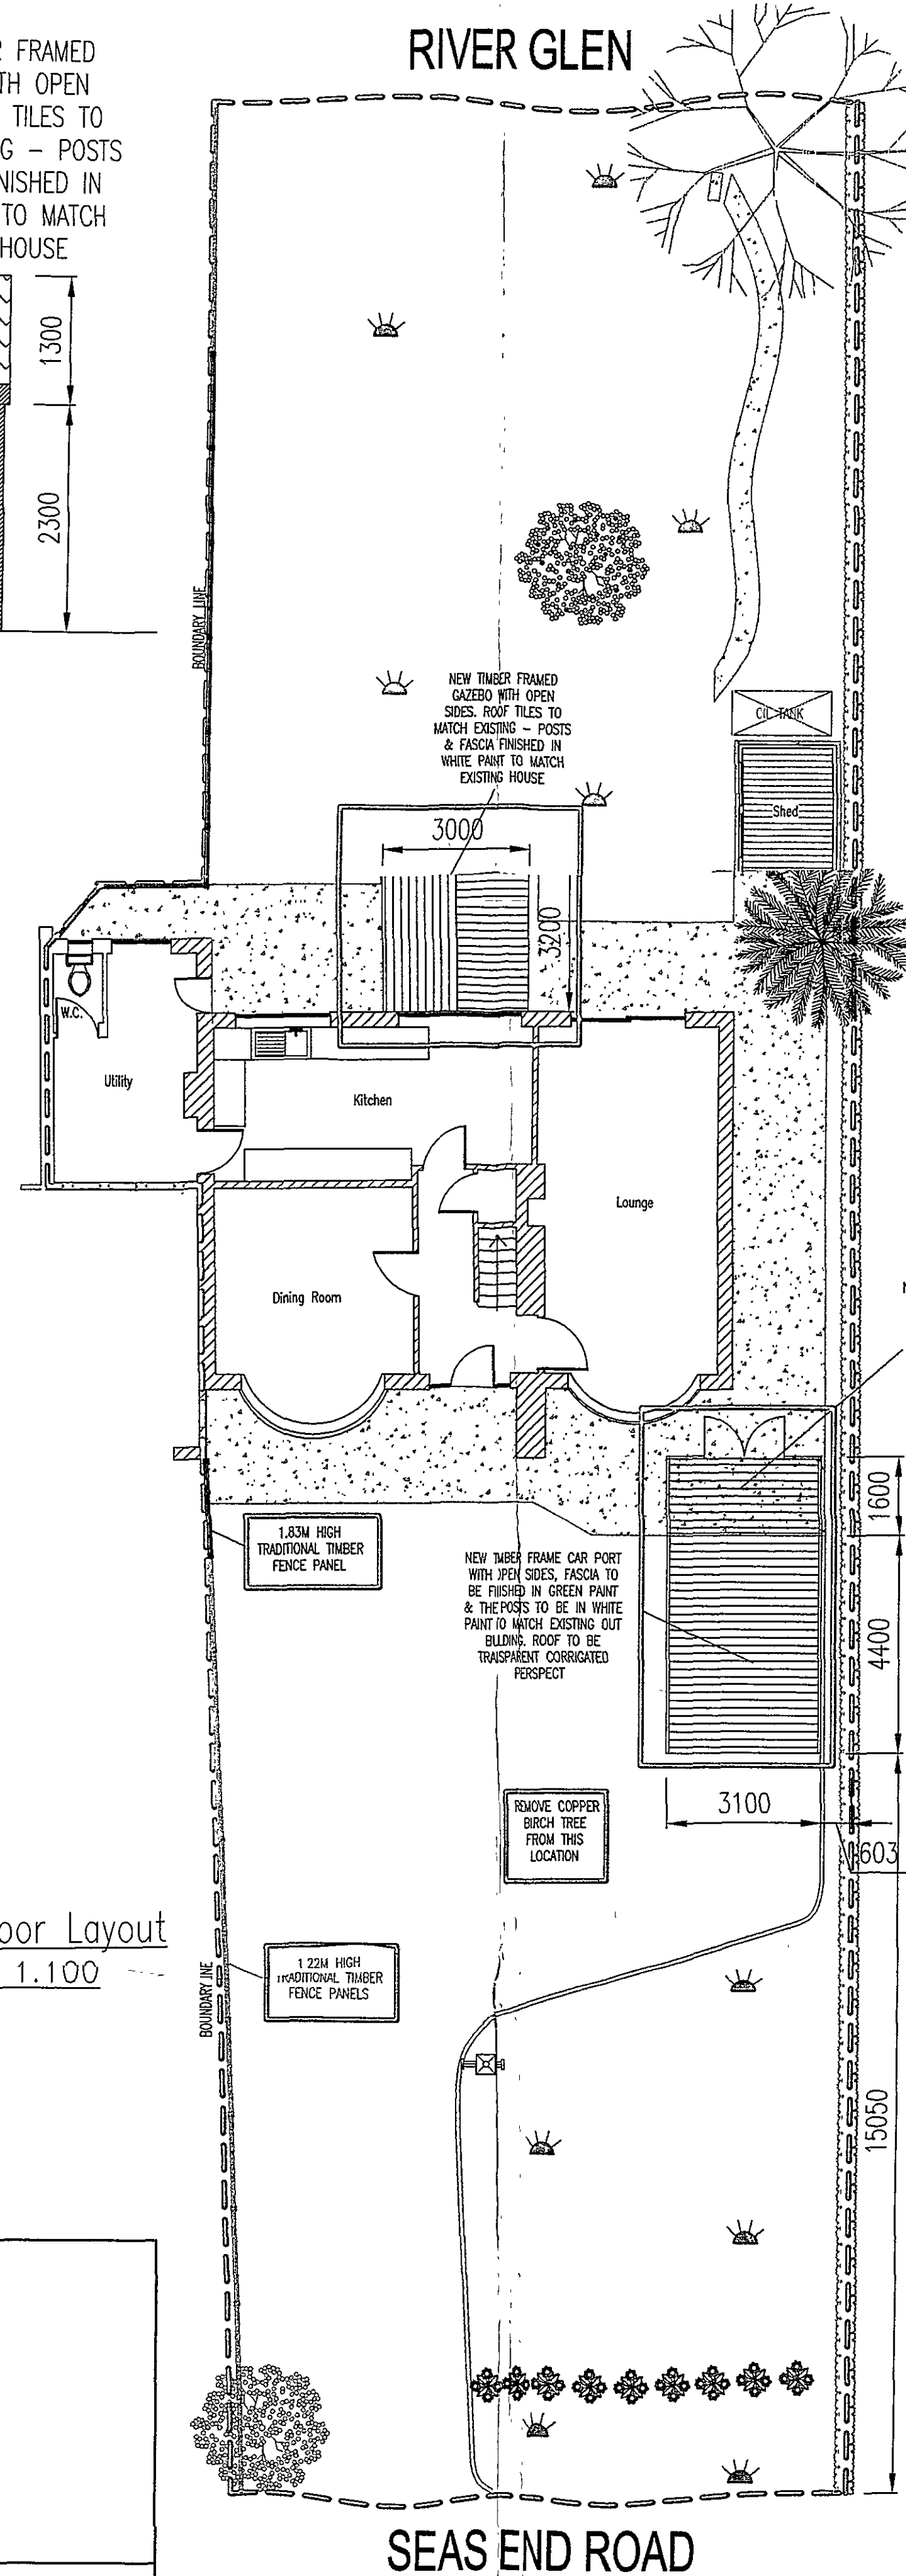

Ground Floor Layout
Scale 1:100

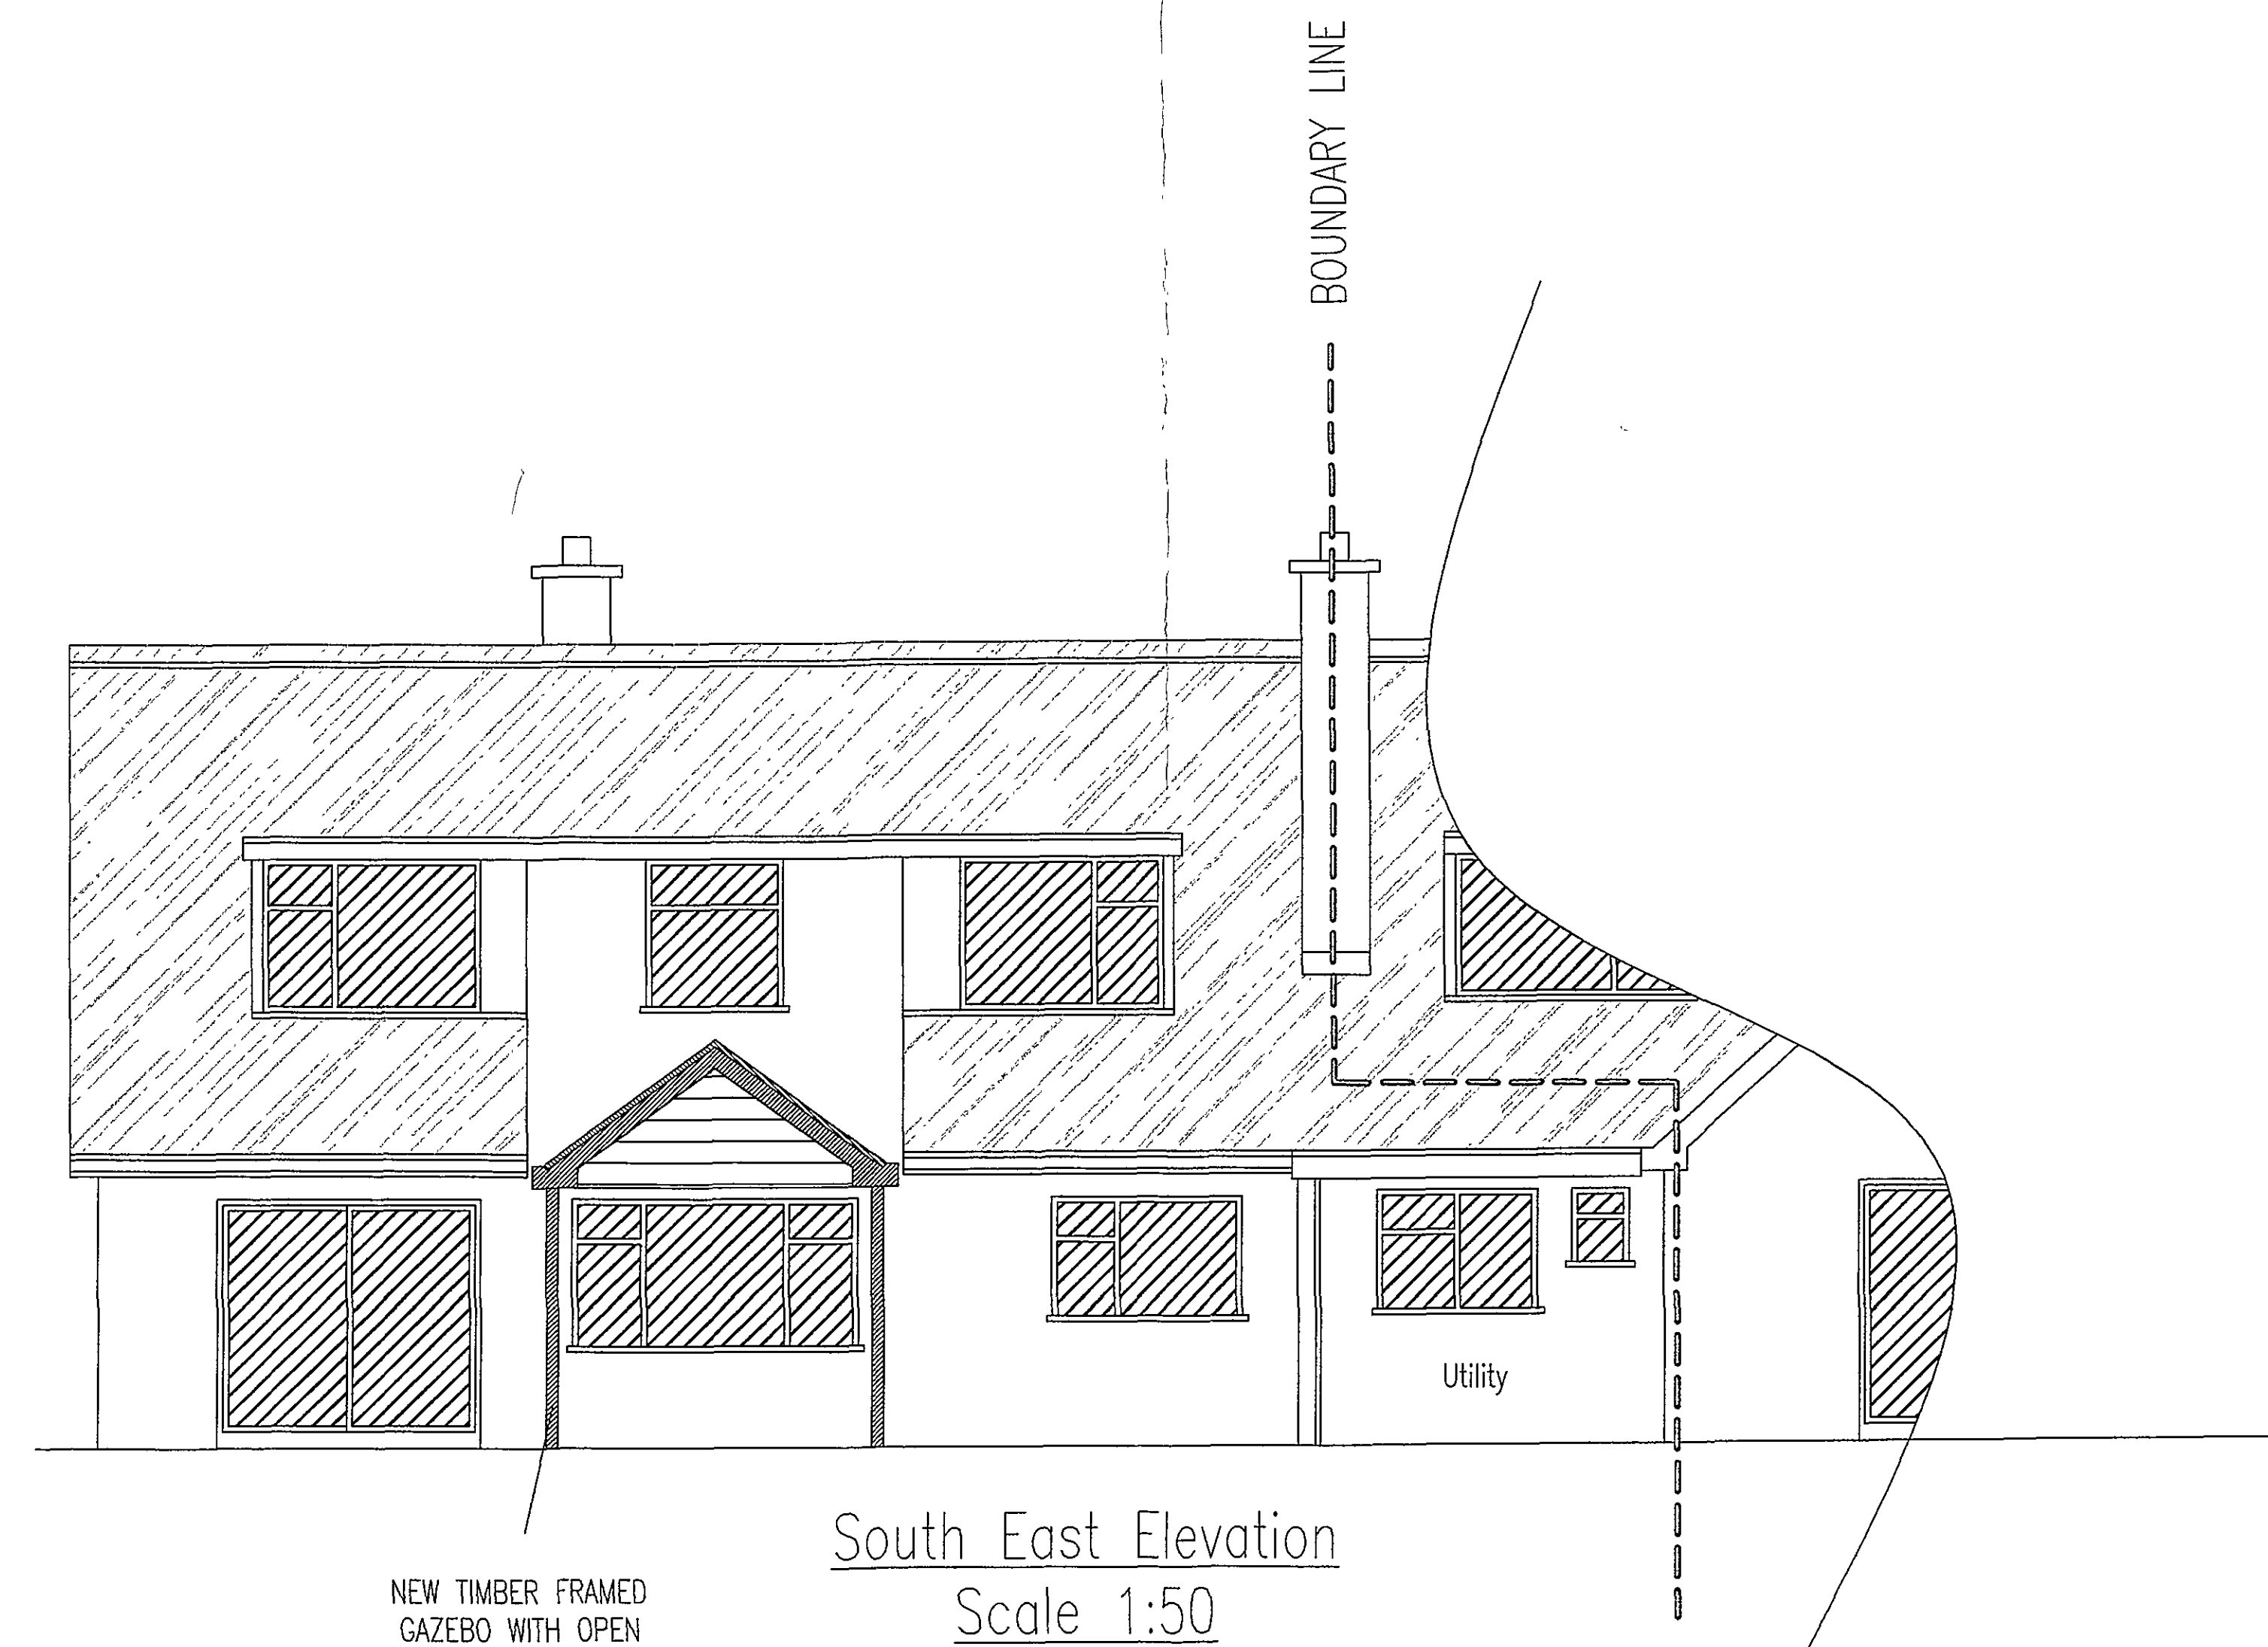

South East Elevation
Scale 1:50

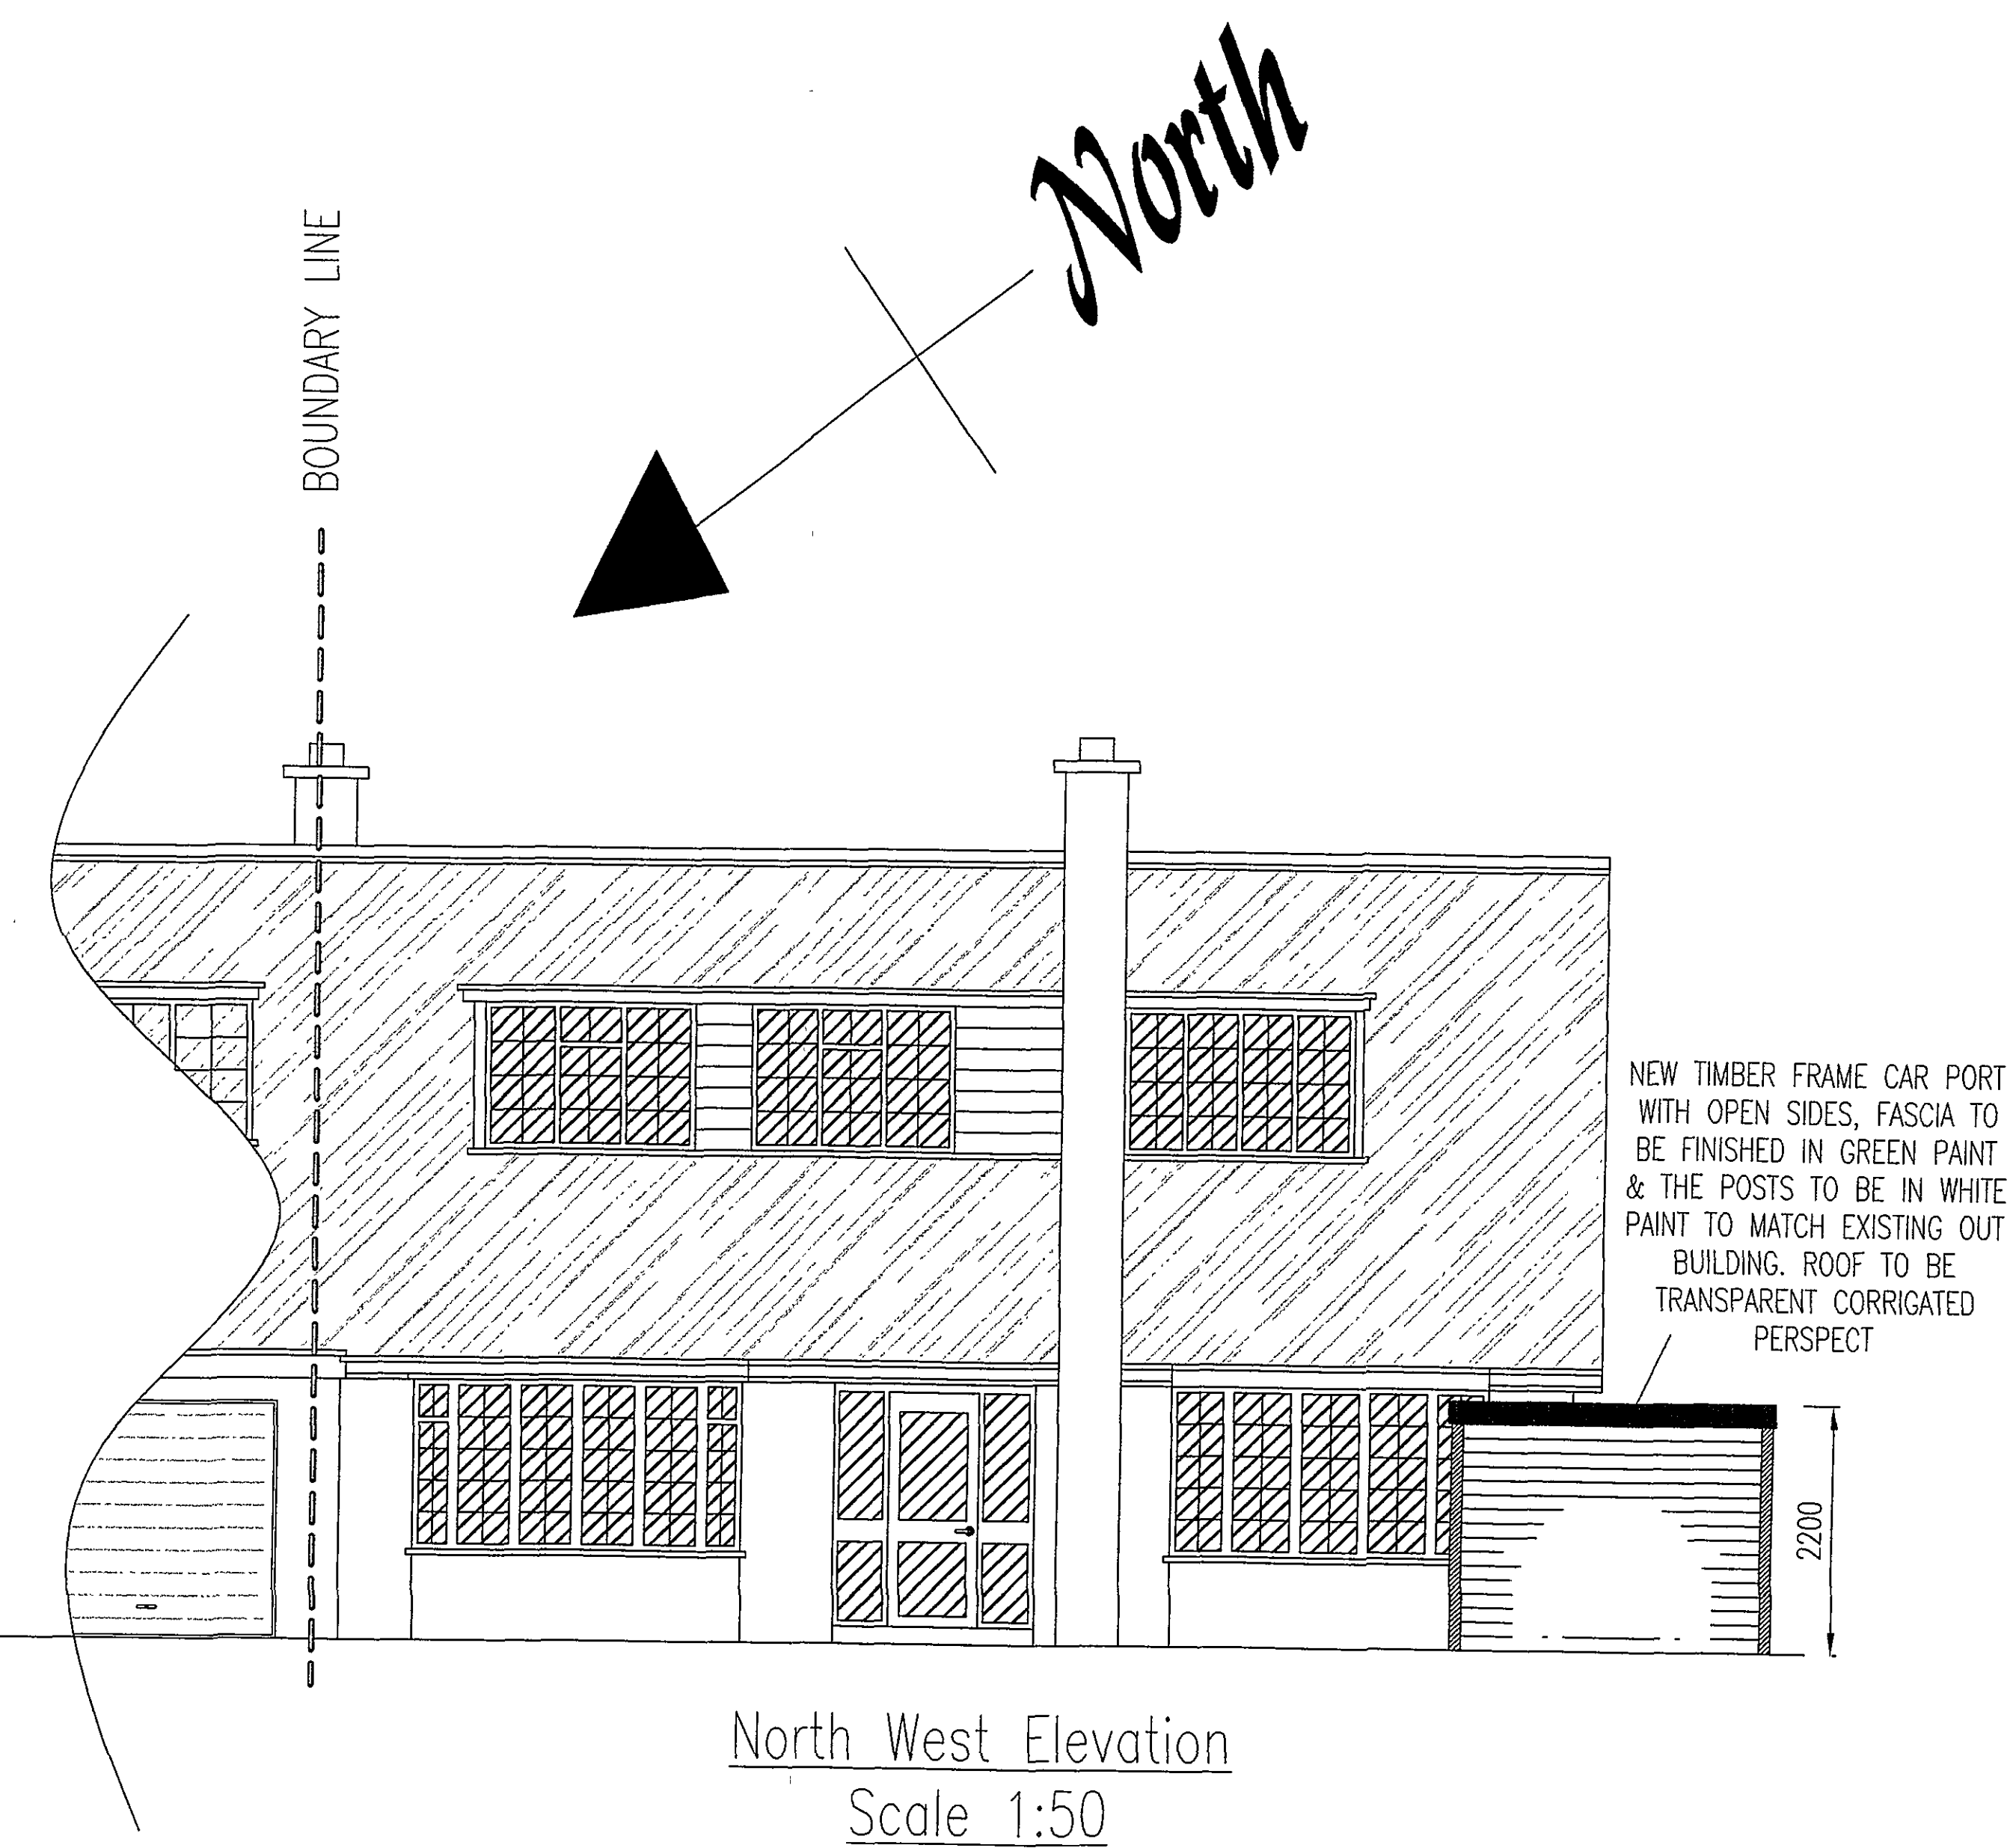

North West Elevation
Scale 1:50

PROPOSED CAR PORT, SHED, GAZEBO & FENCE
FOR MR. C. WARD AT:-
79 SEAS END ROAD
SURFLEET
SPALDING
Lincs
PE11 4DQ

REVISIONS:-

DATE:-
12.06.07

SCALE:-
1: 100 / 1: 50

DWG NO:-
GP PD 6041

SUPERSEDED