



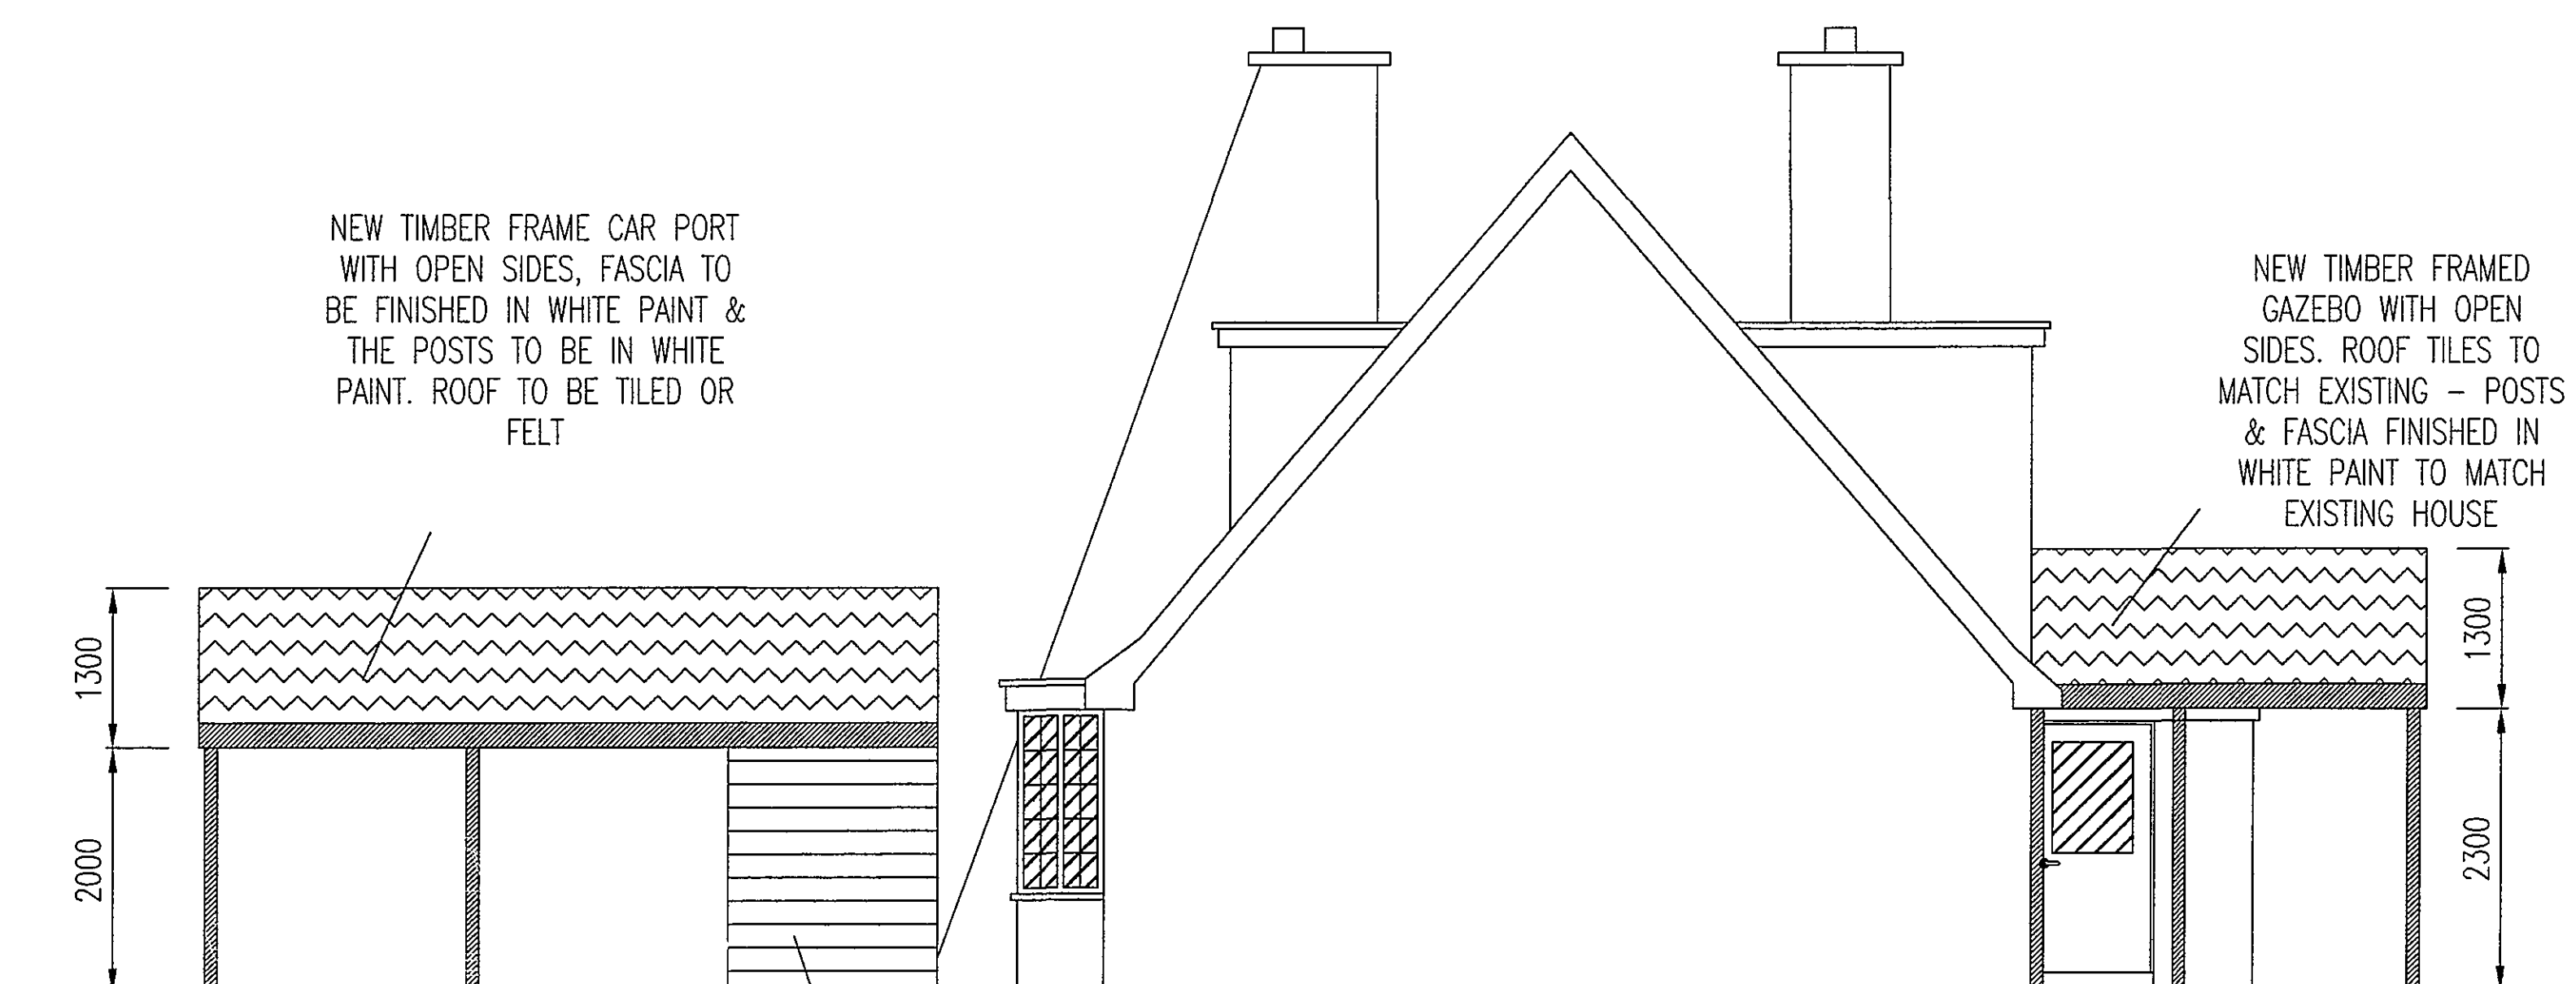



NEW TIMBER FRAME SHED WITH FASCIA TO BE FINISHED IN WHITE PAINT & THE SHIP LAP CLADDING TO BE IN WHITE PAINT. ROOF TO BE TILED OR FELT

South West Elevation
Scale 1:50

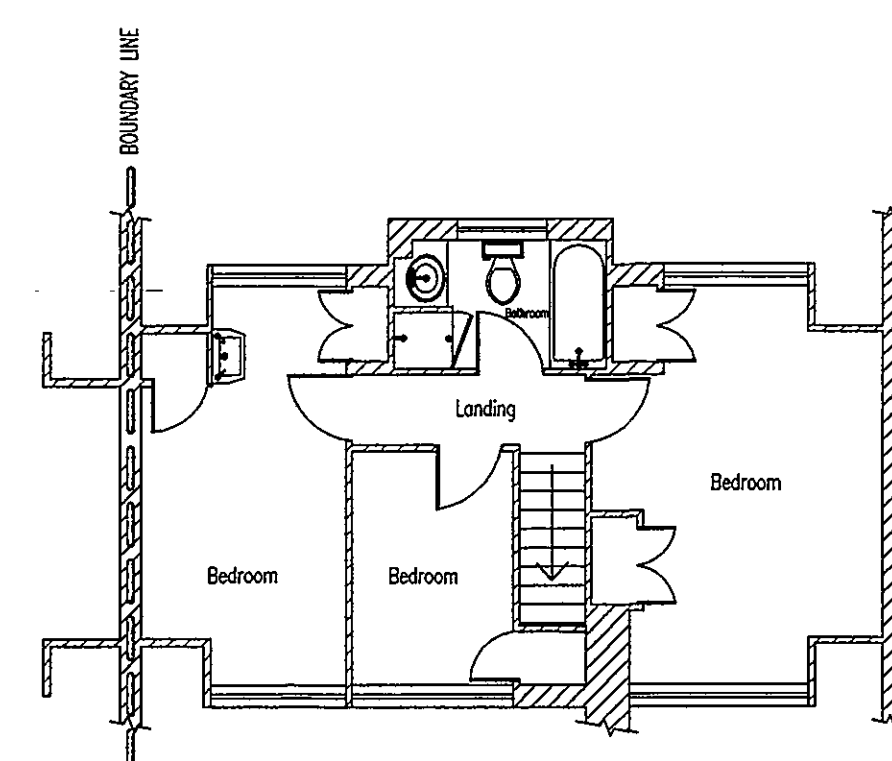


First floor layout
Scale 1:100

Ground Floor Layout
Scale 1:100

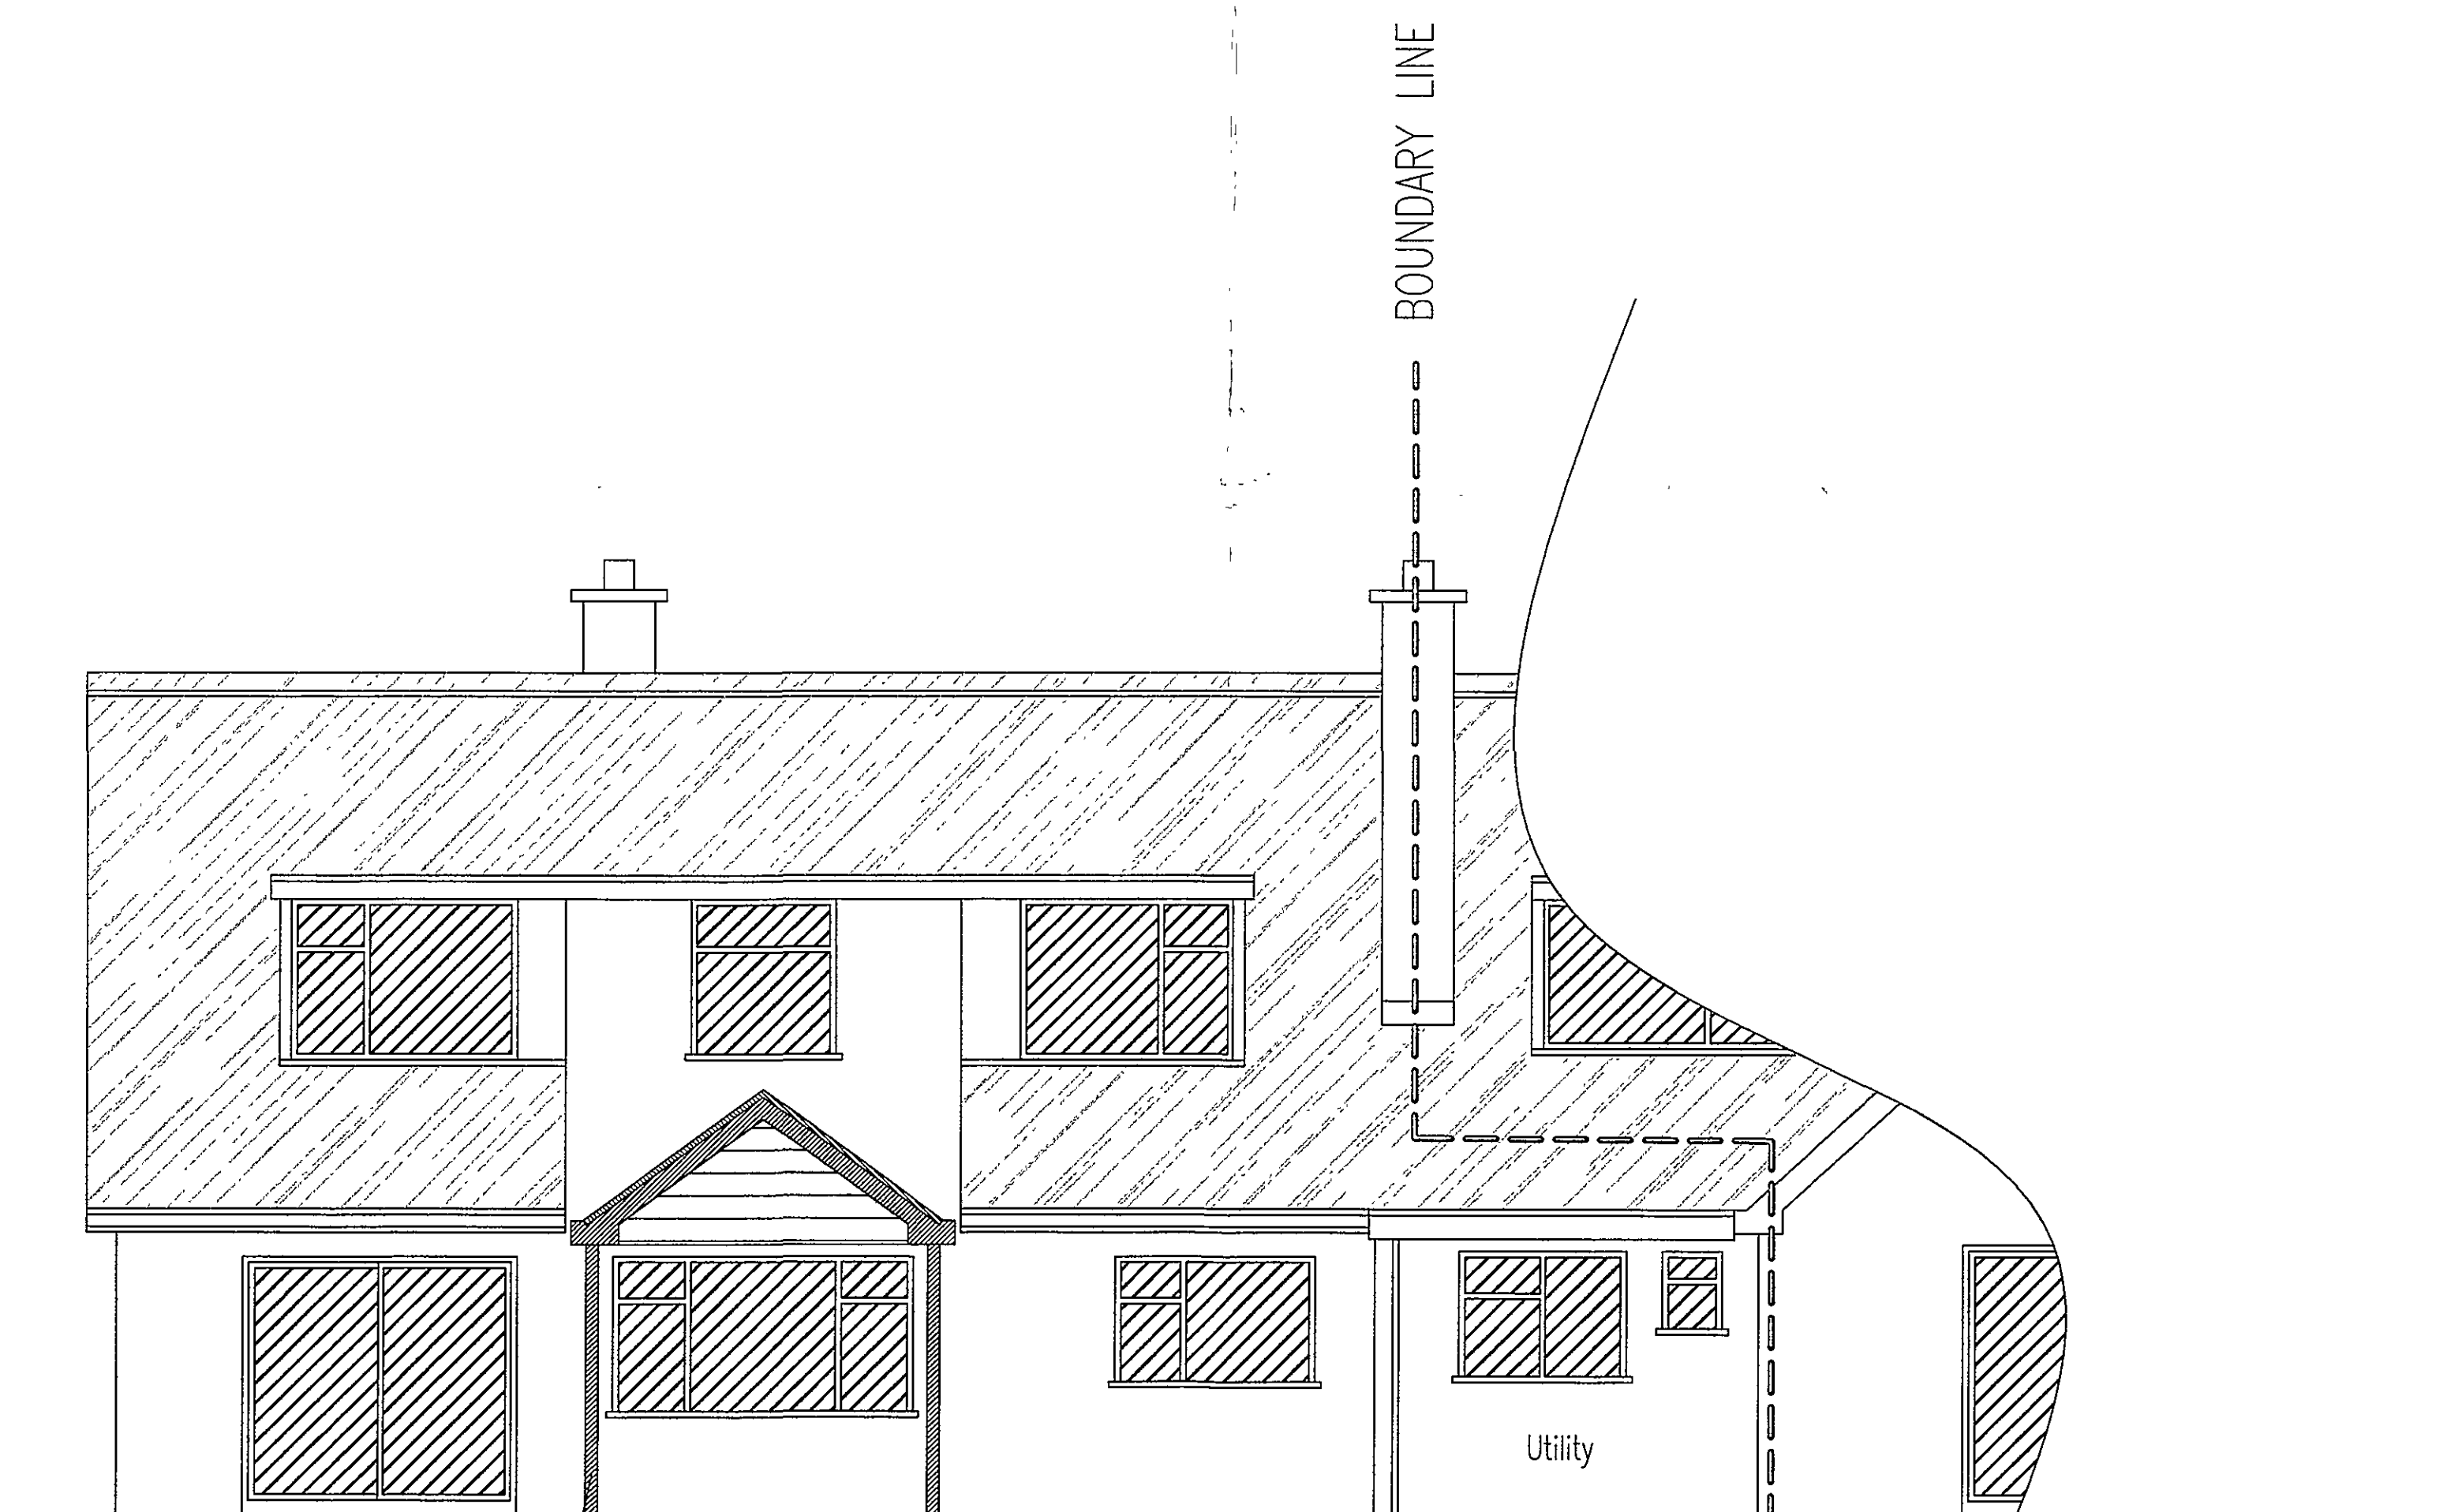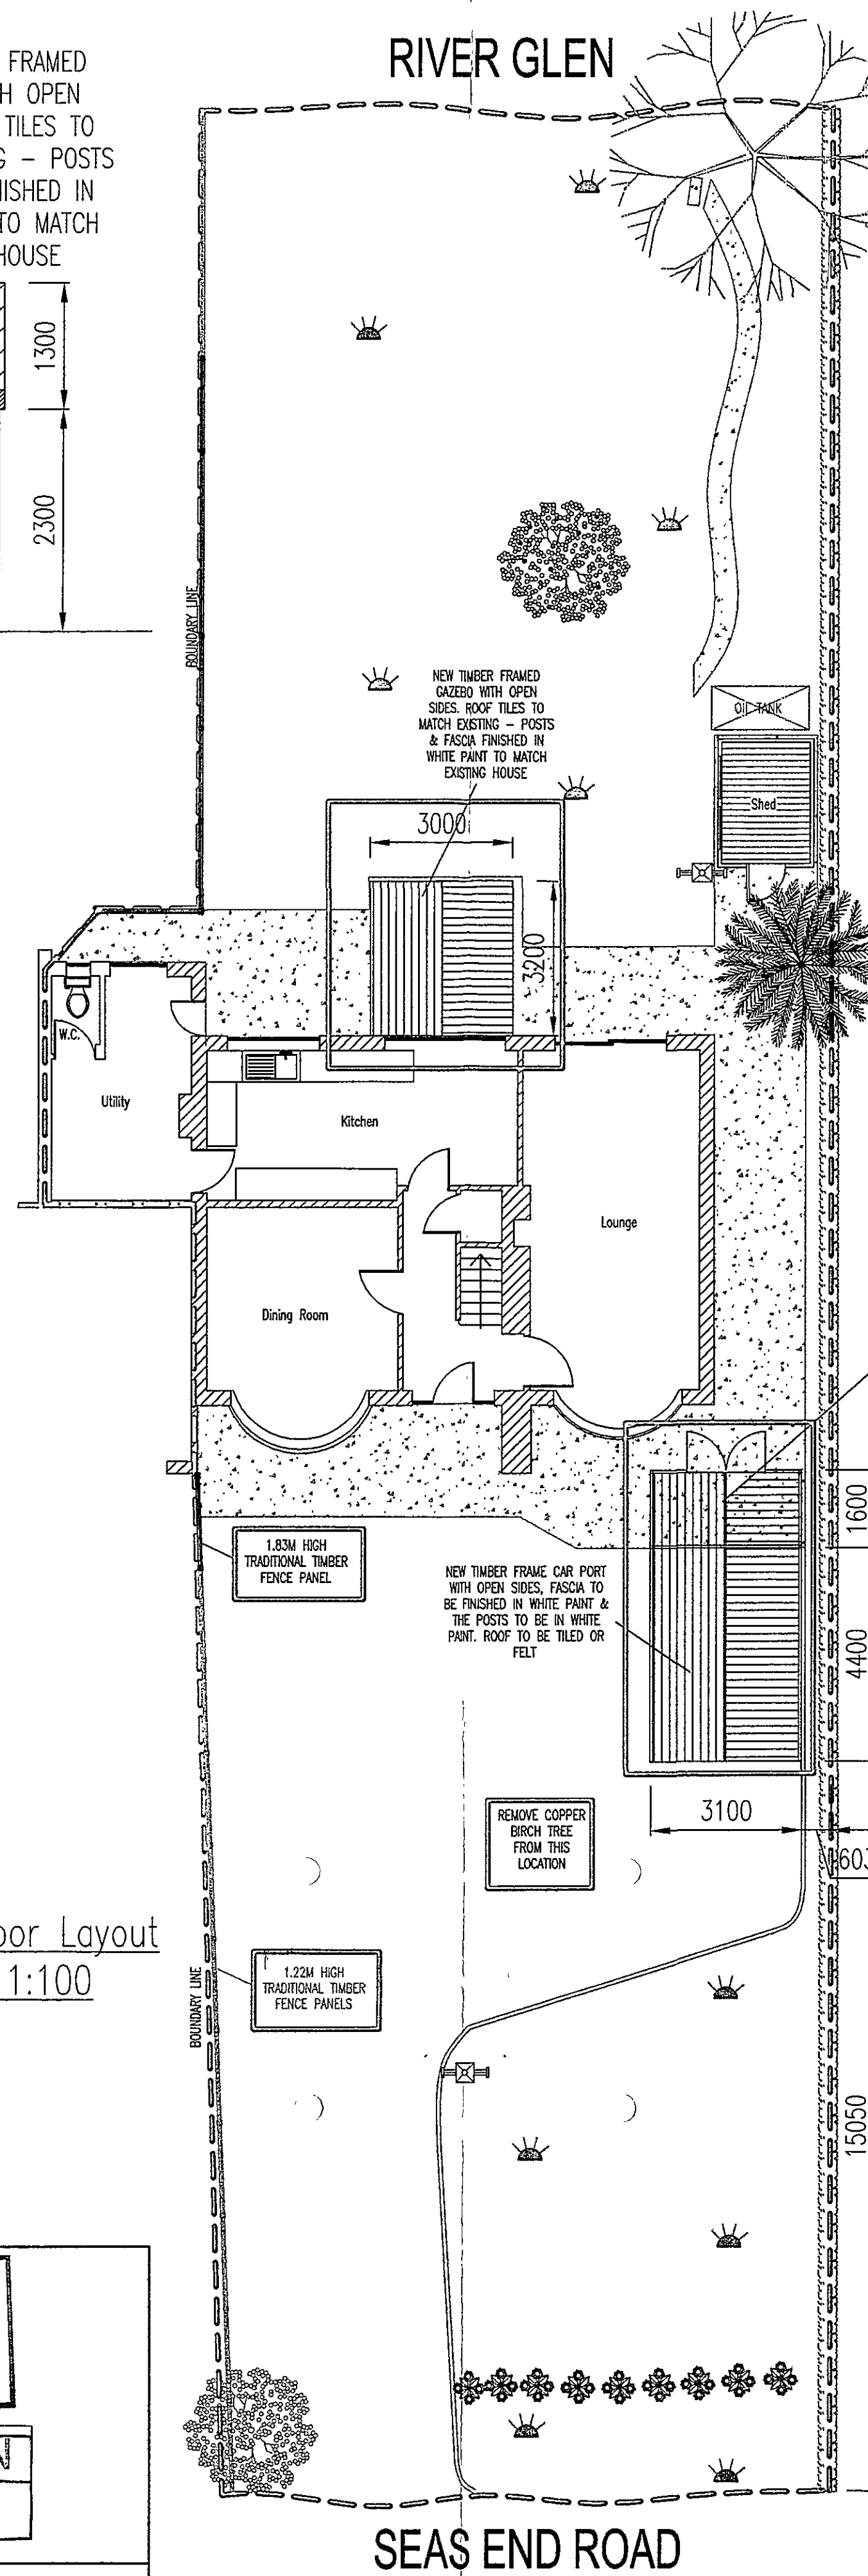

South East Elevation
Scale 1:50

NEW TIMBER FRAME SHED WITH FASCIA TO BE FINISHED IN WHITE PAINT & THE SHIP LAP CLADDING TO BE IN WHITE PAINT. ROOF TO BE TILED OR FELT

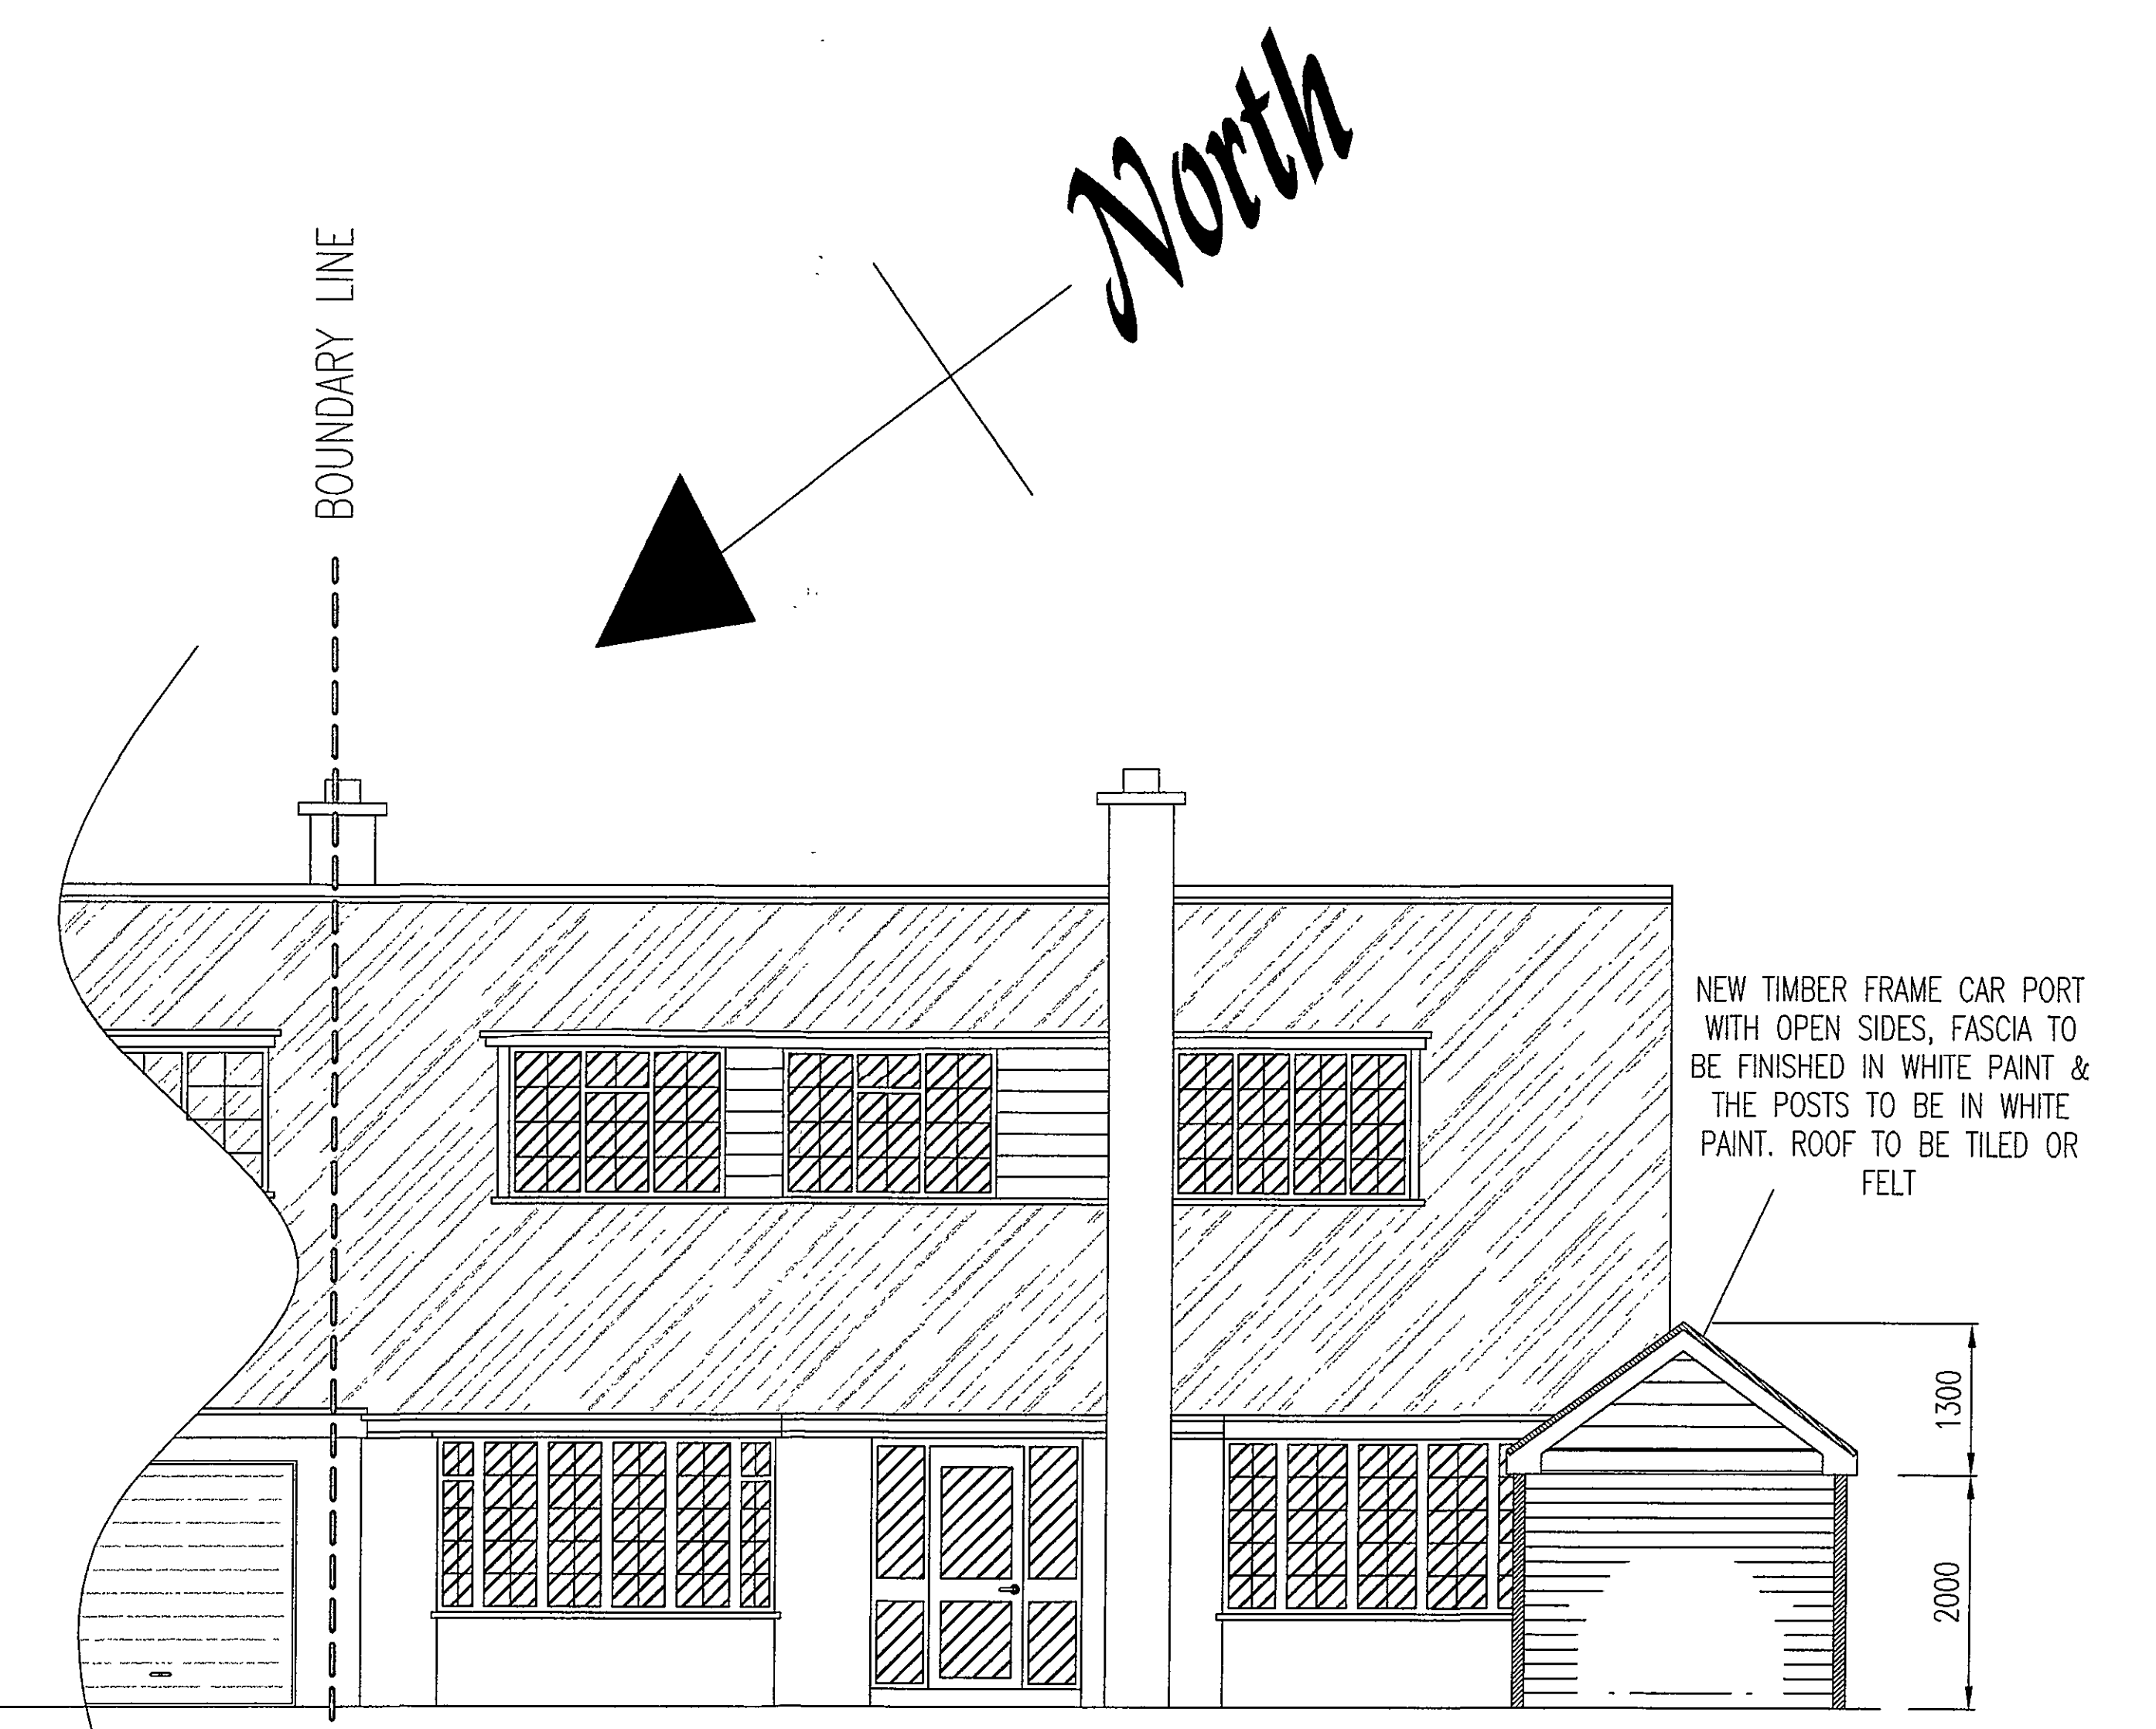

North West Elevation
Scale 1:50

PROPOSED CAR PORT, SHED, GAZEBO & FENCE
FOR MR. C. WARD AT:-
79 SEAS END ROAD
SURFLEET
SPALDING
LINCS
PE11 4DQ


REVISIONS:-

r1 CJW - Pitched Roof to Car Port

DATE:-
12.06.07

SCALE:-
1: 100 / 1: 50

DWG NO:-
GP PD 6041r1

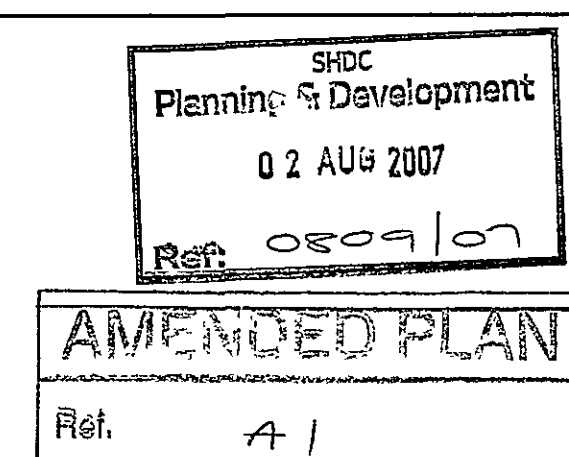

DETERMINED
PLAN