
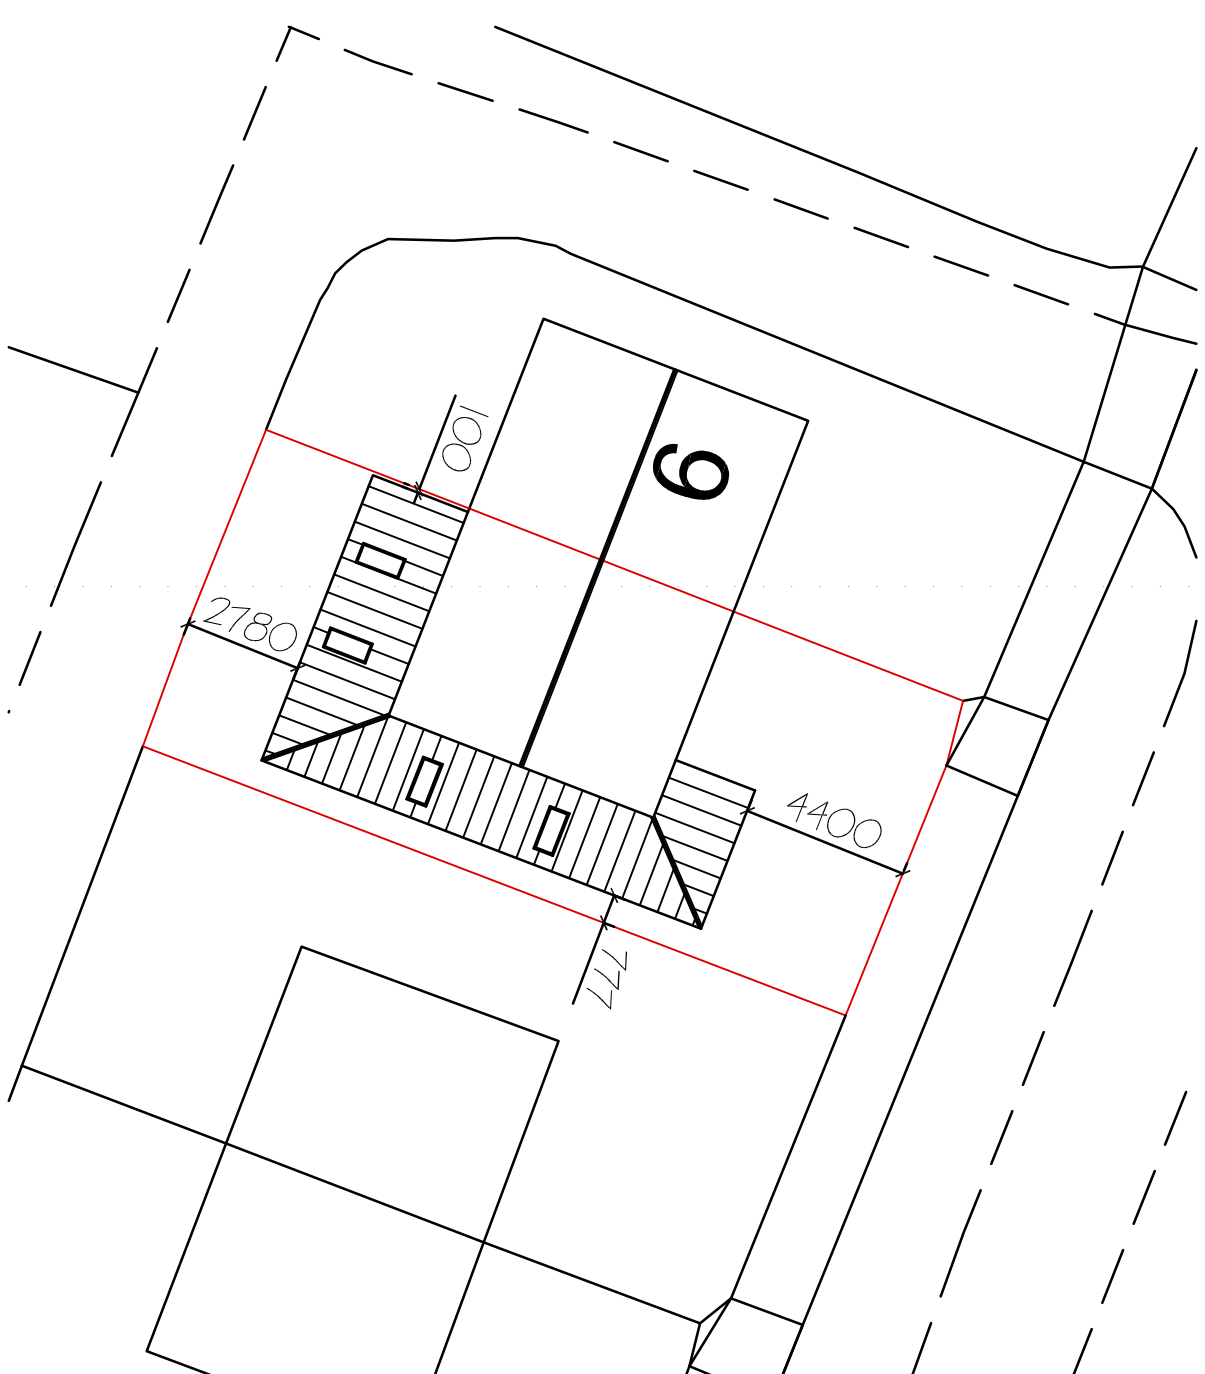
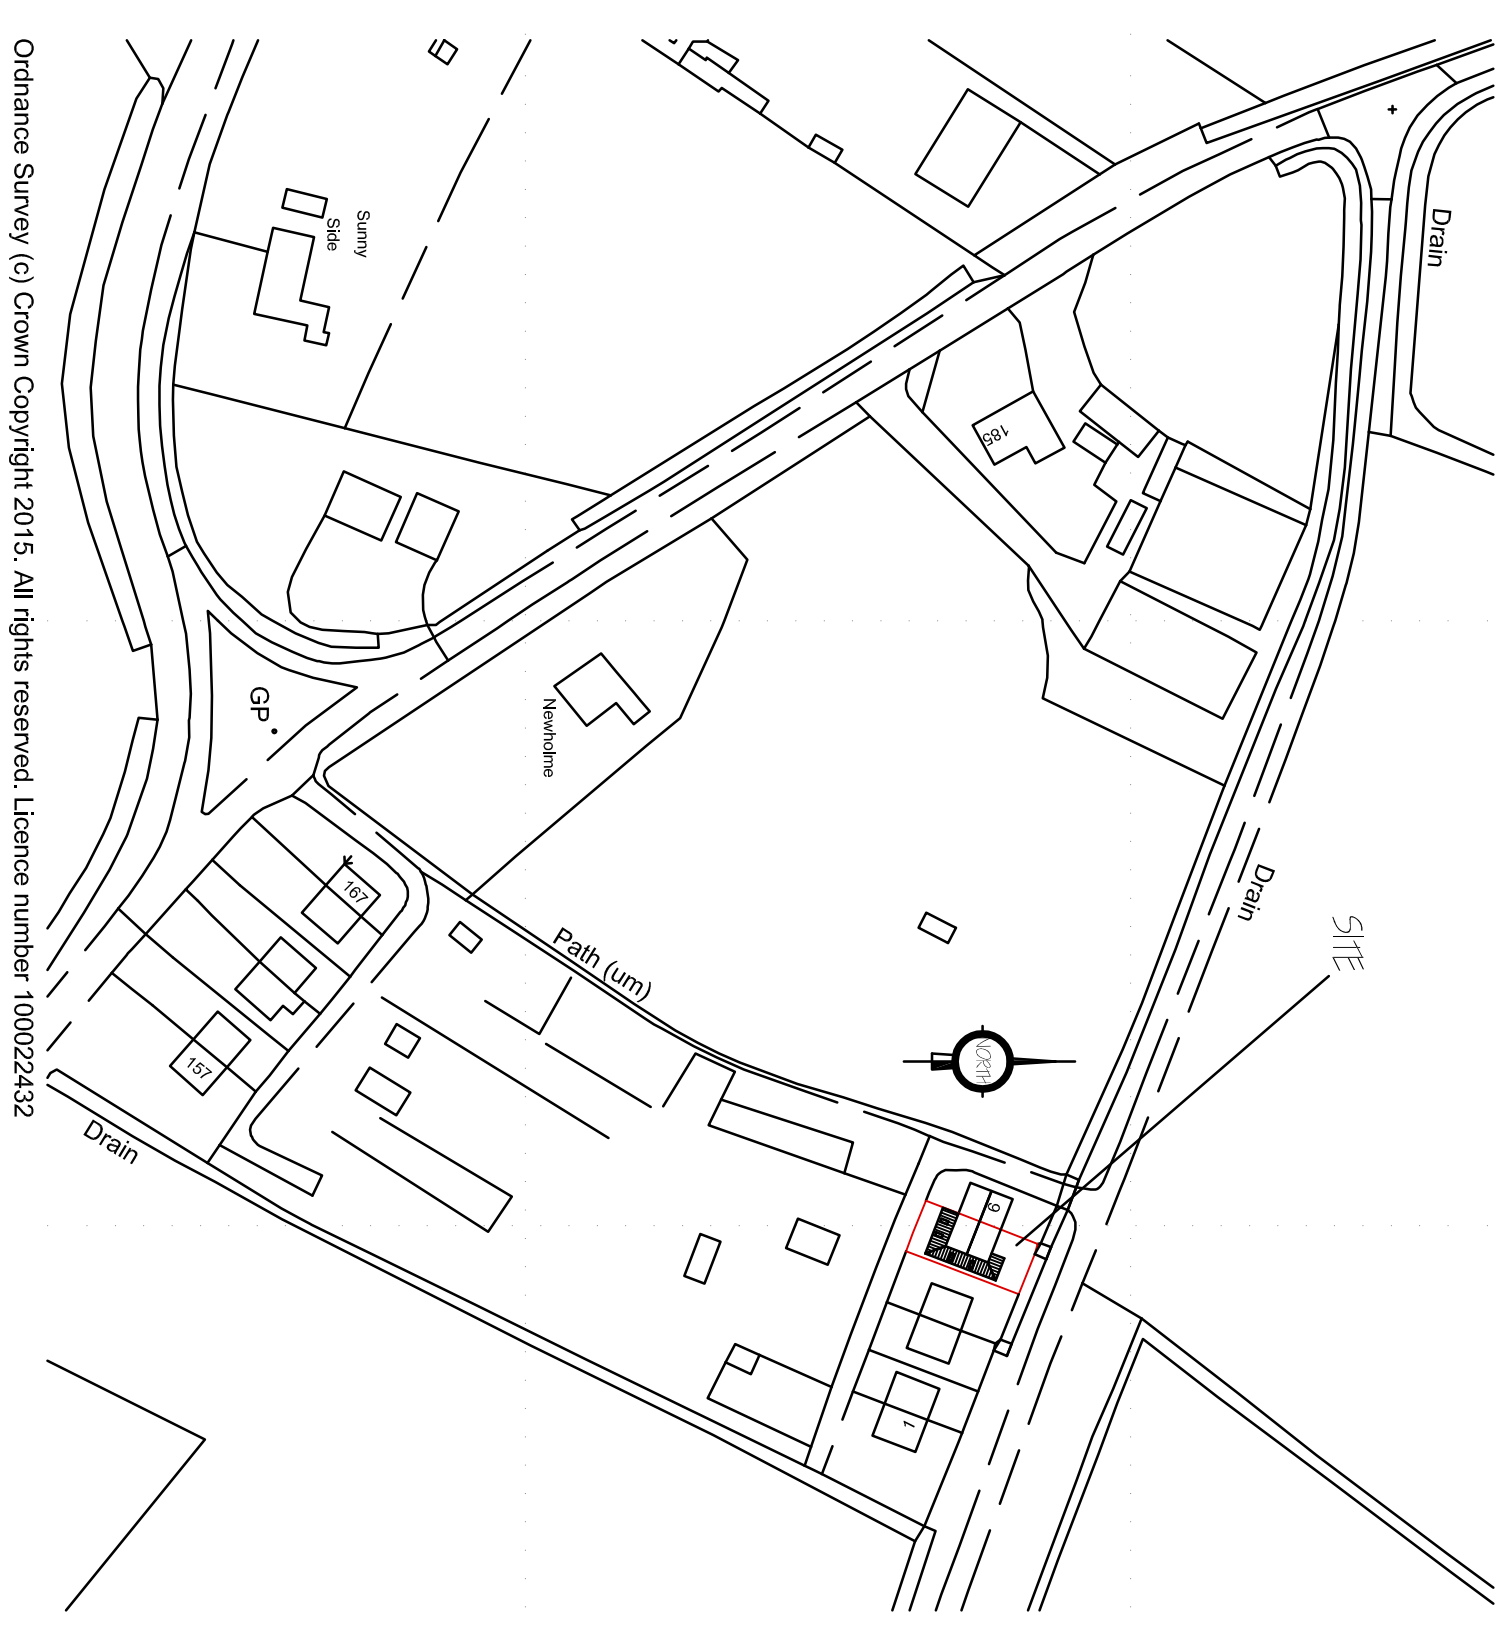
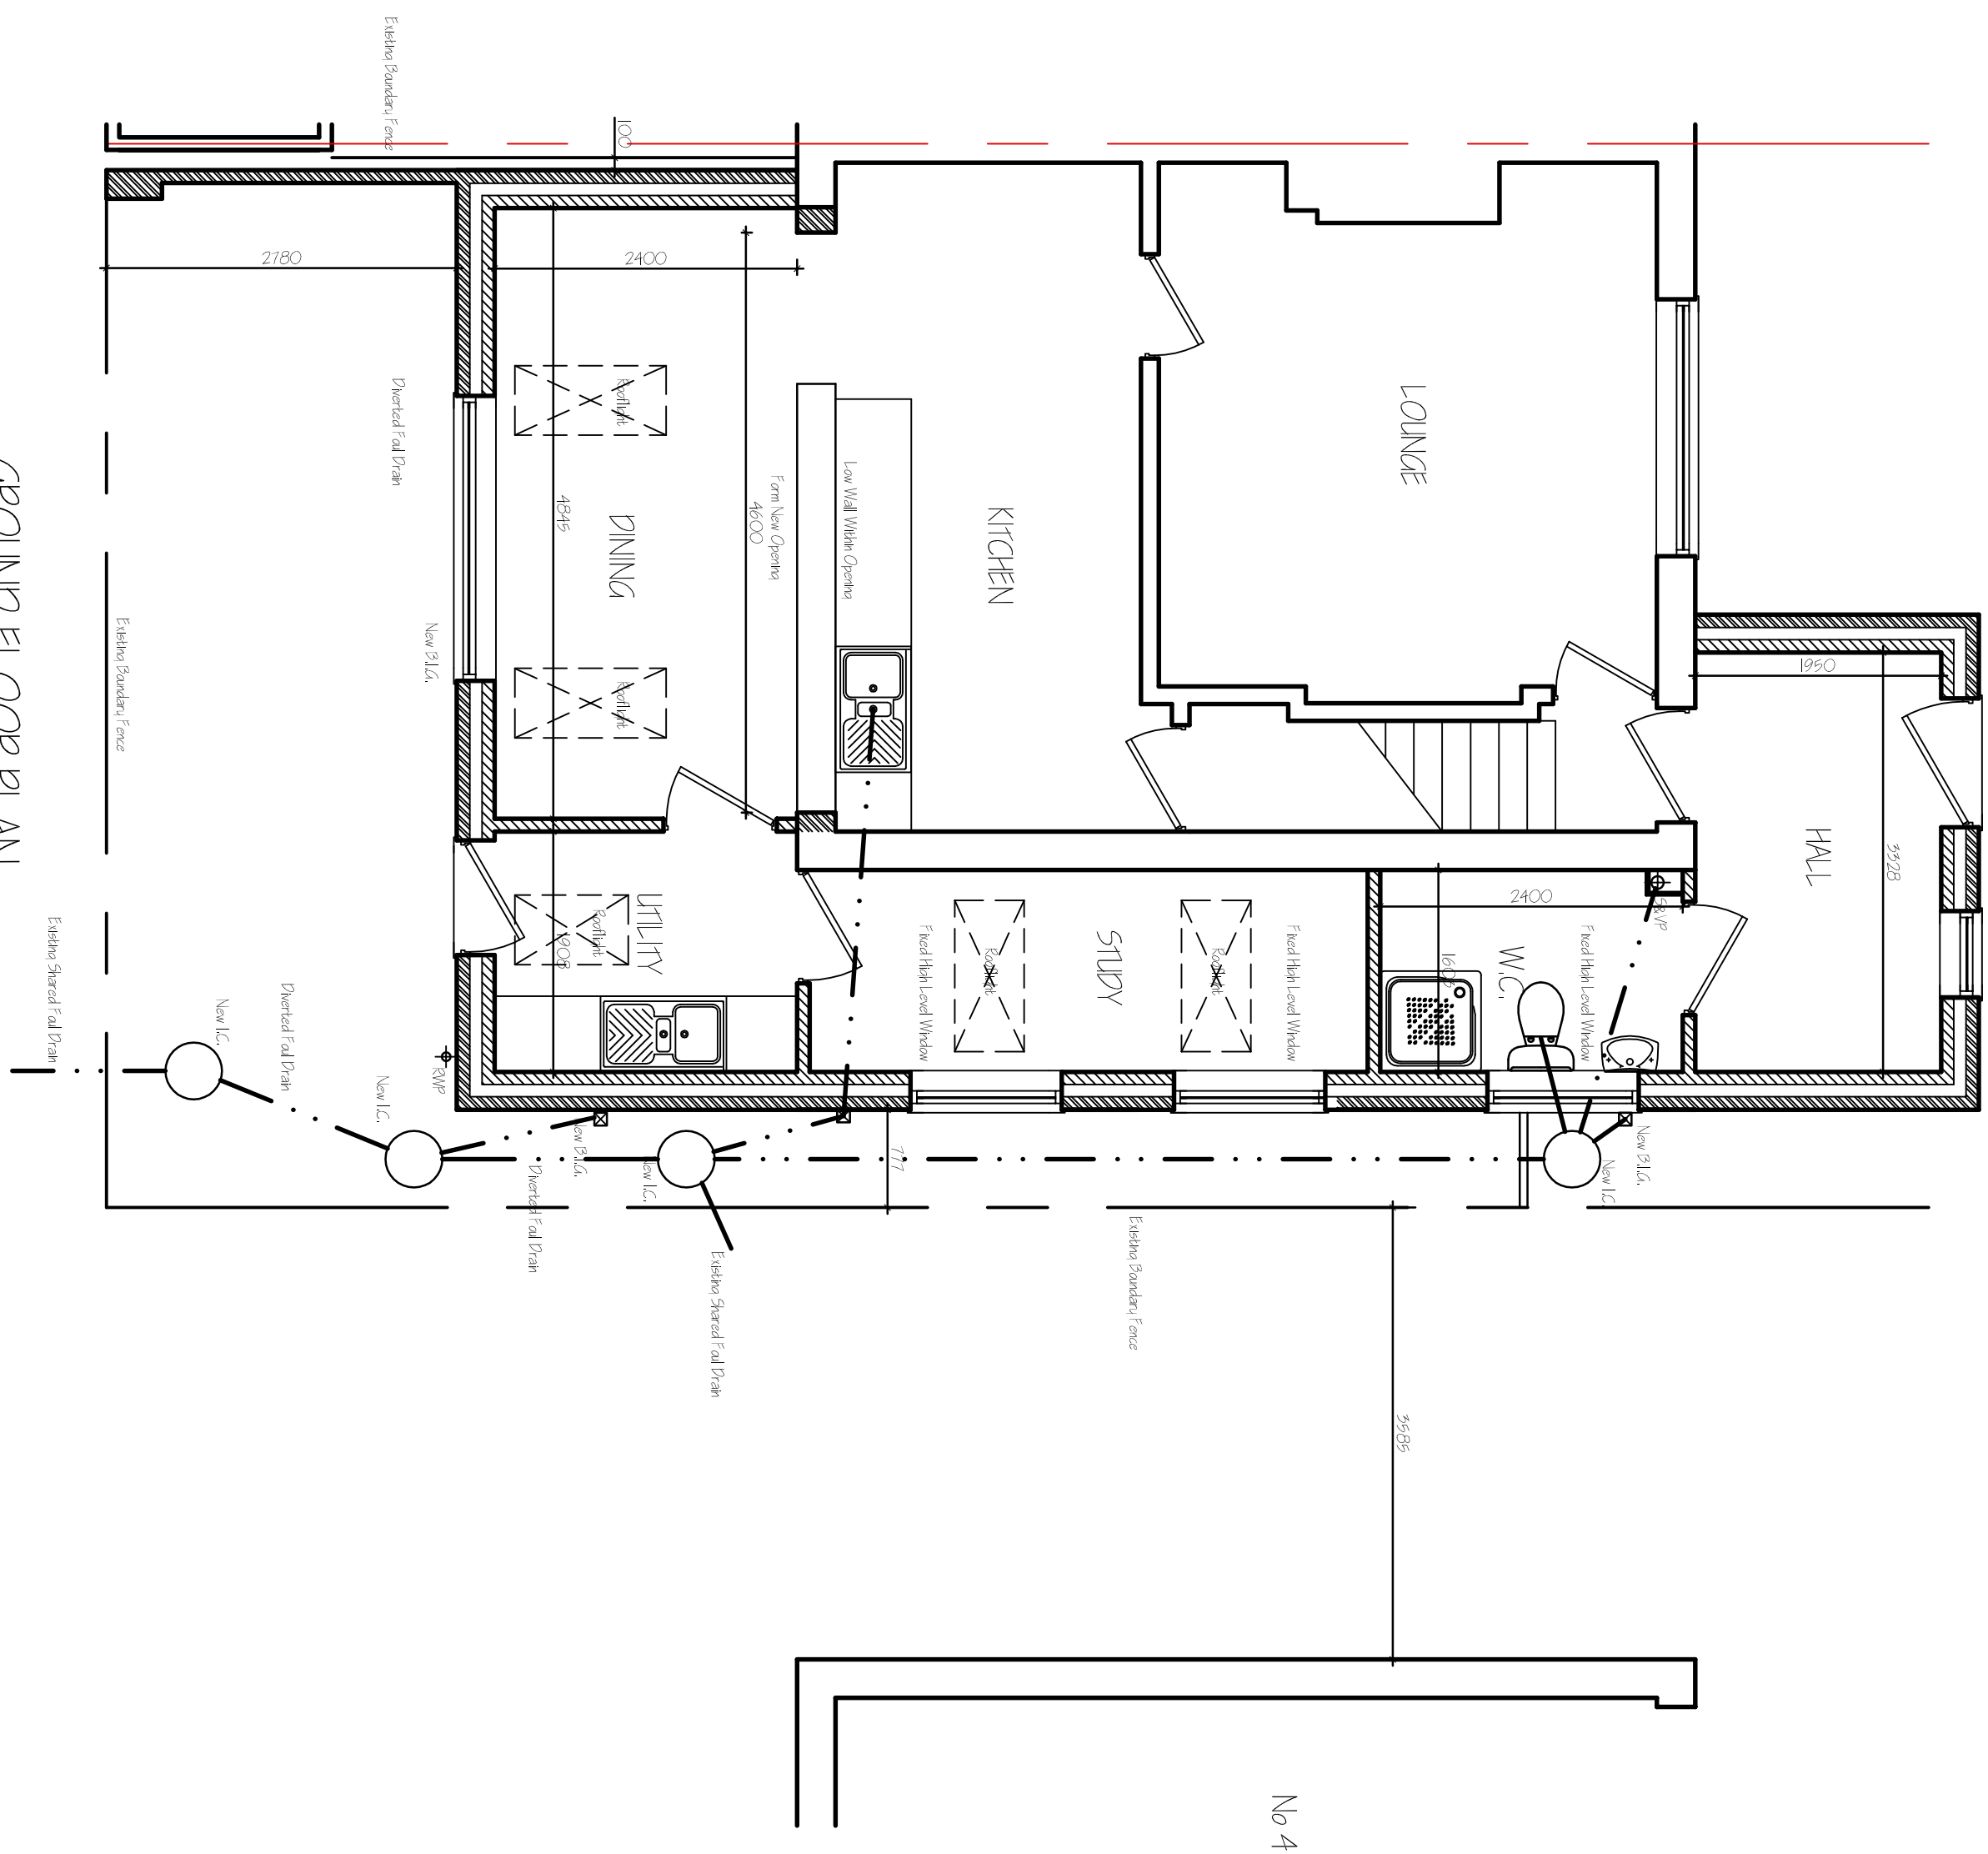


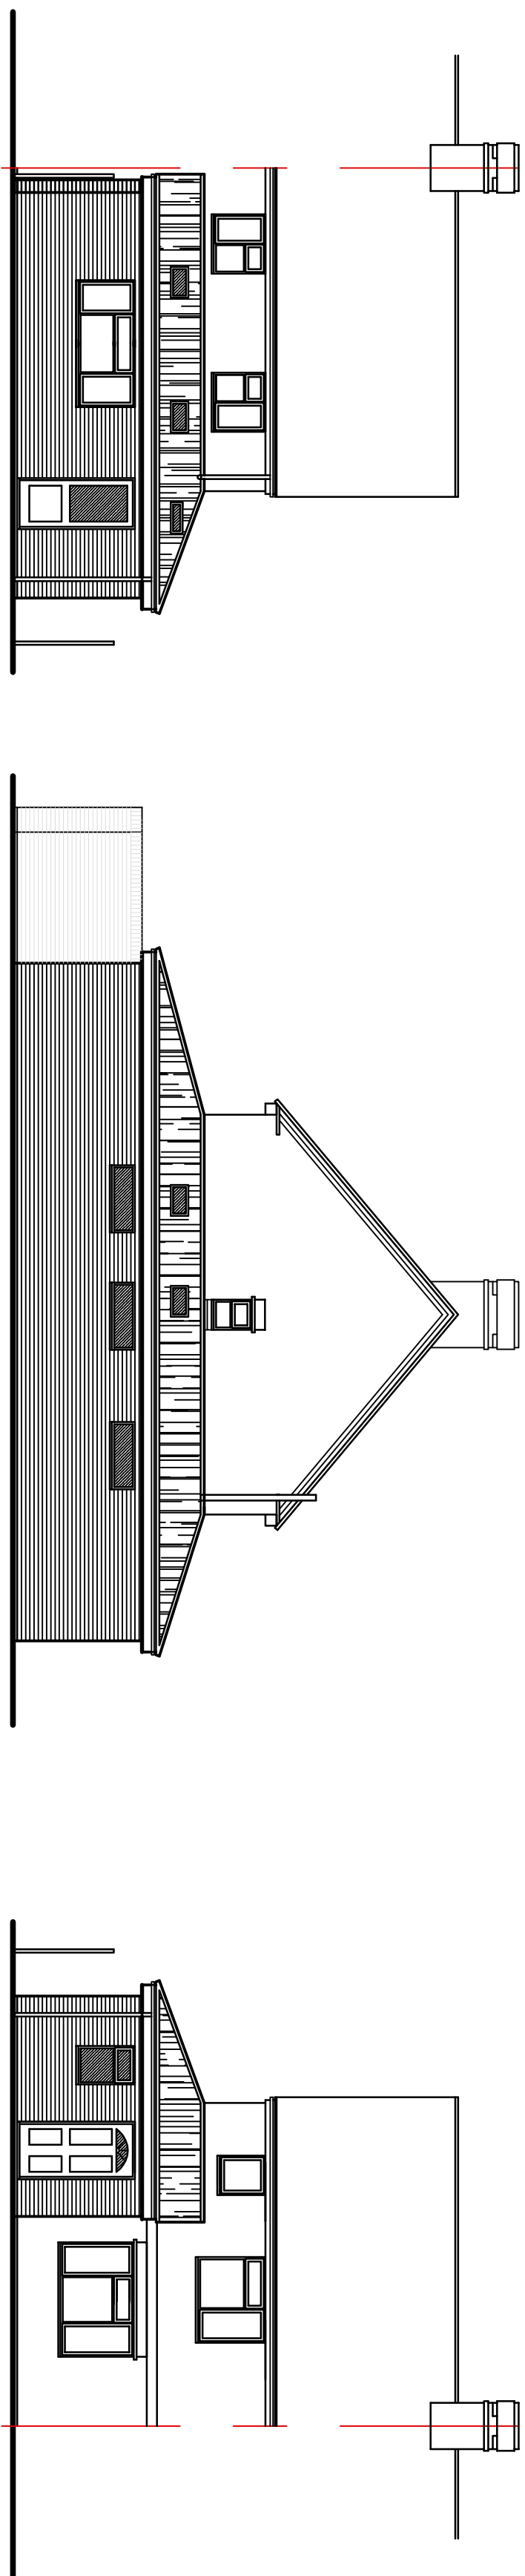

ref.	profession	date
B	CLIENTS	14/12/16
A	CLIENTS	14/12/16

G. R. MERCHANT LTD.
I.ENG AMICE FWO

**ARCHITECTURAL, STRUCTURAL
AND LAND DRAINAGE
CONSULTANTS**

4 Wrights Mews
12A Park Road, Holbeach,
Spalding, Lincs. PE12 7EE
Tel: 01406 490800
Fax: 01406 425744
E-Mail: gr.merchant@btconnect.com

Project
EXTENSION & ALTERATIONS
5 LOWGATE LANE
SURREY
SPALDING, LINES, PE11 4AS

Client
MRS D GLESSER

Drawing	FLOOR PLANS - PROPOSED ELEVATIONS - PROPOSED BLOCK PLAN & LOCATION PLAN - PROPOSED		
Job Ref.	2789-15	Drawing No.	023
Date	APR 2015	Drawn	SLB

1:50 1:100 (unless other stated)

DO NOT SCALE FROM THIS DRAWING

[illegible]