



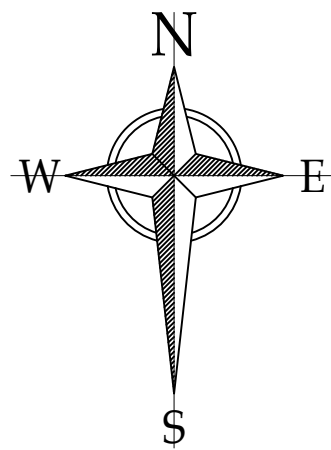

- KEY**
- White GRP Recessed Electric Meter
 - White GRP Recessed Gas Meter
 - Black UPVC Soil Vent Pipe

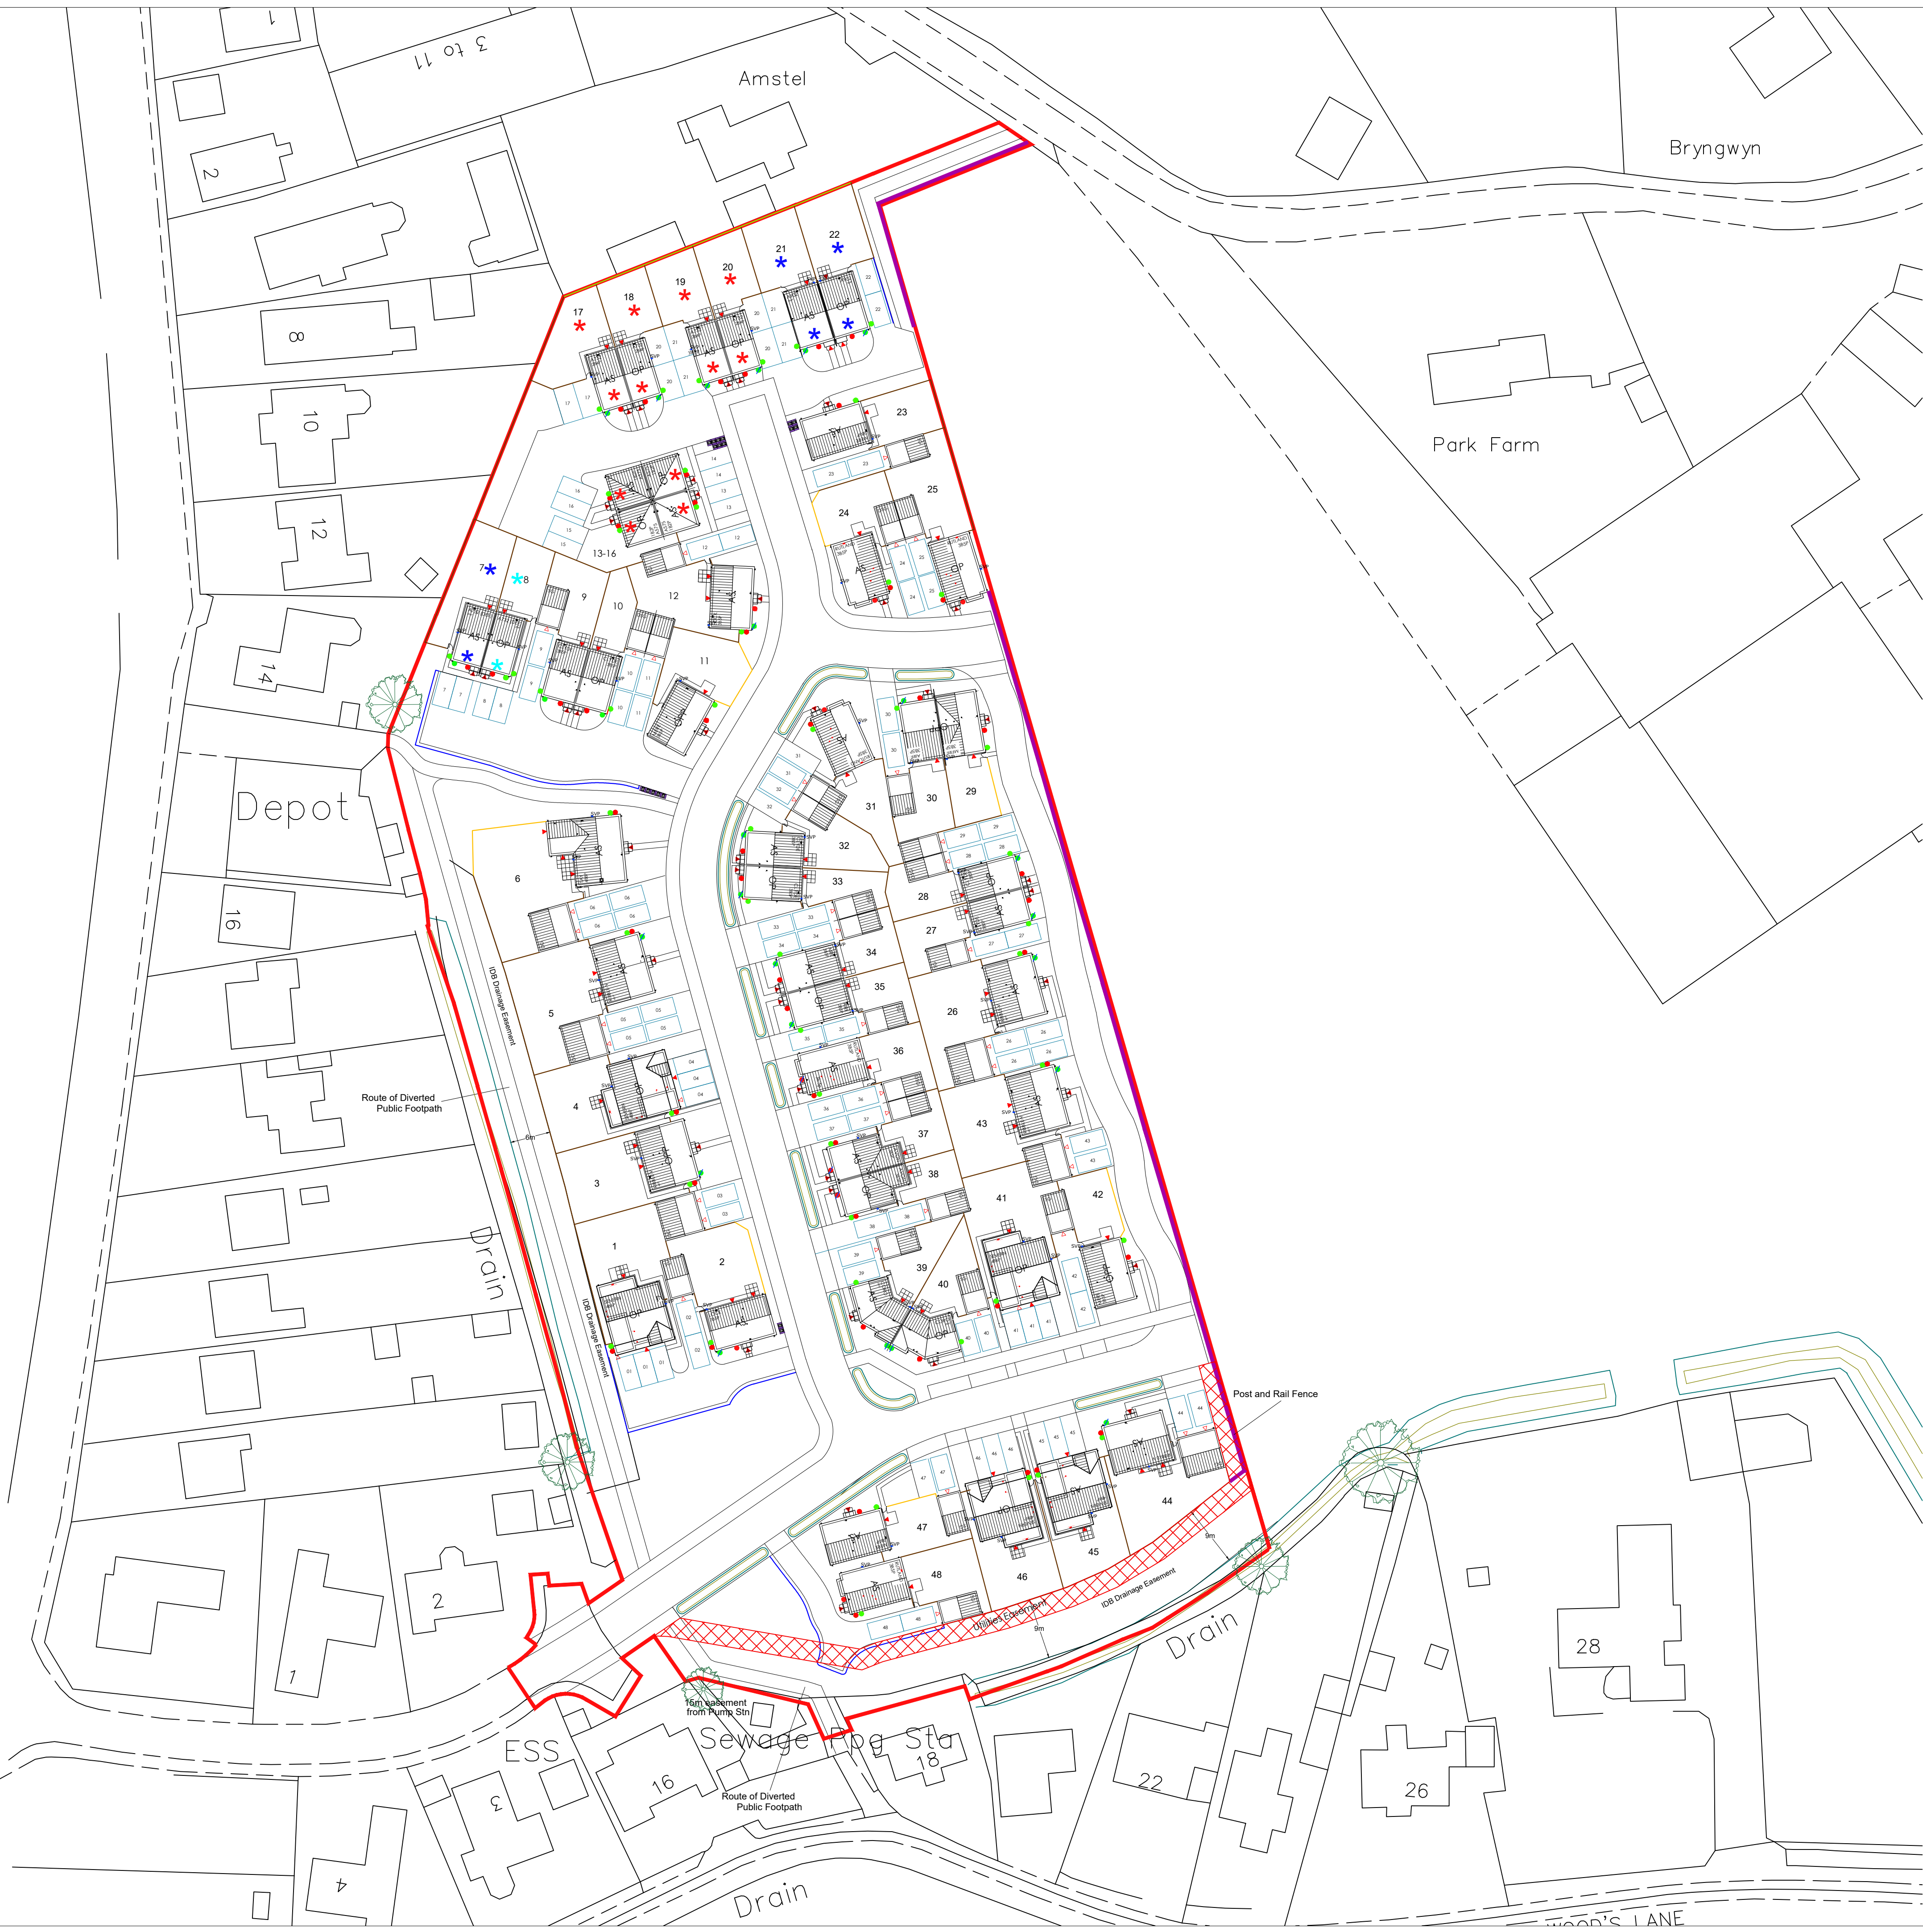

Example Mere House Type - meters cannot be moved from front elevation as they are visible on all elevations.



Example Tay House Type - meters on side elevation. Gas meters must be within 2m of the corner of the house and accessible from the public highway to meet current Regulations.

Rev.	Date	Description



1 Goodison Road, Lincs Gateway Business Park,
Spalding, Lincs, PE12 6FY T: 01406 490590

PROJECT:	Proposed Residential Development at Sunnydale Close, Surfleet
DRAWING:	Meter Position Plan
SCALE:	1:500@A1
DATE:	AUGUST.2022
DRAWING No:	118-MP-01

DRAWN: GB
REVISION: /