


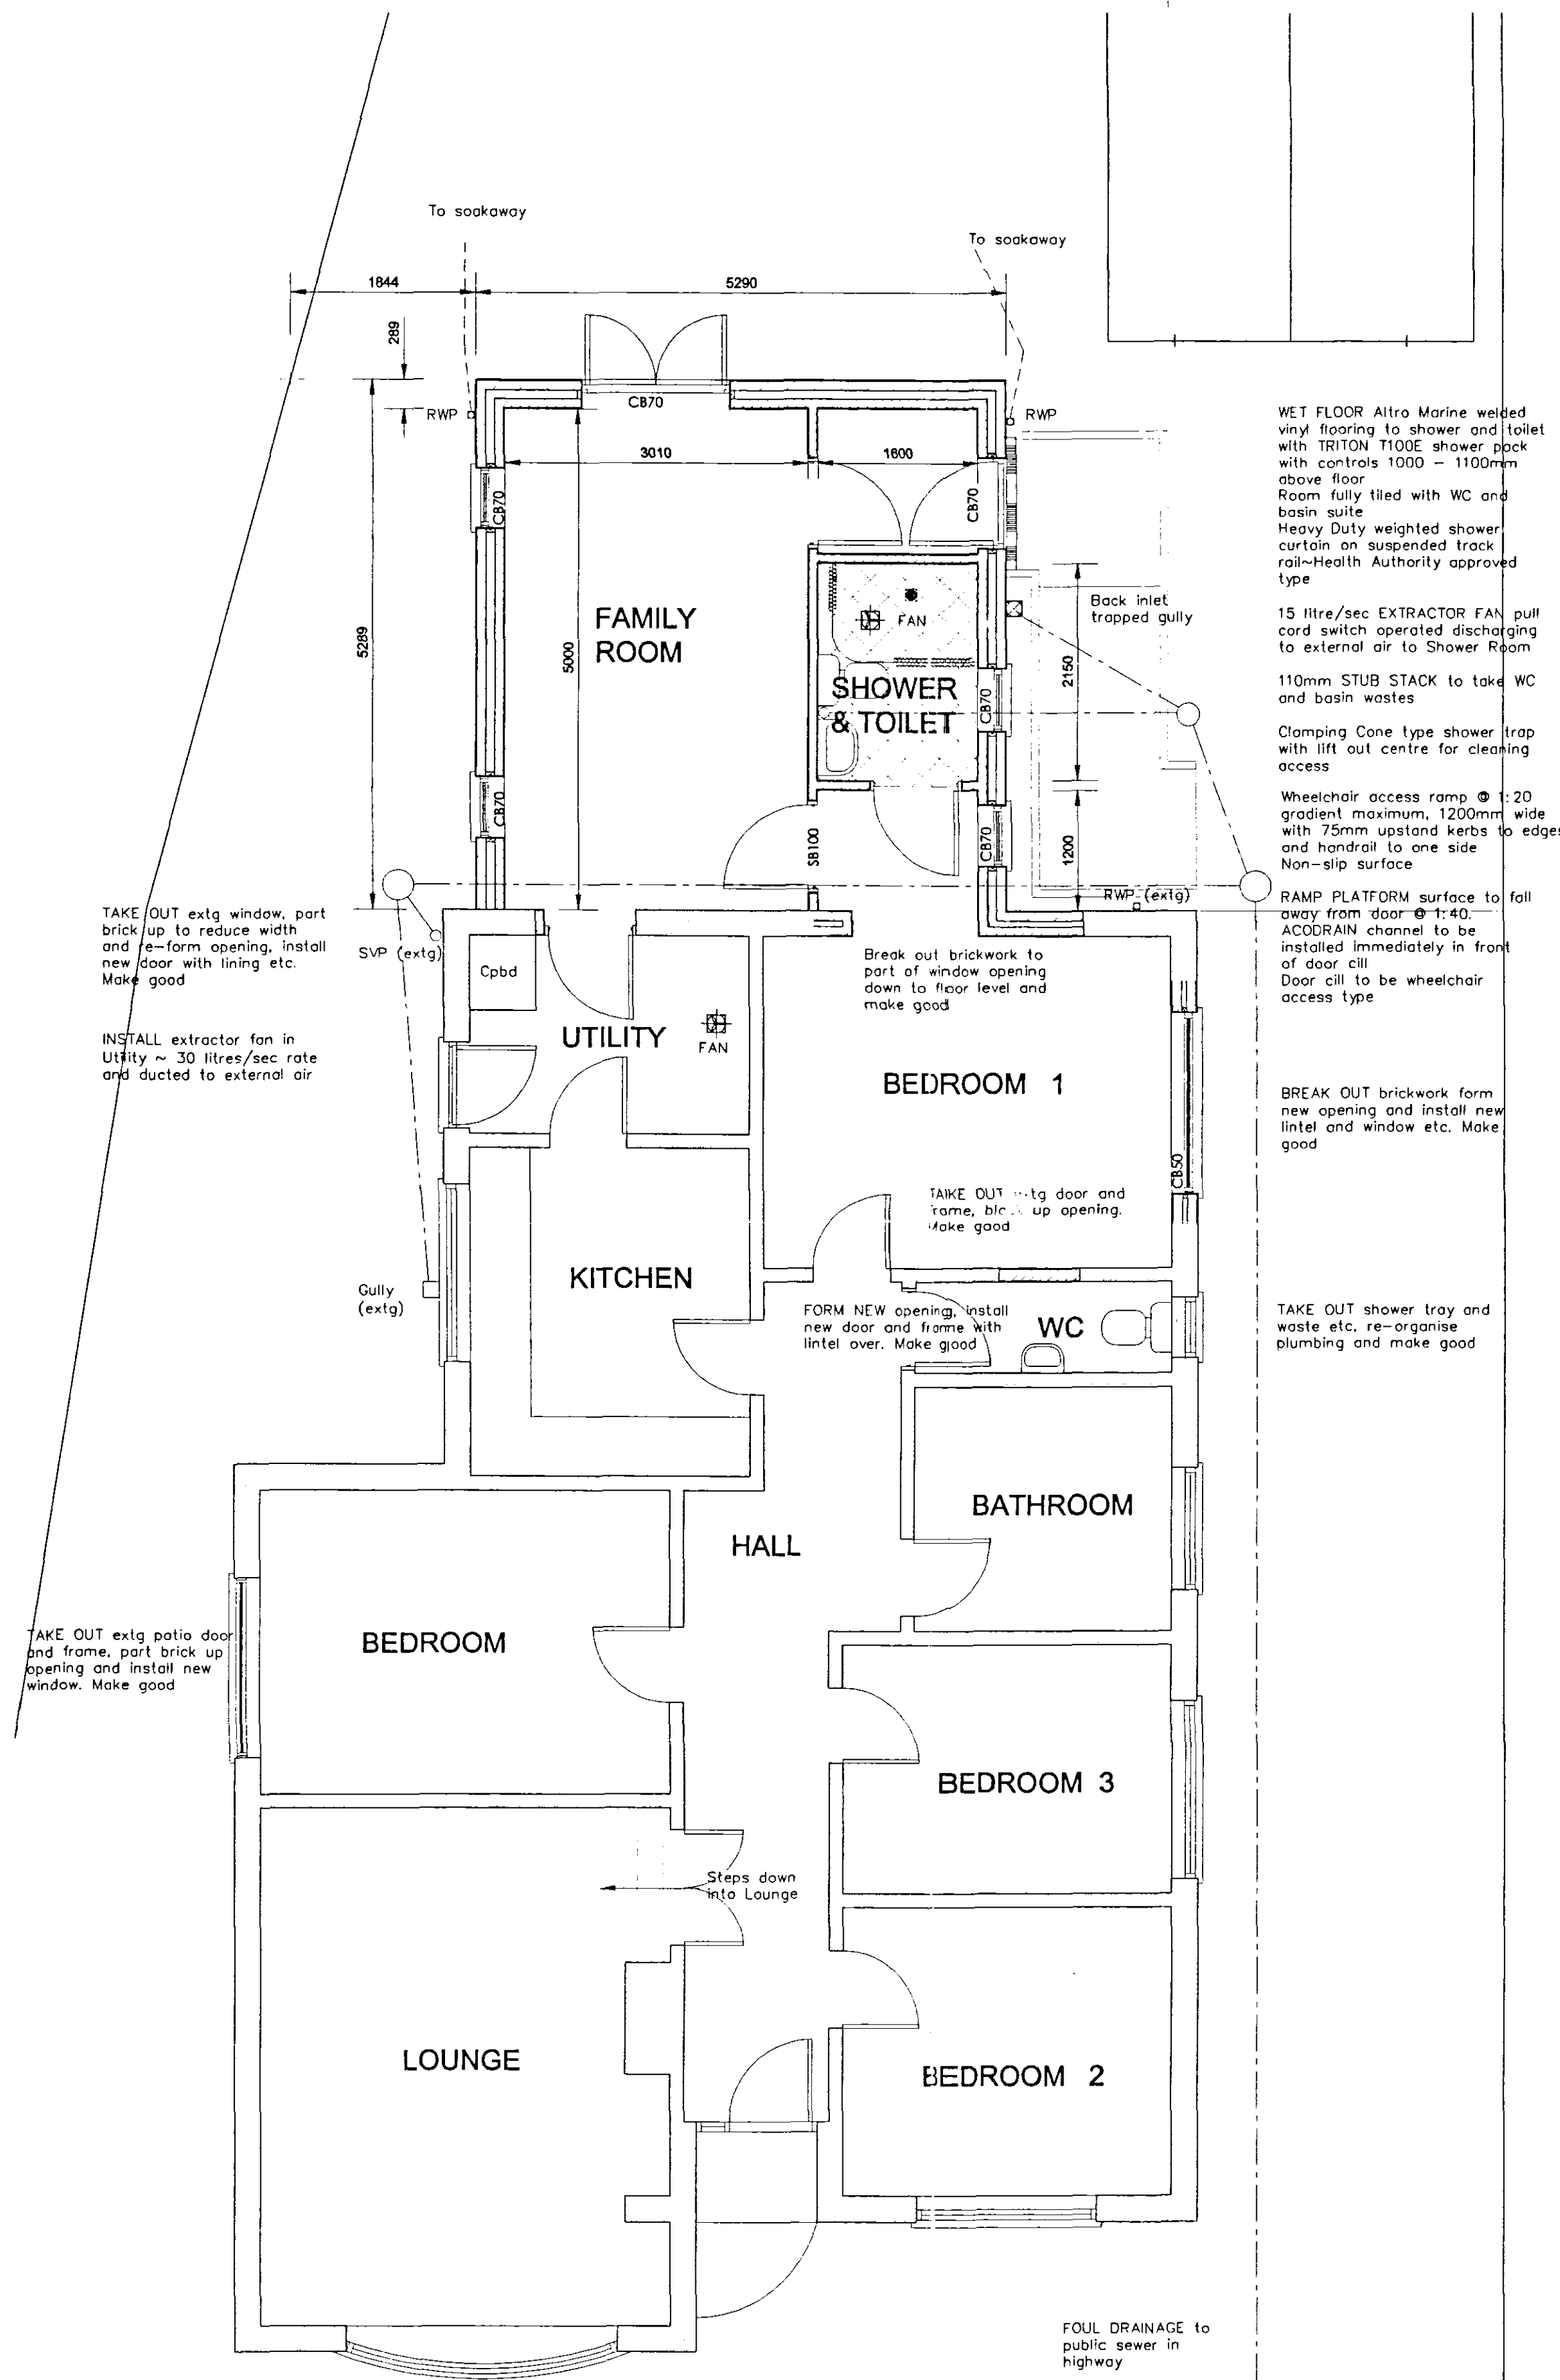


PLAN LAYOUT


Scale 1:50

Elevations


Scale 1:100

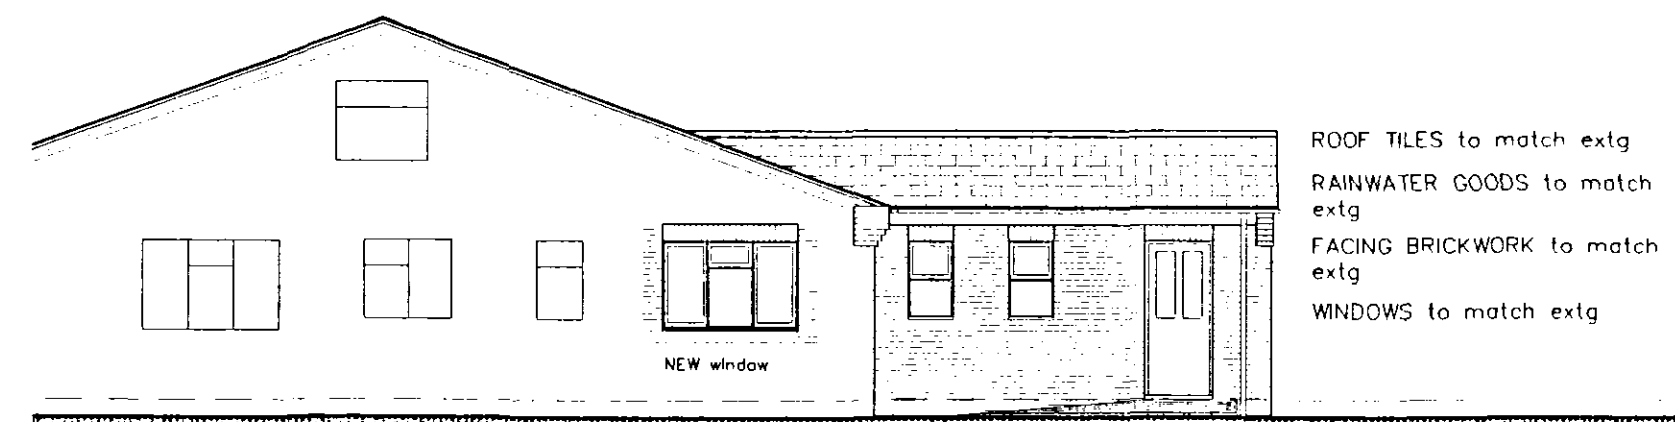


north elevation

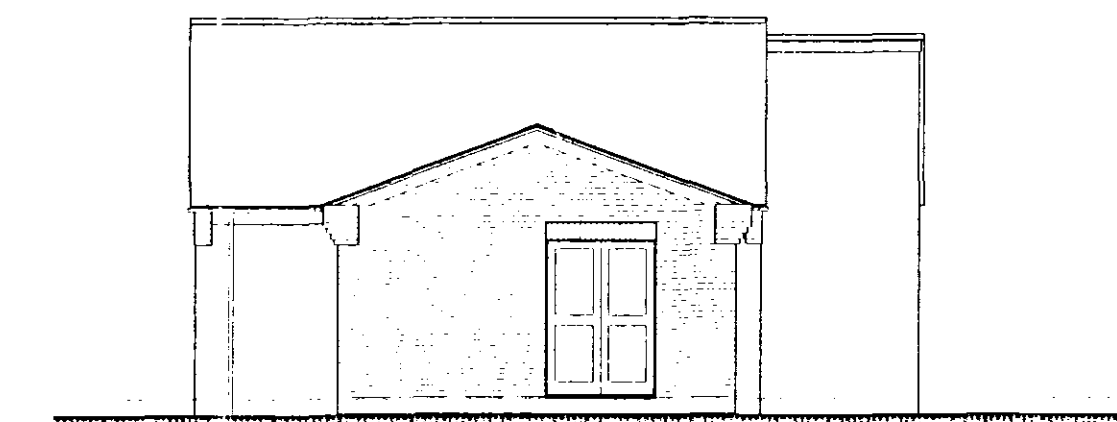

west elevation

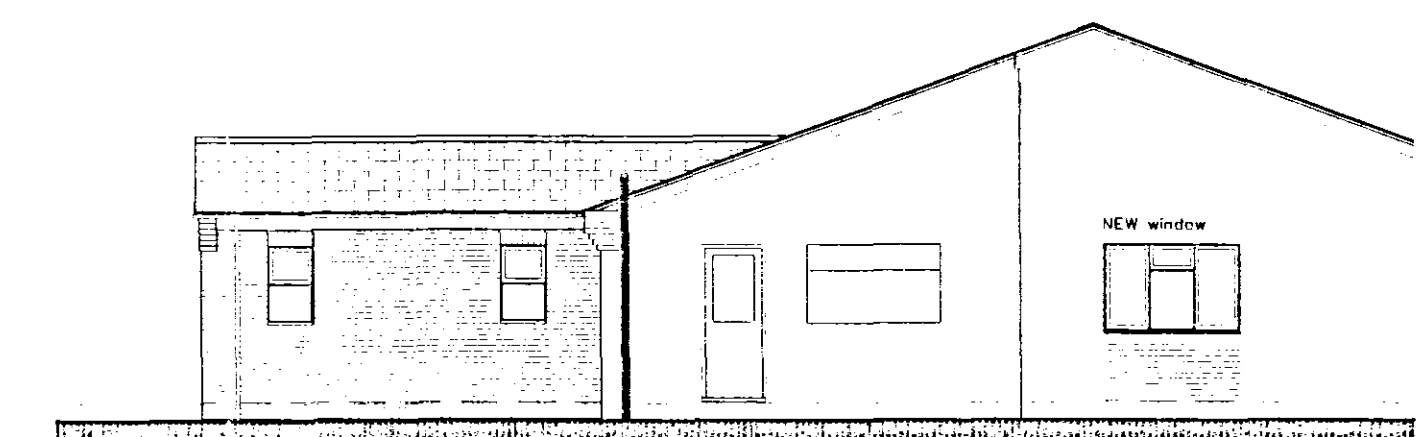


south elevation

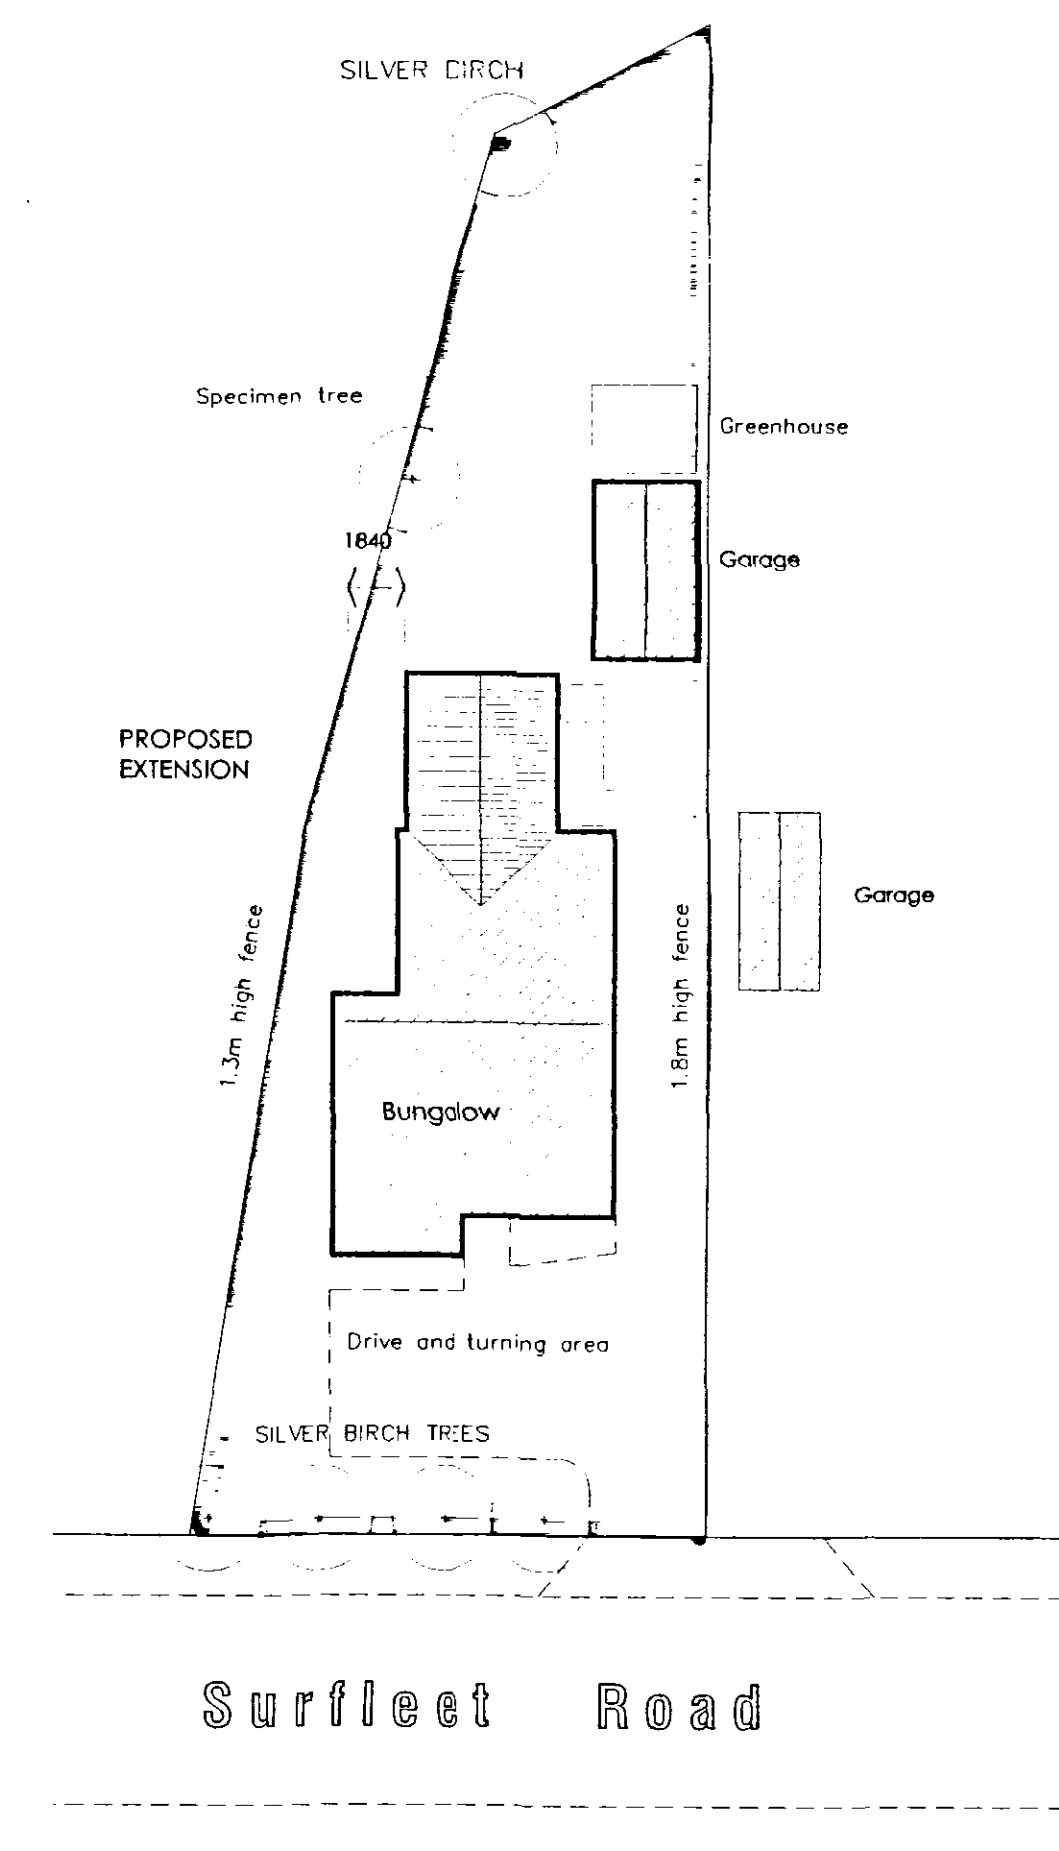

BLOCK PLAN

Scale 1:250

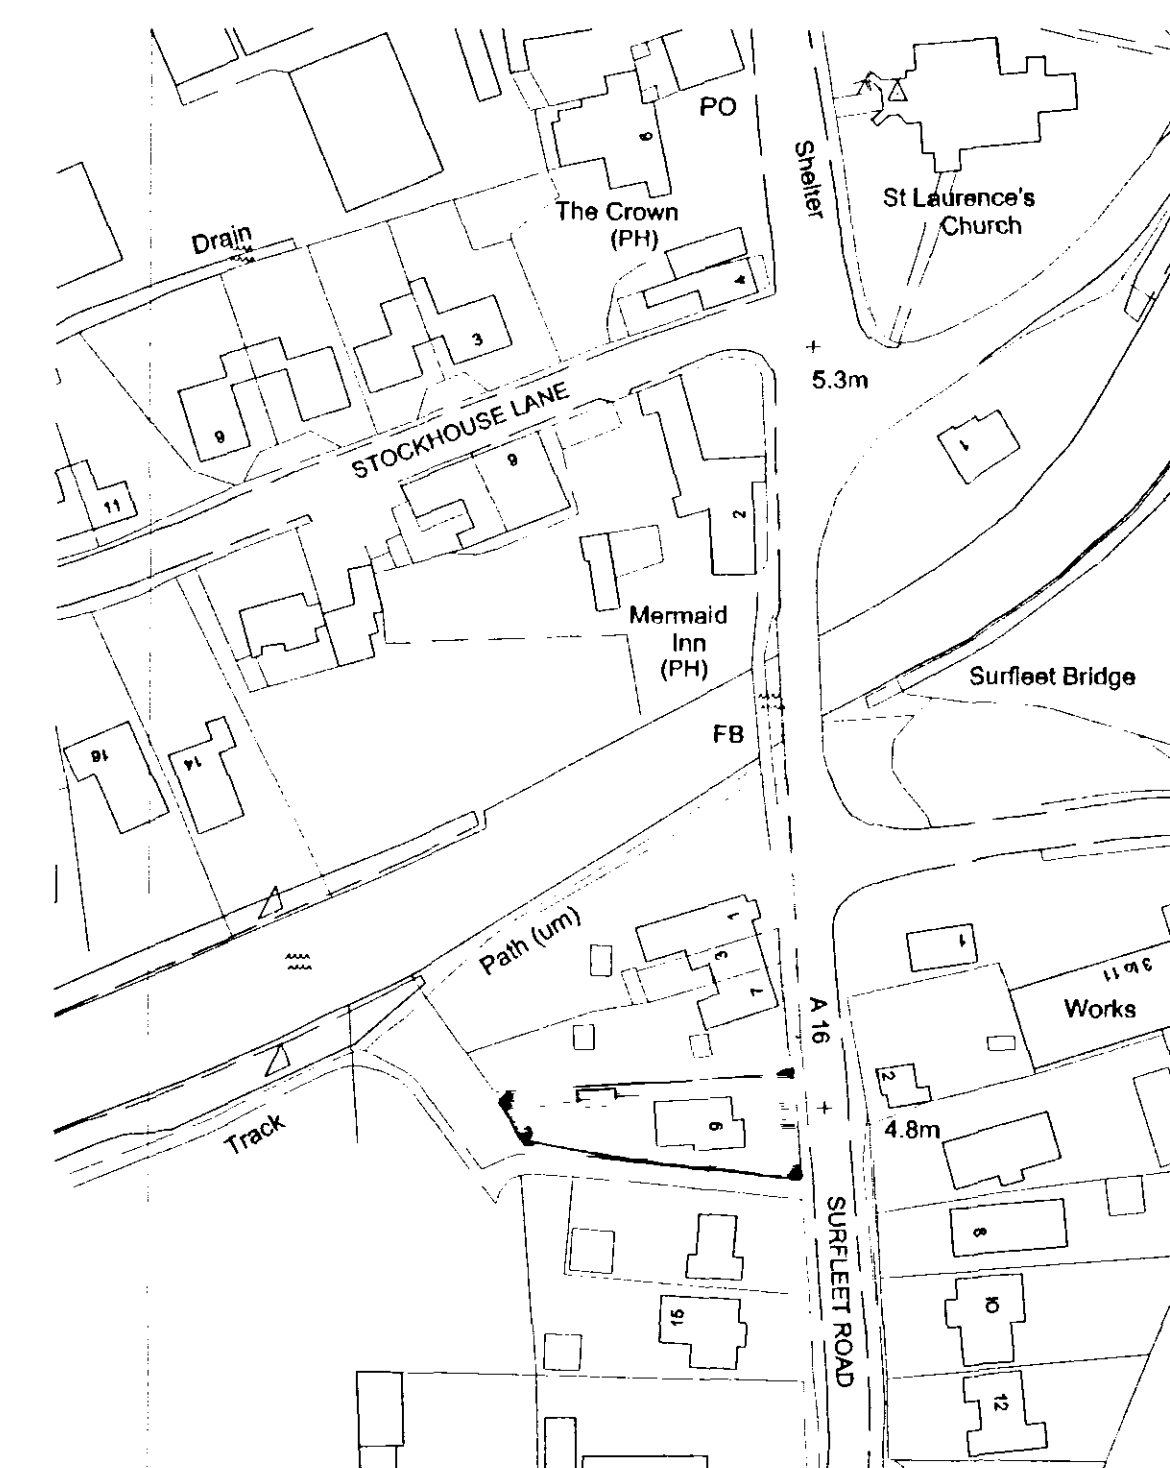

SITE PLAN

Scale 1:1250

REVISED SKETCH DESIGN

AMENDMENTS

A

SPDC
PLANNING & DEVELOPMENT
16 JUN 2006
Ref: 0845106

L. A. Building Design
Architectural and Surveying Practice
55 Hannam Boulevard
Spalding
Lincolnshire PE11 1LB
Telephone/Fax: Spalding (01775) 711437

Peter S Lithgow MCIOD MCAT

Member of the Chartered Institute of Building and
Member of the Chartered Institute of Architectural Technologists

Project
Proposed DISABLED ADAPTATION EXTENSION to Bungalow
9 Surfleet Road, Surfleet,
Spalding, Lincolnshire, PE11 4HE.

client

Mr P Smith

drawing
SKETCH PROPOSAL
GENERAL ARRANGMENT

date

May 2006

drawn by

Peter Lithgow

job no

05/25

scale(s)
1:50 1:100 1:250 1:1250

checked

psl

drawing no

02