


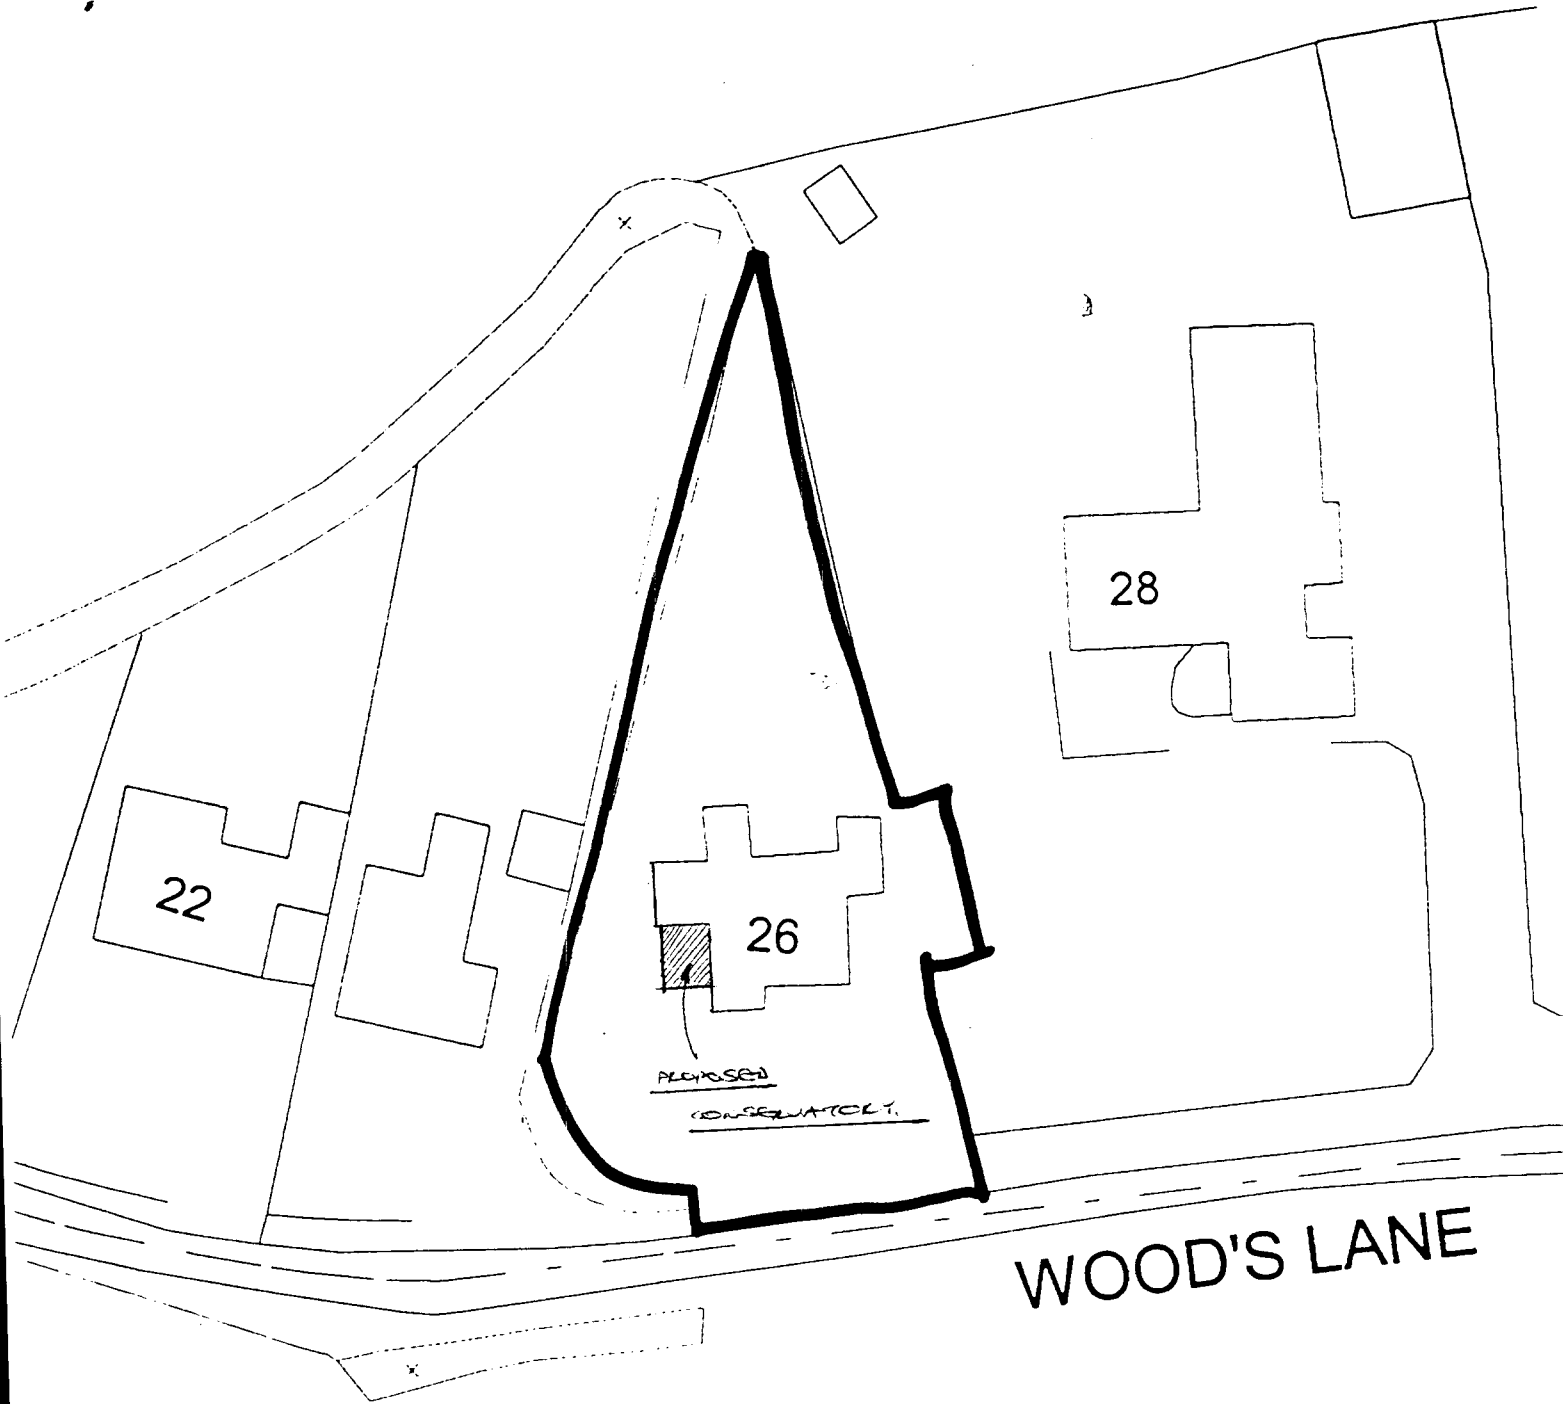

SOUTH HOLLAND DC  
HOUSING & PLANNING  
11 JUL 2001  
Ref: 0255/01

SCALE 1:500


NOTES

ONE MANUAL ROOF VENT REQUIRED


ONE SIEGENIA ROOF VENT REQUIRED

FITTERS NOTE: CORNER RUNS OUT OF SQUARE, PACK OFF BETWEEN HOUSE WALL AND B/GUTTER AS REQUIRED

FITTERS NOTE: ON EXTG ROOF EXPOSE LOWER ROOF AREA (MIN 2 ROWS OF TILES) REMOVE TILE BATTENS & FIX 4MM PLY OVER BOARD, RE-FELT, BATTEN & REPLACE TILES AS NECESSARY.

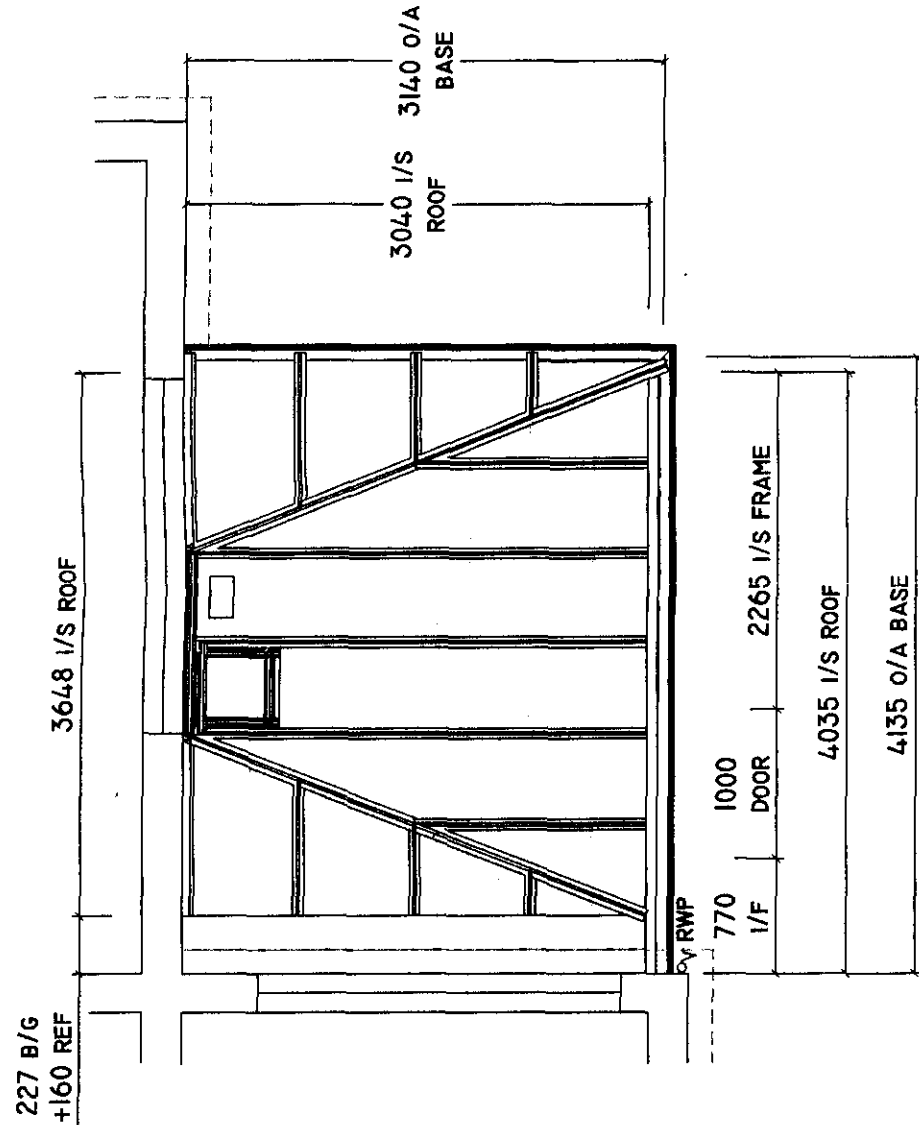


SOUTH HOLLAND DO  
HOUSING & PLANNING  
11 JUL 2001  
Ref: 0833/014-02

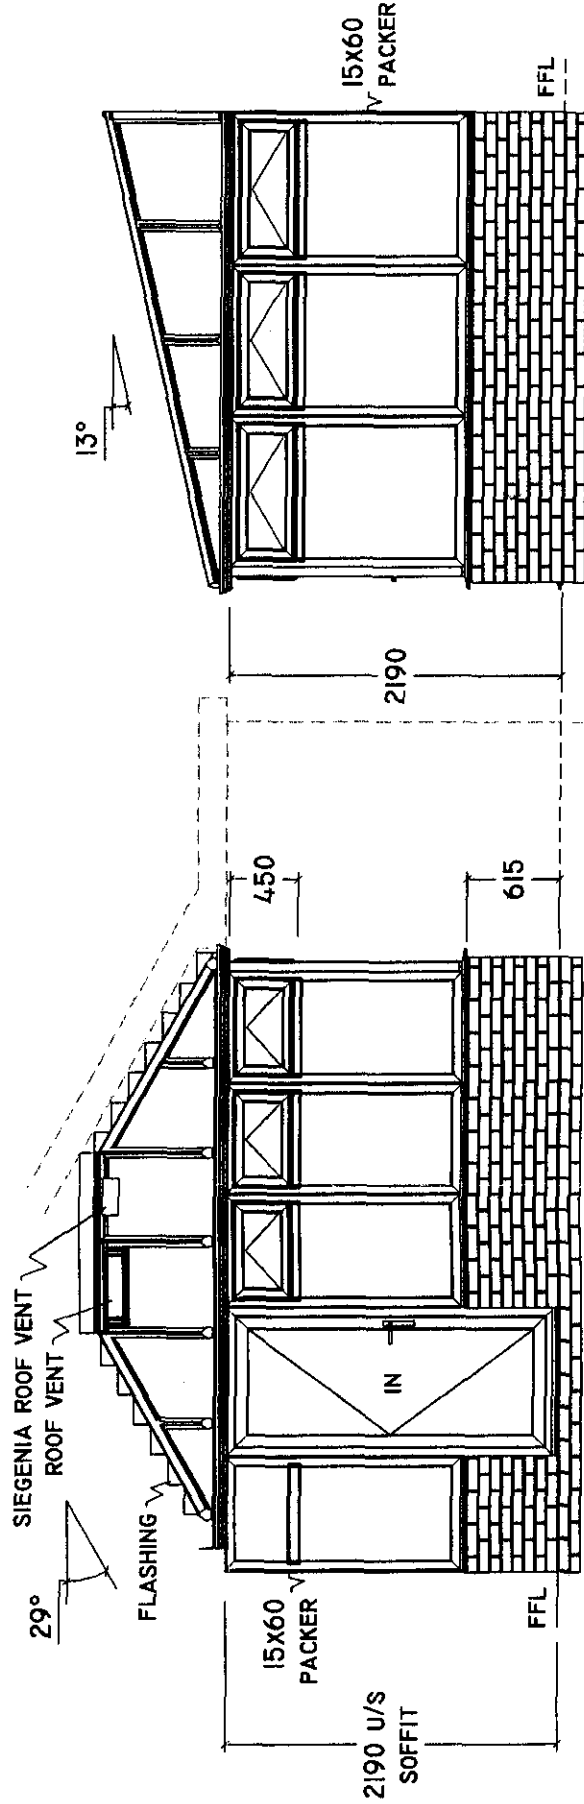

NOTES

PROFILE : WHITE PVCU.  
ROOF : BRONZE/OPAL 25MM POLYCARBONATE. (QUANTAL ROOFING SYSTEM) ALL GLAZING WILL BE SAFETY GLASS TO COMPLY TO BRITISH STANDARDS & BUILDING REGS. - PART N.  
FRAMES WILL BE EQUALLY DIVIDED IN WIDTH UNLESS SHOWN OTHERWISE.  
CLEAR DOUBLE GLAZED UNITS UNLESS OTHERWISE SHOWN.  
ALL DIMENSIONS ARE IN MILLIMETRES. ALL ELEVATIONS VIEWED FROM OUTSIDE.

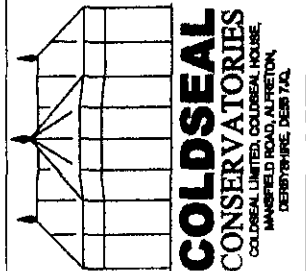


MR & MRS COLLIER  
26 WOODS LANE  
SURFLEET SPALDING  
LINCOLNSHIRE  
PE1 4AN  
01775 680608


CUSTOMER'S AUTHORIZATION TO PROCEED

DATE :

DATE : 28-06-2001  
SCALE 1 : 50  
CONTRACT No. CV315364  
DRAWN BY D. Buxton

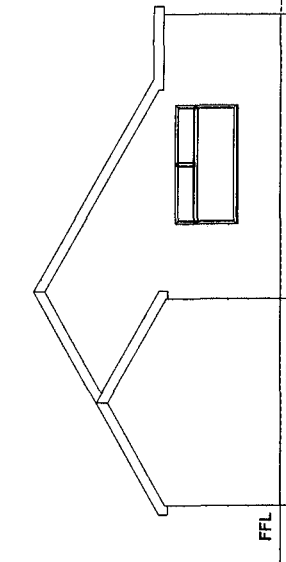


EXISTING LEFT SIDE ELEVATION

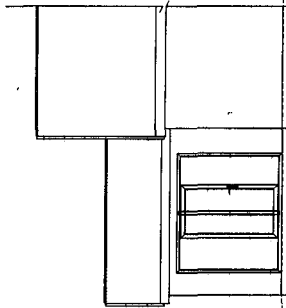


EXISTING FRONT ELEVATION


SOUTH ROLLOUT DO  
HOUSING & PLANNING  
11 JUL 2001  
Ref: 02/21/01

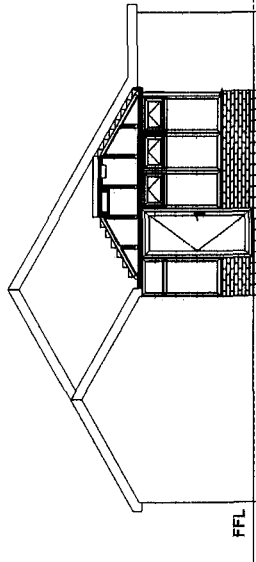

PROPOSED LEFT SIDE ELEVATION

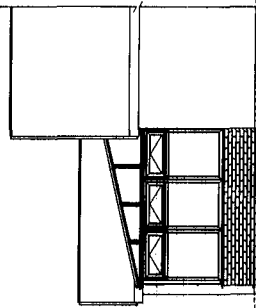

PROPOSED FRONT ELEVATION

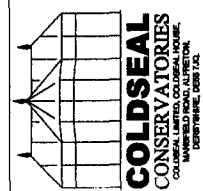

NOTES

EXISTING AND PROPOSED ELEVATIONS

MR & MRS COLLIER  
26 WOODS LANE  
SURFLEET SPALDING  
LINCOLNSHIRE  
PE11 4AN  
01775 680608

CUSTOMER'S AUTHORIZATION TO PROCEED

DATE :

DATE : 29-06-2001  
SCALE 1 : 100  
CONTRACT No. CV315364  
DRAWN BY D Buxton