




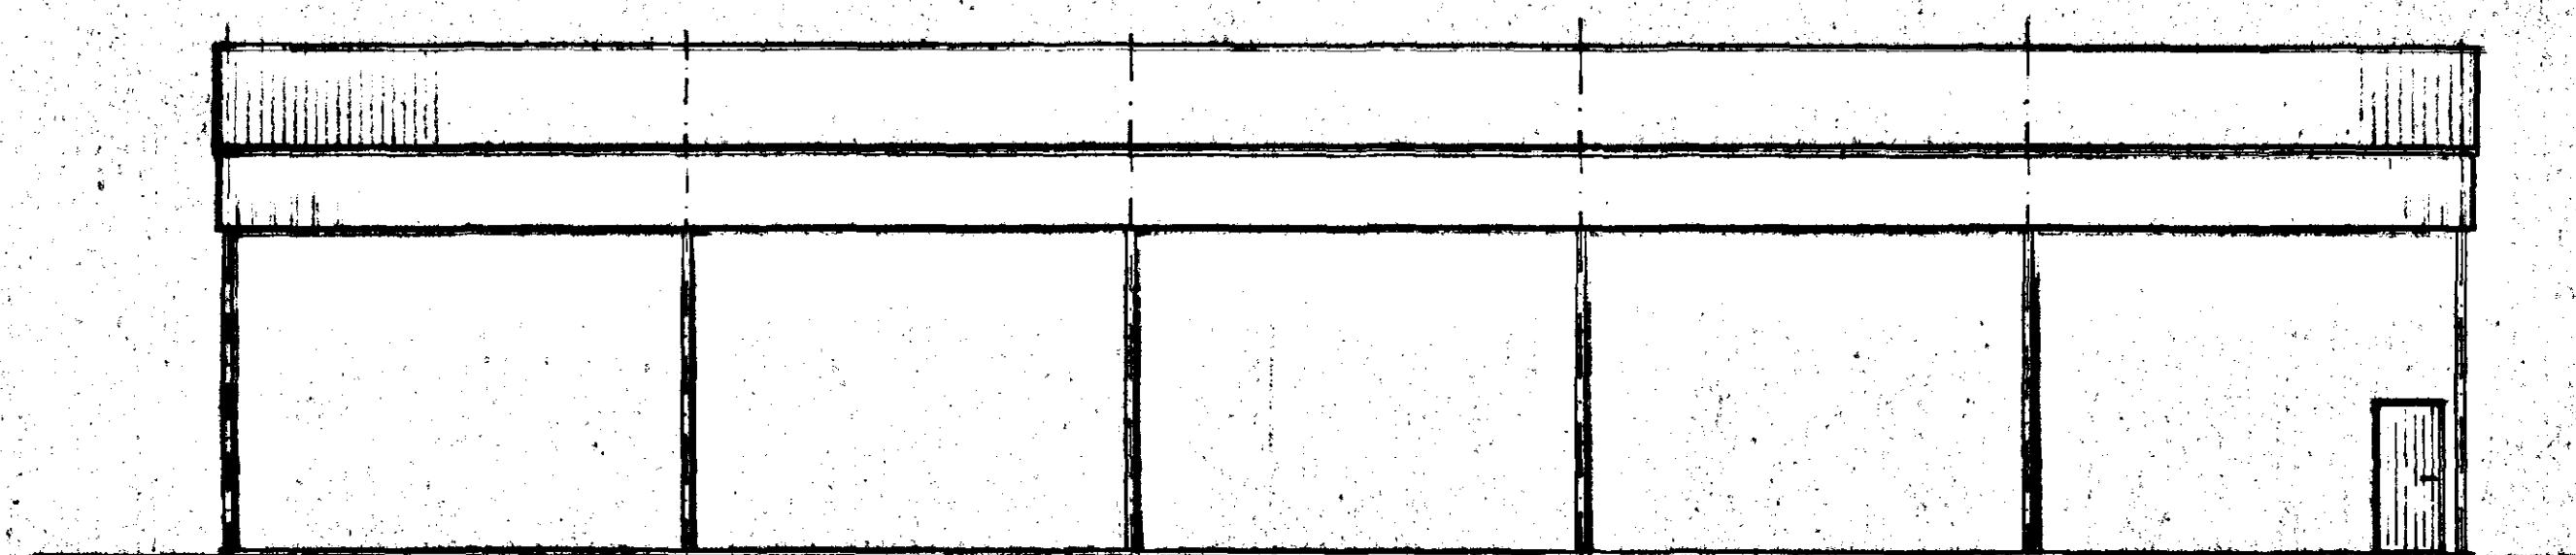

SIDE

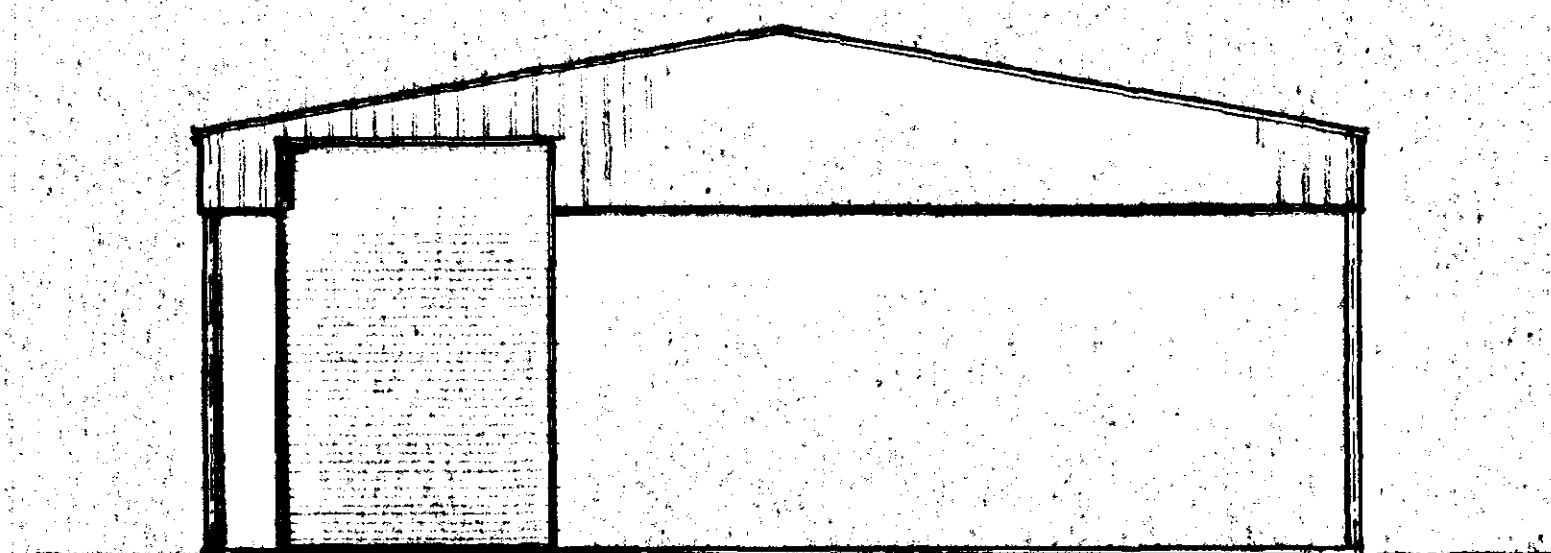


END

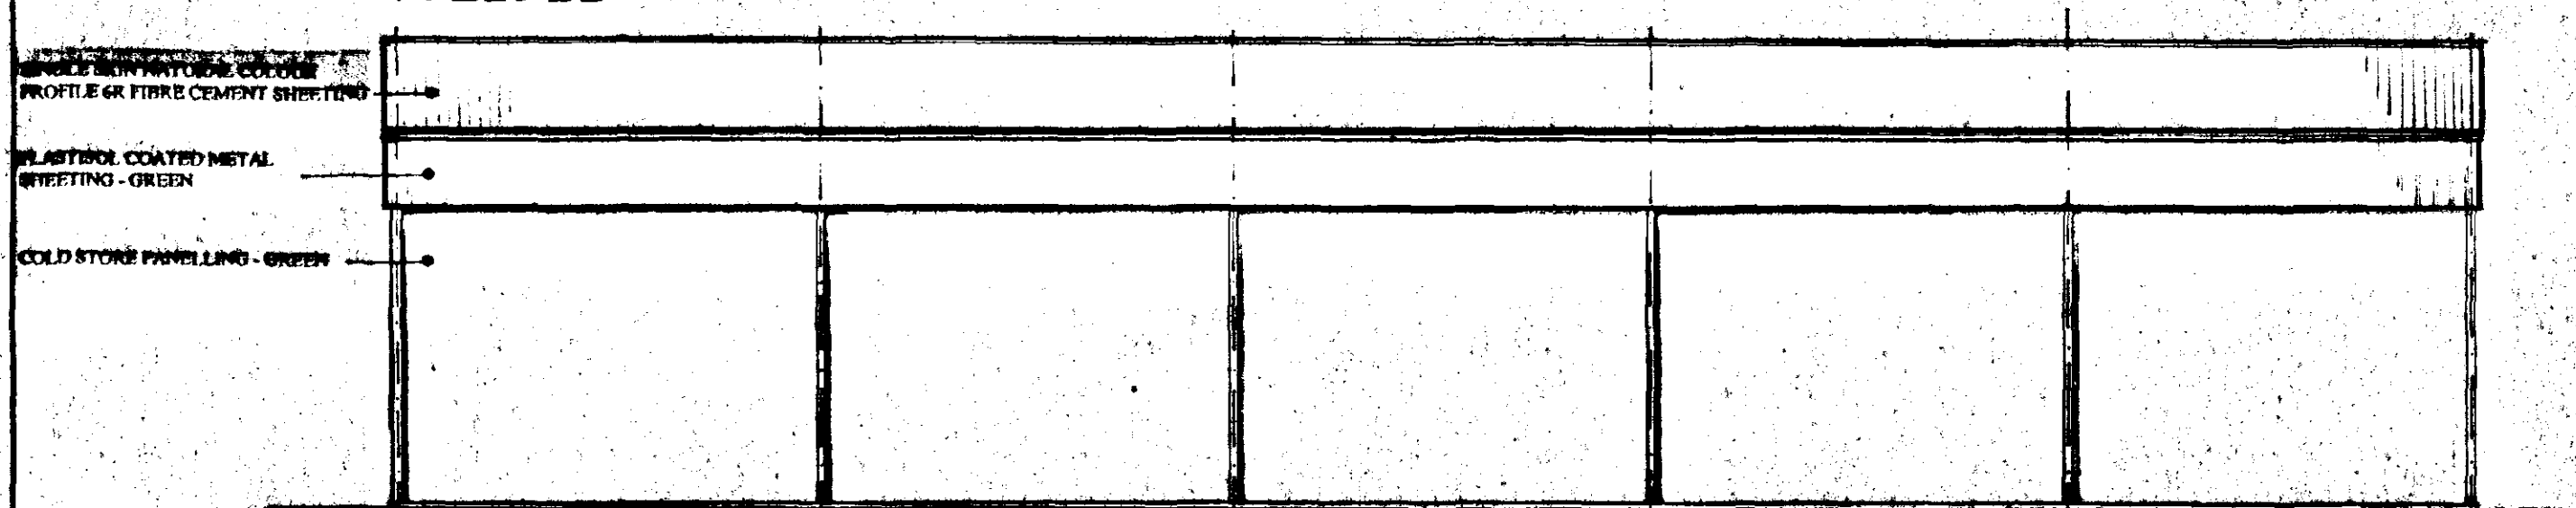

SIDE




END

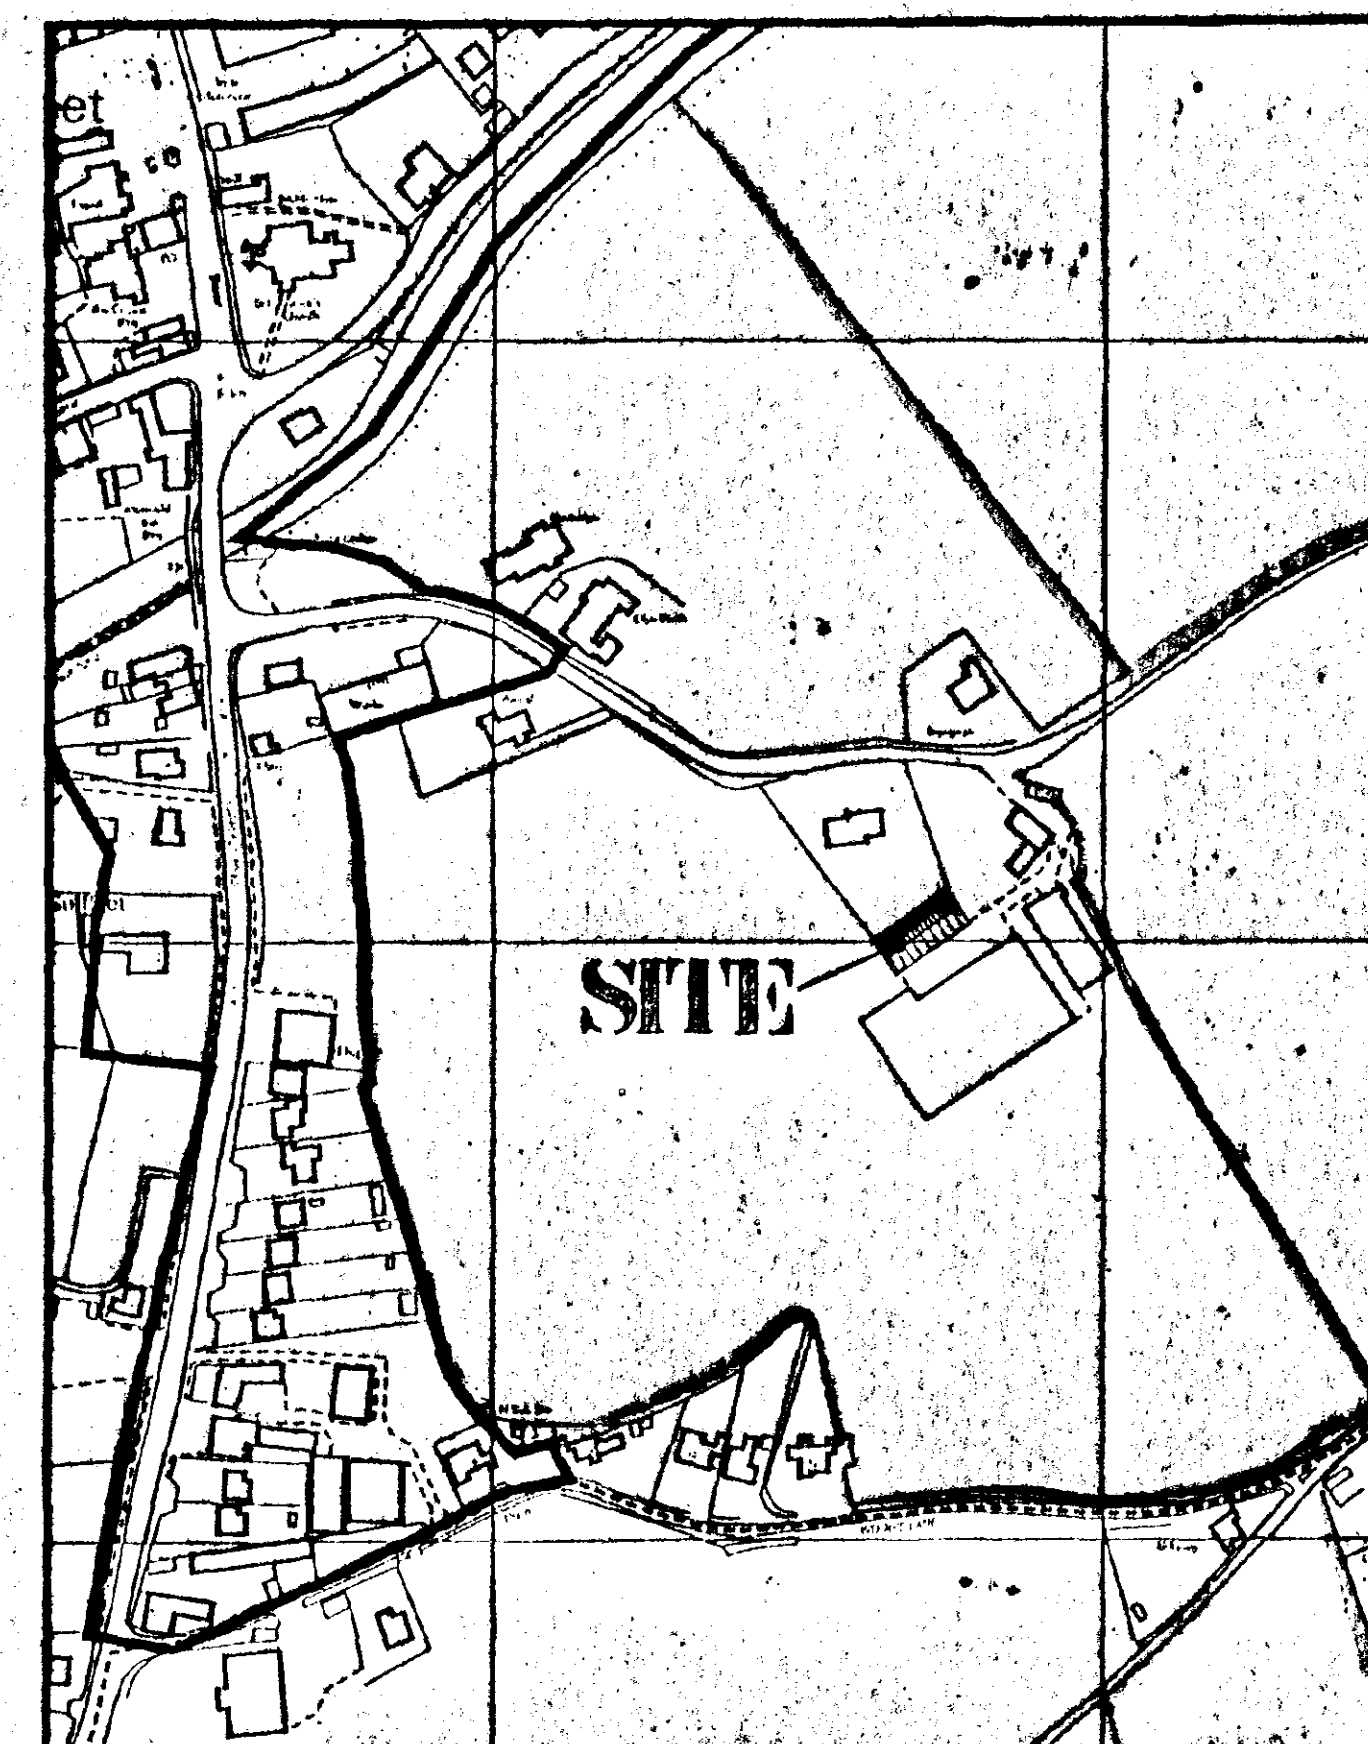


LOCATION PLAN

1:2500 1:250

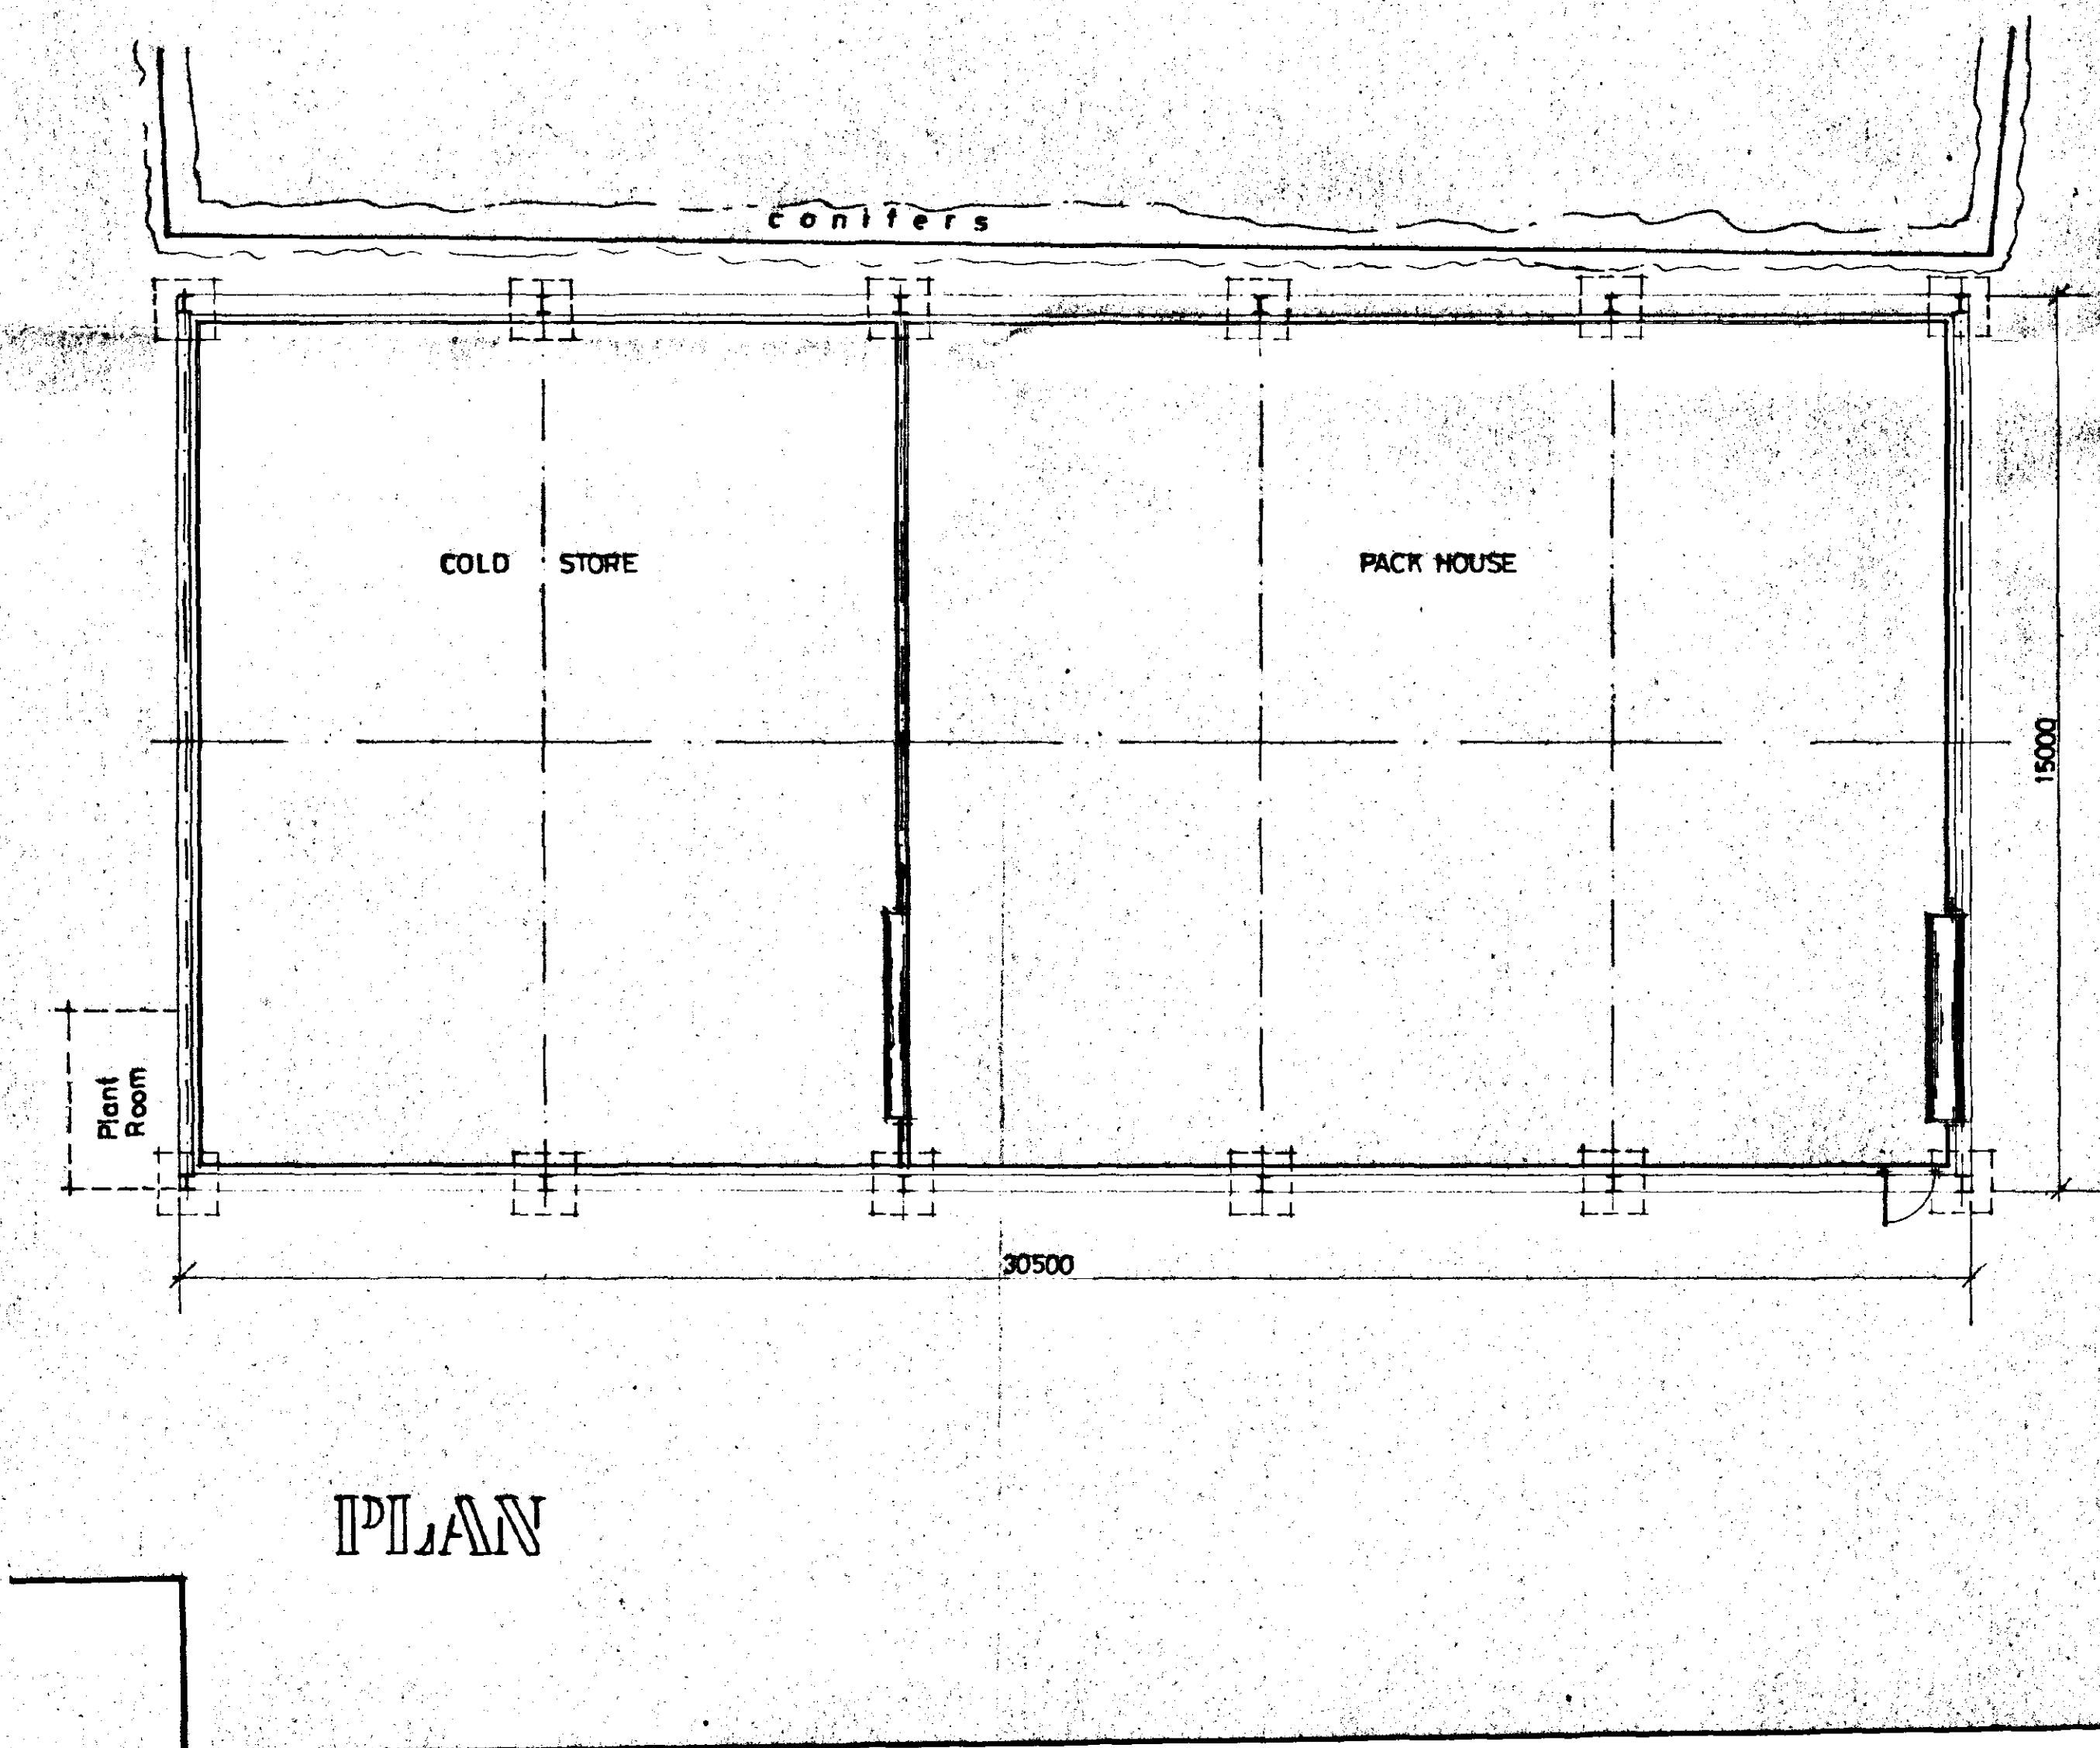

PLAN

G l a s s h o u s e

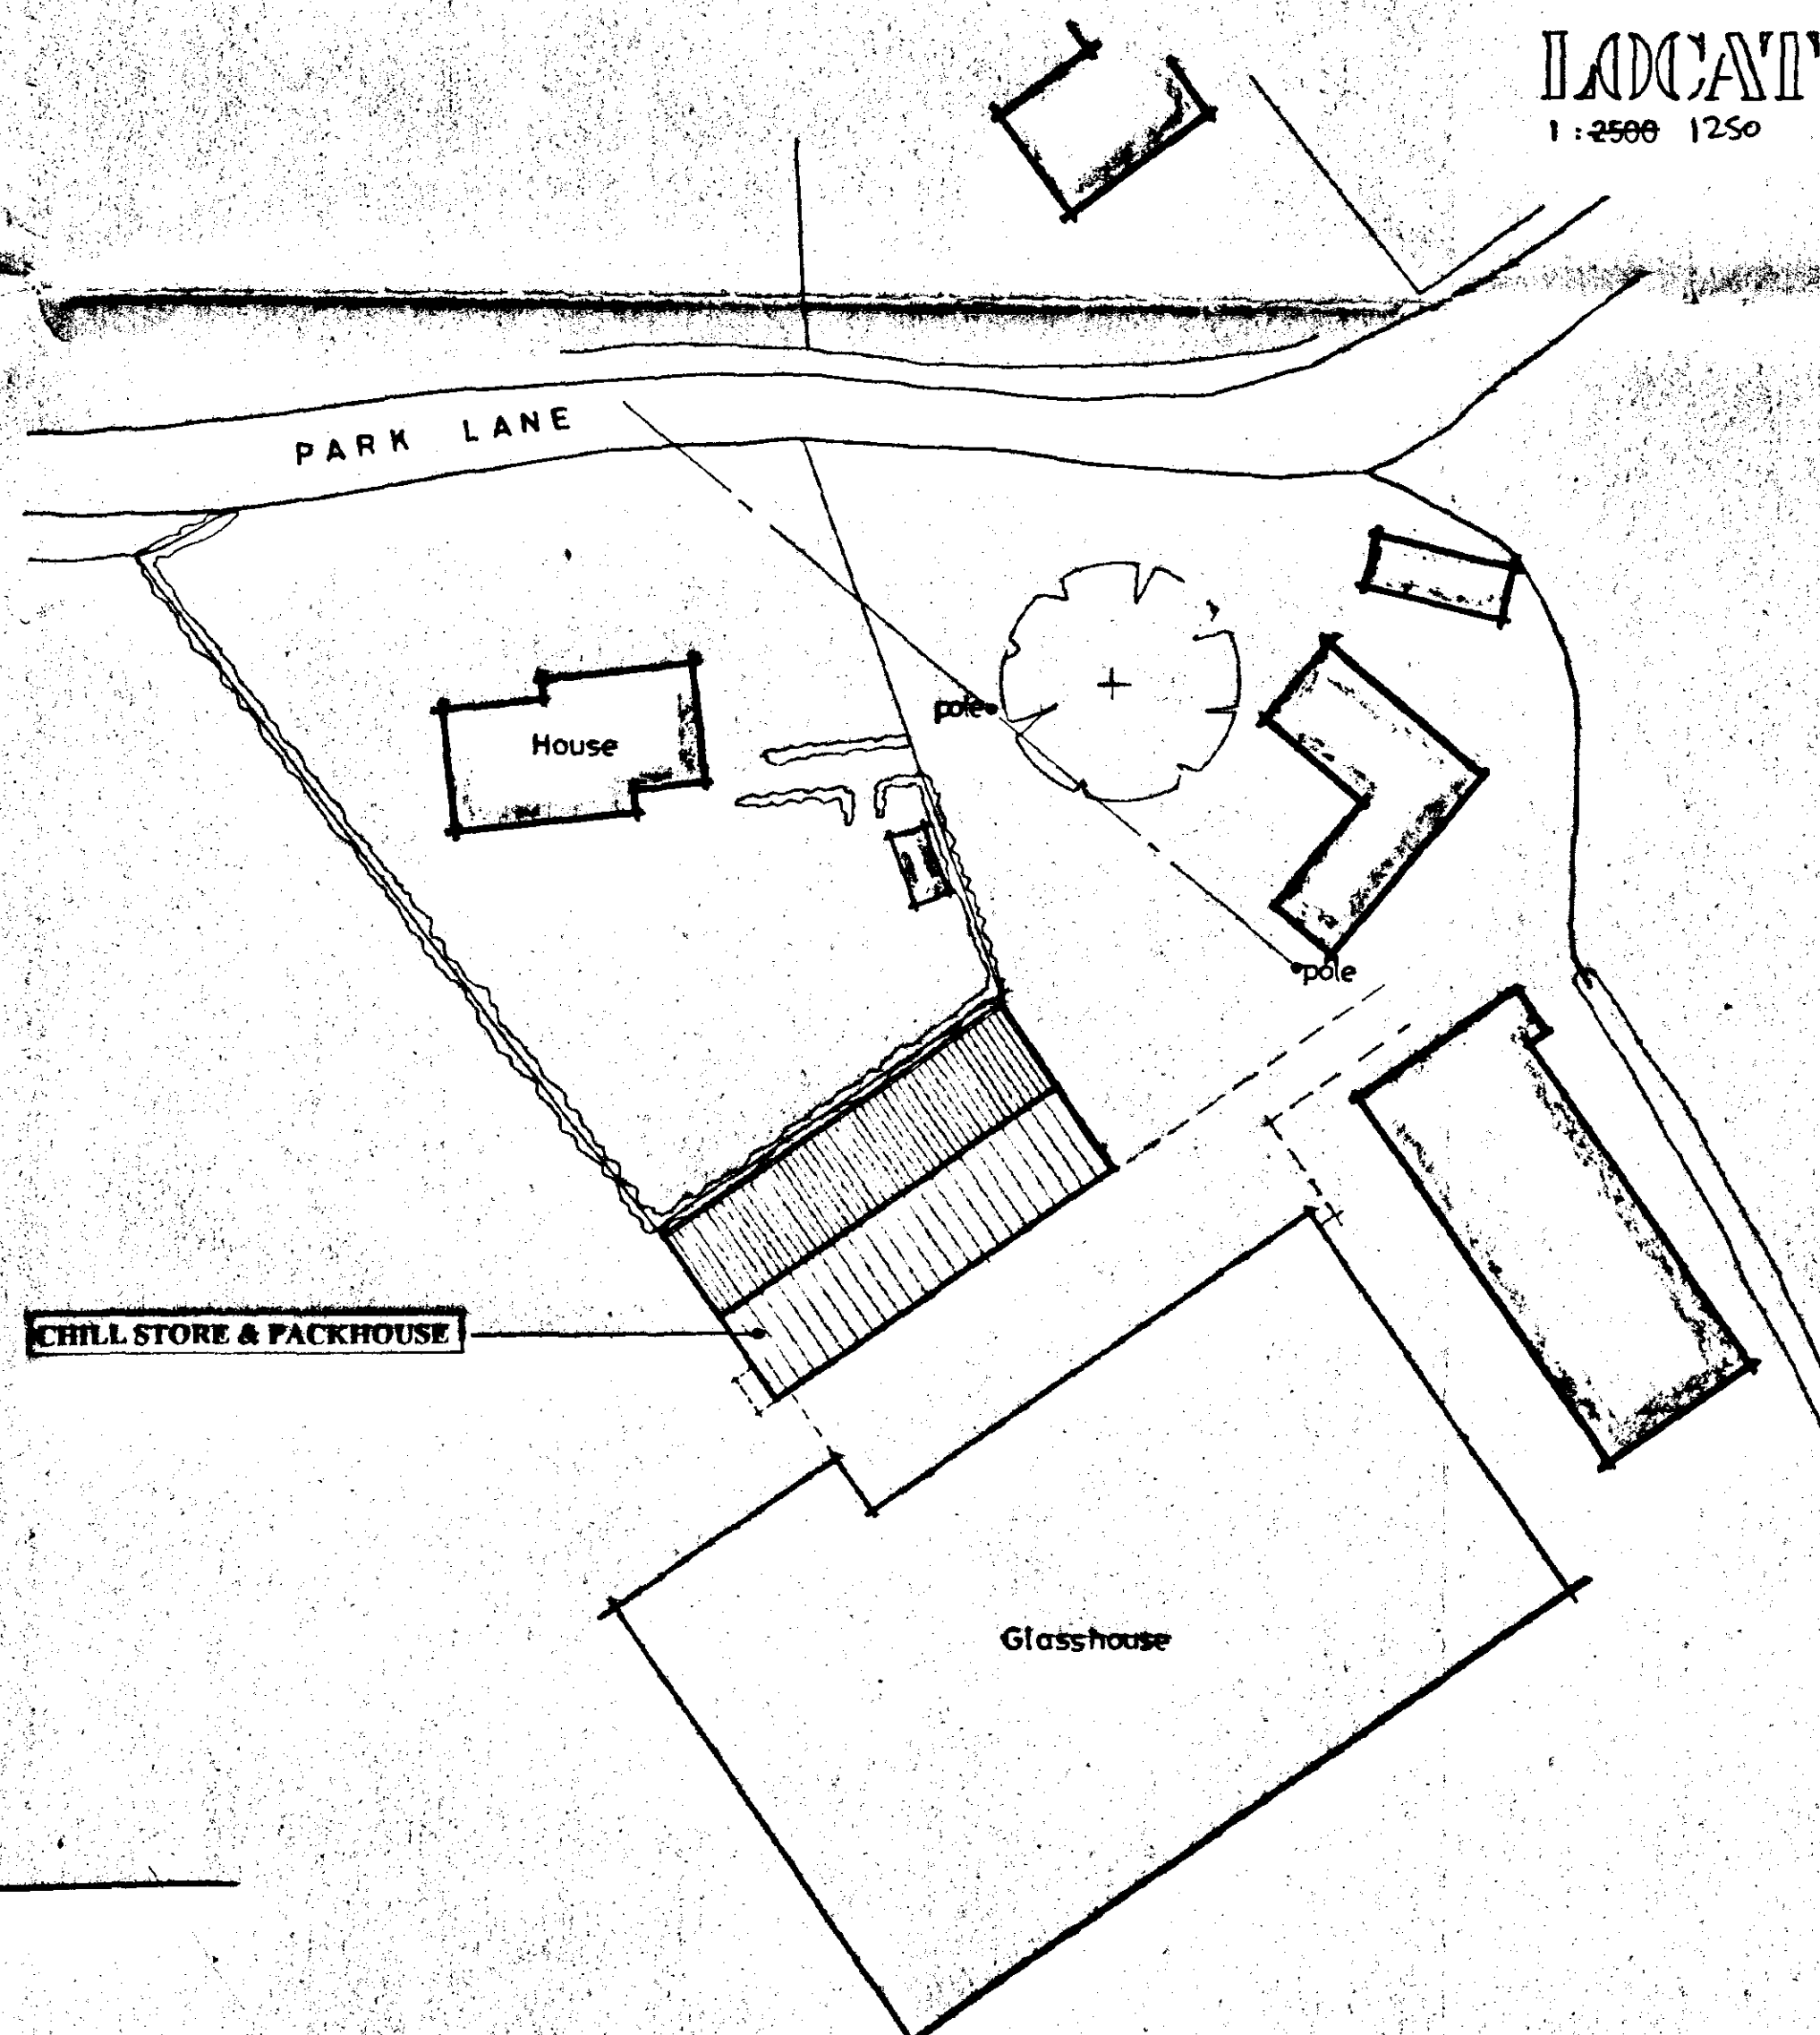

SITE PLAN

1:500

DETERMINED PLAN

SOUTH HOLLAND DC
HOUSING & PLANNING
31 AUG 1999
Ref: 0860/79

REV	REMARKS	DATE
ALL WELDS mm C.F.W. U.N.O.	PAINT:	
<div>  <p> SOUTH LINCS LTD CONSTRUCTION </p> </div> <div> <p> Bafs Bridge Bourne Road West Pinchbeck Spalding Lincs. PE11 3NQ Tel. 01775 640555 Fax. 01775 640679 </p> </div>		
CLIENT: PARK LANE FLOWERS MESSRS J.A. DOBNEY & SONS		
TITLE: PROPOSED CHILL STORE FOR SUMMER CUT FLOWERS & PACKHOUSE PARK FARM PARK LANE SURFLEET		
DRAWN: GRM	CHECKED:	
SCALE: 1/100 1/500 1/2500	DATE: AUG 1999	
DRAWING No. SLC-JAD.01	REV.	