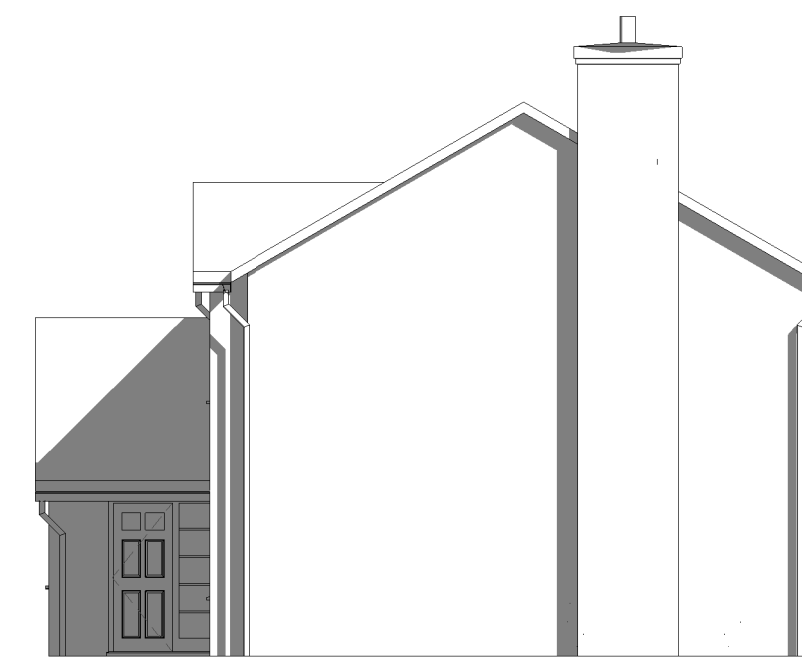
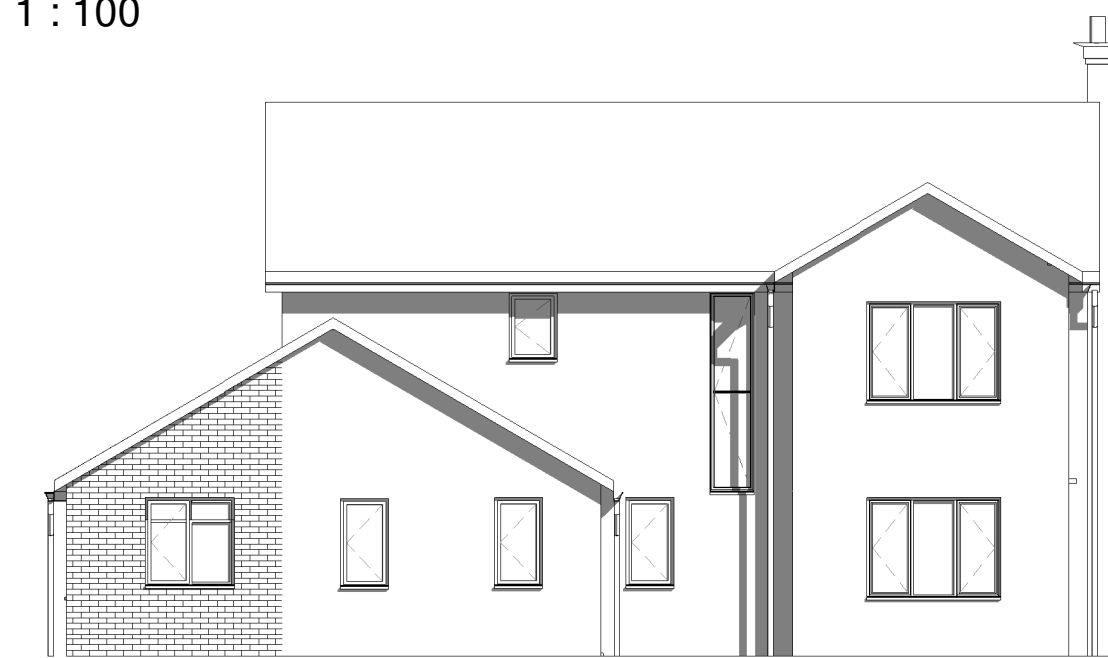
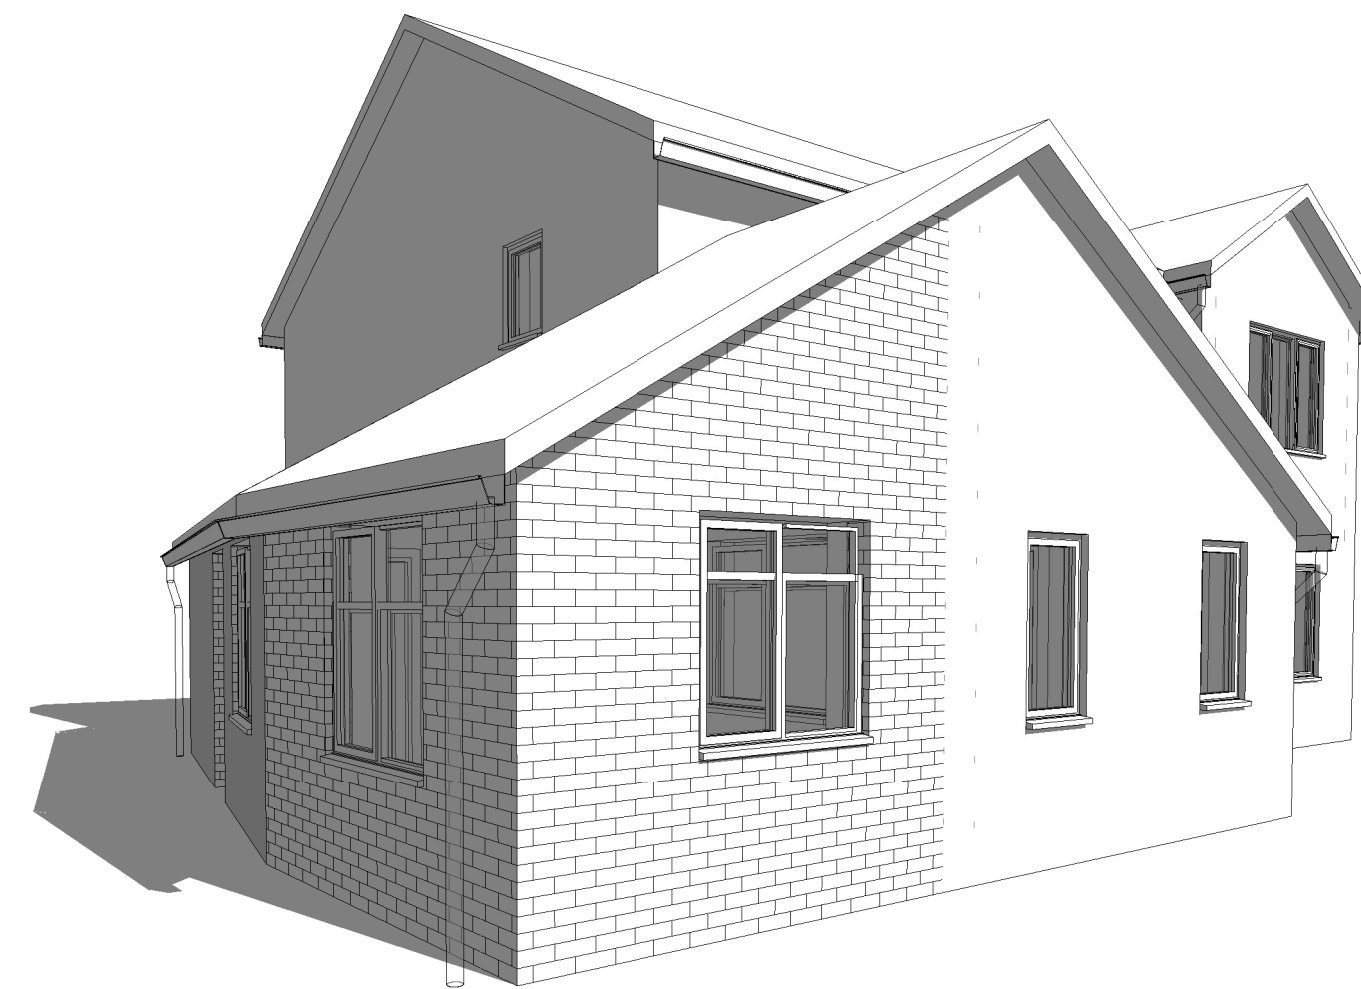
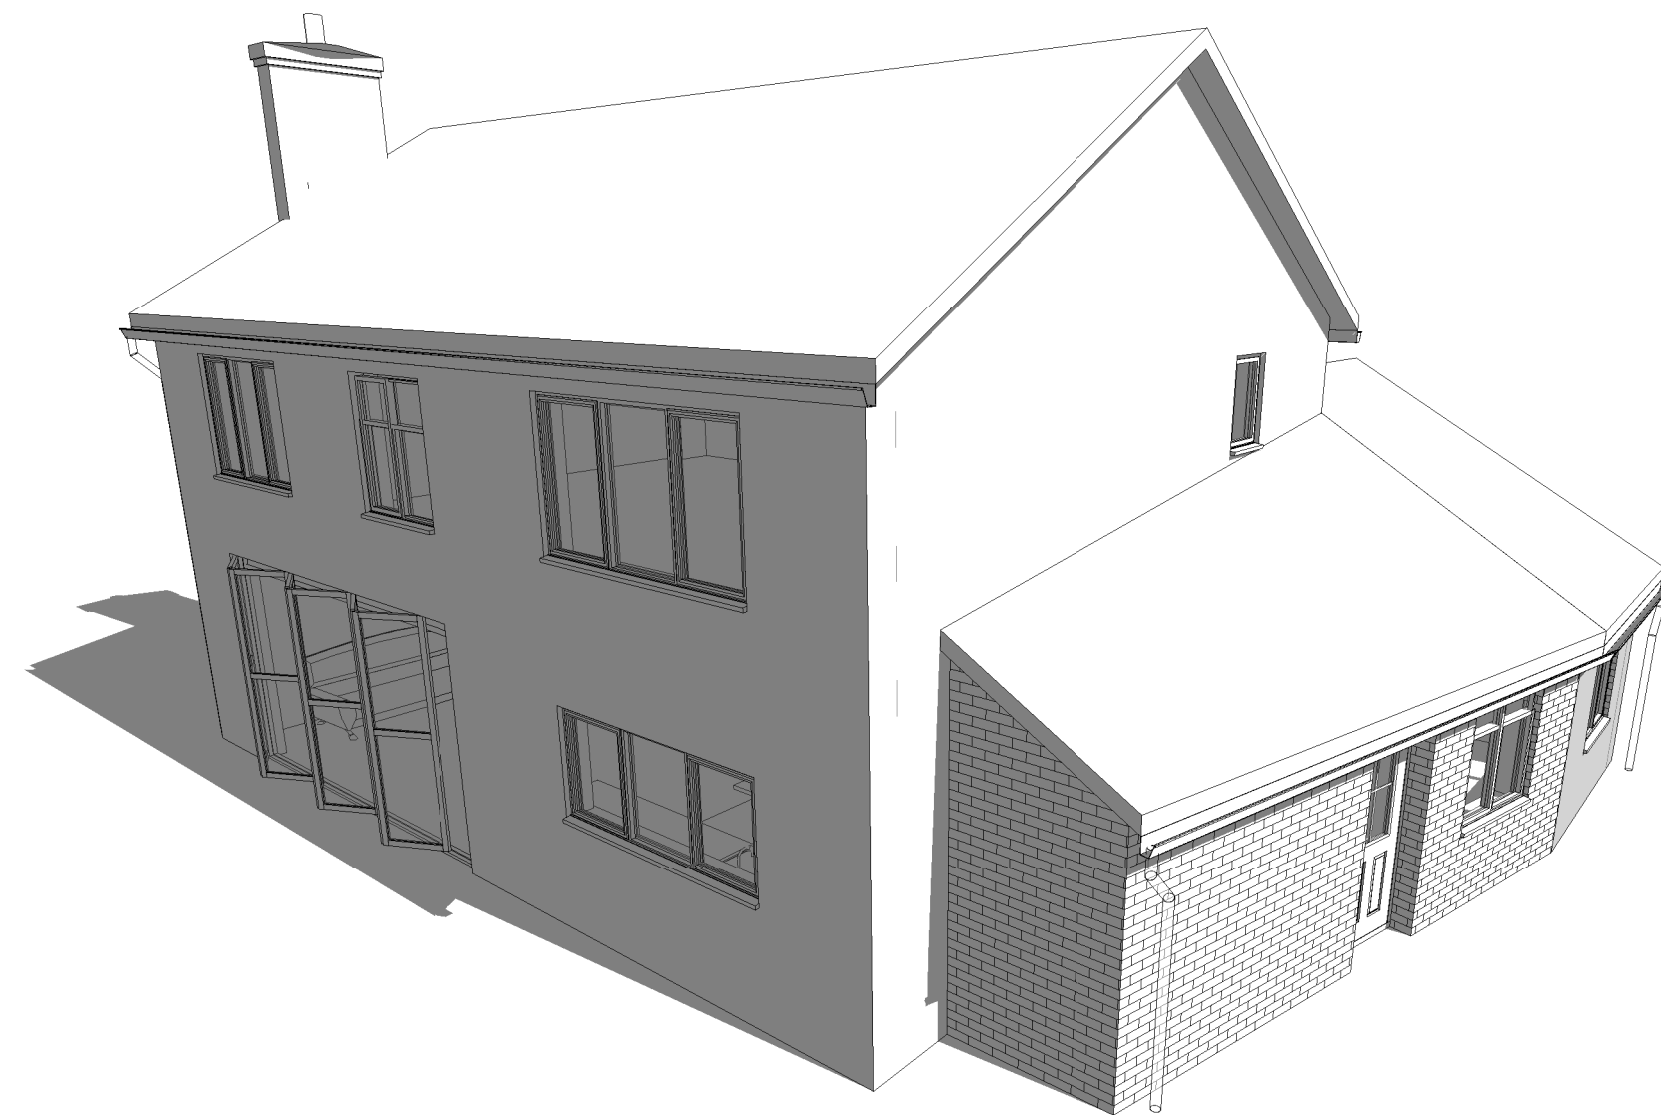
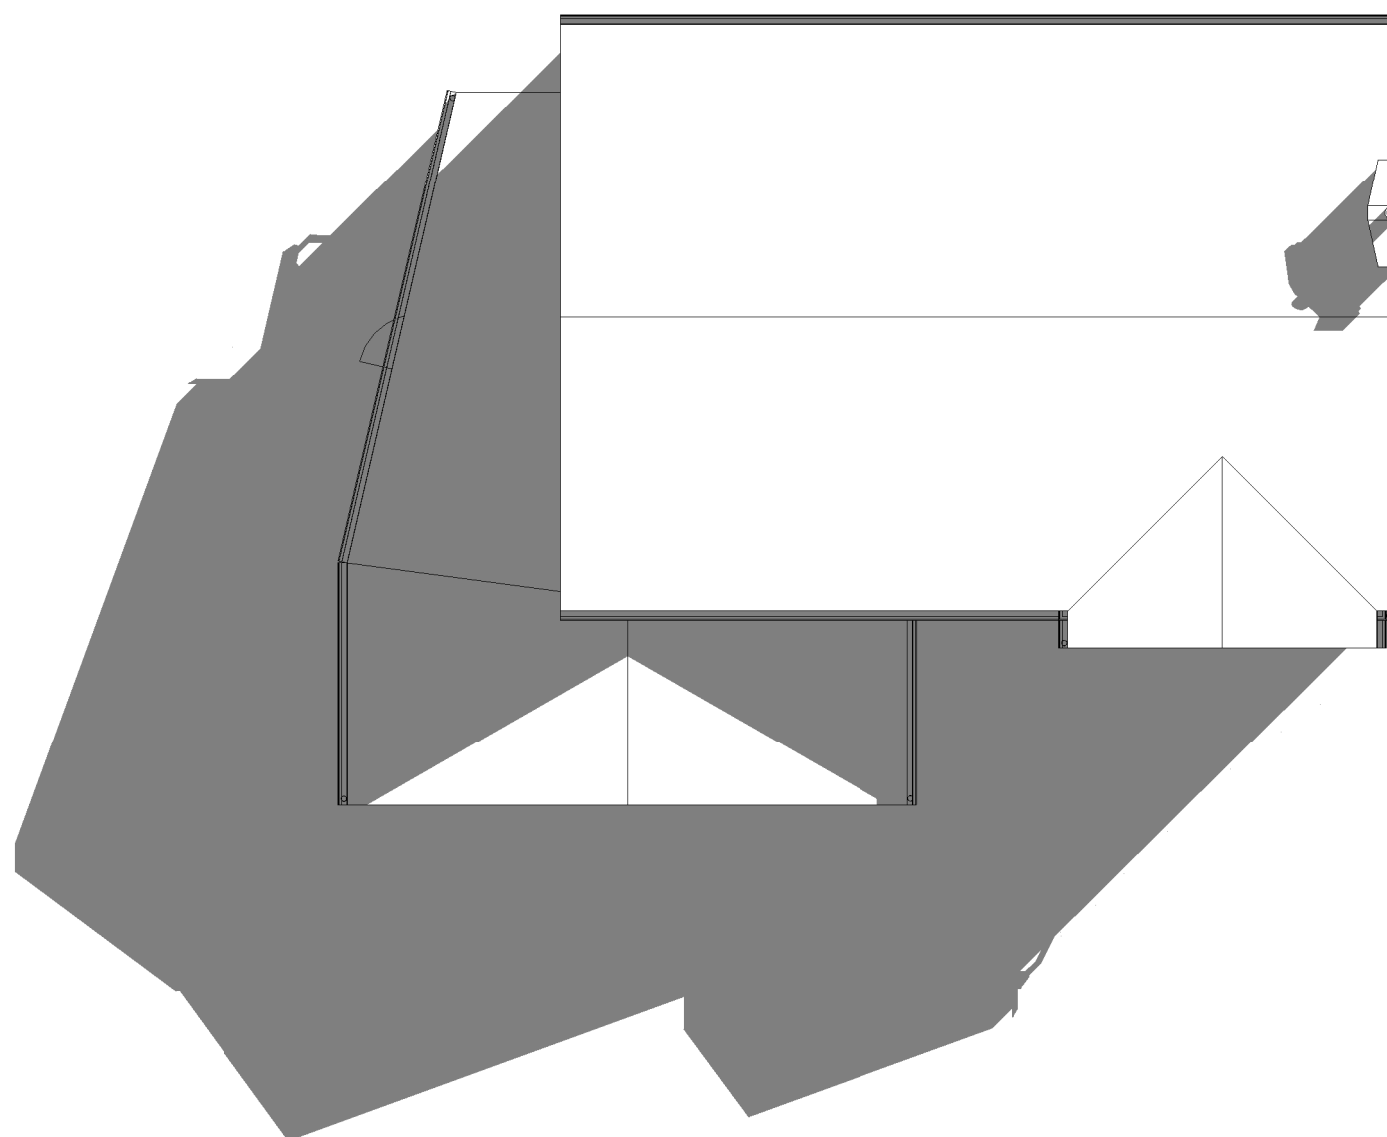


[illegible]

Rualen, Mill Green Road, Pinchbeck, Spalding,
Lincolnshire, PE11 3PU
w2architectural@gmail.com

PROJECT

GROUND FLOOR EXTENSION AND ALTERATIONS

CLIENT

CLIENT

MR AND MRS TAYLOR
49 STATION ROAD,
SURFLEET
SPALDING
PE11 4DB

DRAWING

PROPOSED GROUND FLOOR PLAN

SITE PLAN

BLOCK PLAN

PROPOSED ELEVATIONS

3D VIEW

PROPOSED ROOF PLAN

DRAWING NUMBER:
W2/009/16/03

DRAWN BY:
MC

DATE:
12/07/16

SCALE (@ A1):
As indicated

[illegible]

HEALTH & SAFETY

The client is to ensure that the appointed contractor is familiar with and complies with Health & Safety for Building Sites and Work Places