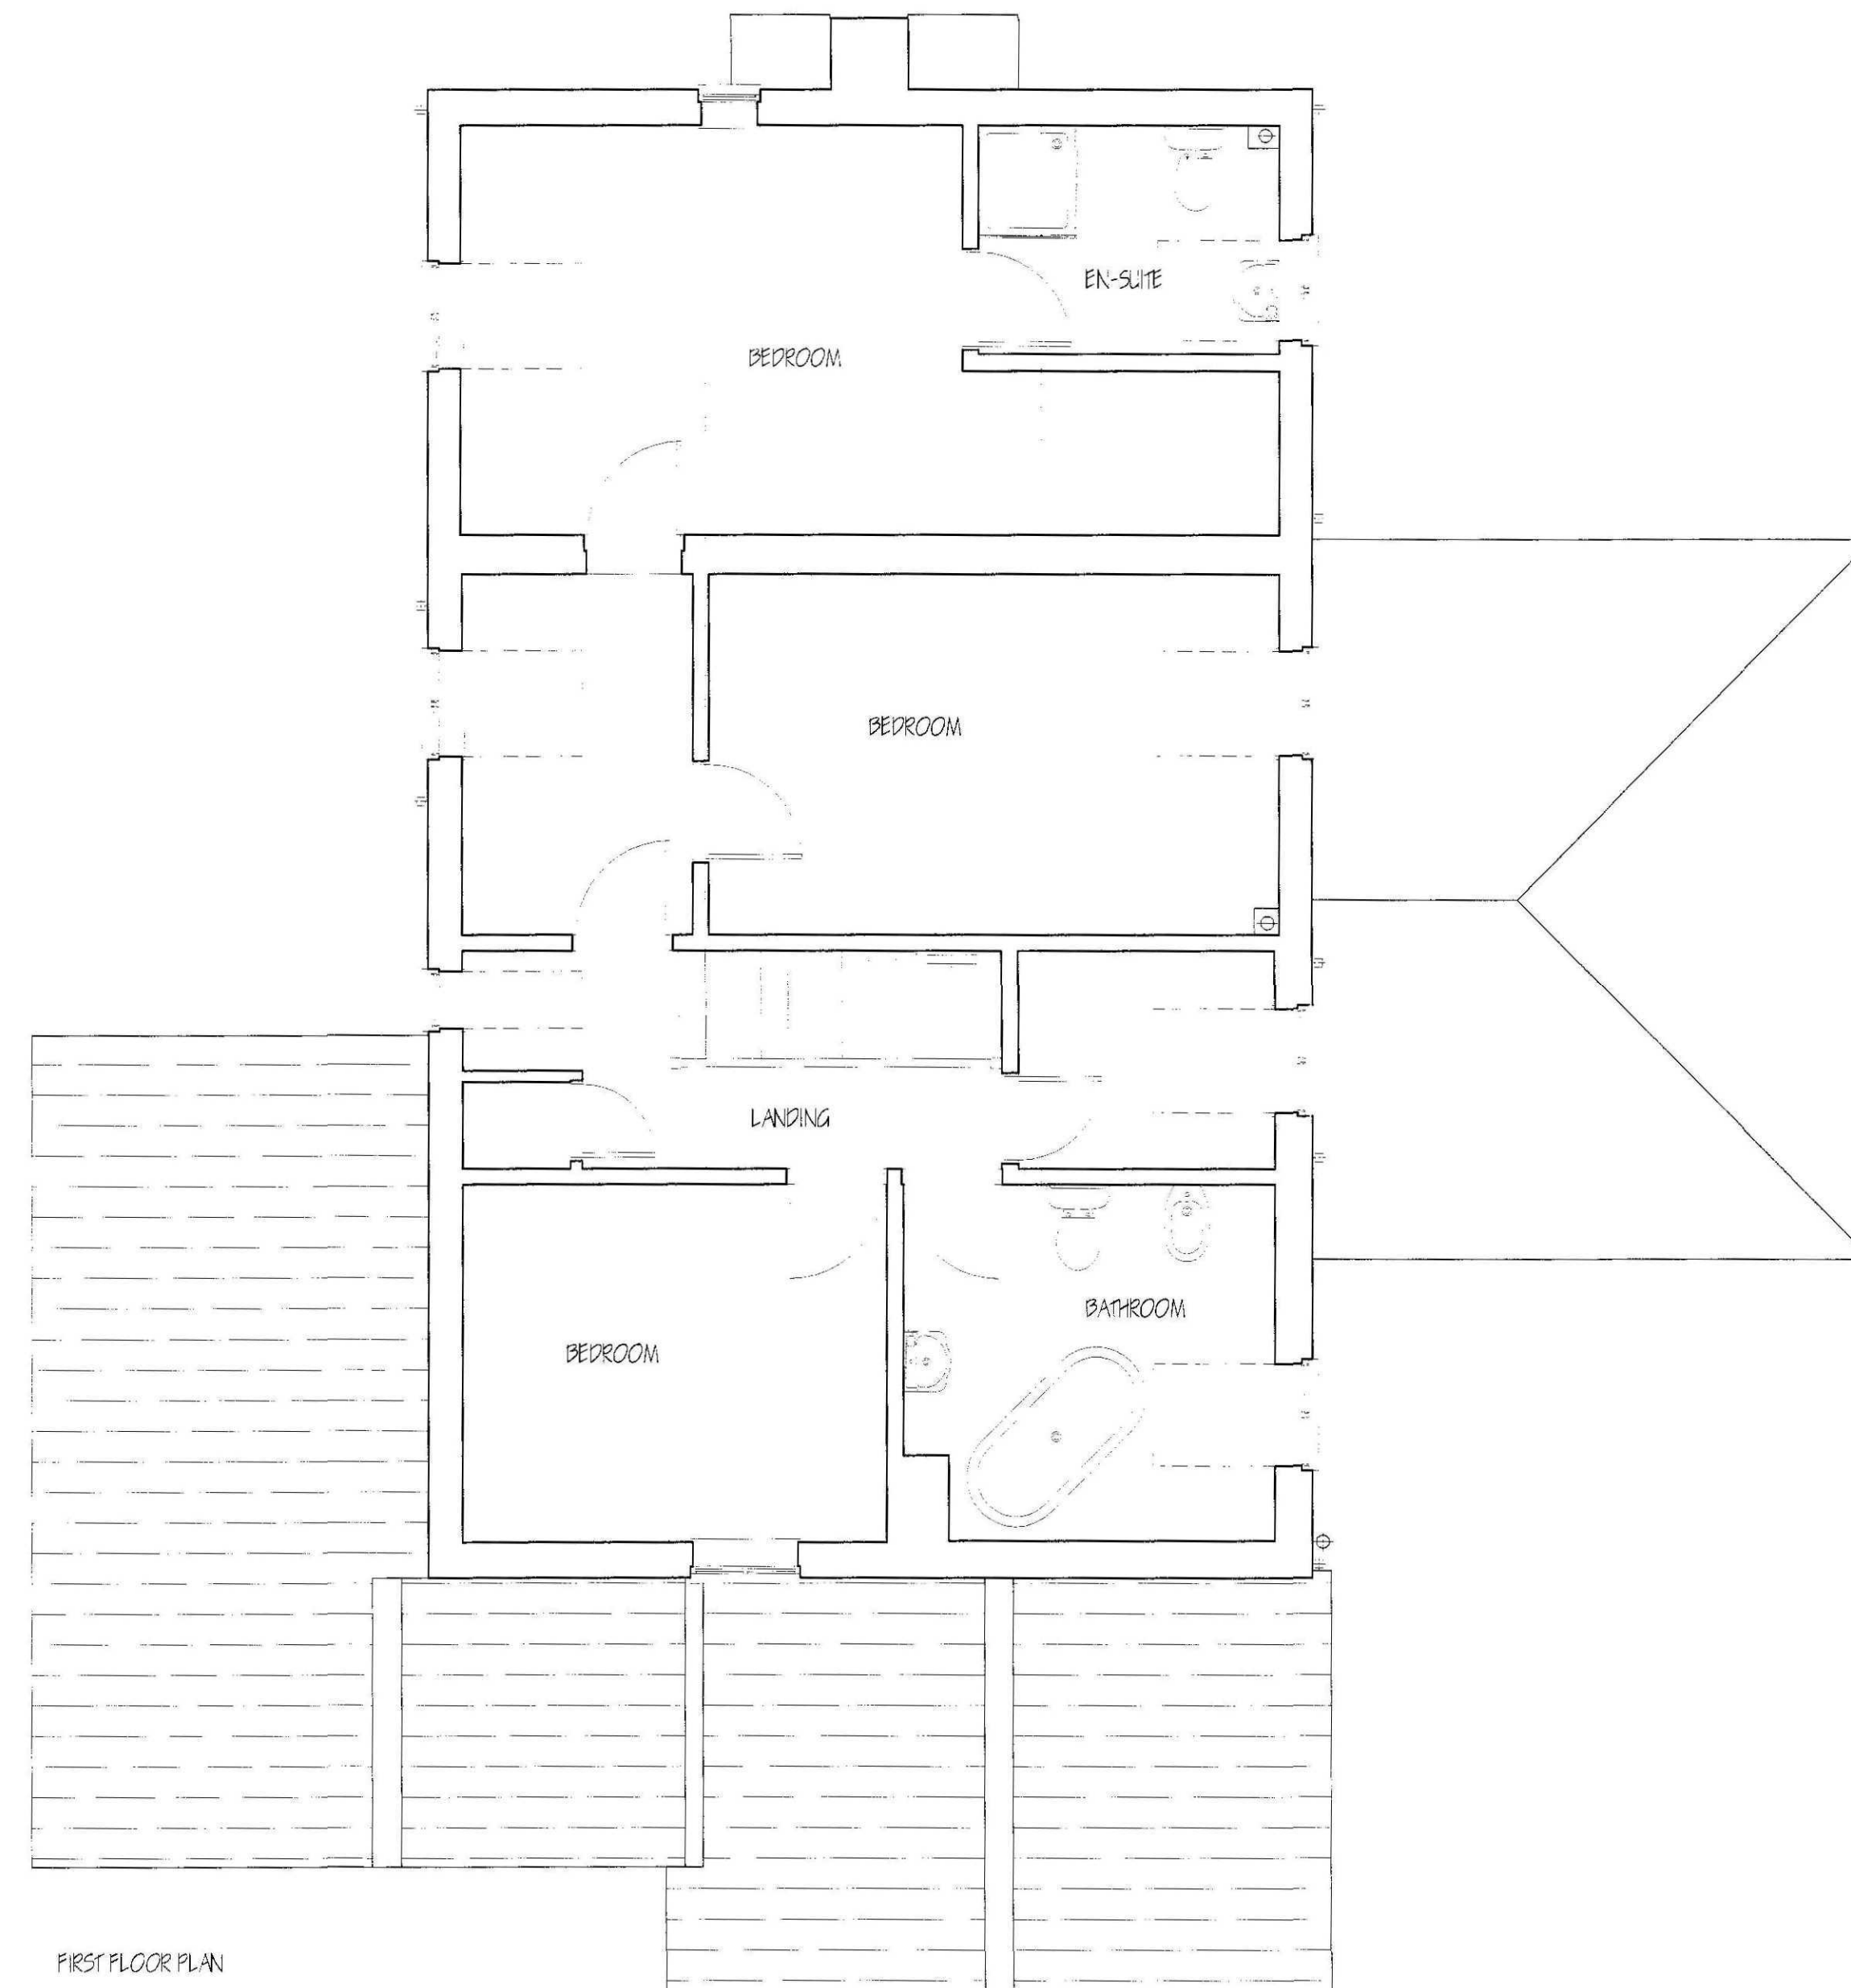
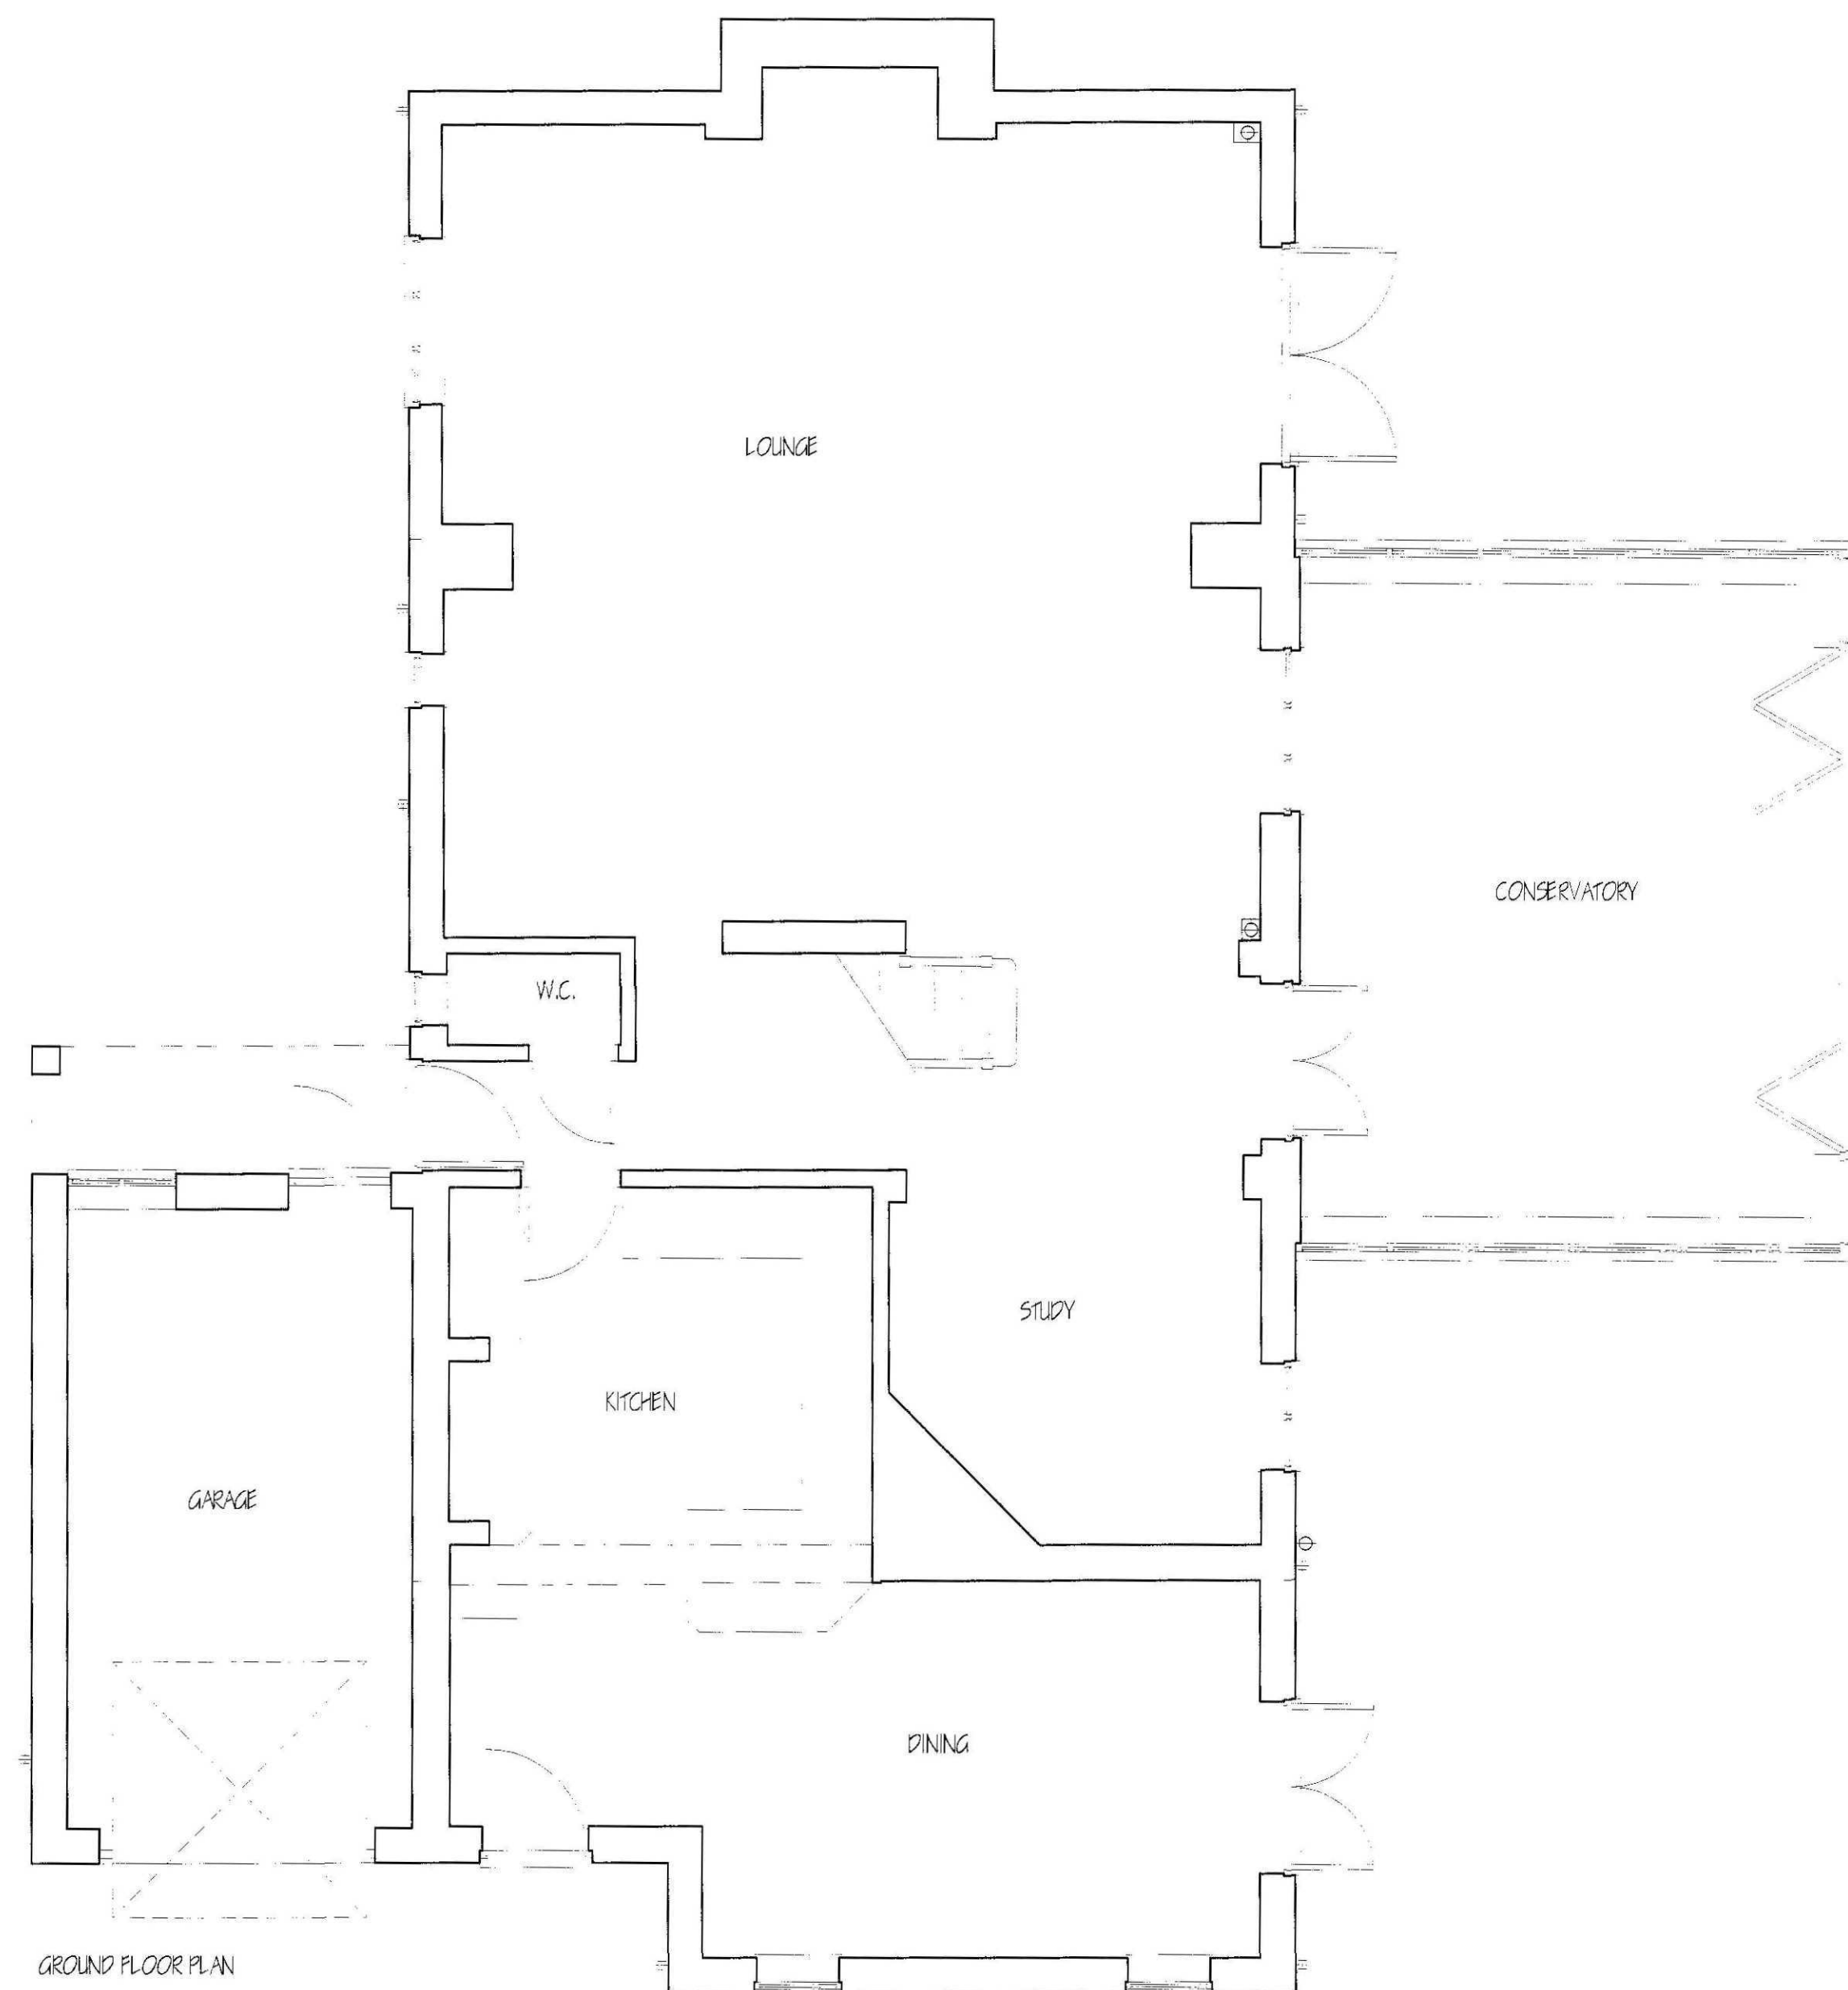
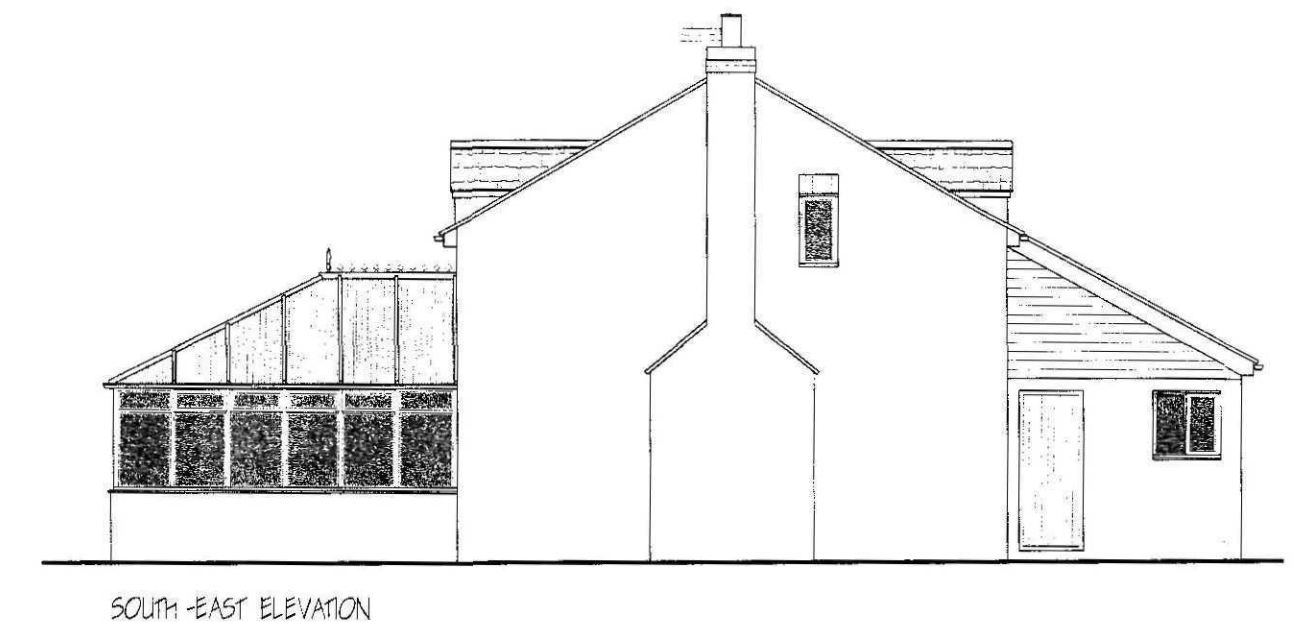
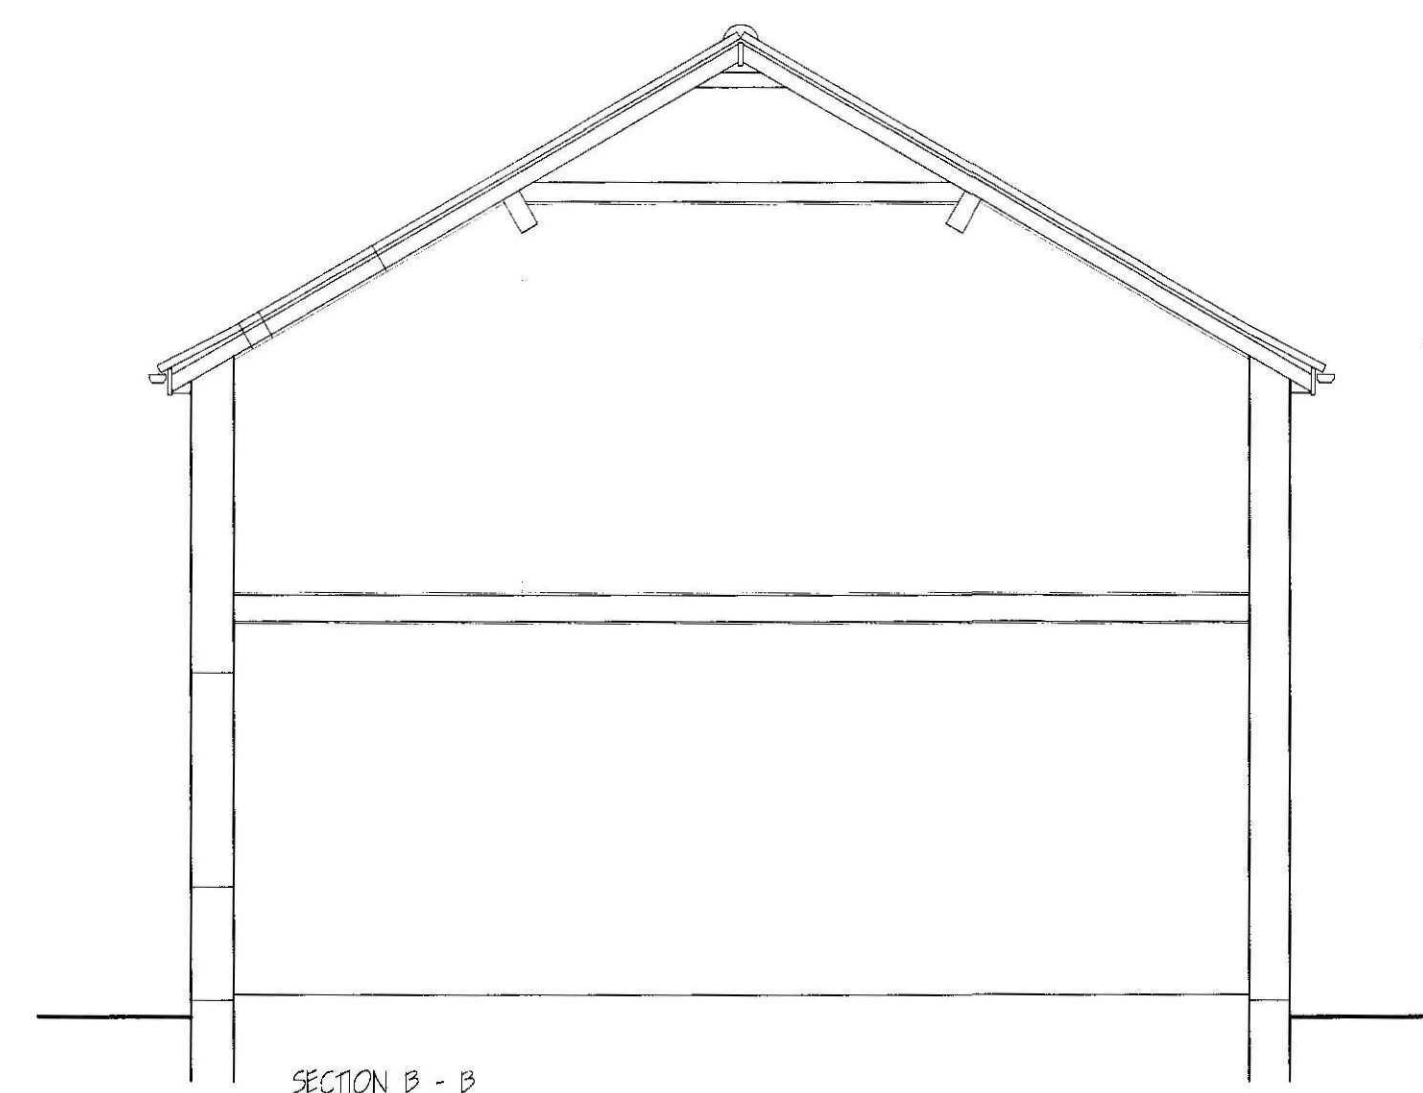
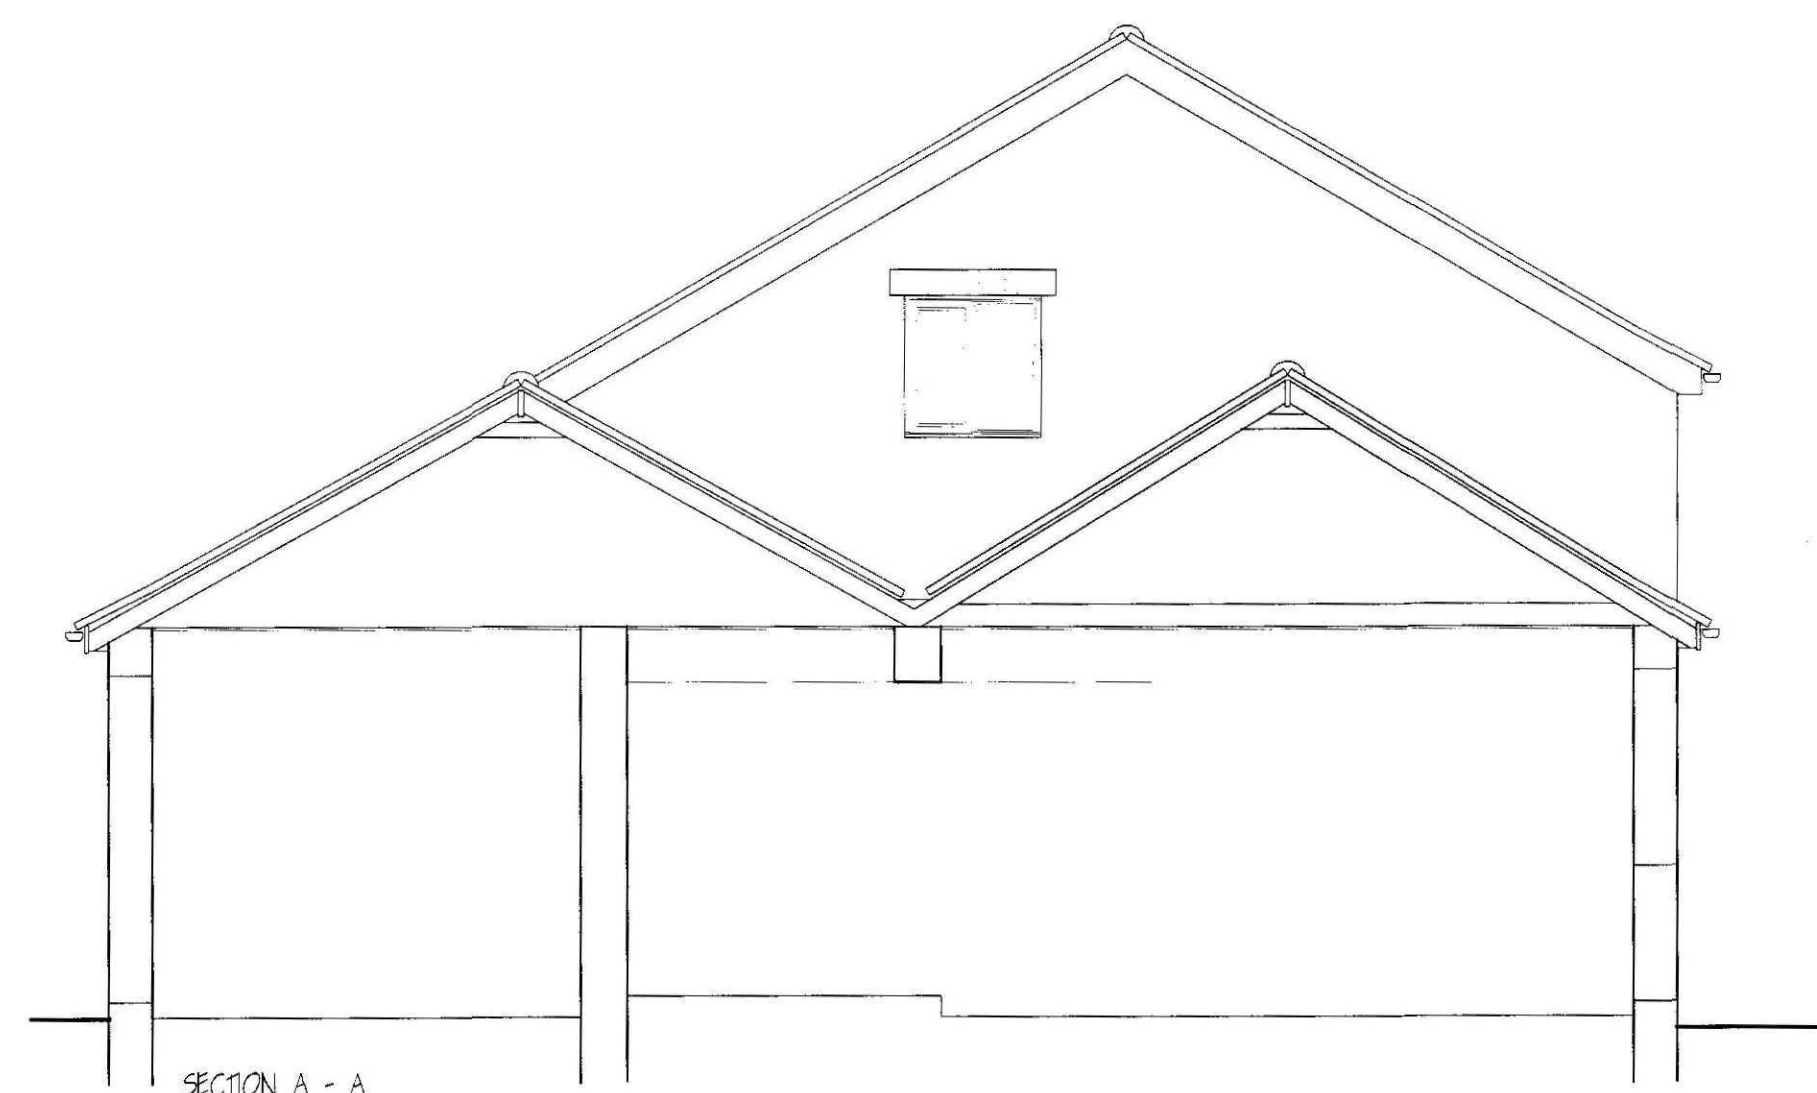


[illegible]

SHDC
PLANNING & DEVELOPMENT
10 NOV 2011
Ref. 0578-11

[illegible]

**COOPER
ARCHITECTURAL
DESIGN**

80 WINCOVER ROAD
SPALDING, UINC'S PE11 1HA
Tel: 01775 711174
Mobile : 07806 125 778
E-MAIL: c.a.d@btconnect.com

Client. MR S STEWART

Project:
PROPOSED EXTENSION
CHRISTMAS COTTAGE
STATION ROAD
SURFLEET
PE11 4DB

Drawing.

FLOOR PLANS - SECTION - ELEVATIONS
EXISTING

Scale 1:50 1:100	Drawing No. 1140-01
Date. SEPT. 41	Drawn. J.C.