


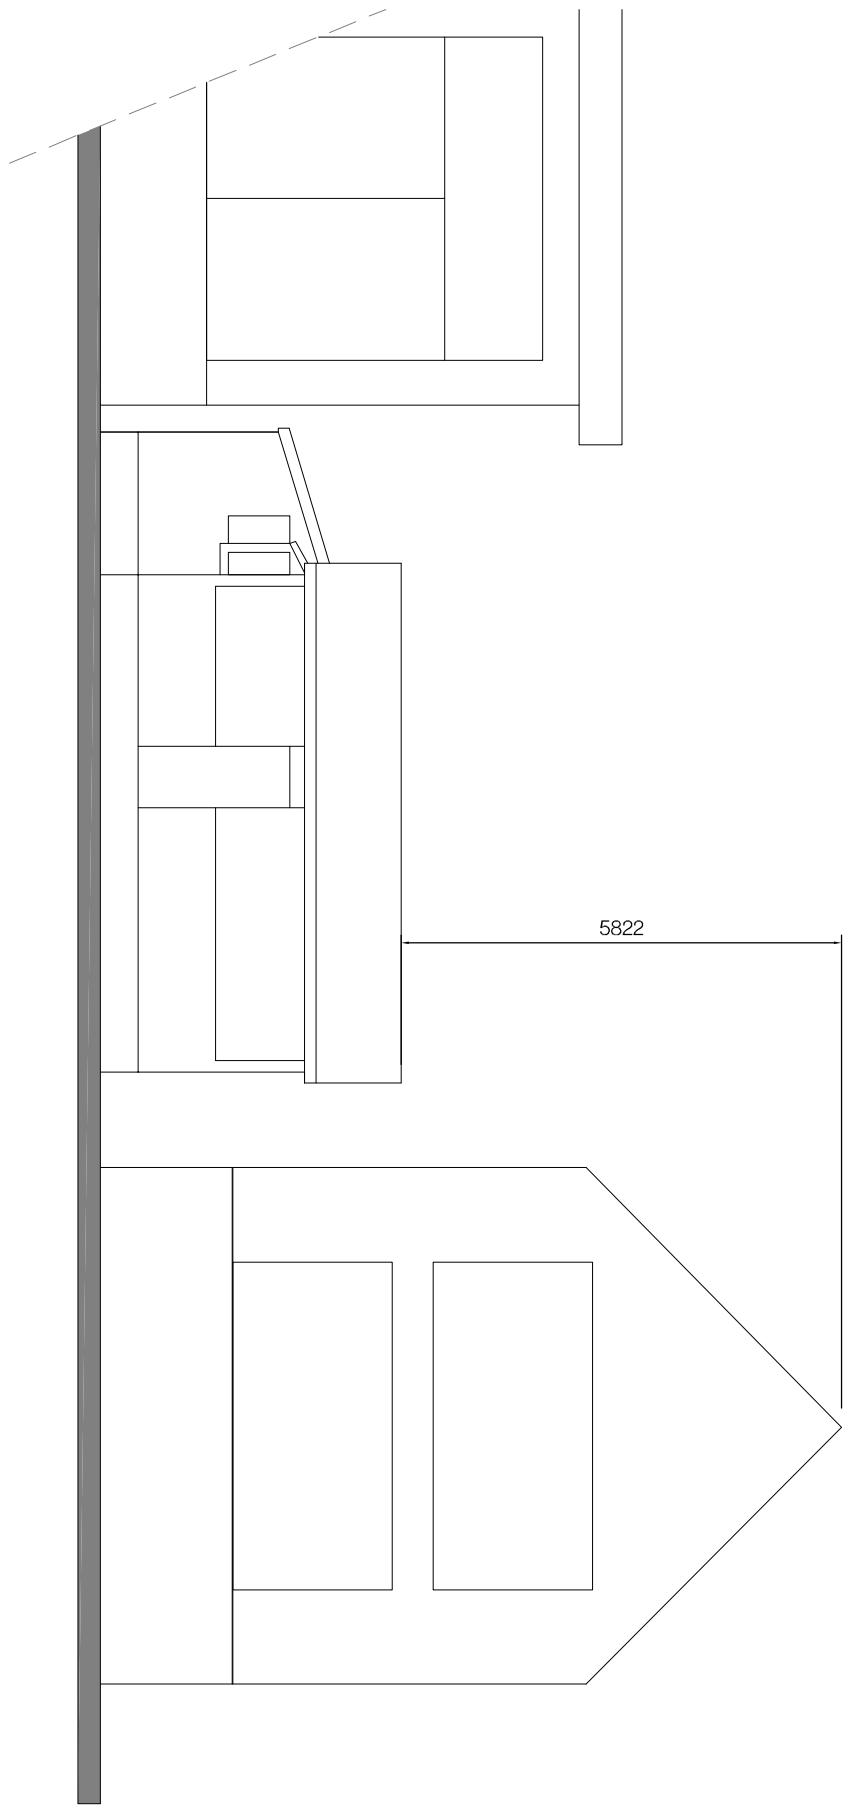


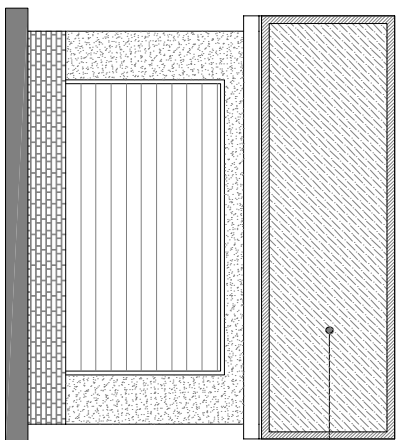


EXISTING REAR ELEVATION

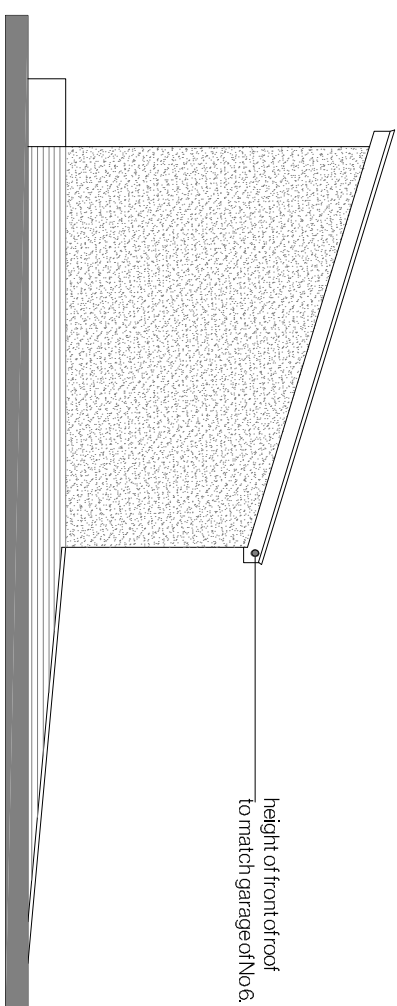


provision for PVC-coloured angle
to match garage roof of No.6

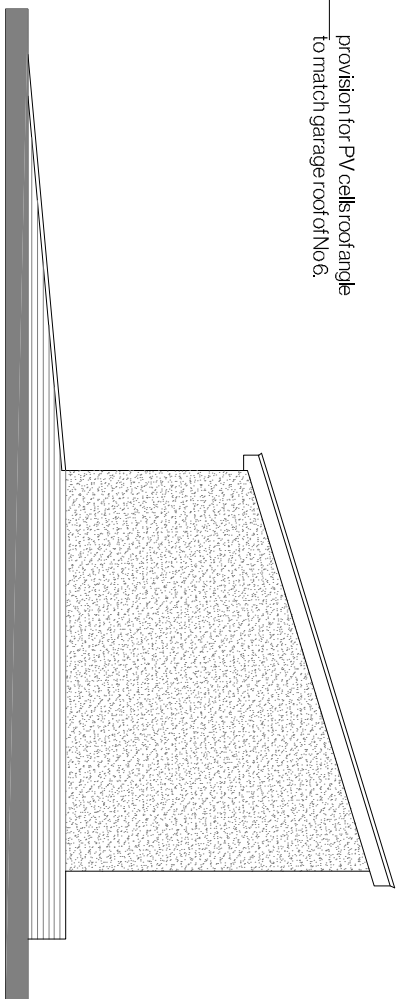


height of front roof
to match garage of No.6

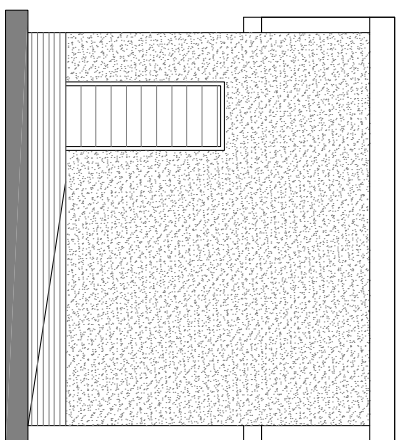


PROPOSED GARAGE ELEVATIONS
(materials to match main house)

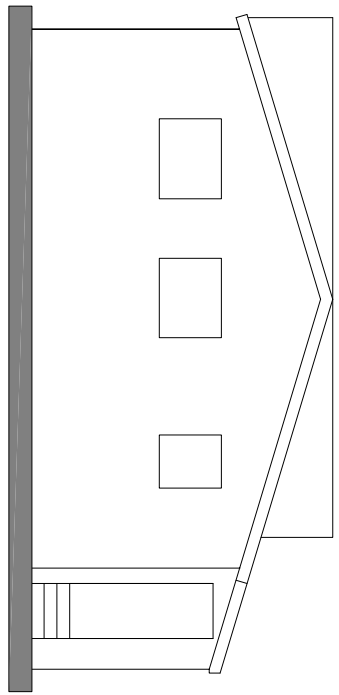

EXISTING FRONT ELEVATION

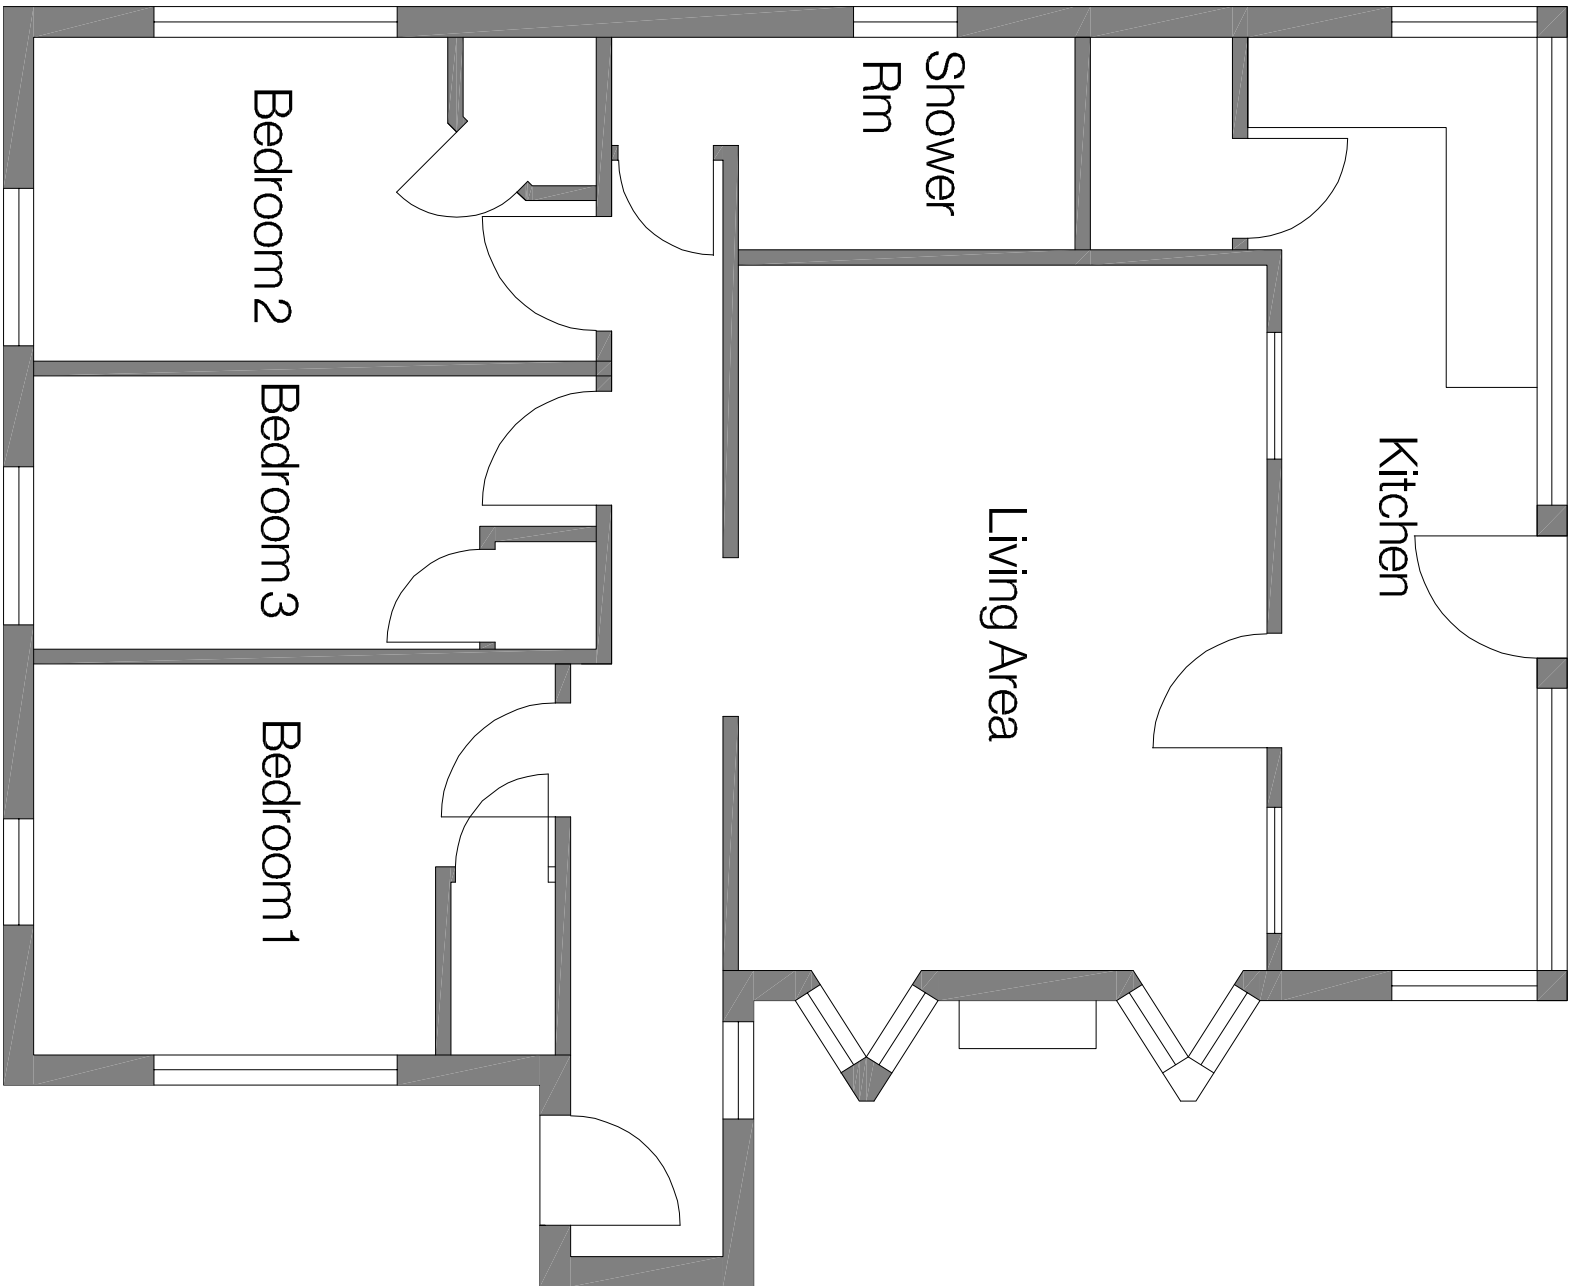

EXISTING FLOOR PLAN

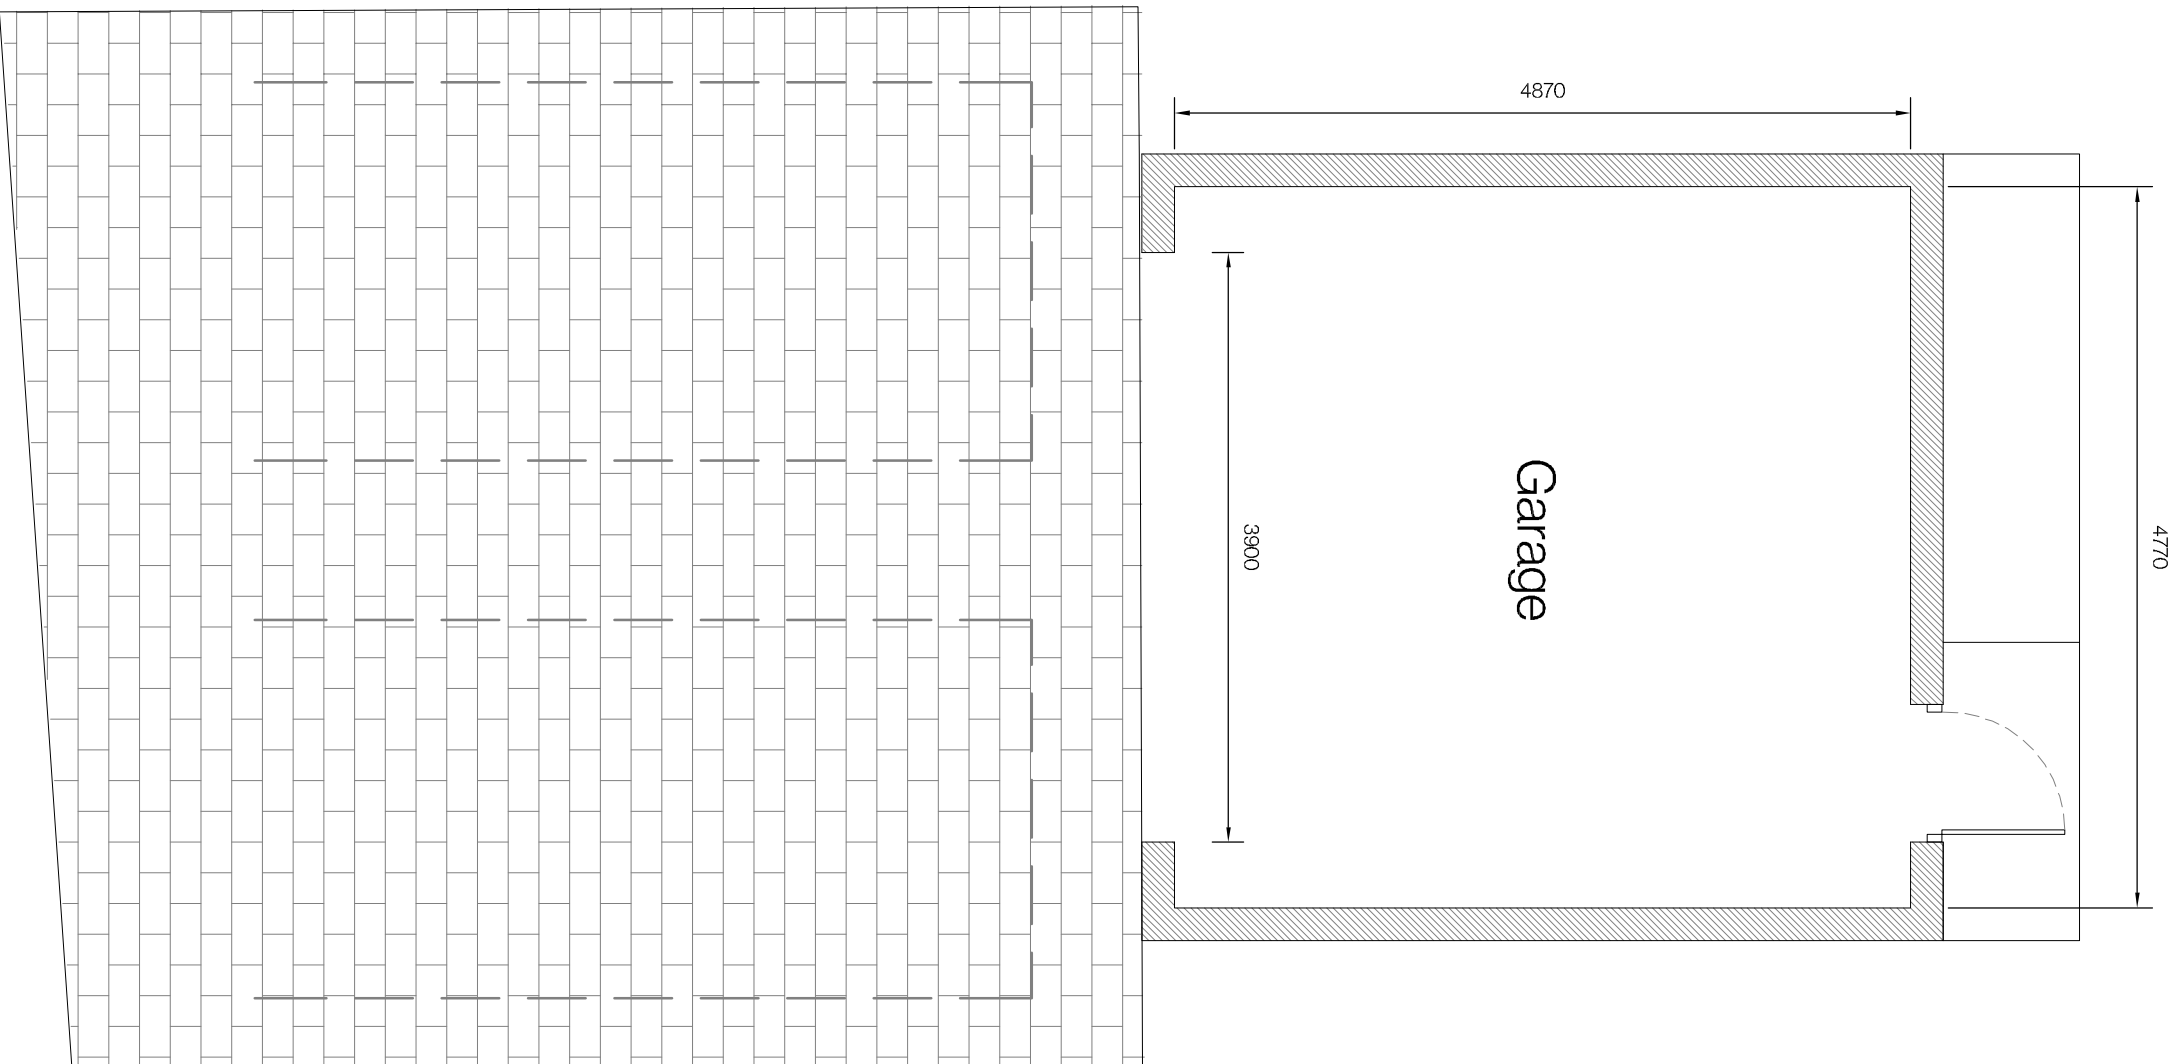

PROPOSED GARAGE FLOOR PLAN

Revision 28/07/25 AWM Description to garage design

Client Mr F Hahn

Project Proposed Replacement Dwelling @ 7 The Reservoir Surfleet

Drawing Planning (Existing & garage plans)

Scale 1:50, 1:100 @ A1 Drawn AWM Checked TAC Date 10/09/2025

Trevor A Day/ RIBA Ltd, 14 Old Fenlike Road, Weston Hills, Spalding, Lincs, PE12 6DD
01406 380027 trevo@taxarchitects.co.uk