




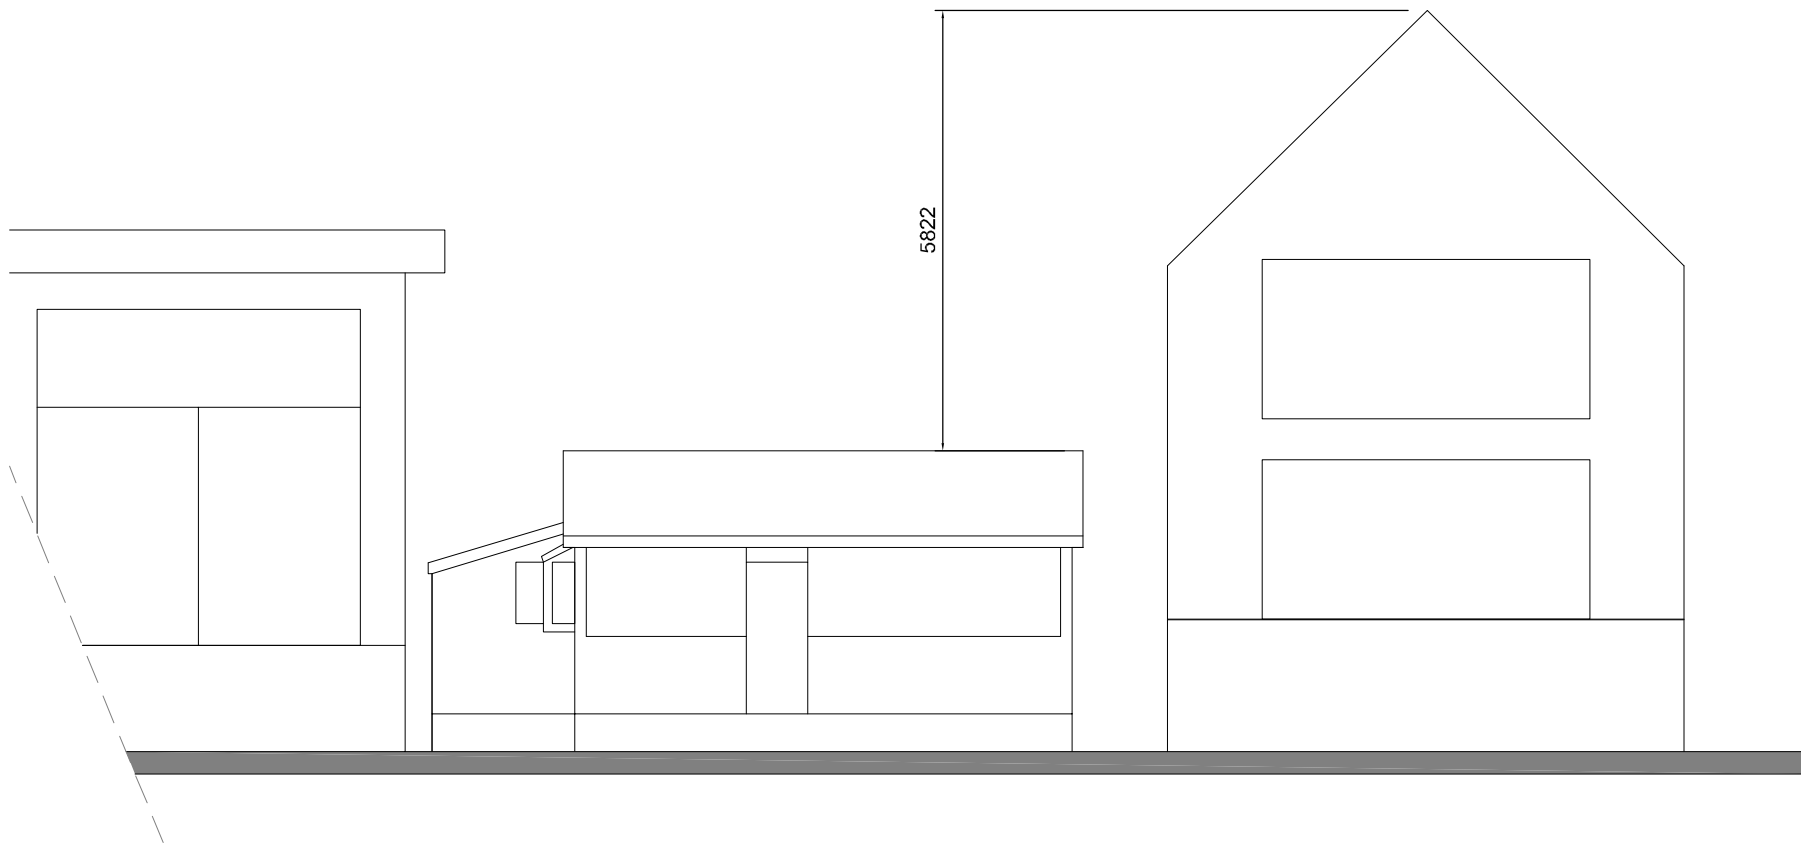


EXISTING REAR ELEVATION

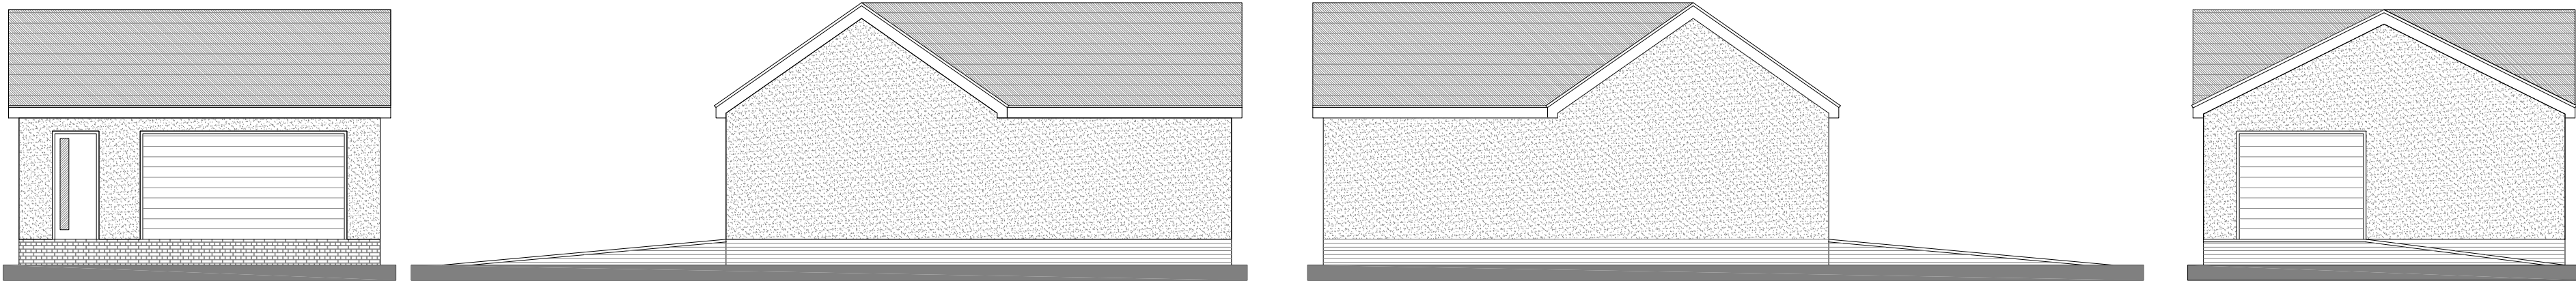


PROPOSED GARAGE ELEVATIONS
(materials to match main house)

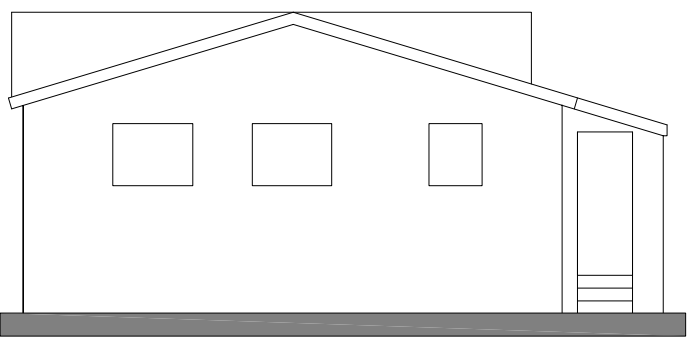

EXISTING FRONT ELEVATION

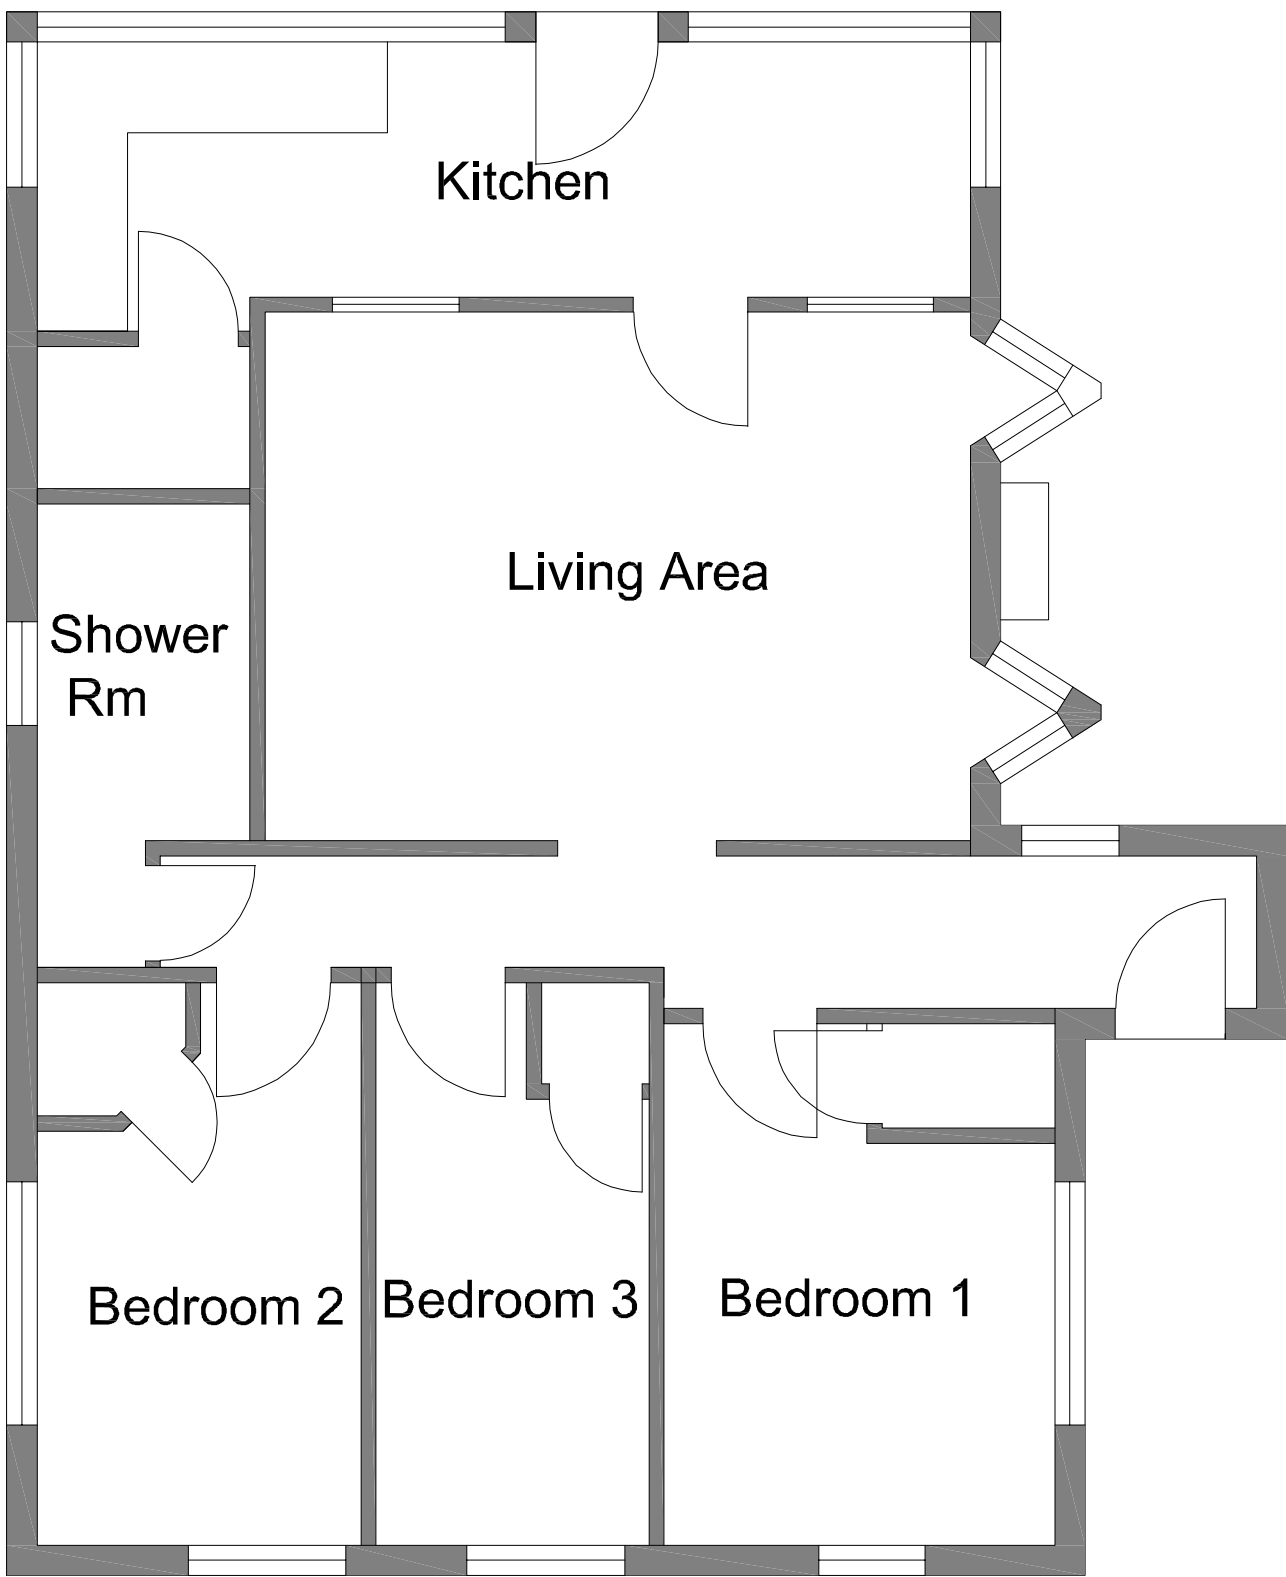

EXISTING FLOOR PLAN

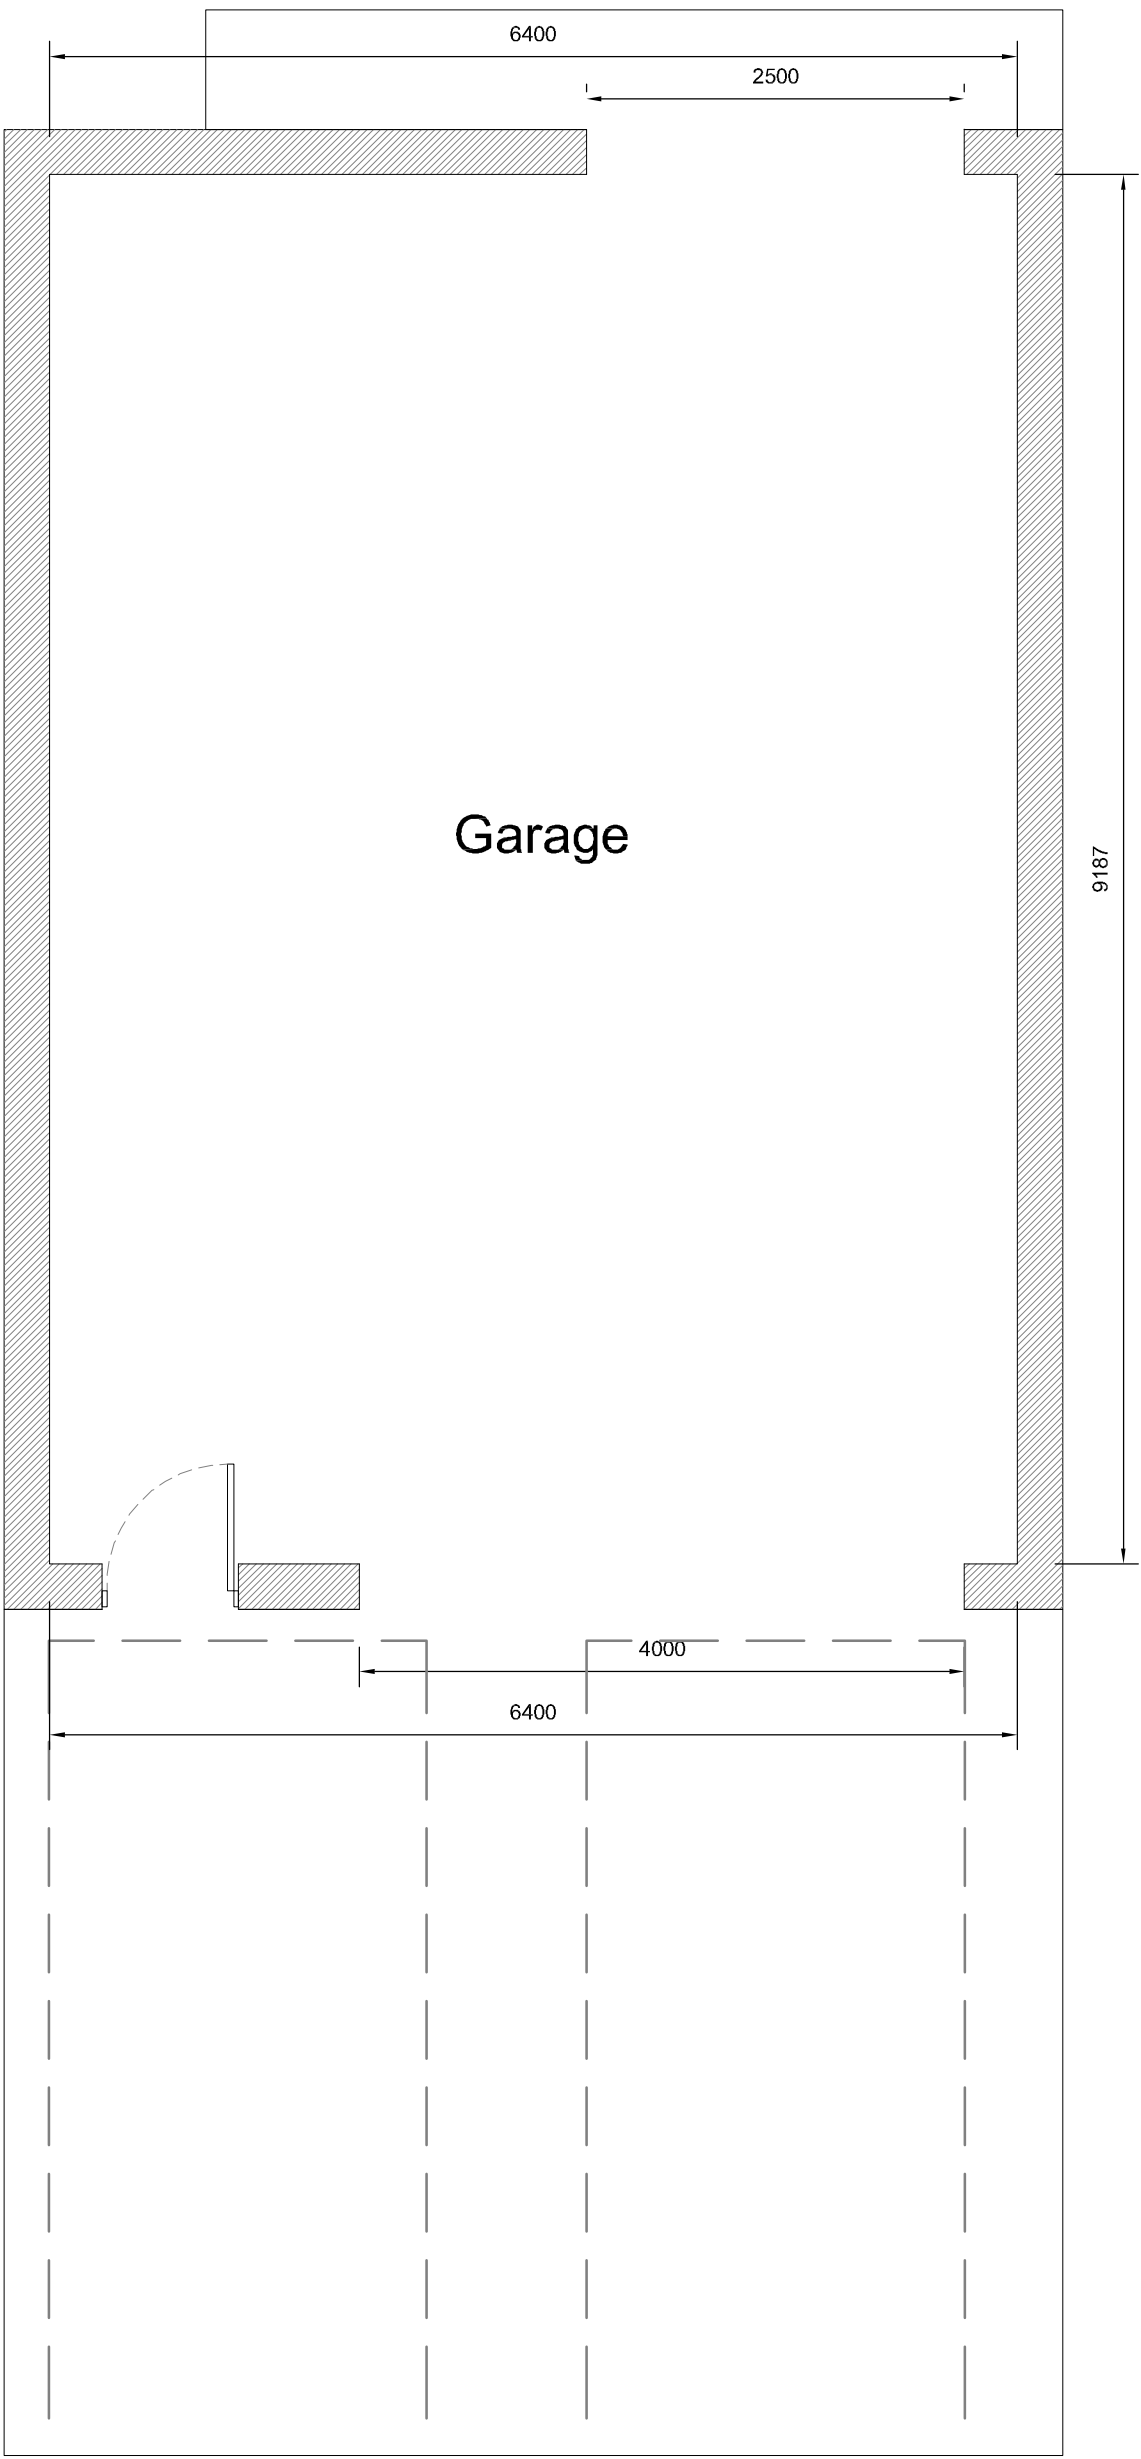

PROPOSED GARAGE FLOOR PLAN

Revision	Date	Drawn	Description
Client	Mr F Hahn		
Project	Proposed Replacement Dwelling @ 7 The Reservoir Surfleet		
Drawing	Planning (Existing & garage plans)		
Scale	1:50, 1,100 @ A2	Drawn	AWM Checked TAC Date 10/09/2025
Trevor A Clay RIBA Ltd, 14 Old Fendike Road, Weston Hills, Spalding, Lincs. PE126DD 01406 380027		trevor@tacarchitects.co.uk	
		Drawing No. 25/680/PA/005	
		www.tacarchitects.co.uk	

