


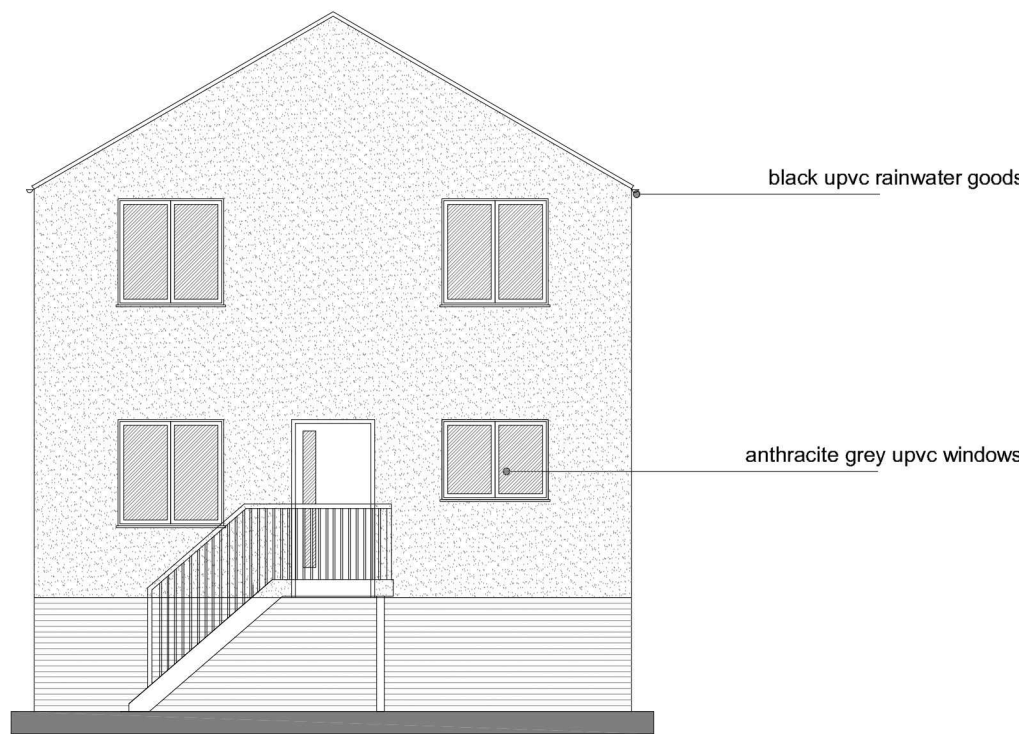


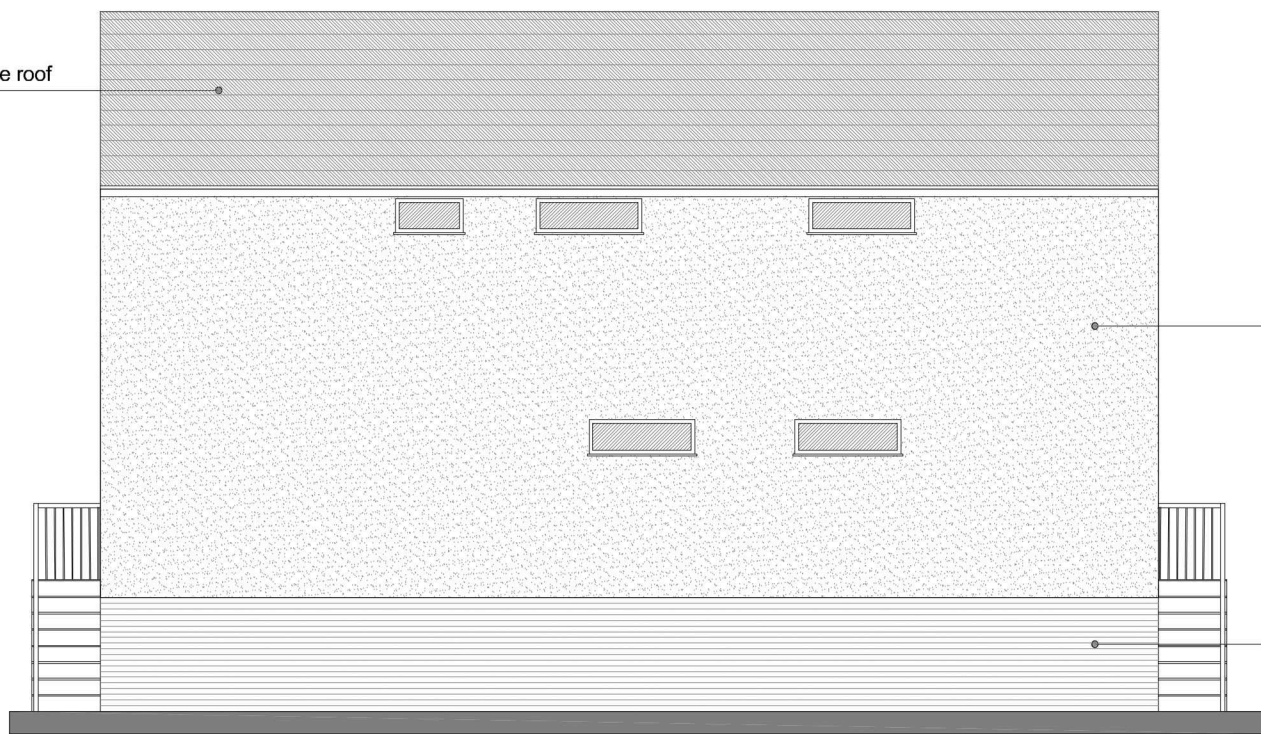


PROPOSED ELEVATIONS

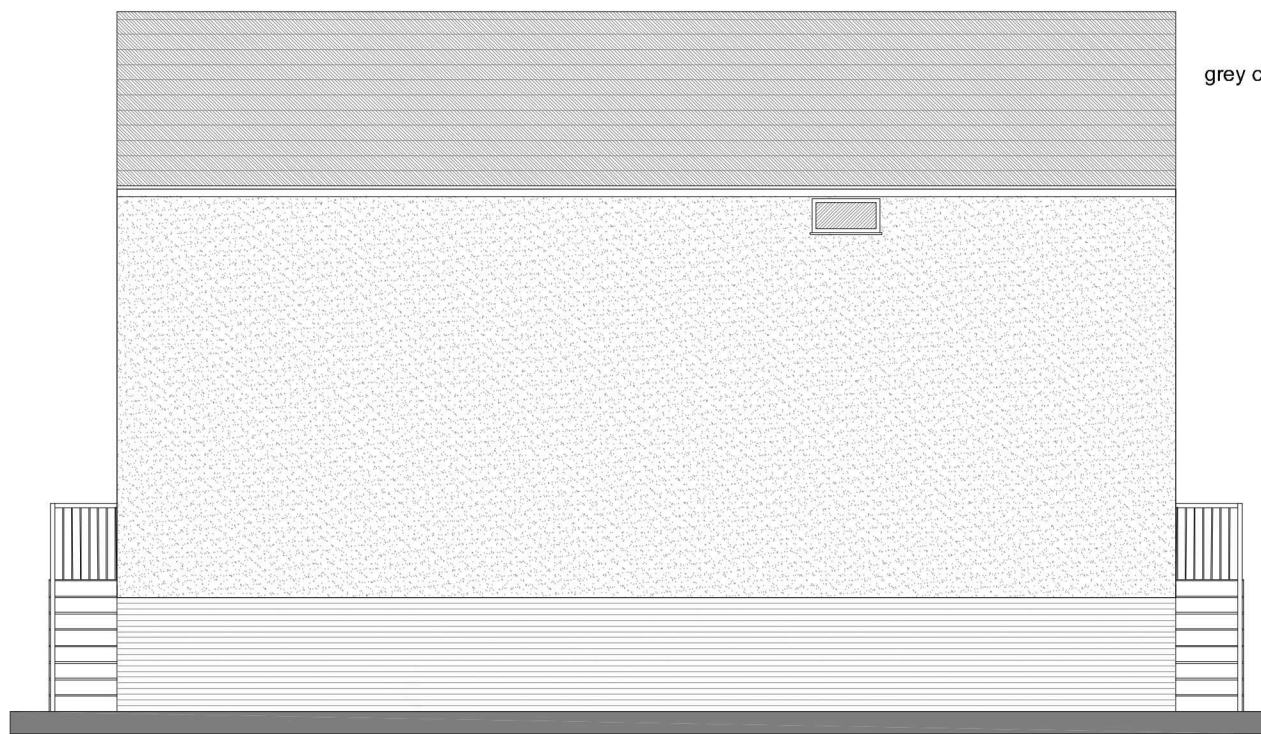


PROPOSED GROUND FLOOR PLAN

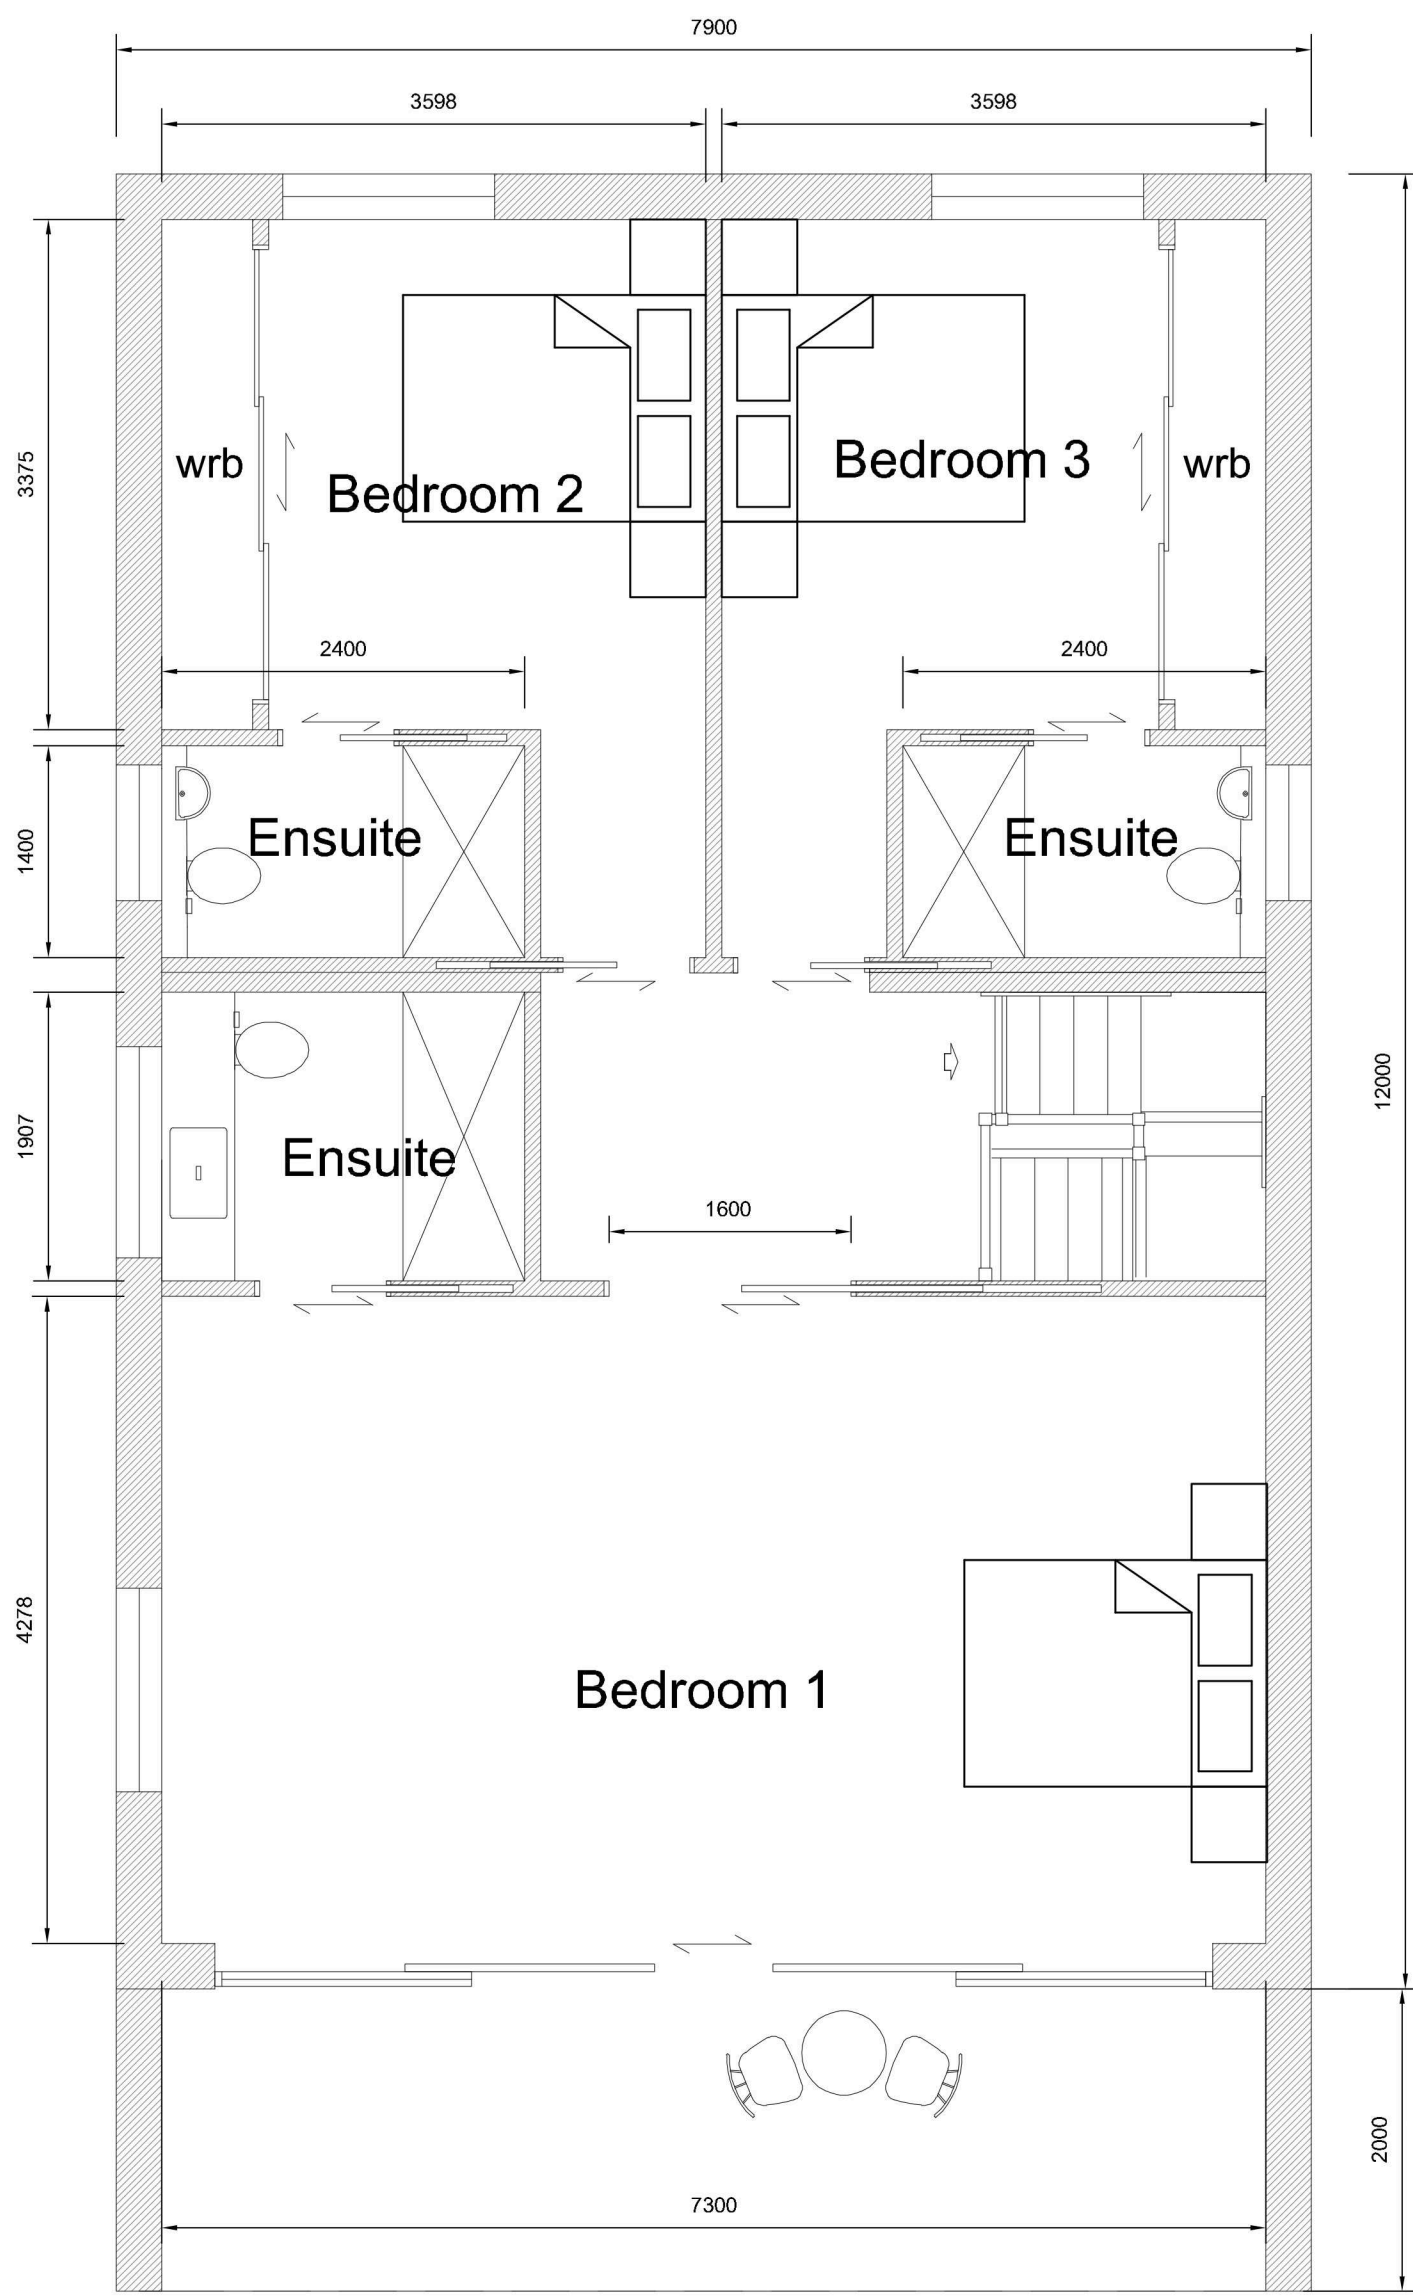

PROPOSED FIRST FLOOR PLAN

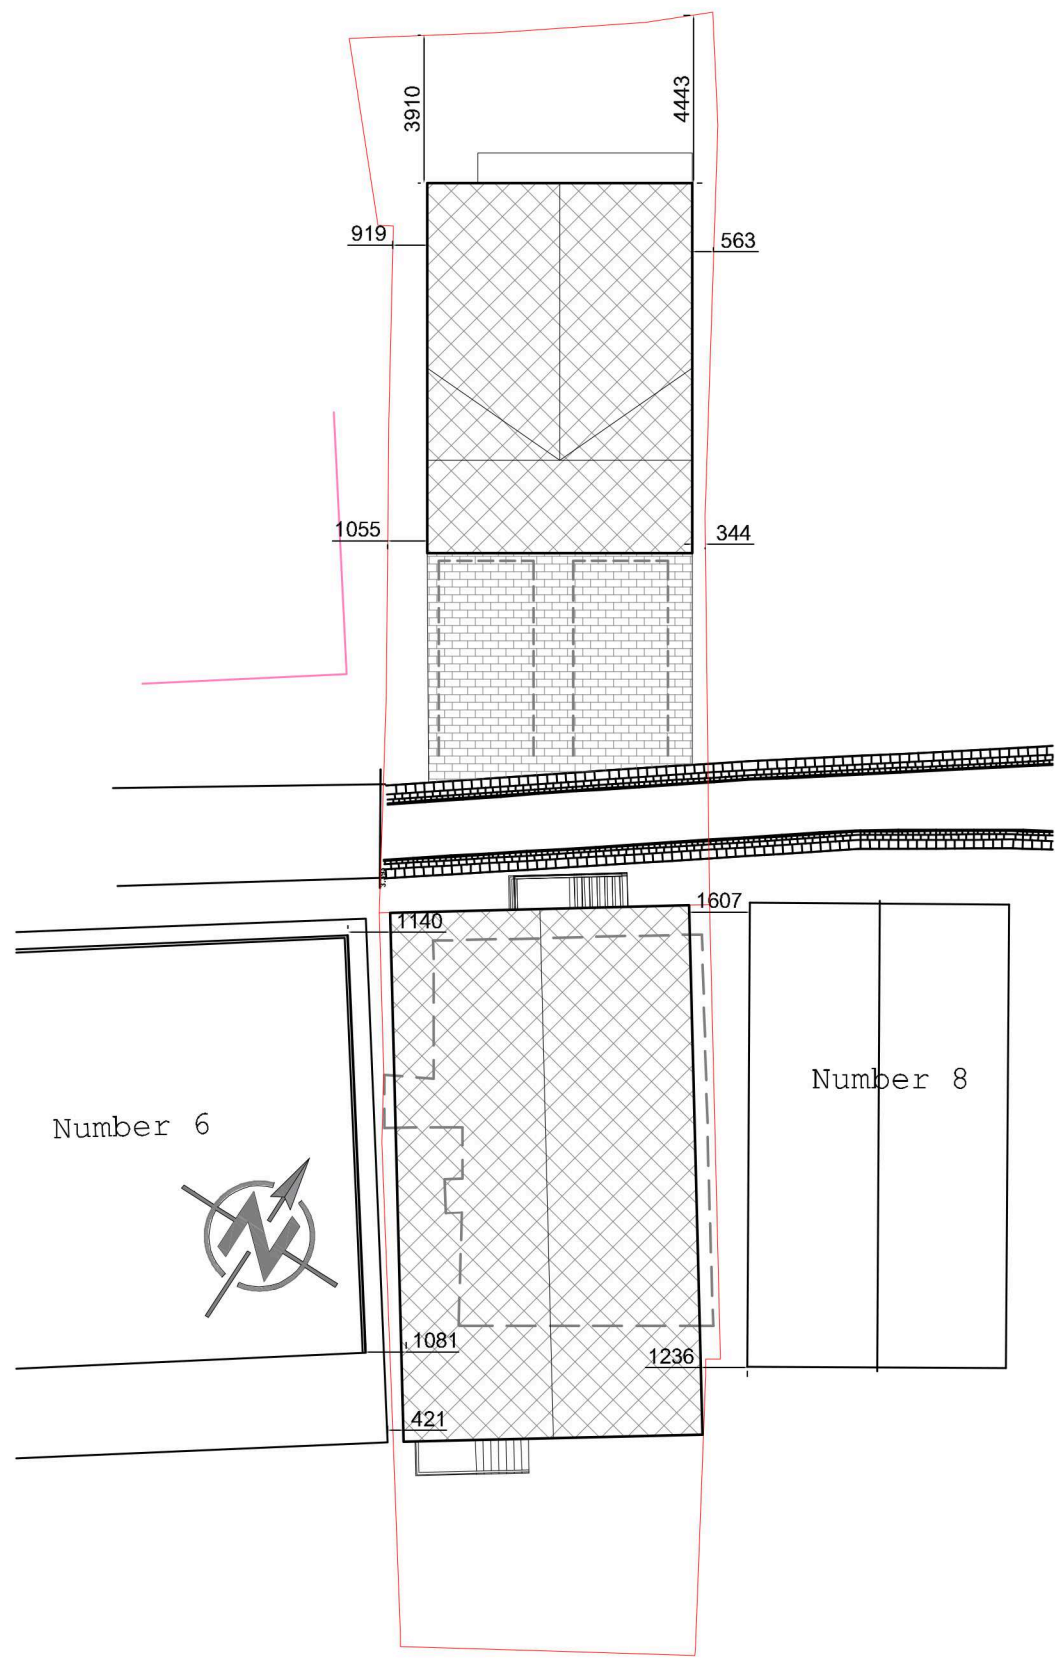

PROPOSED BLOCK PLAN

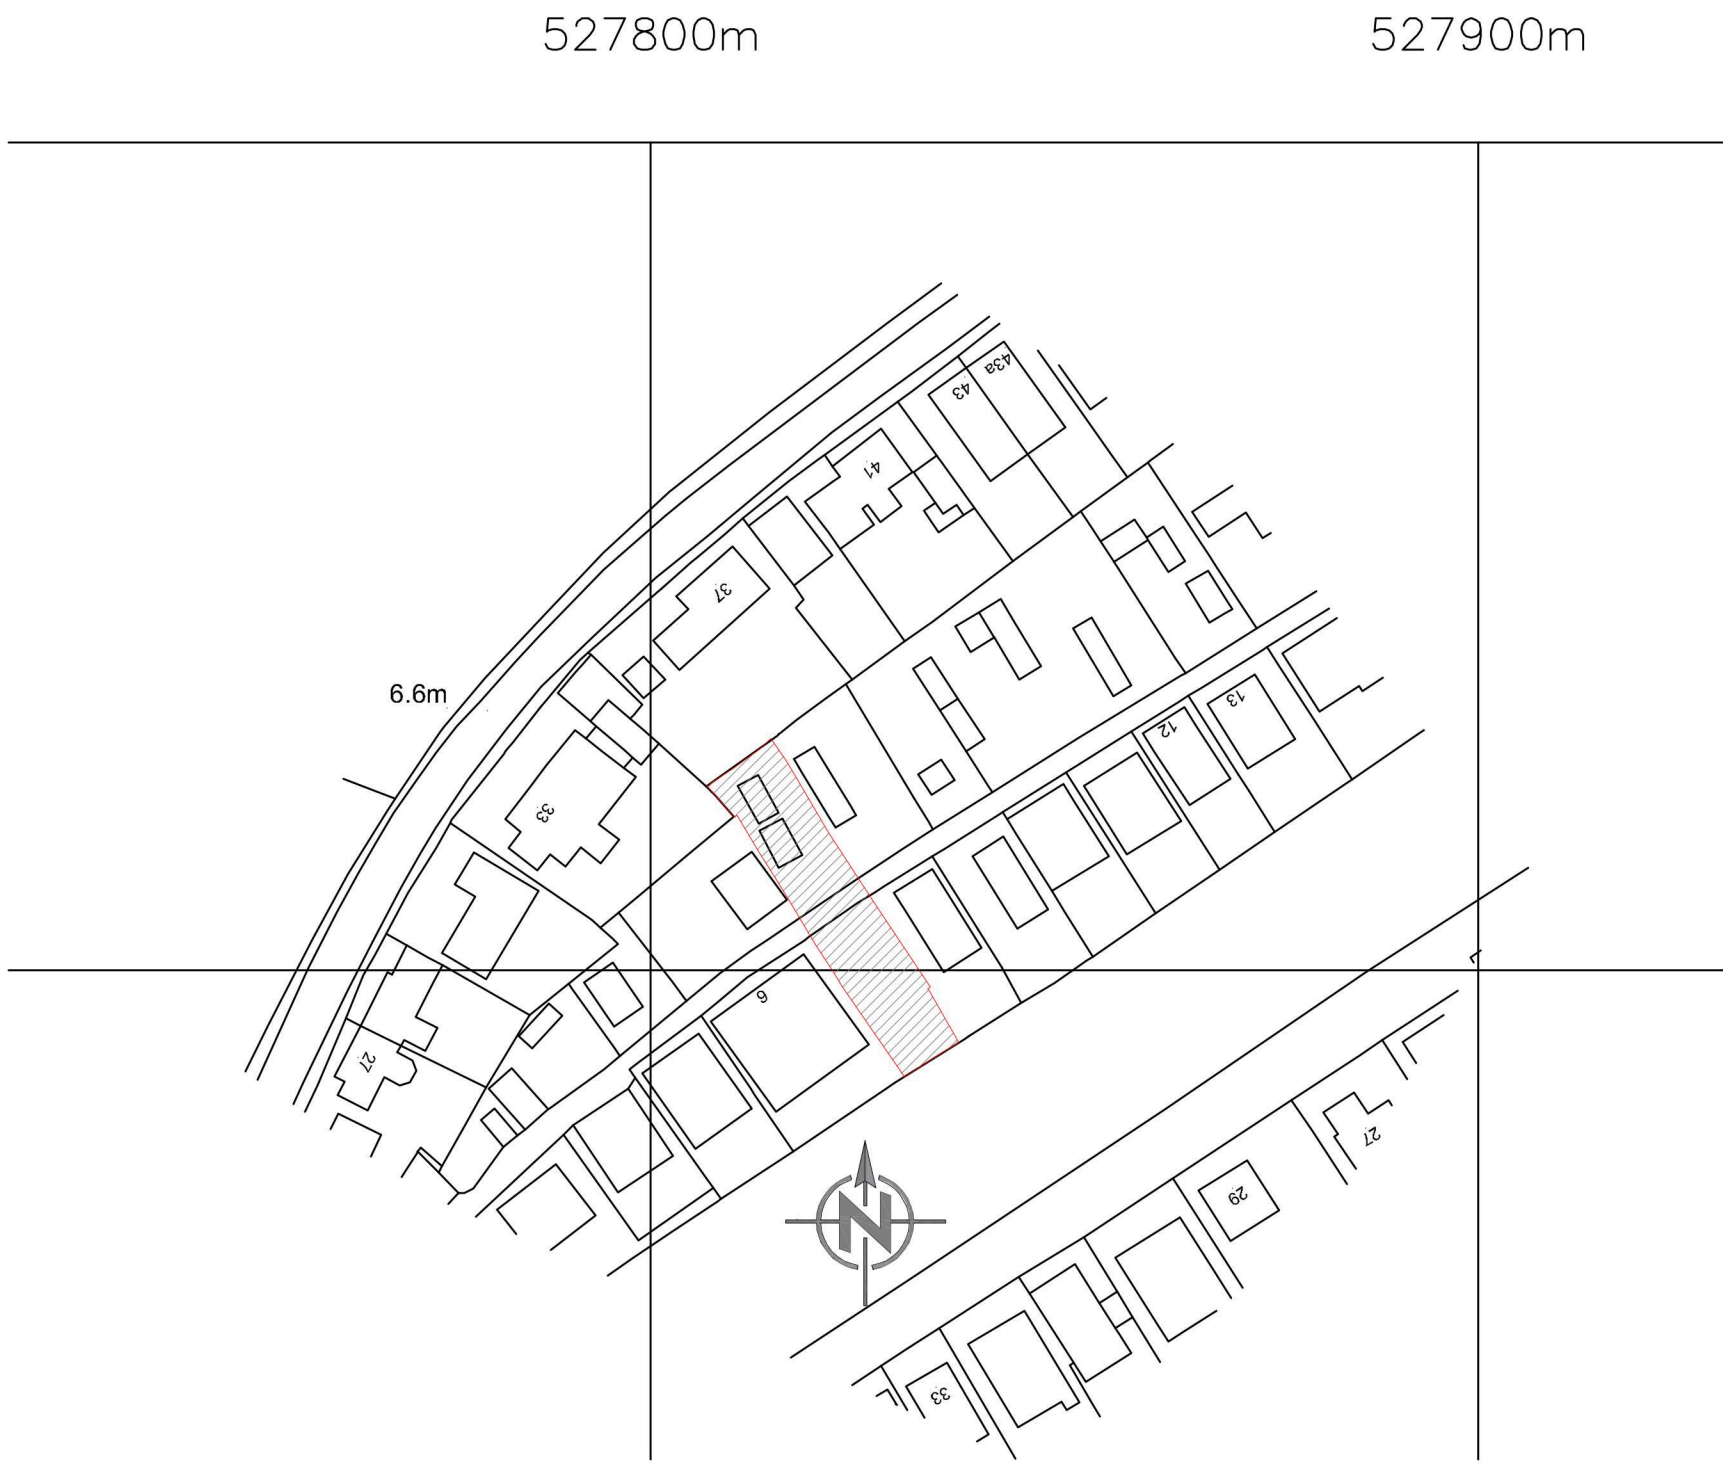

LOCATION PLAN

Revision	Date	Drawn	Description
Client	Mr F Hahn		
Project	Proposed Replacement Dwelling @ 7 The Reservoir Surfleet		
Drawing	Planning (Proposed Elevations, floor, block and location plans)		
Scale	1:50, 1,100 1:200, 1:1250 @ A1	Drawn	AWM Checked TAC Date 09/09/2025
Trevor A Clay RIBA Ltd, 14 Old Fendike Road, Weston Hills, Spalding, Lincs. PE126DD 01406 380027 07778 597975 trevor@tacarchitects.co.uk			
Drawing No. 25/680/PA/004			
www.tacarchitects.co.uk			

