




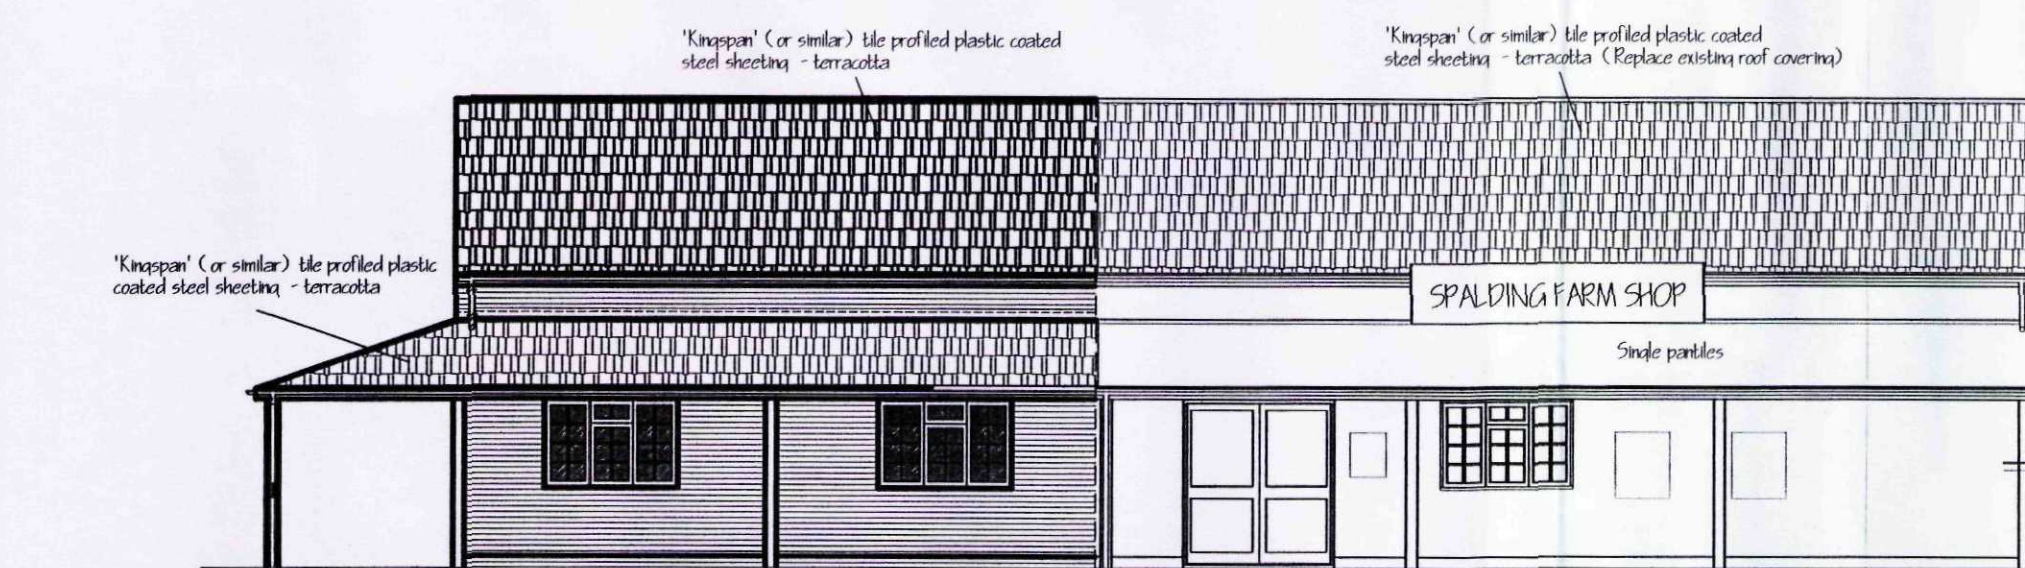

FRONT ELEVATION.

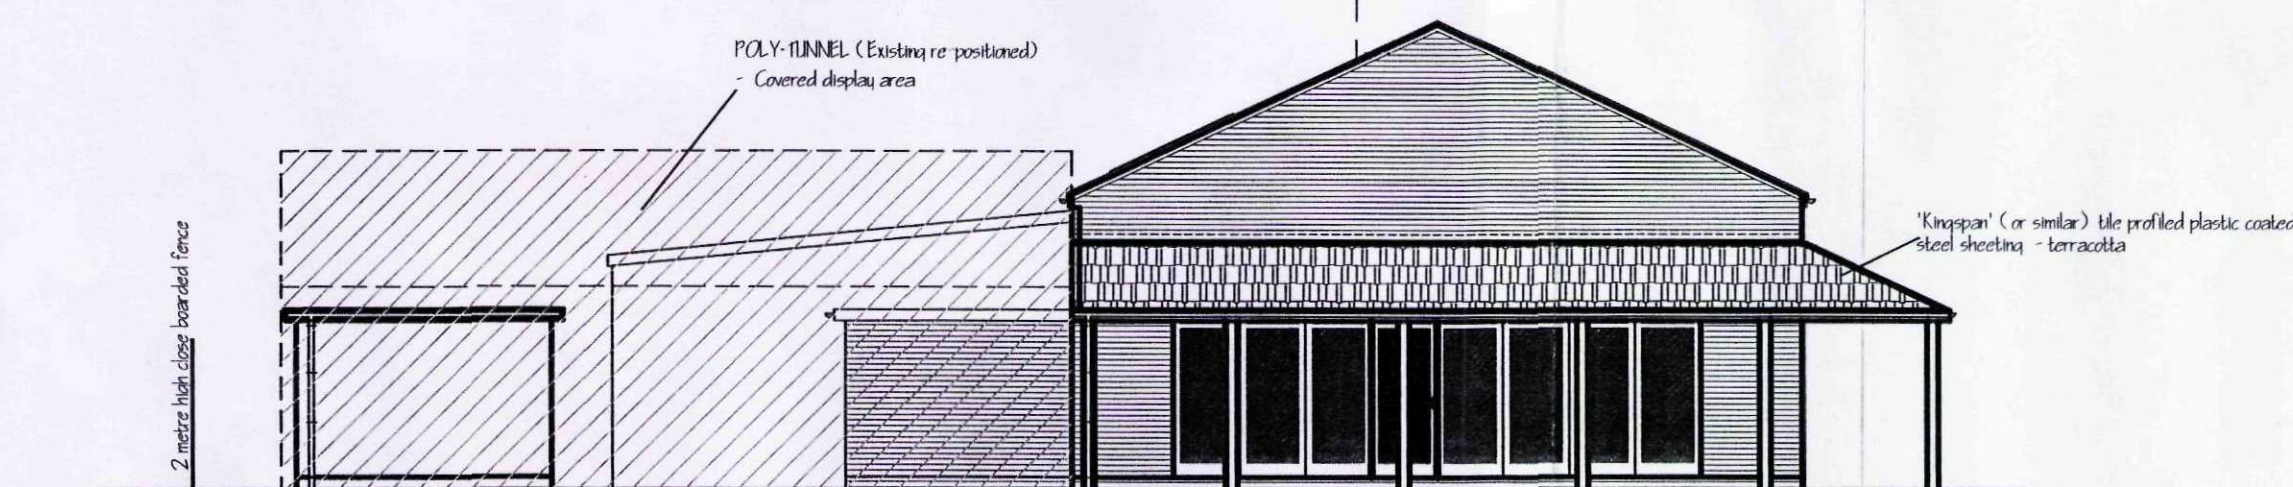

SIDE ELEVATION.

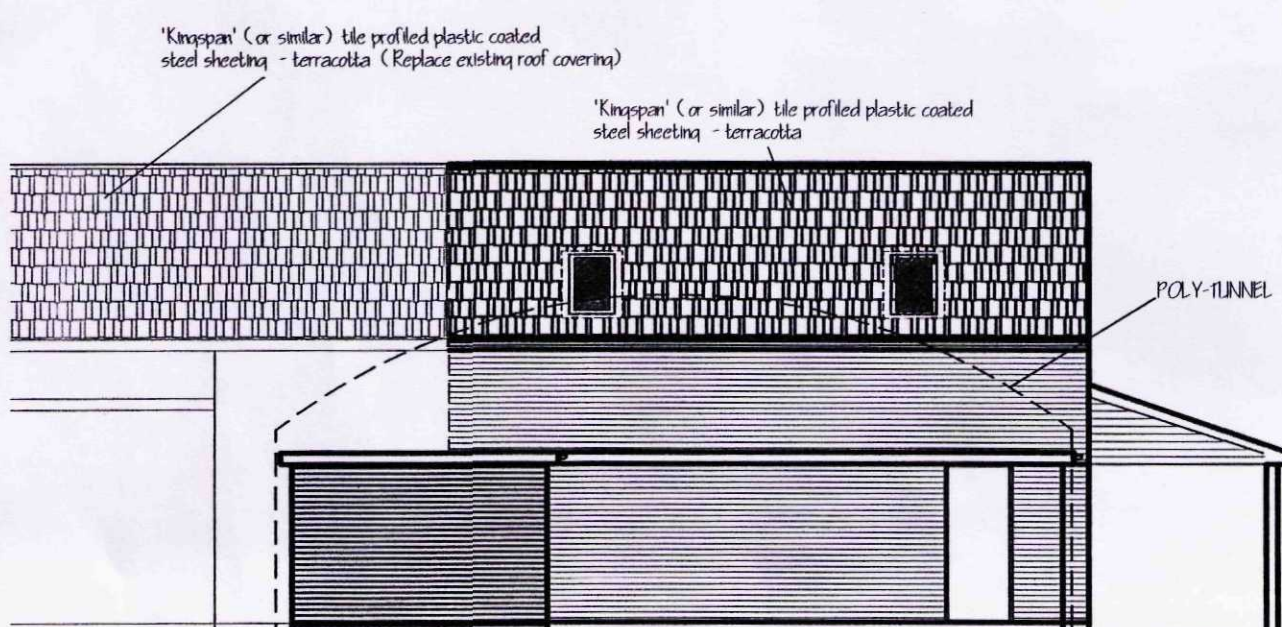

REAR ELEVATION.

2 metre high close boarded fence


To treatment plant

Compound




© Crown Copyright 2009. All rights reserved. Licence number 100020449

LOCATION PLAN.
1/ 2500.

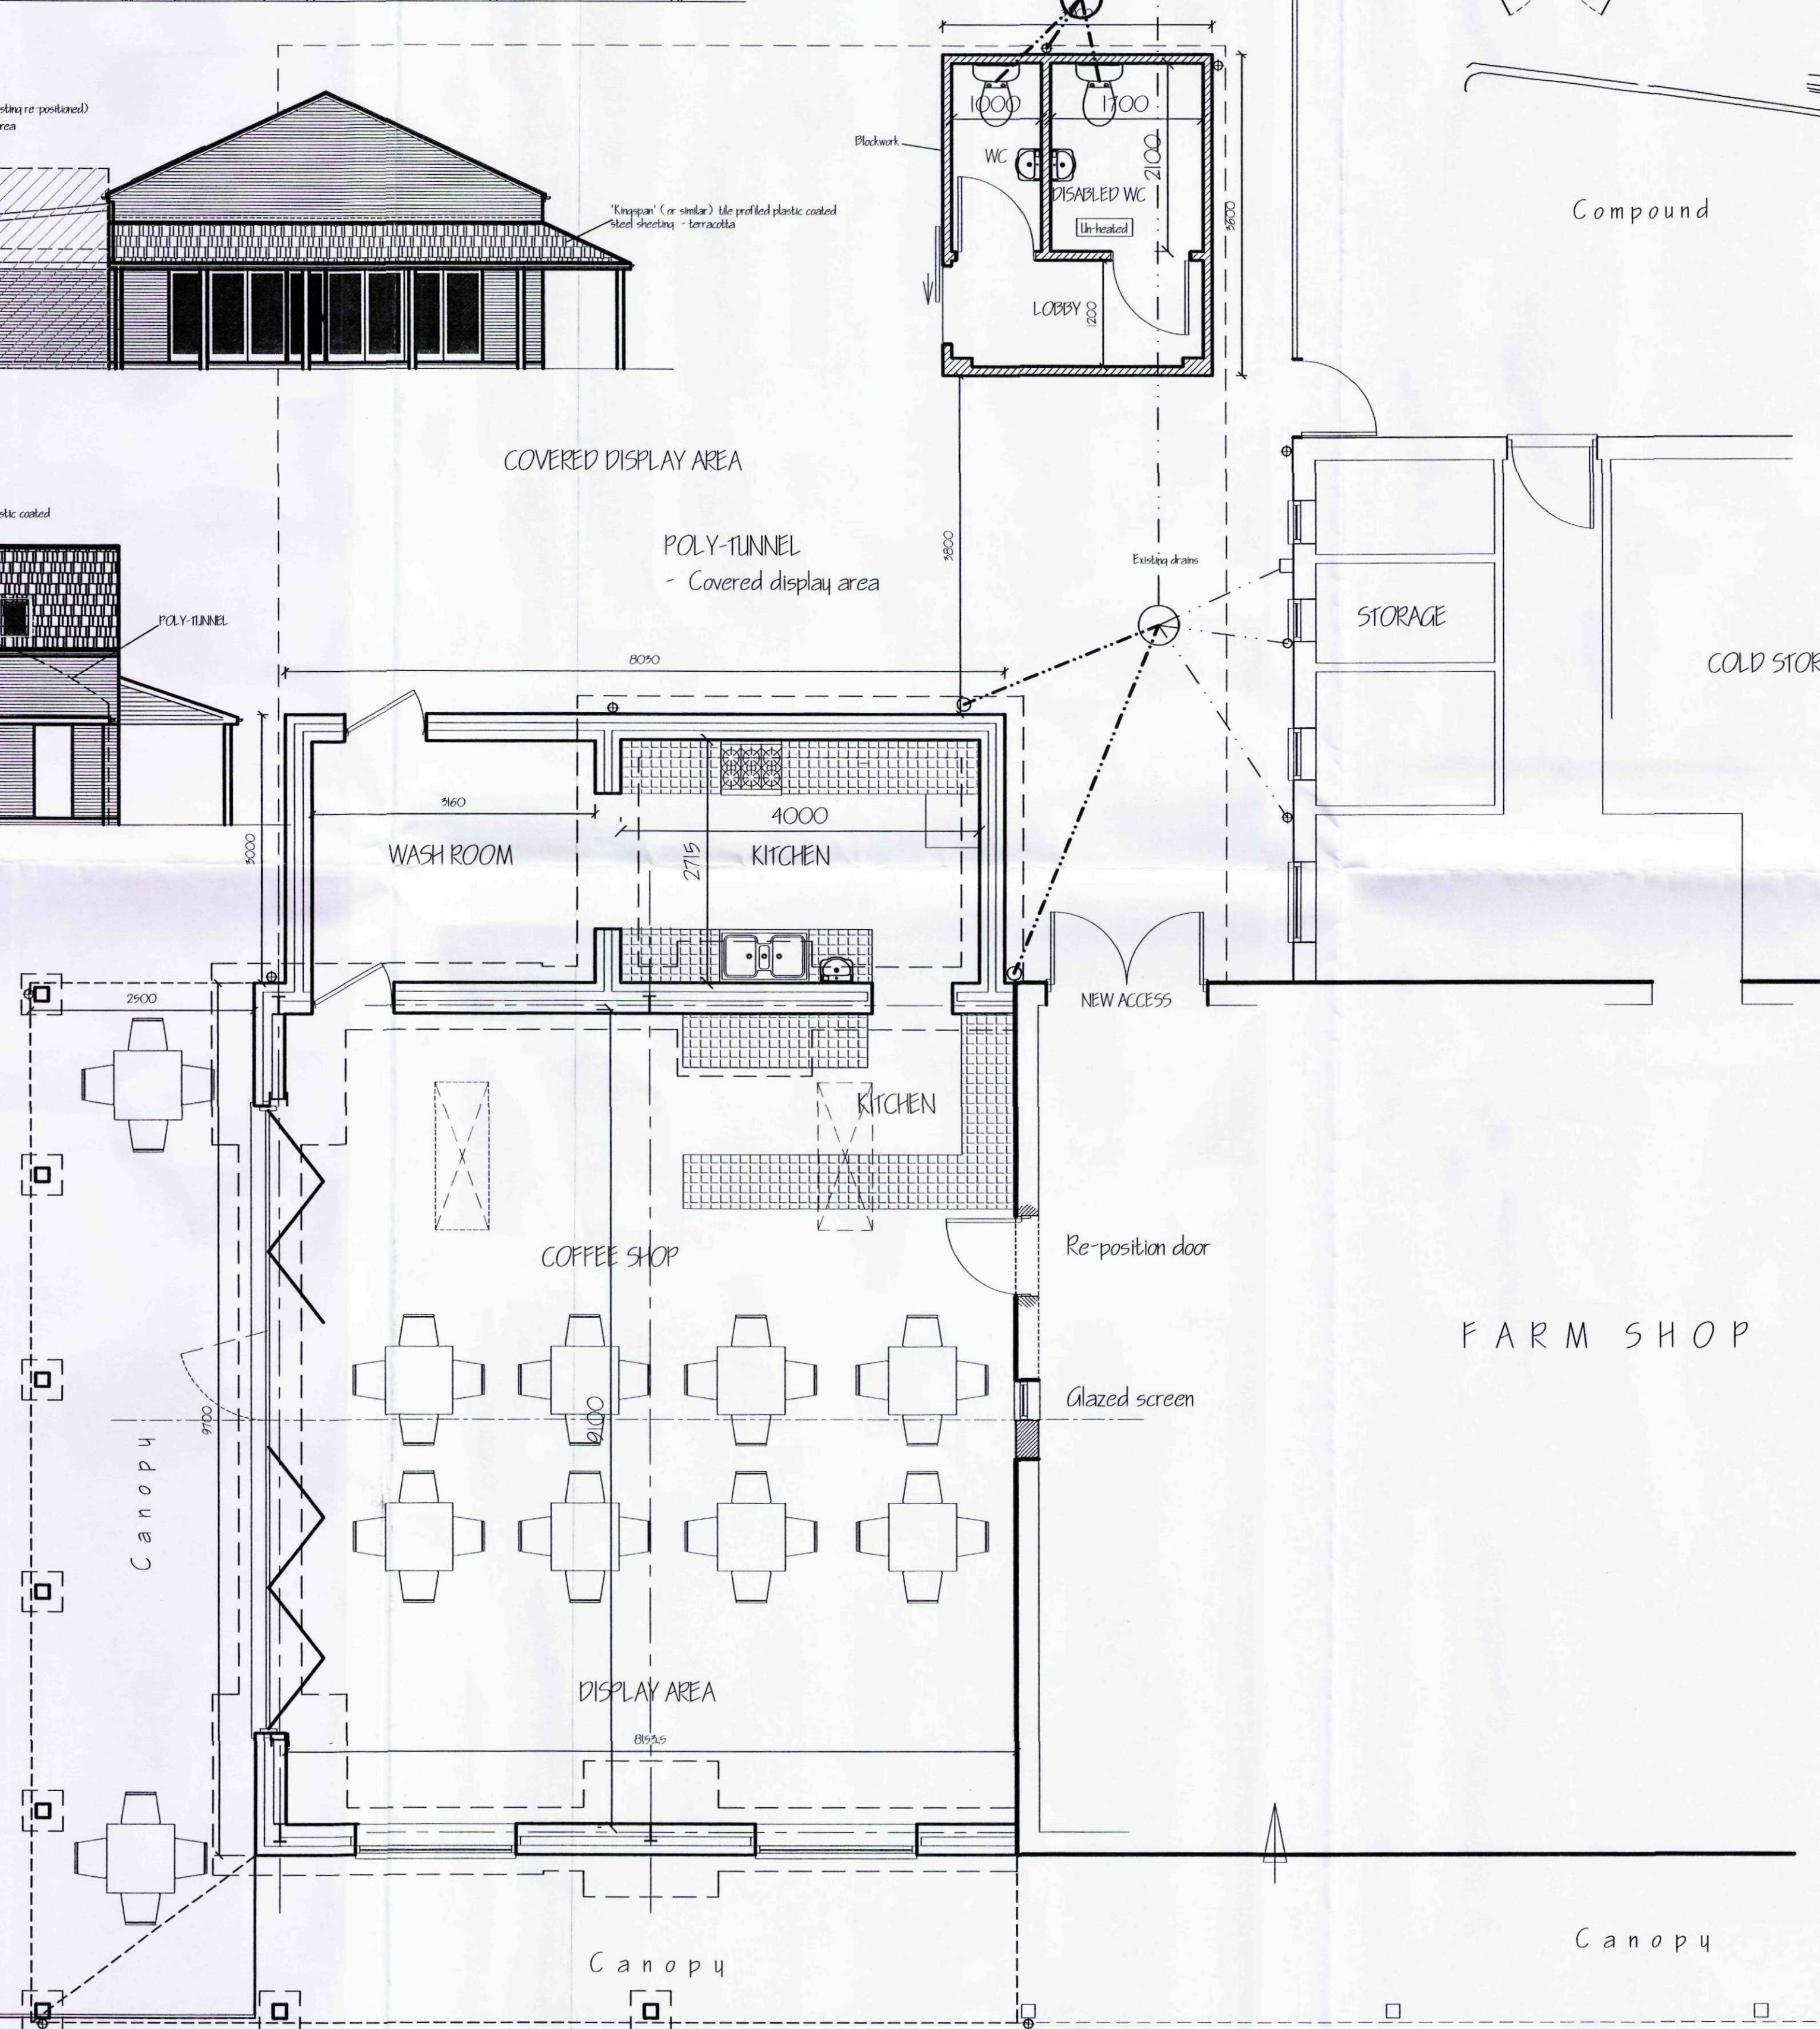

FLOOR LAYOUT PLAN.

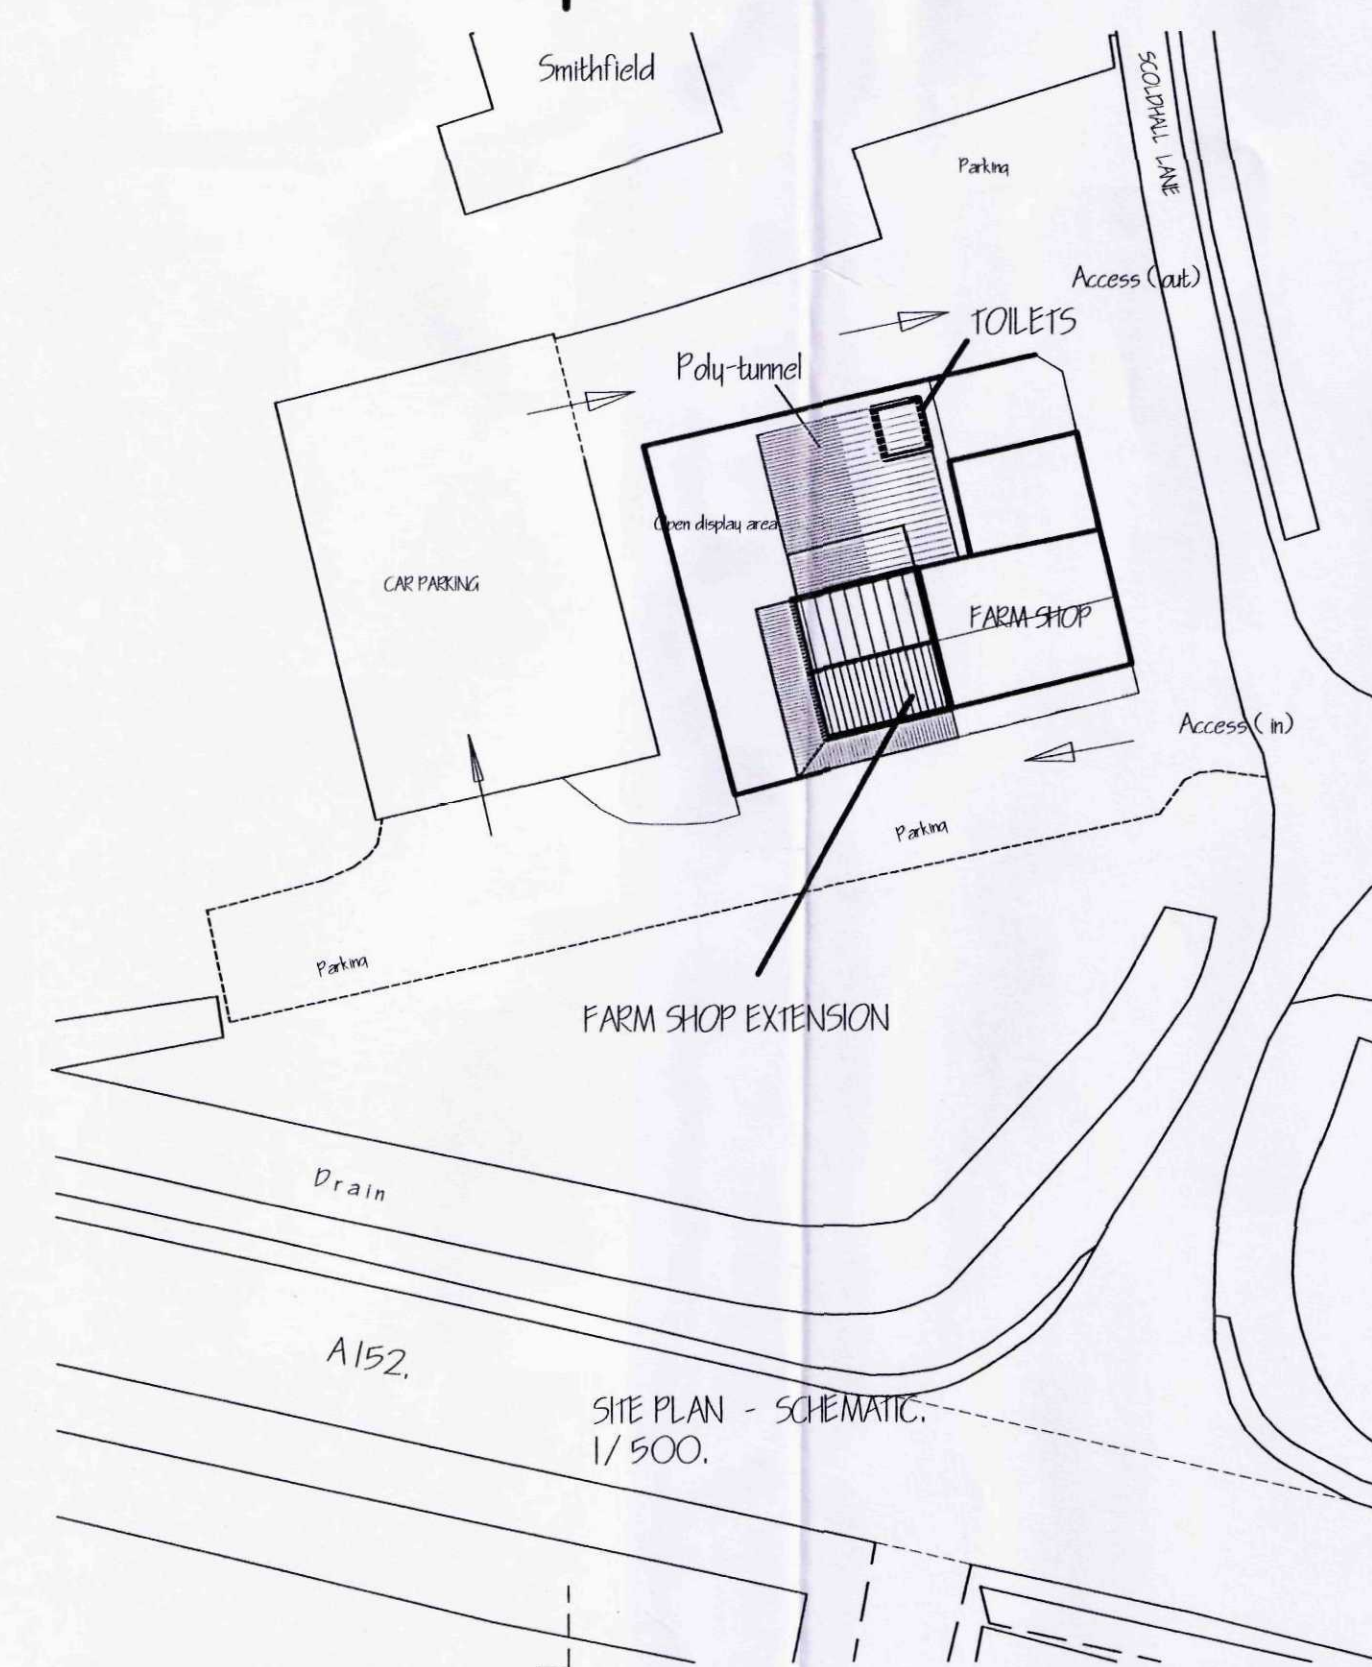

SITE PLAN - SCHEMATIC.
1/ 500.

ref: revision date

G. R. MERCHANT LTD.
LENG AMICE PIWO
**ARCHITECTURAL, STRUCTURAL
AND LAND DRAINAGE
CONSULTANTS**
4 Wrights House
12A Park Road, Mollisburgh,
Spalding, Lincs. PE12 7FE
Tel: 01406 450000
Fax: 01406 450744
E-Mail: gr.merchant@btconnect.com

Project
EXTENSION TO FARM SHOP.
SCOLDHALL LANE.
SURFLEET.
SPALDING, Lincs. PE11 4BJ.

Client
SPALDING FARM SHOP LTD.

Drawing
FLOOR LAYOUT PLAN - PROPOSED.
SITE & LOCATION PLANS.

Job Ref.
1973-09.

Drawing No.
15

Date
OCTOBER 2011

Drawn
GRM.

Scales
1/ 50, 1/ 100. [unless otherwise stated]

DO NOT SCALE FROM THIS DRAWING
This drawing is copyright and may not be altered, copied, printed or used for any other purpose other than that for which it is issued. The General Contractor is to check all dimensions on site and report any discrepancies to the Architect. All dimensions shown on this drawing are to be finished and based upon typical site conditions related to the work. No responsibility can be accepted for alterations or variations which may be required during construction unless requested by the Architect or that design amendments may be considered. Site soil surveys are recommended in respect of foundations to establish specific site conditions before foundation work is undertaken. This drawing is limited to the amount of information contained and does not purport to contain a full specification of the works. It is issued for the purpose of obtaining Planning/Building Regulation approval. This drawing must not be used as a contract document alone. The works will not be supervised or inspected on site by G.R. Merchant or any representative thereof. It is the client or that appointed agents responsibility to ensure workmanship, substitution of materials, adherence to specification, variation to contract etc. is responsible to be new unless otherwise stated and all components and materials etc. to be used fitted and installed etc. in strict accordance with manufacturers instruction and relevant code of practice. Materials shall conform to appropriate British standard specification or BS certificate or European code equivalent. The Employer/Client shall ensure that the appointed contractor is conversant with and capable of meeting necessary to achieve compliance with Health and Safety legislation for building sites and work areas. The Employer/Client shall ensure that the appointed contractor is conversant with the Construction Design and Management Regulations and an independent Planning Consultant will be employed. The works shall comprise of all that is shown on the drawing and details. Work that may not specifically be shown but may be reasonably inferred as necessary to carry out the works shall be deemed to be included. It is the joint and several responsibility to be aware of the Party Wall etc. Act 1996 when building in close proximity to adjoining neighbours boundaries.

SHDC
Planning & Development
11 NOV 2011
Ref: 0886-11