




FRONT ELEVATION



SIDE ELEVATION



REAR ELEVATION

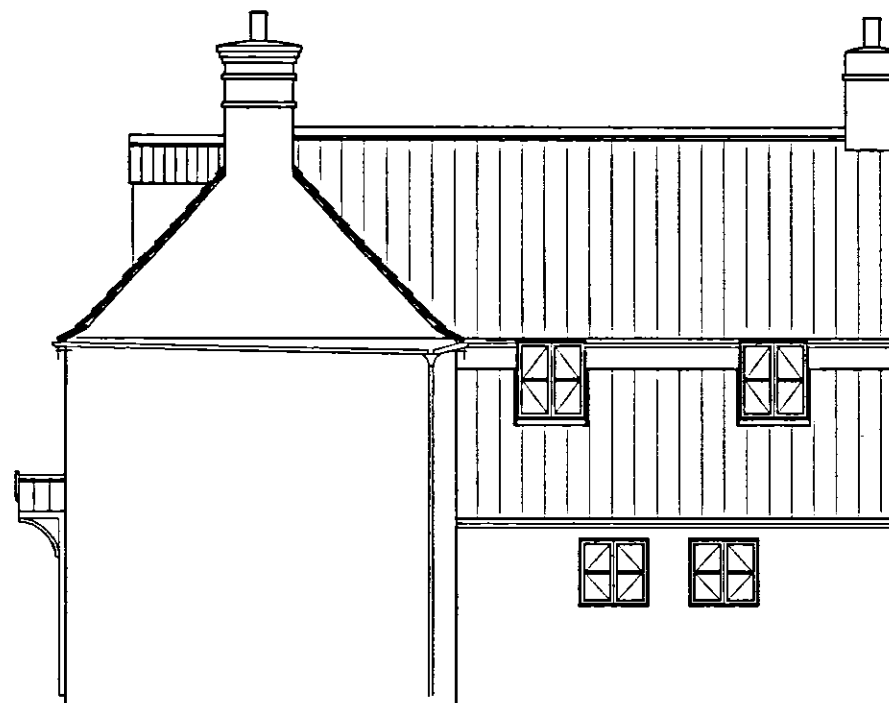

SIDE ELEVATION

SUPERCHARGED

MORSPACE
Loft Conversions Ltd.

RevNo	Revision note	Date	Checked
MR R BRIGHT IVY HOUSE GOSBERTON BANK SPALDING		LOFT CONVERSION PROPOSED ELEVATIONS	
Drawn by JK	Checked by	Approved by	Filename
			Date 28/03/04
			Scale 1:100