



THIS DRAWING IS NOT TO BE USED FOR CONSTRUCTION.
DO NOT SCALE FROM THIS DRAWING

REV	DATE	NOTES
A	13/10/2020	PROPOSAL MOVED FORWARD TO ALIGN WITH PLOT 2

Legend

- Block Paving
- Buff Paving
- Grass
- Decking
- Existing Trees Retained

- Proposed Surface Water to Soakaways
- Proposed Foul Drainage Layout

 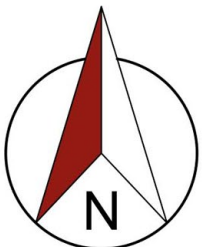

seven22
ARCHITECTURE LTD

22 SHORE VIEW, PETERBOROUGH
CAMBRIDGESHIRE, PE7 8FS
E.info@seven22.co.uk ~ T.07799 585277

PROJECT PROPOSED DWELLING FORMERLY PLOT 1 BETWEEN 61-71 SEAS END ROAD SURFLEET LINCOLNSHIRE	CLIENT Mr & Mrs WRIGHT 57 CLAUDETTE AVENUE SPALDING LINCOLNSHIRE PE11 1HU
---	--

TITLE
PROPOSED SITE LAYOUT

DRAWING No.
027 P01

SCALE 1:100 @ A1 ~ 1:200 @ A3	DATE SEPT 2020	REV A
----------------------------------	-------------------	----------