

MATERIALS




TRADITIONAL BRICK AND STONE;
SHELFORD CREAM MULTI



SANDTOFT KORAMIC ACTUA ROOF TILES
COLOUR; SLATE ENGLOBE



THROUGH COLOUR RENDER,
COLOUR; OFF WHITE/CREAM

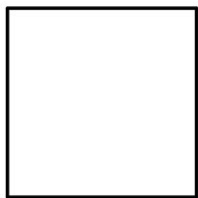

WINDOWS; UPVC, COLOUR; GREY
STYLE AS INDICATED ON DRAWINGS

GREY SOFFITS AND FASCIAS


BLACK UPVC RAINWATER GOODS




North West Elevation




North East Elevation

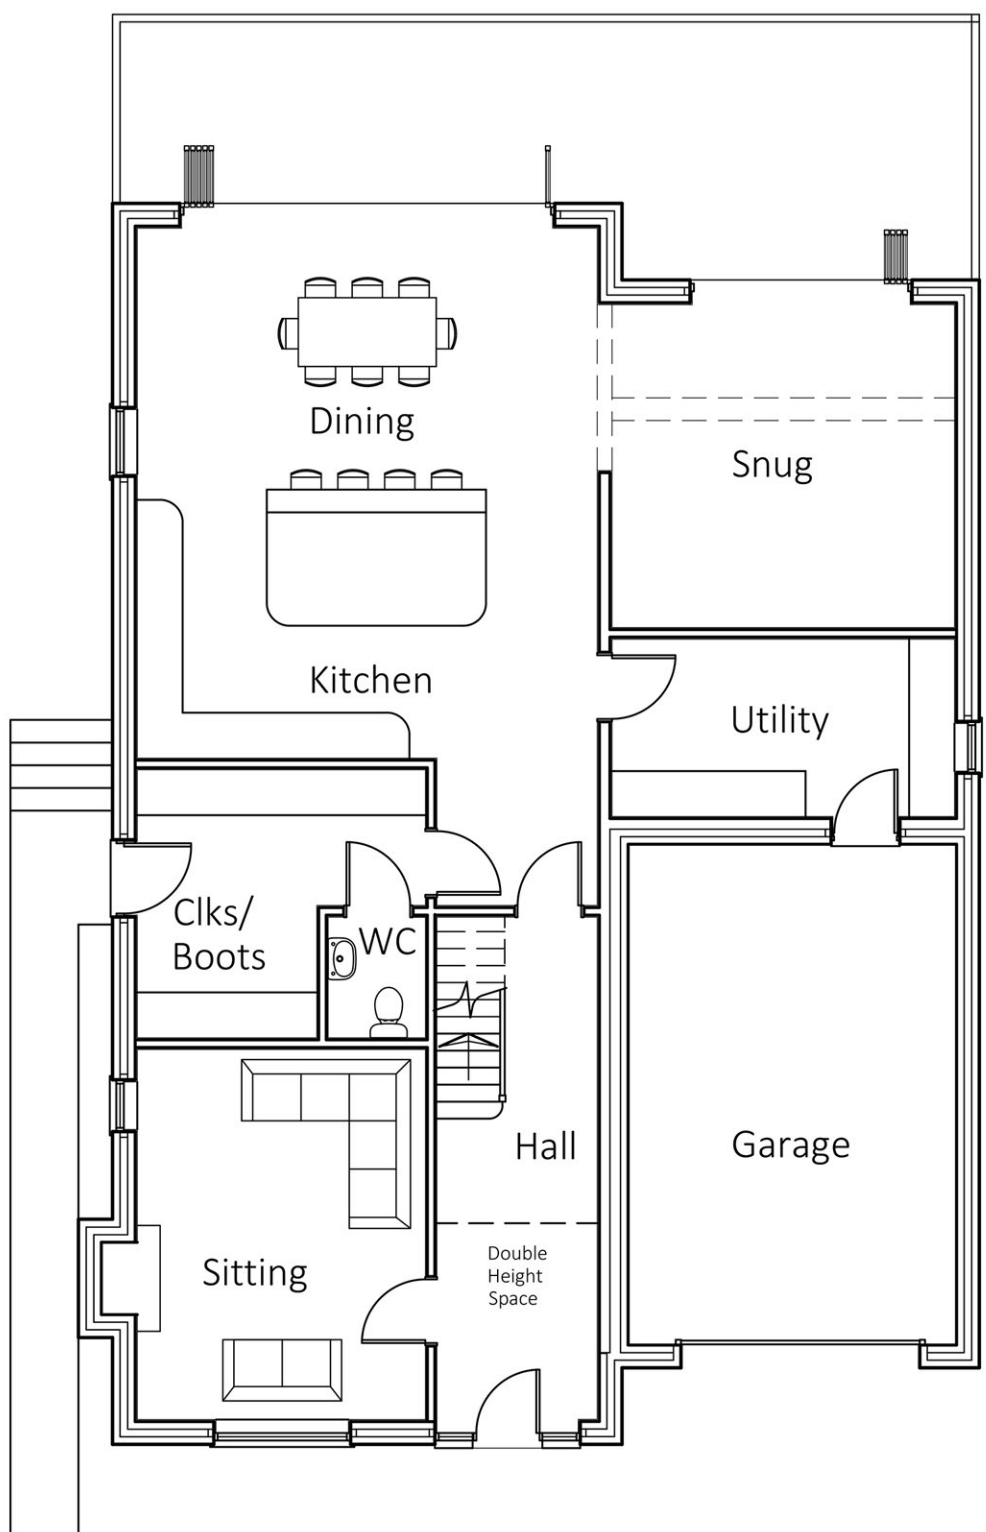

Ground Floor Plan

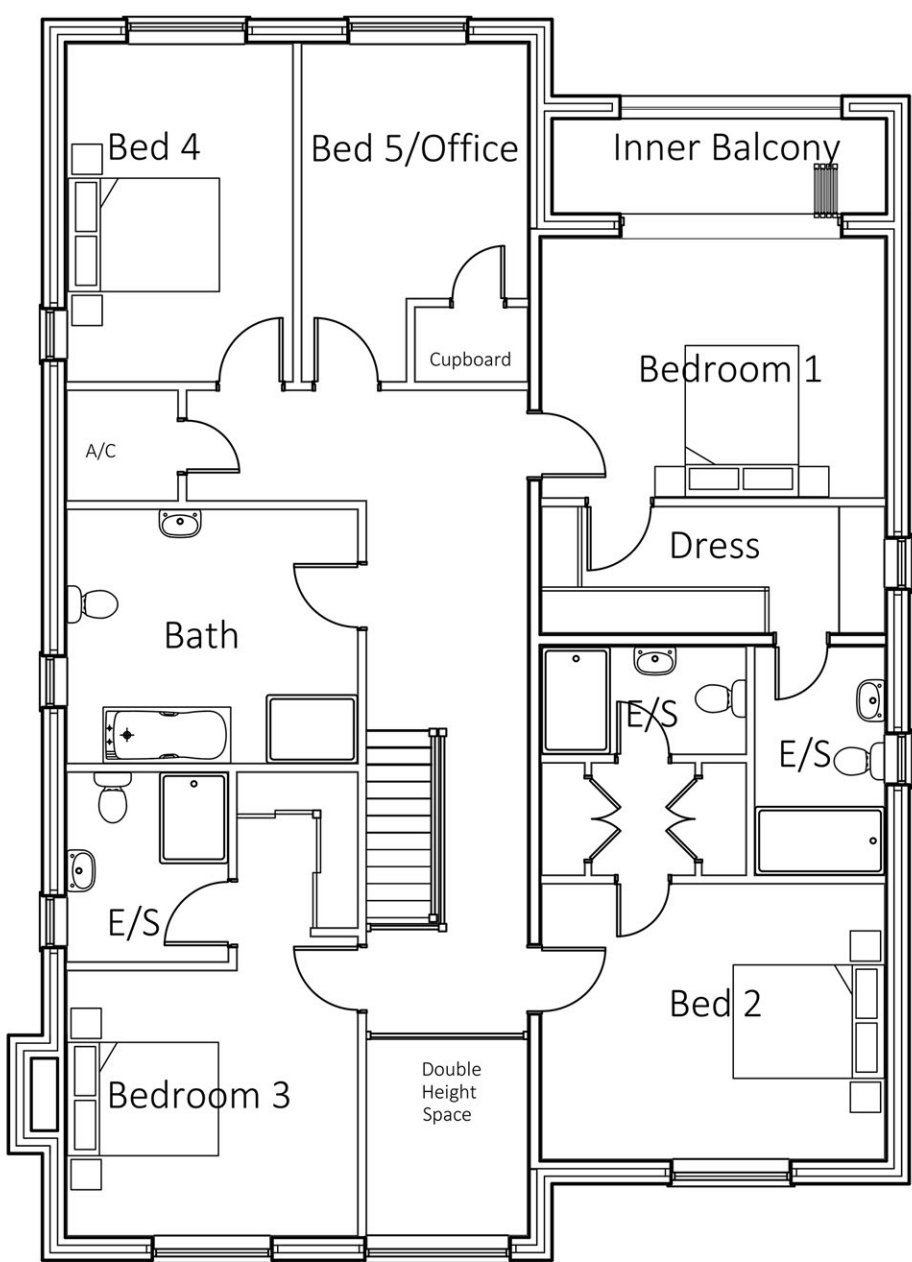

First Floor Plan

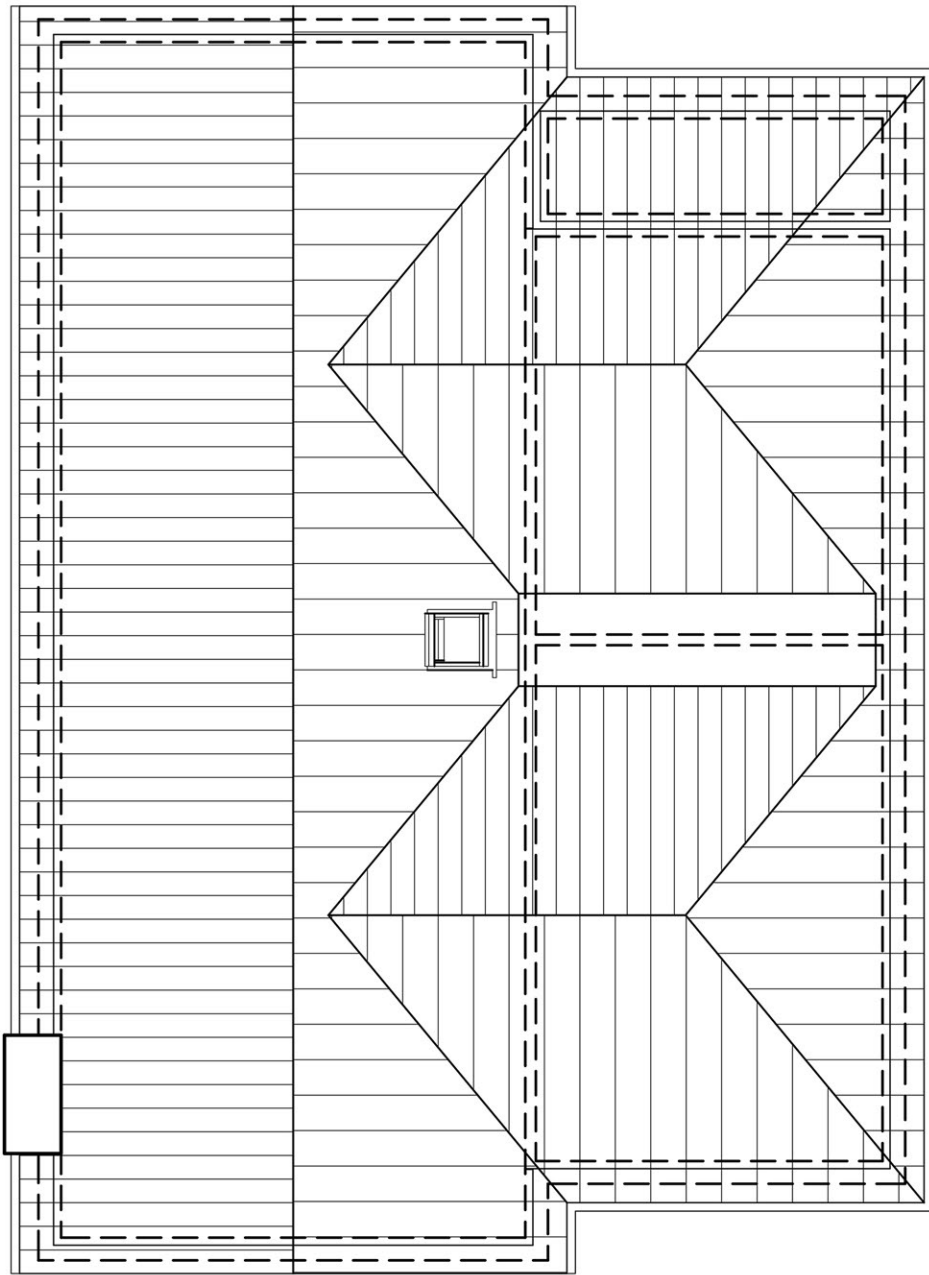


Roof Plan



South East Elevation



South West Elevation

 

seven22
ARCHITECTURE LTD

22 SHORE VIEW, PETERBOROUGH
CAMBRIDGESHIRE, PE7 8FS
E:info@seven22.co.uk ~ T:07799 585277

PROJECT	CLIENT
PROPOSED DWELLING FORMERLY PLOT 1 BETWEEN 61-71 SEAS END ROAD SURFLEET LINCOLNSHIRE	Mr & Mrs WRIGHT 57 CLAUDETTE AVENUE SPALDING LINCOLNSHIRE PE11 1HU

TITLE
PROPOSED FLOOR PLANS & ELEVATIONS

DRAWING No.
027 P02

SCALE	DATE	REV
1:100 @ A1 ~ 1:200 @ A3	SEPT 2020	